




Building Type A - Front Elevation
Scale: 1/8"=1'-0"

Copyright protected by Thomas J. Brennan Architects and South Windsor Developers, L.L.C. Not for reproduction or for any other use by any parties other than Thomas J. Brennan Architects and South Windsor Developers, L.L.C. without the express prior written consent of Thomas J. Brennan Architects and South Windsor Developers, L.L.C.

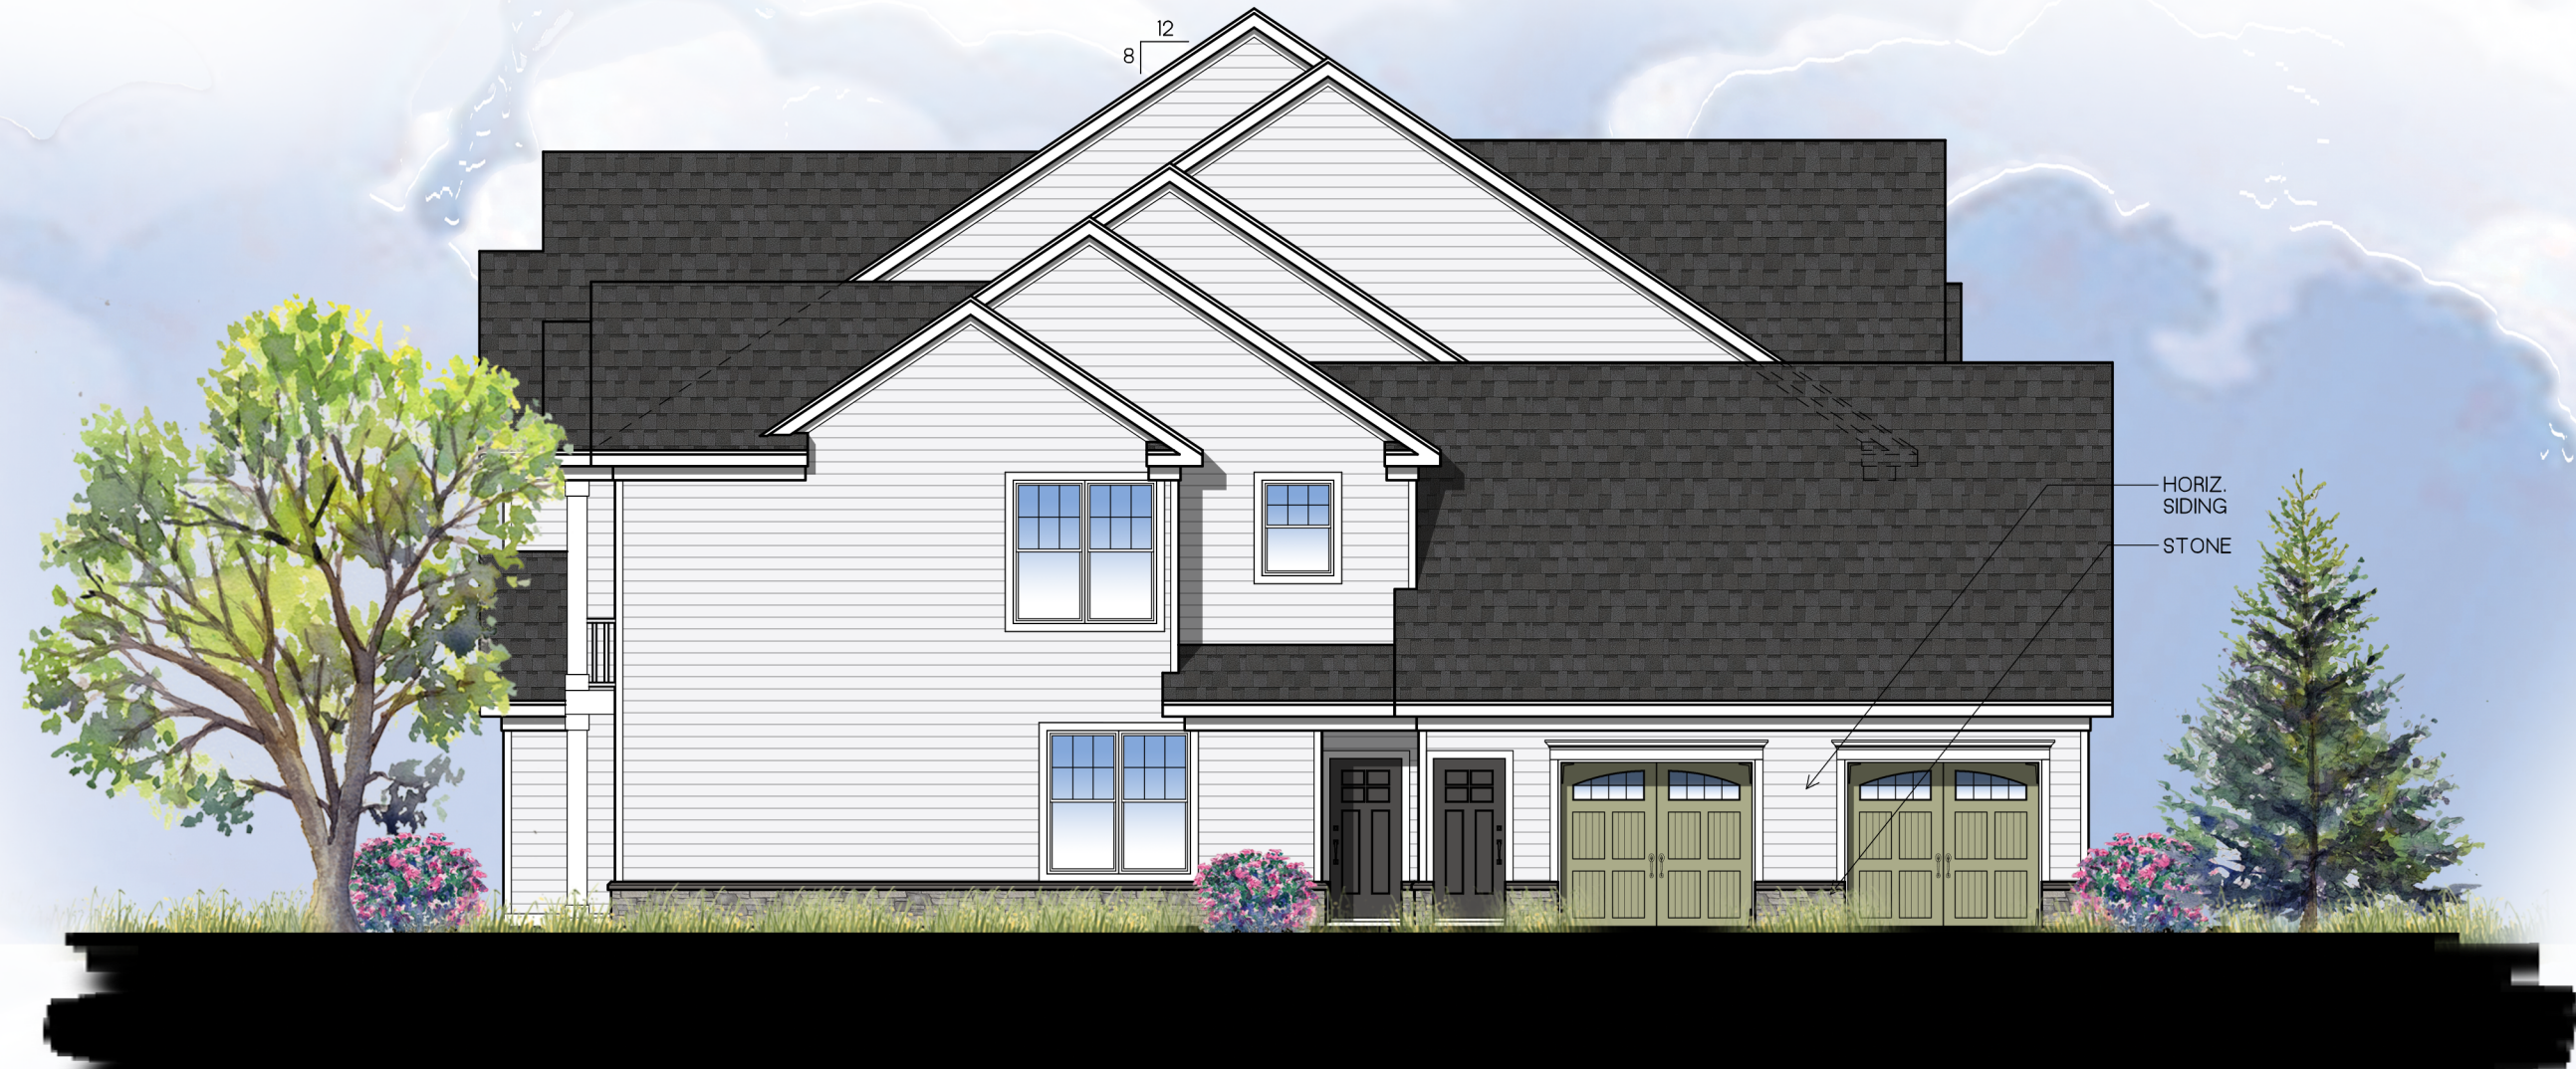

Building Type A - Typical Side Elevation
Scale: 1/8"=1'-0"



Building Type A - Rear Elevation
Scale: 1/8"=1'-0"

Managed By: BDL
Drawn By:
Checked By:
Redlined By:
Date:
Issue For Permit:

Issue For Review:
06-18-21

Issue For Construction:

Revisions:

© 2021 Thomas J. Brennan Architects, Inc.
This Document is the sole property
and copyright of the Architect and
shall not be used or reproduced in
any form without authorization.

NEW MULTI-FAMILY APARTMENT PROJECT FOR
EVERGREEN AT SOUTH WINDSOR
Somerville
Connecticut

T
Thomas J. Brennan
ARCHITECTS
♦ ♦ ♦
3803 Parkwood Blvd
Suite 700
Frisco, Texas 75034
972-867-3948
Fax
972-378-9416

Apartments

Sheet No.

A1

Of Sheets

Project No.
20347