

THE GATEWAY


SITE PLAN

220, 245, 265 & 270 GATEWAY BOULEVARD ~ SOUTH WINDSOR ~ CT
#15300190, 15300218, #15300240 & #15300274

ZONING TABLE			
ZONE: GD ZONE (BUCKLAND ROAD GATEWAY DEVELOPMENT ZONE)			
ITEM	REQUIRED/ ALLOWED	PREVIOUSLY APPROVED (200 & 205 GATEWAY BOULEVARD)	PROPOSED (200, 205, 220, 245, 265 & 270 GATEWAY BOULEVARD)
LOT AREA	3 AC MIN.	12.99 AC	32.86 AC
LOT FRONTAGE	200'	270'	1269'
LOT DEPTH	200'	1065.27'	1065.27'
FRONT YARD	65'	67'	67'
SIDE YARD	25'	45.9'	45.9'
REAR YARD	10'	900'	134.61'
BUILDING HEIGHT	90'/6 STORIES*	26.4' (1 STORY)	31.25' (1 STORY)*
PARKING	SEE BELOW**	124	486**
INTERIOR LANDSCAPING	10%	10.5%	10.3%
IMPERVIOUS COVERAGE	60%	24.6%	34.57%***

NOTES:

- * PROPOSED BUILDINGS TO BE SIZED INDIVIDUALLY PER TENANT AND ZONING REQUIREMENTS. DISTANCE FROM PROPERTY LINE WILL DEFINE MAXIMUM HEIGHT OF EACH BUILDING:
30' MAX BUILDING HEIGHT (2 STORIES) WITHIN 125' OF PUBLIC STREET RIGHT OF WAY.
60' MAX BUILDING HEIGHT (4 STORIES) > 125' FROM PUBLIC RIGHT OF WAY.
90' MAX HEIGHT (6 STORIES) > 200' FROM THE PUBLIC RIGHT OF WAY MAY BE GRANTED WITH COMMISSION APPROVAL.
- ** PARKING CALCULATION:
PROPOSED 50,400 SQFT (GFA) OFFICE:
50,400 (GFA) @ 4 SPACE/1,000 SQFT GFA =
202 MINIMUM SPACES REQUIRED
PROPOSED 38,880 SQFT (GFA) RETAIL:
38,880 (GFA) @ 1 SPACE/200 SQFT GFA =
195 MINIMUM SPACES REQUIRED
TOTAL PARKING SPACES REQUIRED = 397 SPACES
TOTAL PARKING SPACES PROVIDED = 486 SPACES
EXCESS PROPOSED PARKING SPACES = 89 SPACES
THE GATEWAY WILL HAVE A TOTAL OF 612 PARKING SPACES WITH THE TWO APPROVED BUILDINGS AND FOUR PROPOSED BUILDINGS. THERE ARE 180 SPACES LOCATED BETWEEN THE BUILDINGS AND BUCKLAND ROAD, LESS THAN ONE THIRD OF THE TOTAL AS REQUIRED PER THE ZONING REGULATIONS.
- *** IMPERVIOUS COVERAGE WAS CALCULATION FOR ALL DEVELOPMENT AT 200, 205, 220, 245, 265 & 270 GATEWAY BOULEVARD. THE SITES TOTAL 32.86 ACRES. 200 & 205 GATEWAY BLVD INCLUDE A PREVIOUSLY APPROVED 3.19 ACRES OF IMPERVIOUS SURFACE. THE NEW DEVELOPMENT PROPOSES AN ADDITIONAL 8.17 ACRES OF IMPERVIOUS SURFACE, BRINGING THE ENTIRE SITE'S TOTAL UP TO 11.36 ACRES.
11.36 AC / 32.86 AC = 34.57% IMPERVIOUS COVERAGE

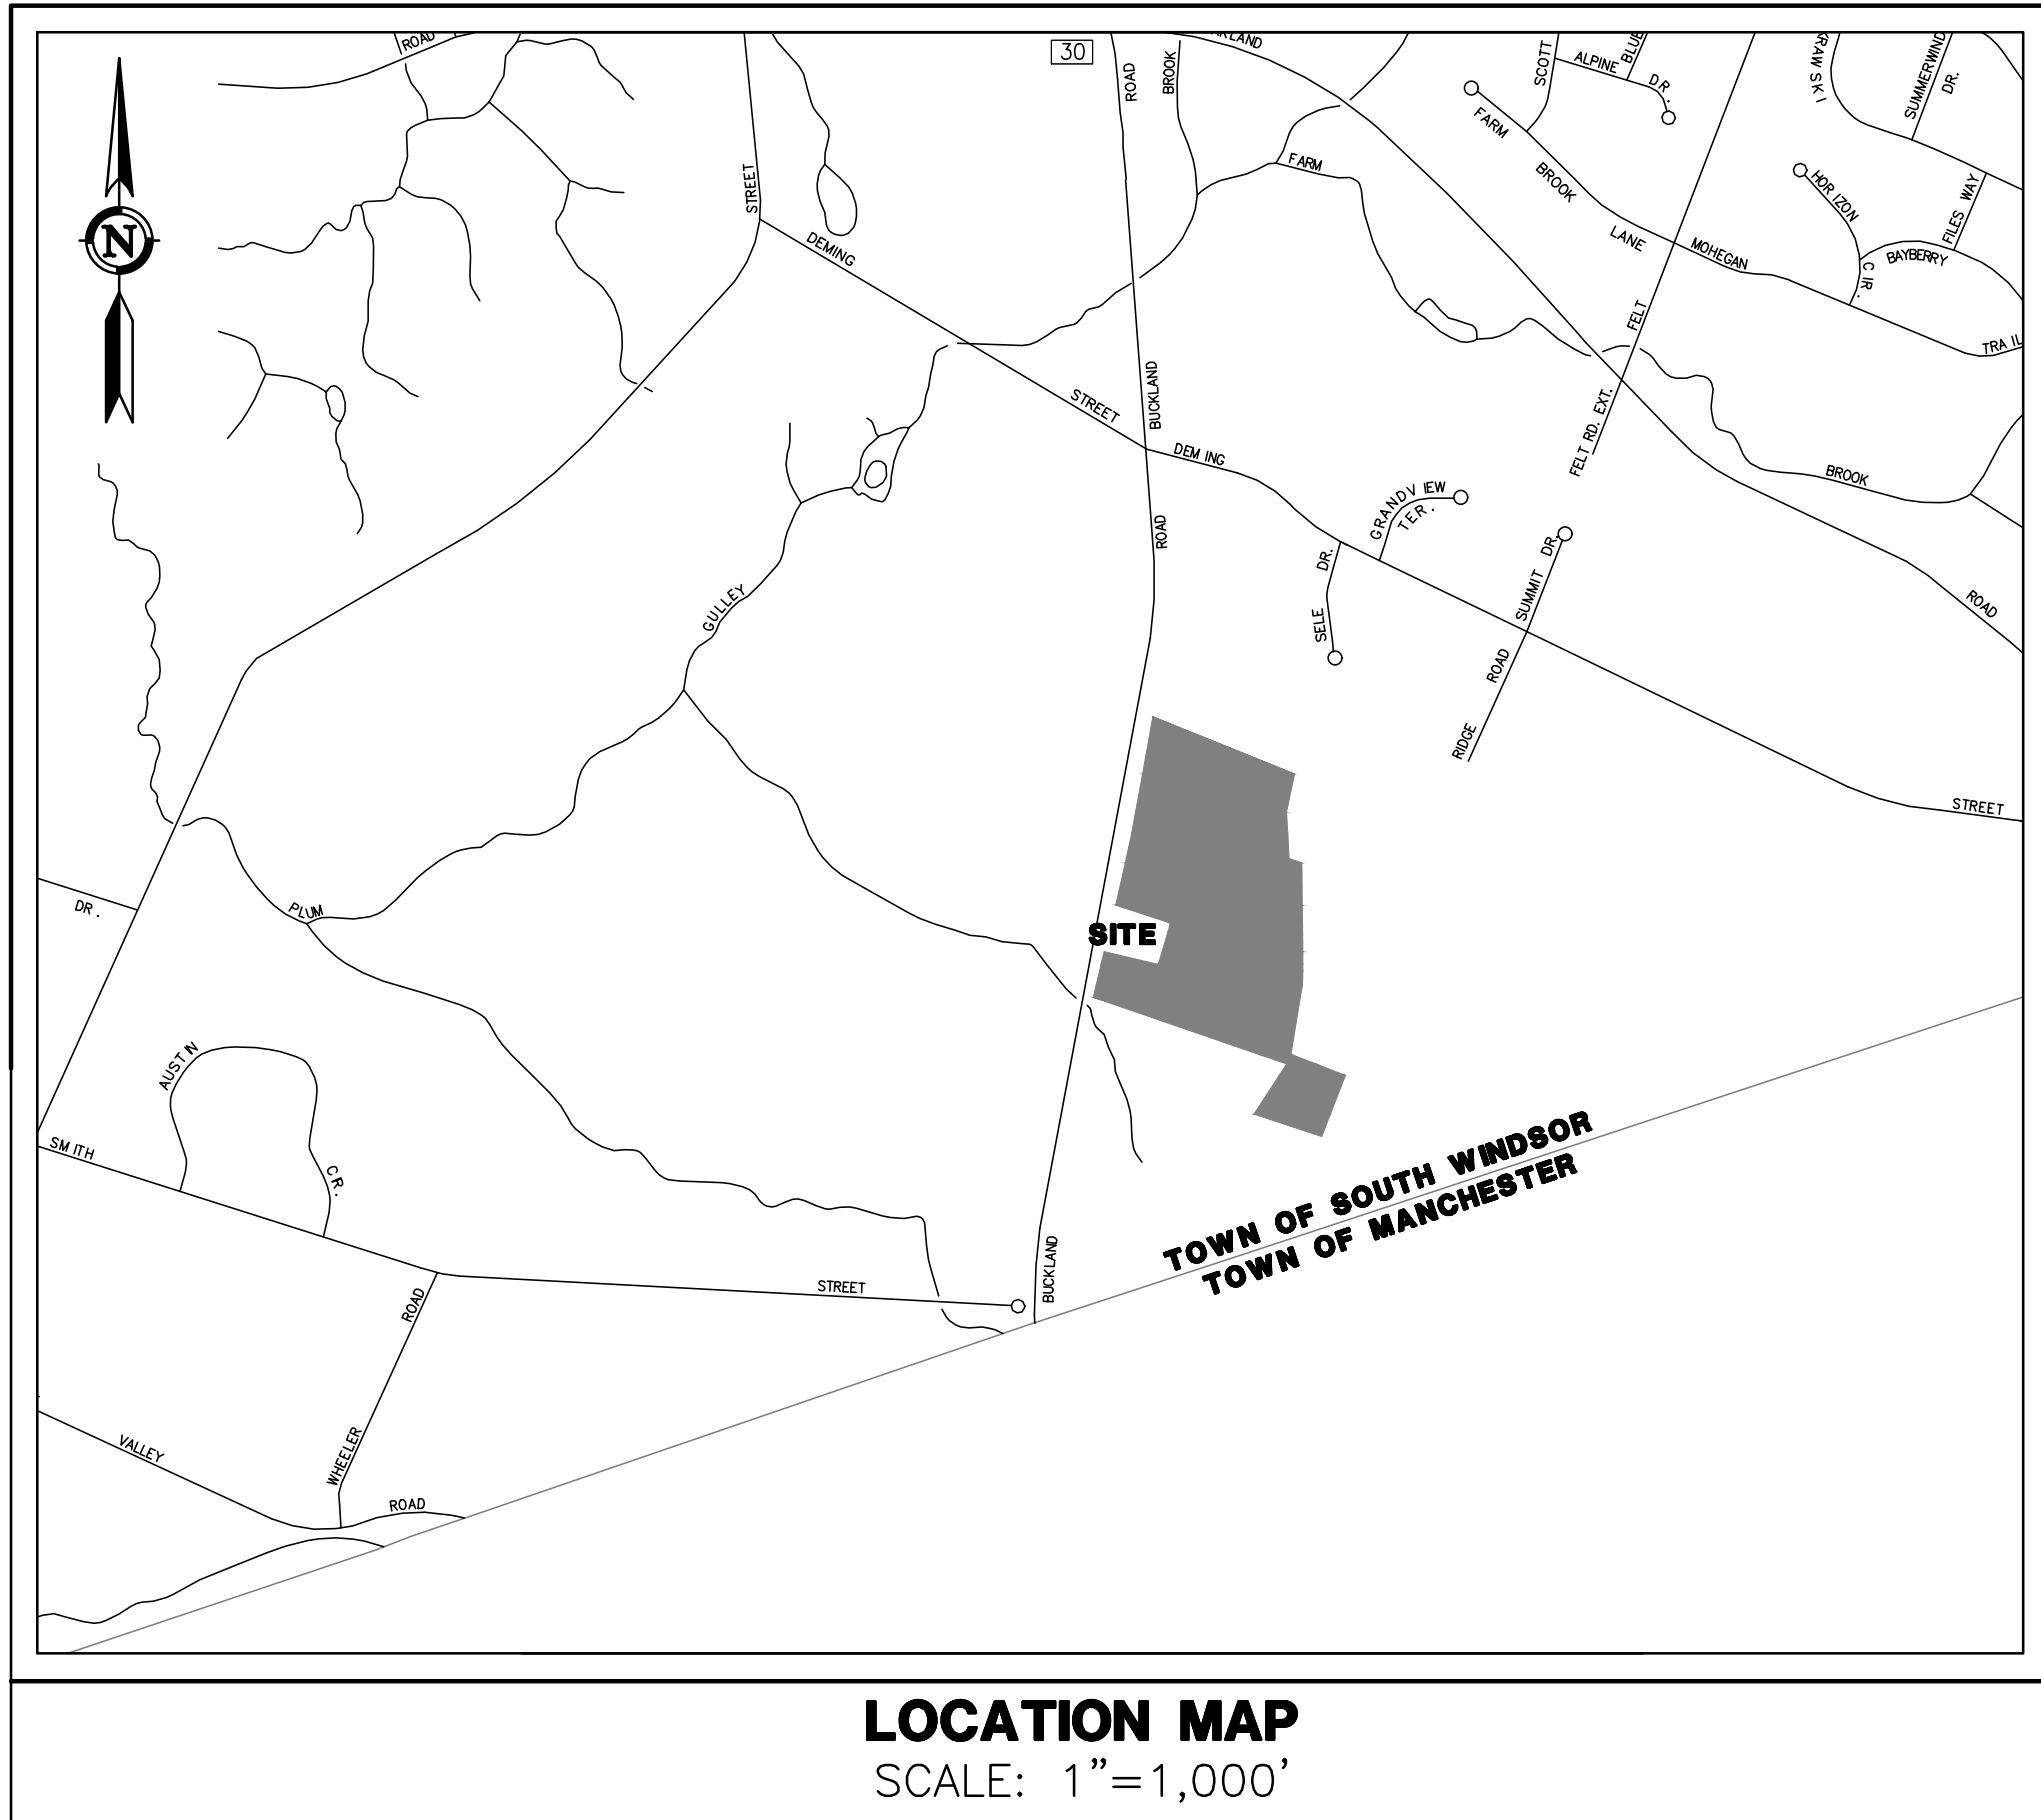

SHEET INDEX		
C-T1	COVER SHEET	1 of 19
C-T2	KEY MAP	2 of 19
C-DM1	DEMOLITION PLAN	3 of 19
C-OS1	OVERALL SITE PLAN	4 of 19
C-SP1 - C-SP2	SITE PLAN	5-6 of 19
C-GD1 - C-GD2	GRADING PLAN	7-8 of 19
C-DR1	DRAINAGE PLAN	9 of 19
C-UT1	UTILITY PLAN	10 of 19
C-ES1	EROSION & SEDIMENTATION PLAN	11 of 19
C-ES2	EROSION & SEDIMENTATION NOTES & DETAILS	12 of 19
C-LS1	WETLAND MITIGATION PLAN	13 of 19
C-D1	NOTES, DETAILS, & LEGEND	14 of 19
C-D2 - C-D6	DETAILS	15-19 of 19
EM-1 - EM-2	EASEMENT & PRELIMINARY EASEMENT PLANS	1-2 of 2
V-1 - V-4	PROPERTY & TOPOGRAPHIC SURVEY	1-4 of 4
L.1 - L.5	SITE PLANTING PLAN (BY OTHERS)	1-5 of 5
	SITE LIGHTING PLAN (BY OTHERS)	
	ARCHITECTURAL PLANS & ELEVATIONS (BY OTHERS)	

**PRELIMINARY
NOT FOR CONSTRUCTION**
THESE PLANS ARE FOR PLANNING PURPOSES ONLY INTENDED TO SECURE REGULATORY APPROVALS. ONLY FINAL PLANS STAMPED APPROVED BY THE TOWN SHALL BE USED FOR CONSTRUCTION PURPOSES.

GENERAL NOTES:

- THESE PLANS ARE INVALID UNLESS THEY BEAR THE SEAL OR STAMP, AND ORIGINAL SIGNATURE OF THE PROFESSIONAL ENGINEER, LAND SURVEYOR, OR LANDSCAPE ARCHITECT.
- REPRODUCTION TECHNIQUES USED IN THE PRODUCTION OF THIS PLAN CAN STRETCH OR SHRINK THE PAPER. SCALING OF THIS DRAWING MAY BE INACCURATE. CONTACT DPI IF ADDITIONAL INFORMATION IS REQUIRED.
- THESE PLANS AND OTHER ITEMS PREPARED BY DESIGN PROFESSIONALS, INC. (DPI) ARE INSTRUMENTS OF SERVICE AND REMAIN ITS PROPERTY. THE USE OF THESE ITEMS BY DPI'S CLIENT IS SUBJECT TO THE TERMS SET FORTH IN THE AGREEMENT BETWEEN CLIENT AND DPI. REPRODUCTION AND/OR USE OF THESE ITEMS BY OTHERS IS PROHIBITED WITHOUT THE WRITTEN CONSENT OF DPI.

**design
professionals**
CIVIL & TRAFFIC ENGINEERS / LAND SURVEYORS
PLANNERS / LANDSCAPE ARCHITECTS

21 Jeffrey Drive
P.O. Box 1167
South Windsor, CT 06074

Phone: 860-291-8755
Fax: 860-291-8757
www.designprofessionalsinc.com

**CIVIL ENGINEER &
LAND SURVEYOR:**

ARCHITECTS:

Prellwitz Chilinski
Associates, Inc.
221 Hampshire Street
Cambridge, MA 02139
617-547-8120
www.prellwitzchilinski.com

Schadler Selnau
Associates, PC
5 Waterville Road
Farmington, CT 06032
860-677-9620
www.hsa-architects.com

LANDSCAPE ARCHITECT:

CR3 Studio at Loureiro
Engineering Associates, Inc.
100 Northwest Drive
Plainville, CT 06062
860-747-6181
www.loureiro.com

PROPERTY OWNERS:
515 WEST MIDDLE TURNPIKE
C/O ASSOCIATES LIMITED PARTNERSHIP
6 EXECUTIVE DRIVE, SUITE 100
FARMINGTON, CT 06032

1 MUNSON ROAD LLC
6 EXECUTIVE DRIVE, SUITE 100
FARMINGTON, CT 06032

BUCKLAND EAST, LLC
6 EXECUTIVE DRIVE, SUITE 100
FARMINGTON, CT 06032

APPLICANT:
BUCKLAND EAST, LLC
6 EXECUTIVE DRIVE, SUITE 100
FARMINGTON, CT 06032
860-674-5624

NO.		DATE	REVISIONS	BY
1	15/22/2020	REVISED FOR PZC APPLICATION	REM	
2	6/12/2020	REVISED PER TOWN COMMENTS	REM	
3	7/18/2020	GRADING AND REVISIONS PER TOWN COMMENTS	DHI	
4	7/22/2020	LAYOUT REVISIONS PER TOWN COMMENTS	DHI	
COVER SHEET			SHEET	
			C-T1	
			SHEET 1 OF 19	

THE GATEWAY SITE PLAN

220, 245, 265 & 270 GATEWAY BLVD.
SOUTH WINDSOR, CT
#15300190, #15300218, #15300240 & #15300274

PREPARED FOR:
Buckland East, LLC
6 Executive Drive
Suite 100
Farmington, CT 06032
860-674-5620


PROJECT NO.: 253001
DATE: 7/13/2020
DESIGNER: BFW
REVIEWER: BFW
APPROVED BY: BFW

DESIGN PROFESSIONALS
CIVIL & TRAFFIC ENGINEERS / LAND SURVEYORS
PLANNERS / LANDSCAPE ARCHITECTS

21 JEFFREY DRIVE
P.O. BOX 1167
SOUTH WINDSOR, CT 06074
860-291-8755
860-291-8757 - F
www.designprofessionalsinc.com

Copyright © 2020 Design Professionals, Inc. - All Rights Reserved

N/F 500' ABUTTERS		
STREET ADDRESS	OWNER	PARCEL ID
218 BUCKLAND ROAD	515 WEST MIDDLE TURNPIKE	15300218
240 BUCKLAND ROAD	515 WEST MIDDLE TURNPIKE	15300240
251 BUCKLAND ROAD	EVERGREEN WALK LLC	15300251
200 HEMLOCK AVENUE	KRISHRELTIC LLC	41350200
274 BUCKLAND ROAD	1 MUNSON ROAD LLC	15300274
99 RIDGE ROAD	WOLF BEVERLY G	75600099
111 RIDGE ROAD	JACQUES MURIEL M TR	75600111
326 BUCKLAND ROAD	SCHIAVONE STEVEN & LUCIA KAWA	15300326
206 BUCKLAND ROAD	ROUNSEVILLE MARRION & ROY TRUSTEES	15300206
235 BUCKLAND ROAD	EVERGREEN WALK LLC	15300235
179 BUCKLAND ROAD	EVERGREEN WALK LLC	15300179
325 BUCKLAND ROAD	SOUTH WINDSOR TOWN OF	15300325
296 BUCKLAND ROAD	MESSIAH EVANGELICAL LUTHERAN CHURCH	15300296
300 BUCKLAND ROAD	MESSIAH EVANGELICAL LUTHERAN CHURCH	15300300
67 RIDGE ROAD	JACQUES ANN M	75600067
32 SELE DRIVE	MARGIOTT PAUL R & VICTORIA A M	81800032
45 SELE DRIVE	KOCHERLA MOHAN R &	81800045
48 SELE DRIVE	MIREK RONALD J & CAROLYN T	81800048
55 SELE DRIVE	ALKHAYER LEWA	81800055
58 SELE DRIVE	CAO DENNIS HAN & MICHELLE YEUNG	81800058
800 EVERGREEN WAY	EVERGREEN WALK LIFESTYLE CENTER LLC	31300800
100 EVERGREEN WAY	EVERGREEN WALK LIFESTYLE CENTER LLC	31300100
100 CEDAR AVENUE	REALTY INCOME PROPERTIES 21 LLC	17850100
2800 TAMARACK AVENUE	EVERGREEN MEDICAL ASSOCIATES LLC	89302800
35 TAMARACK AVENUE	BUCKLAND ROAD RETAIL LLC	89300035
EVERGREEN WAY	EVERGREEN WALK LIFESTYLE CENTER LLC	31300000
2400 TAMARACK AVENUE	EVERGREEN MEDICAL ASSOCIATES II LLC	89302400
EVERGREEN WALK	CURRENT RESIDENT	31300000
1000 LONGLEAF LANE	RHD SOUTH WINDSOR LLC	54651000
1200 LONGLEAF LANE	RHD SOUTH WINDSOR LLC	54651200
50 ANDREWS WAY	SOUTH WINDSOR DEVELOPERS LLC	3200050
R015 BUCKLAND ROAD	WOLF & GUERRA LLC	1530R015
900 HEMLOCK AVENUE	EVERGREEN CROSSING RETIREMENT COMMUNITY	41350900
150 BUCKLAND ROAD	KRAWSKI WILLIAM J ESTATE OF	15300150
130 BUCKLAND ROAD	KRAWSKI WILLIAM J ESTATE OF	15300130
125 BUCKLAND HILLS DRIVE	TARGET CORPORATION T1249	15400125
18 GILBERT LANE	VENKATESAN SATISH &	35300018
20 GILBERT LANE	NAYAK HIMADRI SEKHAR	35300020
28 GILBERT LANE	FERNANDES ANTONIO H & KAREN G	35300028
38 GILBERT LANE	CASSONE JOSEPH J III & LORI J	35300038
48 GILBERT LANE	CHEN QIAN	3300048
45 GILBERT LANE	JEZOUIT DONNA N	35300045
35 GILBERT LANE	SCALORA GIUSEPPE & ROSETTA V	35300035
25 GILBERT LANE	GUNTI RADESH &	35300025
61 GILBERT LANE	COELHO JAMES	35300061
72 GILBERT LANE	NAGENDRAPPA MASARUR S G &	35300072
64 GILBERT LANE	XING LEI &	35300064
56 GILBERT LANE	MCCABE JOHN C & BARBARA A	35300056
140 BUCKLAND ROAD	KRAWSKI WILLIAM J ESTATE OF	15300140
70 BUCKLAND ROAD	225 CPN LLC	15300070

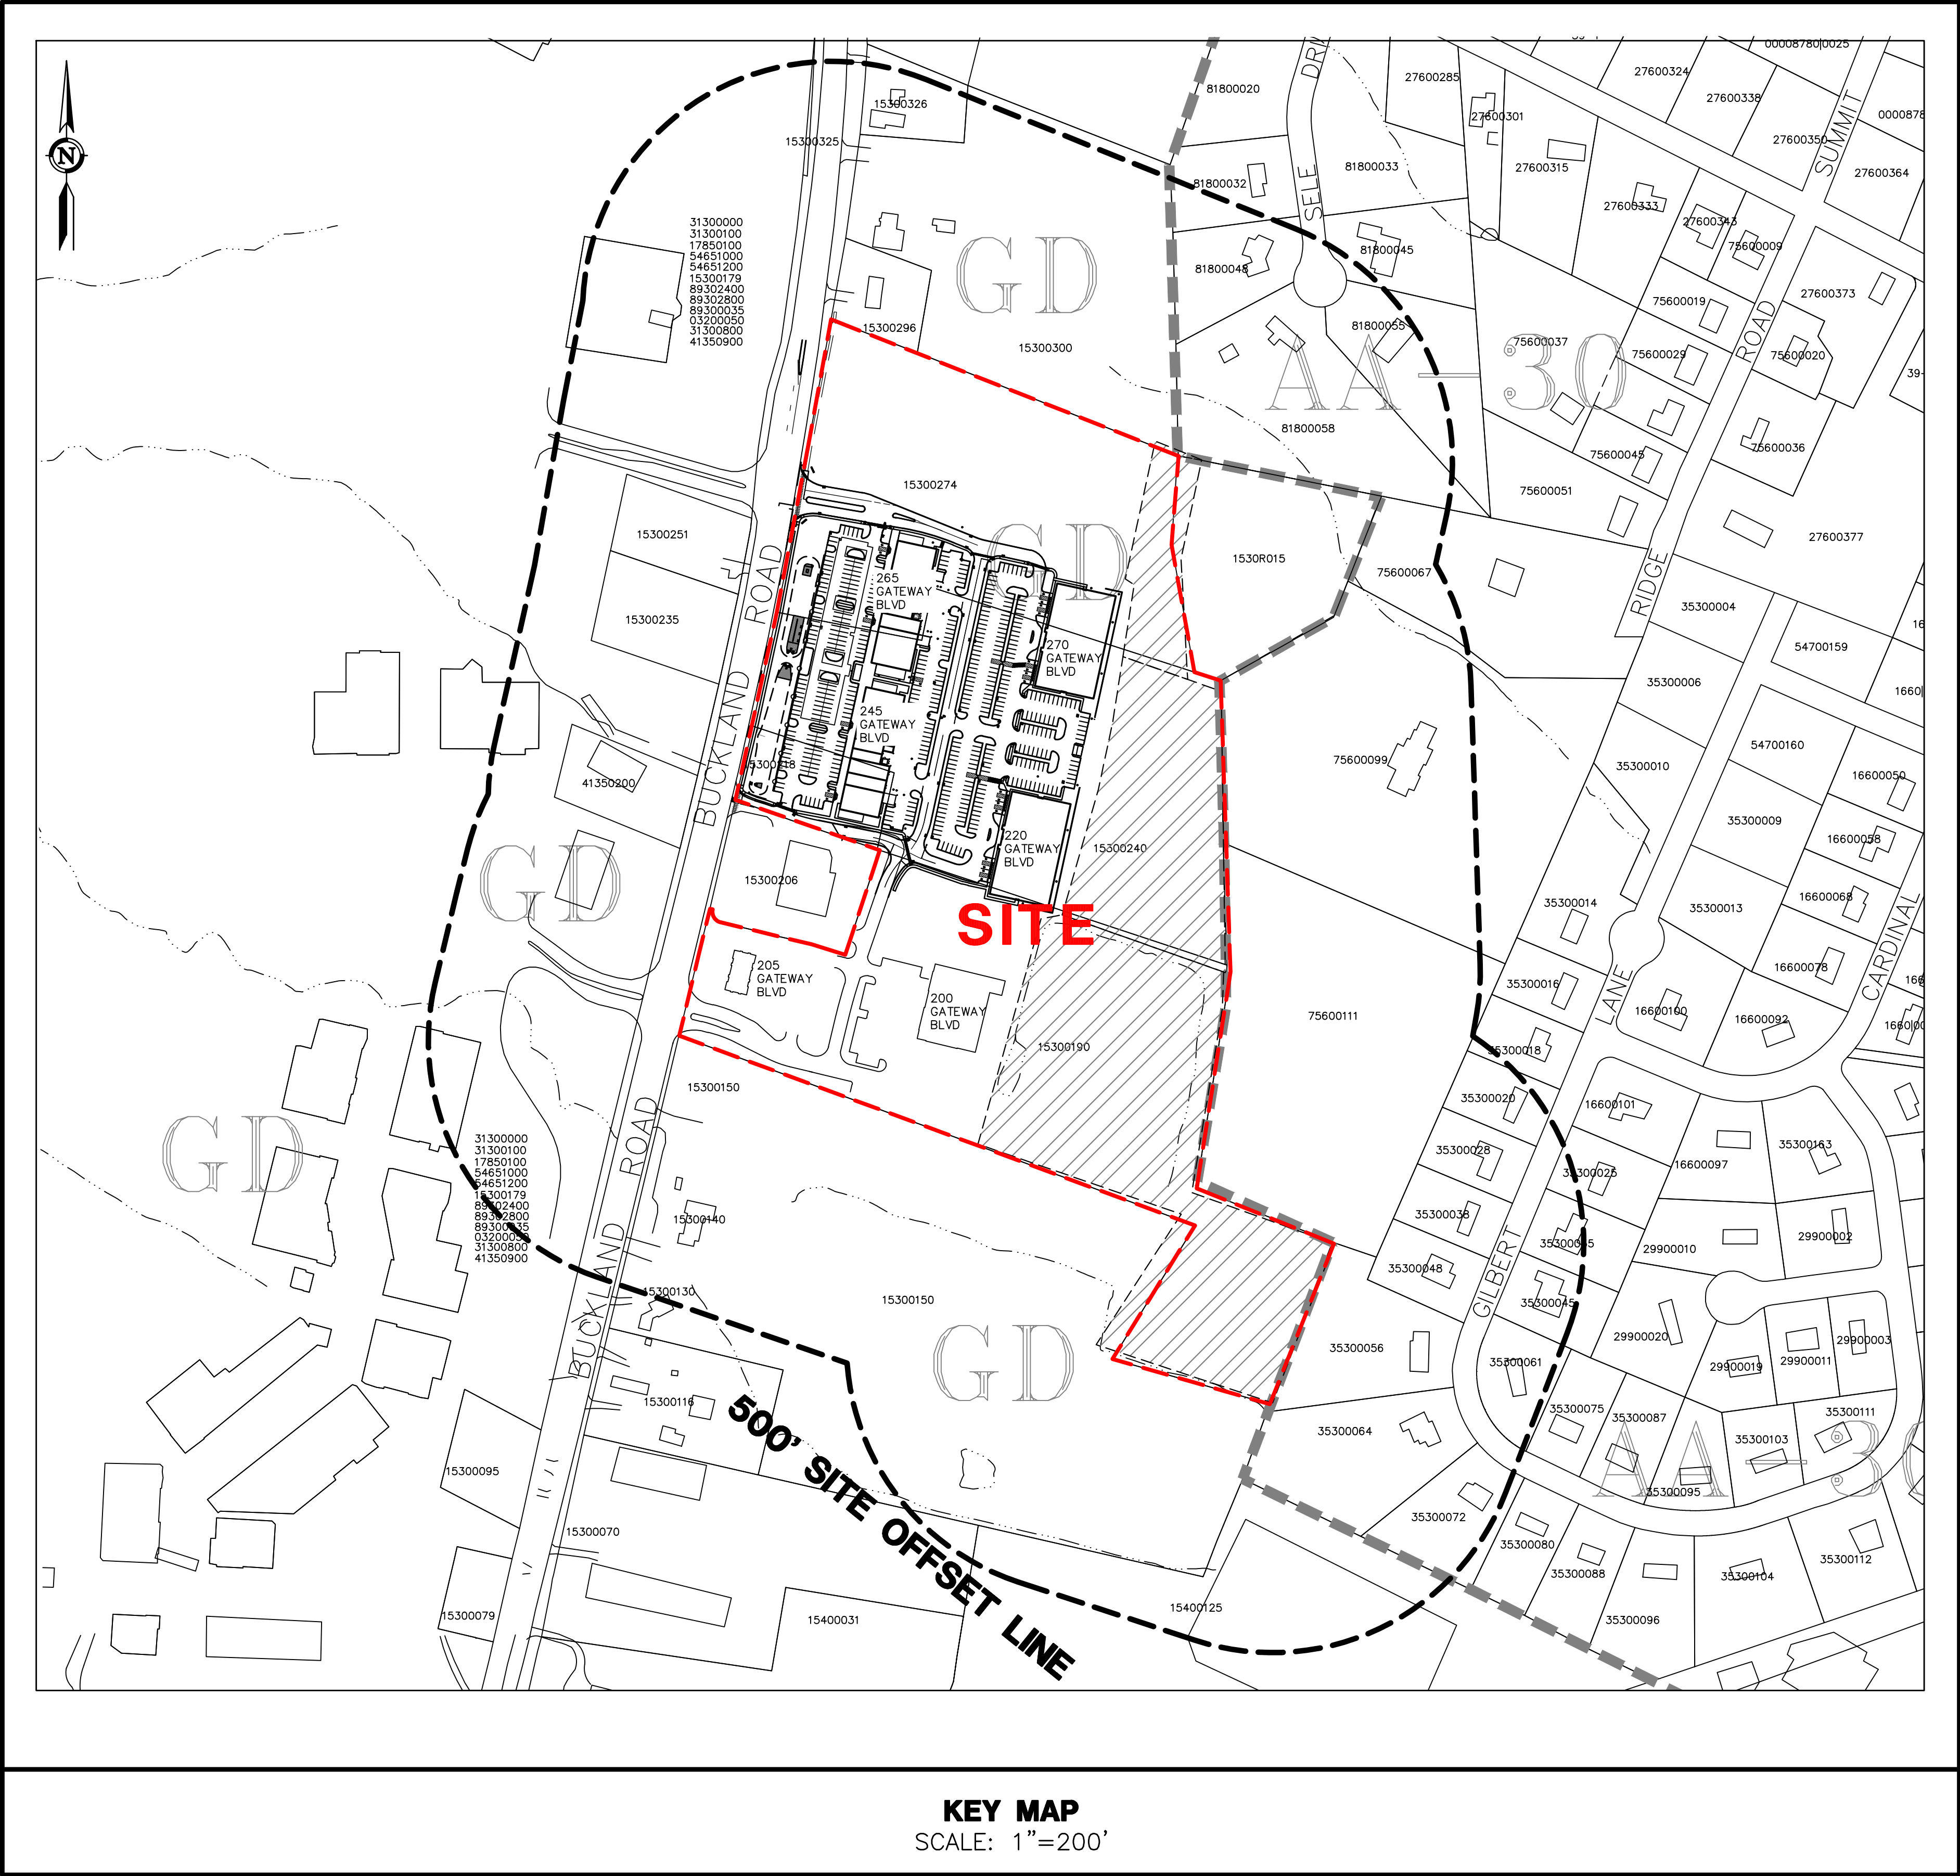

PROPERTY OWNERS:
515 WEST MIDDLE TURNPIKE
C/O ASSOCIATES LIMITED PARTNERSHIP
6 EXECUTIVE DRIVE, SUITE 100
FARMINGTON, CT 06032

1 MUNSON ROAD LLC
6 EXECUTIVE DRIVE, SUITE 100
FARMINGTON, CT 06032

BUCKLAND EAST, LLC
6 EXECUTIVE DRIVE, SUITE 100
FARMINGTON, CT 06032

APPLICANT:
BUCKLAND EAST, LLC
6 EXECUTIVE DRIVE, SUITE 100
FARMINGTON, CT 06032
860-674-5624

KEY MAP

REVISIONS

NO.	DATE	BY	REVISIONS
1	5/22/2020	REM	REVISED FOR PZC APPLICATION
2	6/12/2020	REM	REVISED PER TOWN COMMENTS
3	7/18/2020	DHI	GRADING AND REVISIONS PER TOWN COMMENTS
4	7/22/2020	DHI	LAYOUT REVISIONS PER TOWN COMMENTS

THE GATEWAY
SITE PLAN

220, 245, 265 & 270 GATEWAY BLVD.
SOUTH WINDSOR, CT
#15300190, #15300218, #15300240 & #15300274

PREPARED FOR
Buckland East, LLC
6 Executive Drive
Suite 100
Farmington, CT 06032
860-674-5620

PROJECT NO.
25300
DATE
7/13/2020
DESIGNED BY
BPW
CHECKED BY
BPW

NO. DATE BY REVISIONS

PROPERTY OWNERS:
515 WEST MIDDLE TURNPIKE
C/O ASSOCIATES LIMITED PARTNERSHIP
6 EXECUTIVE DRIVE, SUITE 100
FARMINGTON, CT 06032

BUCKLAND EAST, LLC
6 EXECUTIVE DRIVE, SUITE 100
FARMINGTON, CT 06032

APPLICANT:
BUCKLAND EAST, LLC
6 EXECUTIVE DRIVE, SUITE 100
FARMINGTON, CT 06032
860-674-5624

REFERENCES:
THIS PLAN REFERS TO THE FOLLOWING:
1. PLAN ENTITLED "PROPERTY & TOPOGRAPHIC PLAN, 190 & 240 BUCKLAND ROAD AND 274 BUCKLAND ROAD, SOUTH WINDSOR, CONNECTICUT" DATED 10/18/2018 AND 1/23/2020 PREPARED BY DESIGN PROFESSIONALS, INC.

DEMOLITION PLAN NOTES:
1. DEMOLITION PLAN IS A GENERAL REPRESENTATION OF ITEMS THAT NEED TO BE REMOVED IN ORDER TO ACCOMMODATE THE PROPOSED IMPROVEMENTS, BUT MAY NOT BE ALL-INCLUSIVE. IT IS THE CONTRACTOR'S SOLE RESPONSIBILITY TO PERFORM A THOROUGH SITE INVESTIGATION AND INCLUDE IN THEIR BID ANY WORK REQUIRED TO BE DEMOLISHED, TEMPORARILY OR PERMANENTLY RELOCATED, OR REPLACED IN ORDER TO ACCOMMODATE THE PROPOSED WORK.
2. "CALL BEFORE YOU DIG" - CONTRACTOR SHALL NOTIFY UTILITY COMPANIES OF PENDING EXCAVATION BY CALLING 811 AT LEAST 3 WORKING DAYS PRIOR TO BEGINNING EXCAVATION.
3. THIS PLAN SHALL BE USED FOR DEMOLITION PURPOSES ONLY.
4. REFER TO NOTES, DETAILS, AND LEGEND SHEET C-D1 FOR CONSTRUCTION NOTES.
5. ALL EXISTING UTILITIES TO BE REMOVED OR ABANDONED SHALL BE DONE SO IN ACCORDANCE WITH THE APPLICABLE UTILITY COMPANIES GUIDELINES AND REQUIREMENTS.

NO.		DATE		REVISIONS		BY	
1	5/22/2020	REVISED FOR P2C APPLICATION	REM				
2	6/12/2020	REVISED PER TOWN COMMENTS	REM				
3	7/18/2020	GRADING AND REVISIONS PER TOWN COMMENTS	DHI				
4	7/22/2020	LAYOUT REVISIONS PER TOWN COMMENTS	DHI				

THE GATEWAY
SITE PLAN

220, 245, 265 & 270 GATEWAY BLVD.
SOUTH WINDSOR, CT
#15300190, #15300218, #15300240 & #15300274

PREPARED FOR

Buckland East, LLC
6 Executive Drive
Suite 100
Farmington, CT 06032
860-674-5620 T

DESIGN PROFESSIONALS

CIVIL & TRAFFIC ENGINEERS / LAND SURVEYORS
PLANNERS / LANDSCAPE ARCHITECTS

PROJECT NO.

2530-M

DATE

7/13/2020

DESIGNED BY

BPW

DRAWN BY

BPW

CHECKED BY

BPW

SCALE

0' 20' 40' 80'

T

1" = 40'

SHEET

C-DM1

SHEET

3 OF 19

ZONING TABLE			
ZONE: GD ZONE (BUCKLAND ROAD GATEWAY DEVELOPMENT ZONE)			
ITEM	REQUIRED/ ALLOWED	PREVIOUSLY APPROVED (200 & 205 GATEWAY BOULEVARD)	PROPOSED (200, 205, 220, 245, 265 & 270 GATEWAY BOULEVARD)
LOT AREA	3 AC MIN.	12.99 AC	32.86 AC
LOT FRONTAGE	200'	270'	1269'
LOT DEPTH	200'	1065.27'	1065.27'
FRONT YARD	65'	67'	67'
SIDE YARD	25'	45.9'	45.9'
REAR YARD	10'	900'	134.61'
BUILDING HEIGHT	90'/6 STORIES*	26.4' (1 STORY)	31.25' (1 STORY)*
PARKING	SEE BELOW**	124	486**
INTERIOR LANDSCAPING	10%	10.5%	10.3%
IMPERVIOUS COVERAGE	60%	24.6%	34.57%***

NOTES:

* PROPOSED BUILDINGS TO BE SIZED INDIVIDUALLY PER TENANT AND ZONING REQUIREMENTS. DISTANCE FROM PROPERTY LINE WILL DEFINE MAXIMUM HEIGHT OF EACH BUILDING:
30' MAX BUILDING HEIGHT (2 STORIES) WITHIN 125' OF PUBLIC STREET RIGHT OF WAY.
60' MAX BUILDING HEIGHT (4 STORIES) > 125' FROM PUBLIC RIGHT OF WAY.
90' MAX HEIGHT (6 STORIES) > 200' FROM THE PUBLIC RIGHT OF WAY MAY BE GRANTED WITH COMMISSION APPROVAL.

** PARKING CALCULATION:


PROPOSED 50,400 SOFT (CFA) OFFICE:
50,400 (CFA) @ 4 SPACE/1,000 SOFT CFA =
202 MINIMUM SPACES REQUIRED

PROPOSED 38,880 SOFT (CFA) RETAIL:
38,880 (CFA) @ 1 SPACE/200 SOFT CFA =
195 MINIMUM SPACES REQUIRED

TOTAL PARKING SPACES REQUIRED = 397 SPACES
TOTAL PARKING SPACES PROVIDED = 486 SPACES
EXCESS PROPOSED PARKING SPACES = 89 SPACES

THE GATEWAY WILL HAVE A TOTAL OF 612 PARKING SPACES WITH THE TWO APPROVED BUILDINGS AND FOUR PROPOSED BUILDINGS. THERE ARE 180 SPACES LOCATED BETWEEN THE BUILDINGS AND BUCKLAND ROAD, LESS THAN ONE THIRD OF THE TOTAL AS REQUIRED PER THE ZONING REGULATIONS.

*** IMPERVIOUS COVERAGE WAS CALCULATION FOR ALL DEVELOPMENT AT 200, 205, 220, 245, 265 & 270 GATEWAY BOULEVARD. THE SITES TOTAL 32.86 ACRES. 200 & 205 GATEWAY BLVD INCLUDE A PREVIOUSLY APPROVED 3.19 ACRES OF IMPERVIOUS SURFACE. THE NEW DEVELOPMENT PROPOSES AN ADDITIONAL 8.17 ACRES OF IMPERVIOUS SURFACE, BRINGING THE ENTIRE SITE'S TOTAL UP TO 11.36 ACRES.
11.36 AC / 32.86 AC = 34.57% IMPERVIOUS COVERAGE

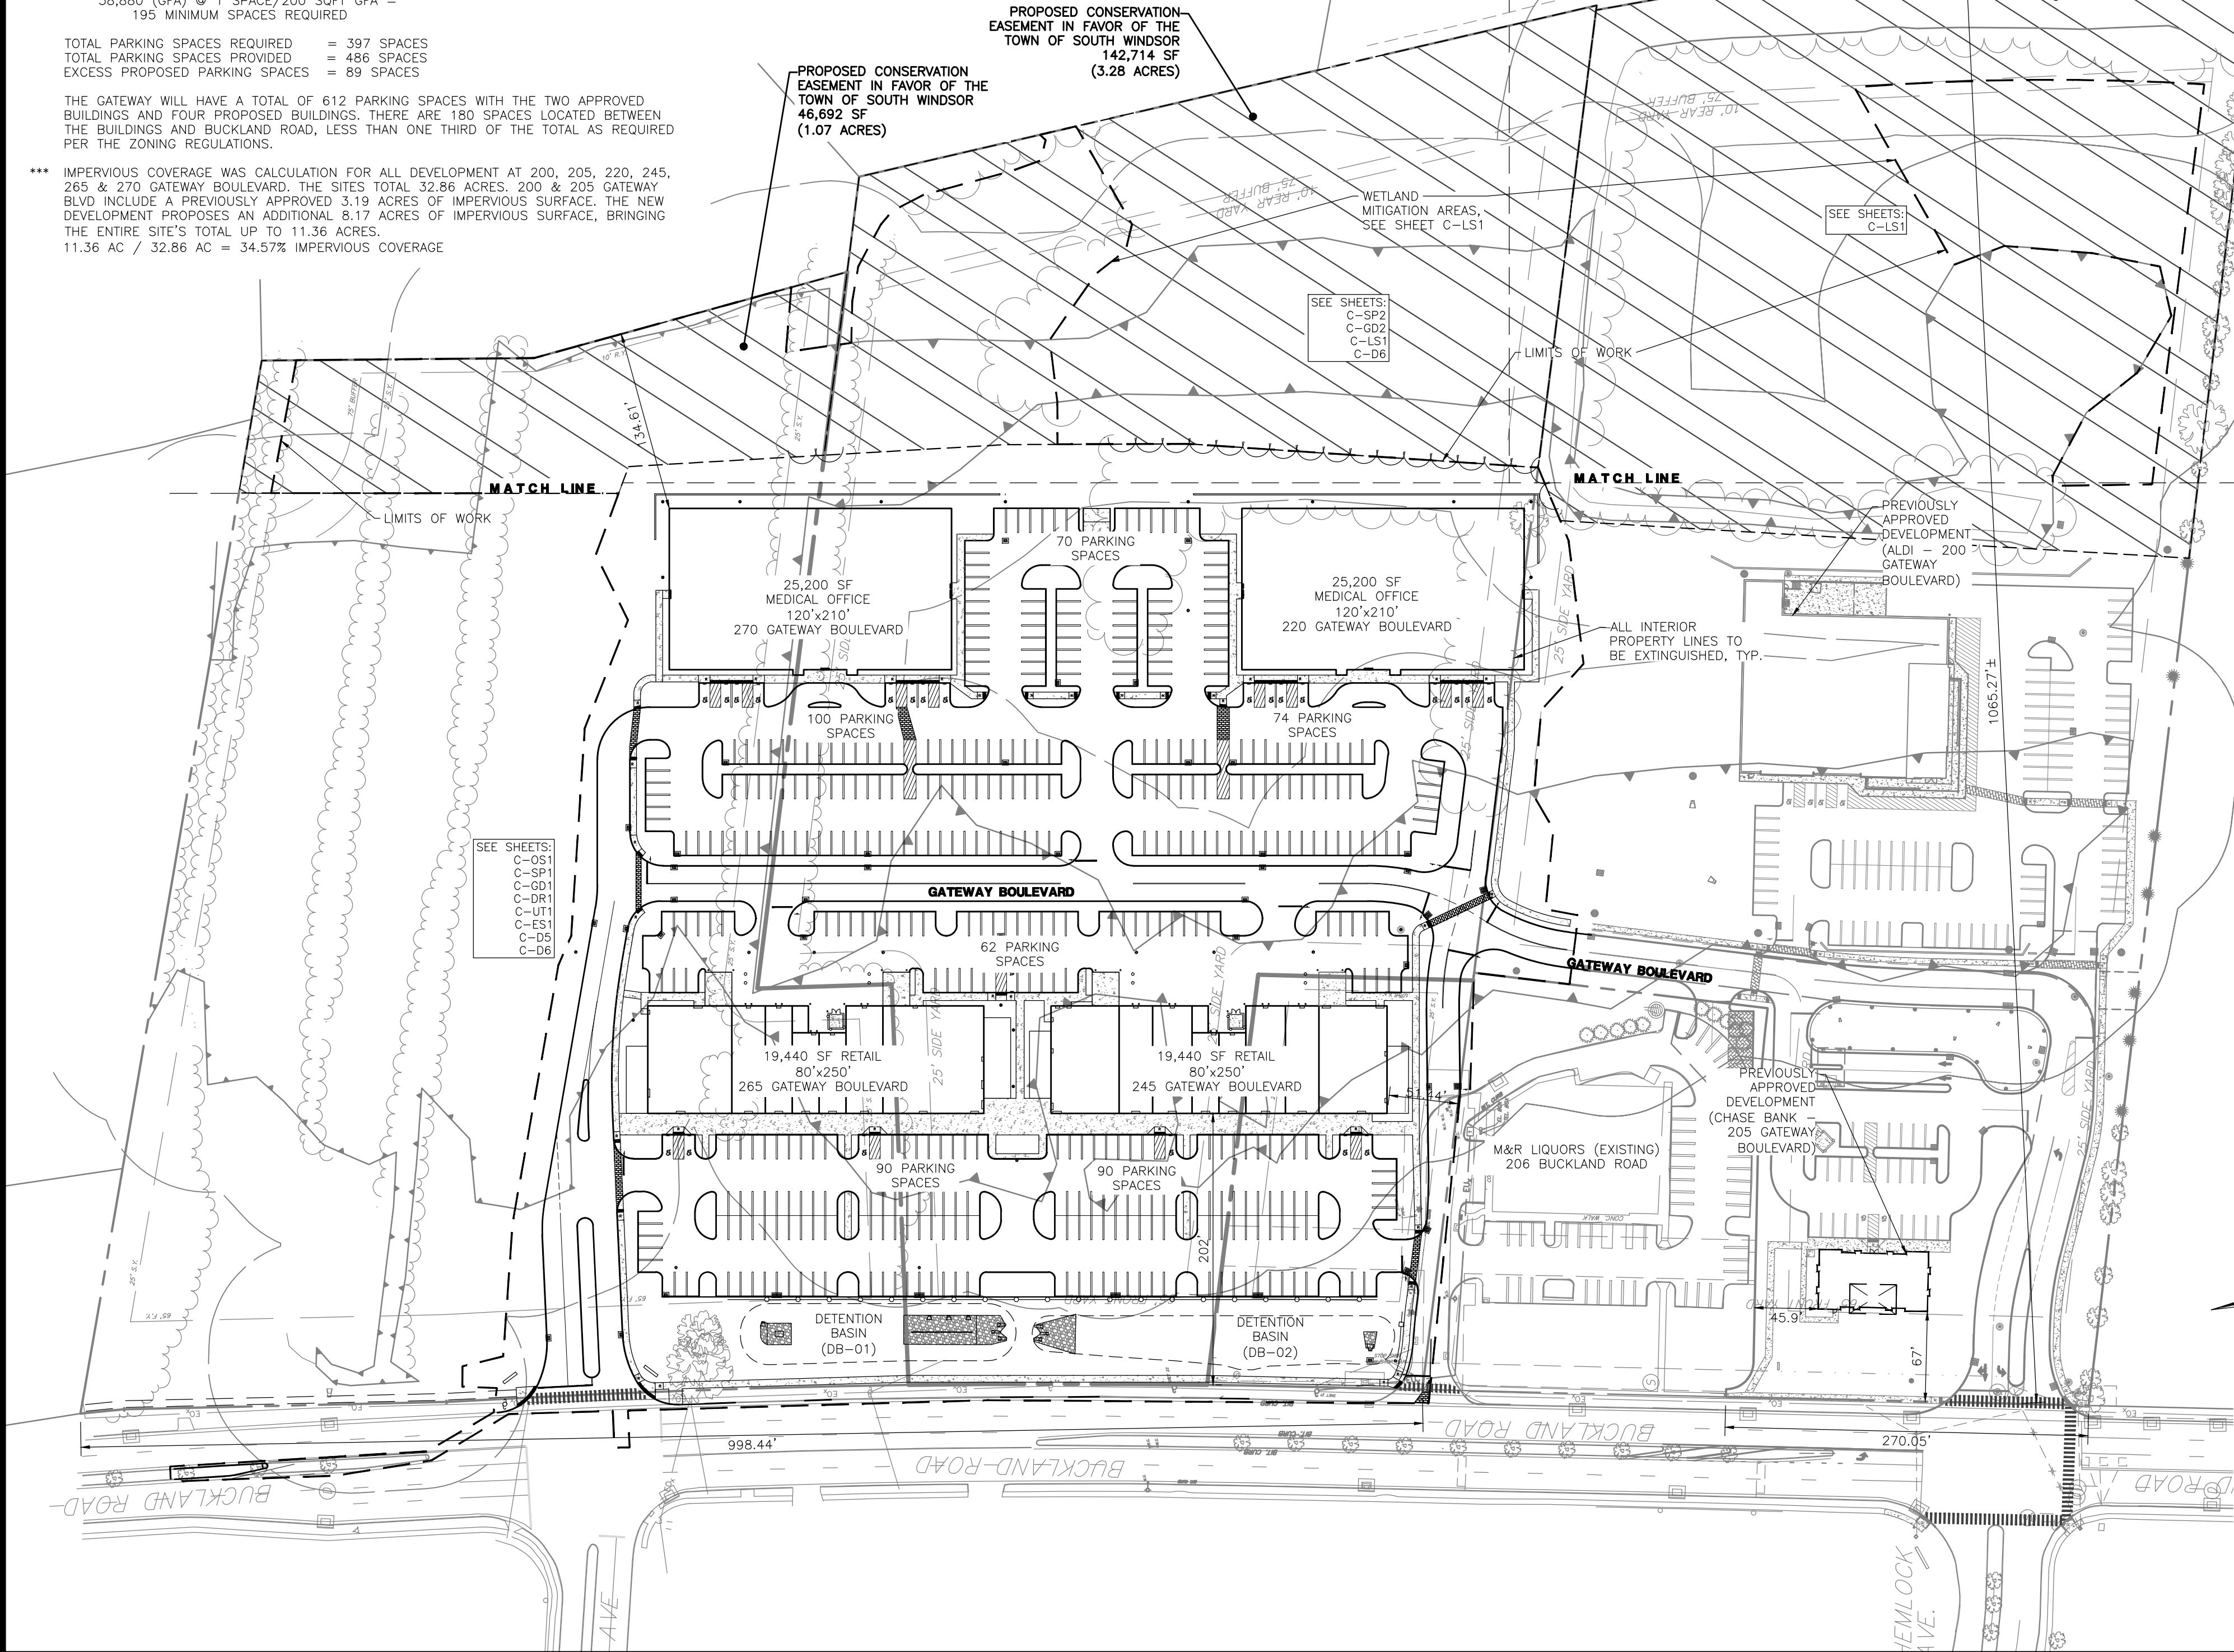

SITE LAYOUT PLAN NOTES:

1. "CALL BEFORE YOU DIG" - CONTRACTOR SHALL NOTIFY UTILITY COMPANIES OF PENDING EXCAVATION AT OR NEAR PUBLIC UTILITIES. CALL 811 AT LEAST 72 HOURS PRIOR TO BEGINNING EXCAVATION.
2. THIS PLAN SHALL BE USED FOR SITE LAYOUT ONLY
3. REFER TO NOTES SHEET FOR SITE LAYOUT NOTES

REFERENCES:

1. PLAN ENTITLED "PROPERTY & TOPOGRAPHIC PLAN, 190 & 240 BUCKLAND ROAD AND 274 BUCKLAND ROAD, SOUTH WINDSOR, CONNECTICUT" DATED 10/18/2018 AND 1/23/2020 PREPARED BY DESIGN PROFESSIONALS, INC.



PROPERTY OWNERS:
515 WEST MIDDLE TURNPIKE
C/O ASSOCIATES LIMITED PARTNERSHIP
6 EXECUTIVE DRIVE, SUITE 100
FARMINGTON, CT 06032

1 MUNSON ROAD LLC
6 EXECUTIVE DRIVE, SUITE 100
FARMINGTON, CT 06032

BUCKLAND EAST, LLC
6 EXECUTIVE DRIVE, SUITE 100
FARMINGTON, CT 06032

APPLICANT:
BUCKLAND EAST, LLC
6 EXECUTIVE DRIVE, SUITE 100
FARMINGTON, CT 06032
860-674-5624

SURVEY NOTES:

1. THIS SURVEY AND MAP HAS BEEN PREPARED PURSUANT TO THE REGULATIONS OF CONNECTICUT STATE AGENCIES SECTIONS 20-300b-1 THRU 20-300b-20 AND THE "MINIMUM STANDARDS OF ACCURACY, CONTENT AND CERTIFICATION FOR SURVEYS AND MAPS" AS ADOPTED BY THE CONNECTICUT ASSOCIATION OF LAND SURVEYORS, INC. ON SEPTEMBER 26, 1996 AND REVISED ON OCTOBER 26, 2018.
- TYPE OF SURVEY IS AN EASEMENT SURVEY AND IS INTENDED TO DEPICT THE LOCATION OF EXISTING & PROPOSED EASEMENTS RELATIVE TO PROPERTY LINES.
- THIS IS A INDEPENDENT RESURVEY BASED ON MAPS REFERENCED HEREON.
- HORIZONTAL ACCURACY MEETS CLASS A-2 STANDARDS.

TO MY KNOWLEDGE AND BELIEF, THIS MAP IS SUBSTANTIALLY CORRECT AS NOTED HEREON.

OVERALL SITE PLAN

REVISIONS

NO.	DATE	REVISIONS	BY
1	5/22/2020	REVISED FOR PZC APPLICATION	REM
2	6/12/2020	REVISED PER TOWN COMMENTS	REM
3	7/18/2020	GRADING AND REVISIONS PER TOWN COMMENTS	DHJ
4	7/22/2020	LAYOUT REVISIONS PER TOWN COMMENTS	DHJ

SCALE: 0' 40' 80' 160'

C-051

SHEET 4 OF 19

THE GATEWAY SITE PLAN

220, 245, 265 & 270 GATEWAY BLVD.
SOUTH WINDSOR, CT

#15300190, #15300218, #15300240 & #15300274

PREPARED FOR

Buckland East, LLC
6 Executive Drive
Suite 100
Farmington, CT 06032
860-674-5620

PROJECT NO.
253001

DATE
7/13/2020

DESIGN BY
BFW

REVIEW BY
BFW

DATE
7/13/2020

design professionals


CIVIL & TRAFFIC ENGINEERS / LAND SURVEYORS
PLANNERS / LANDSCAPE ARCHITECTS

21 EBBETT DRIVE
P.O. BOX 167
SOUTH WINDSOR, CT 06074
860-291-8727 - F
www.designprofessionalsinc.com

The plan is a final plan and does not show the location of any easements or other features that may be required for the project. It is intended to be used for informational purposes only and is not to be used for construction or other purposes without the written consent of the firm.

Reproduction of this plan in whole or in part without the written consent of the firm is prohibited. The firm assumes no responsibility for the accuracy or completeness of the information provided herein.

Professionals, Inc. is a registered professional engineering firm in the State of Connecticut. The firm is not a licensed land surveyor or a licensed landscape architect.

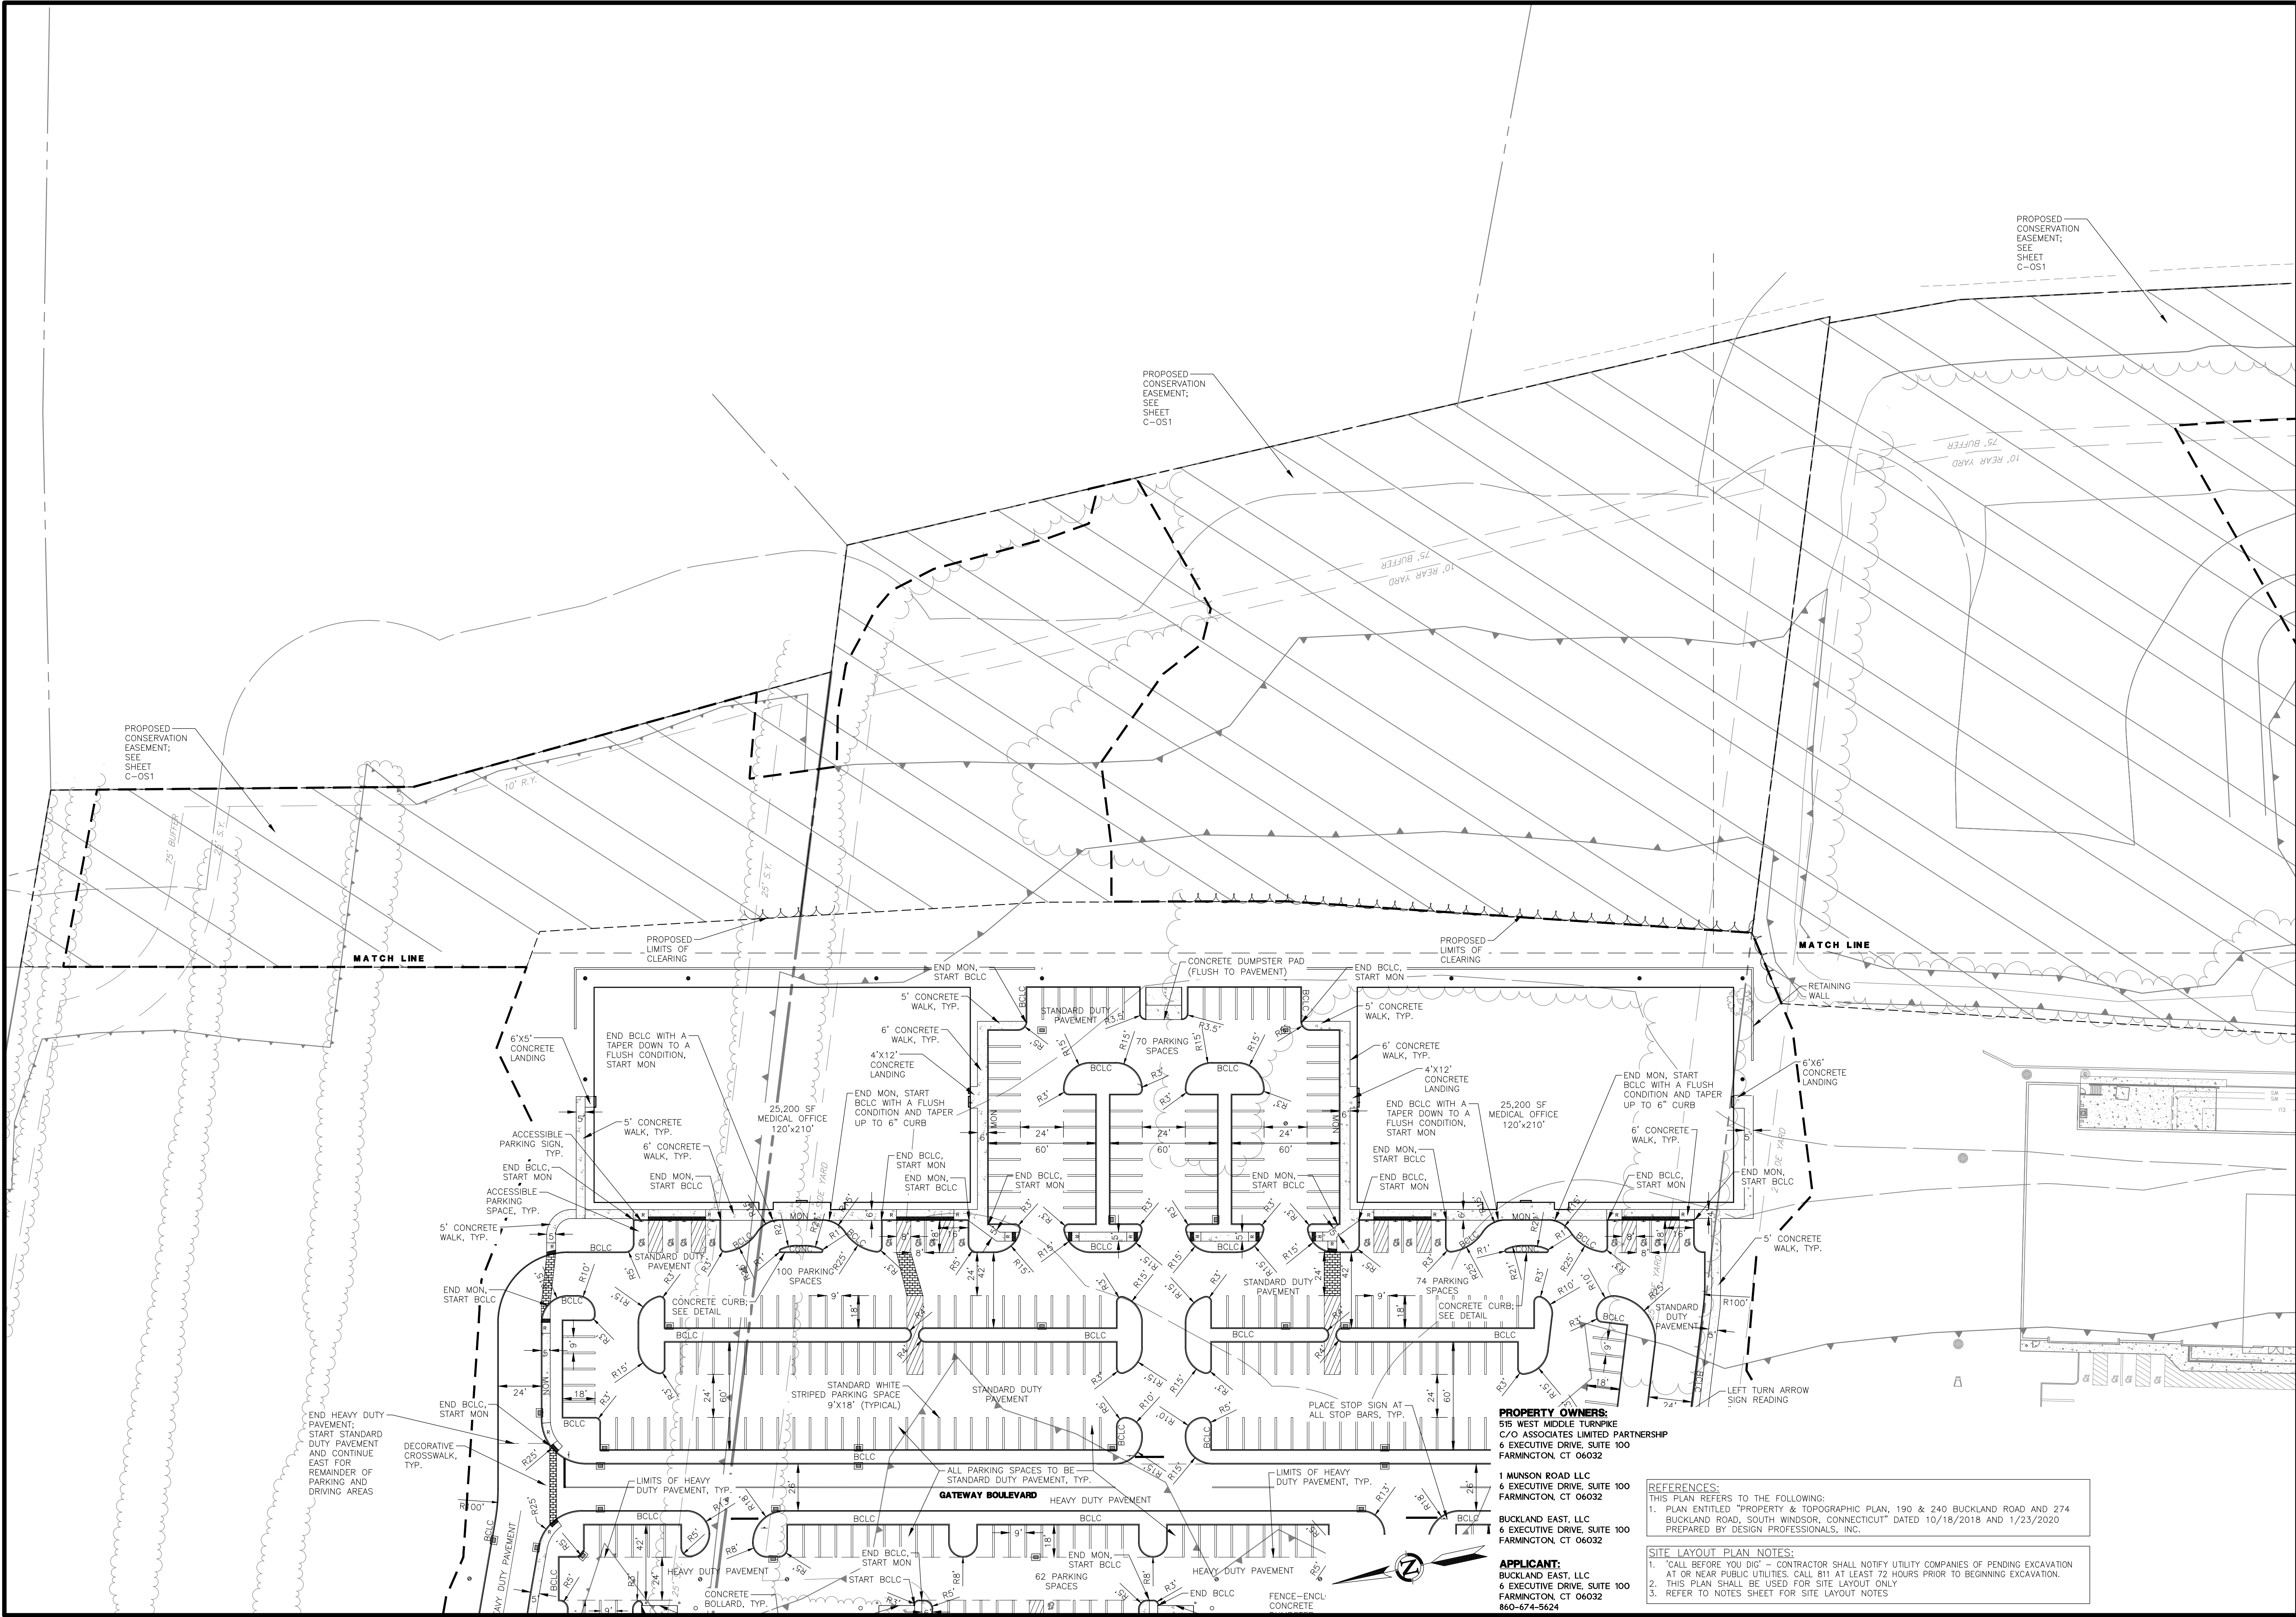

PROPERTY OWNERS:
515 WEST MIDDLE TURNPIKE
C/O ASSOCIATES LIMITED PARTNERSHIP
6 EXECUTIVE DRIVE, SUITE 100
FARMINGTON, CT 06032

1 MUNSON ROAD LLC
6 EXECUTIVE DRIVE, SUITE 100
FARMINGTON, CT 06032

BUCKLAND EAST, LLC
6 EXECUTIVE DRIVE, SUITE 100
FARMINGTON, CT 06032

APPLICANT:
BUCKLAND EAST, LLC
6 EXECUTIVE DRIVE, SUITE 100
FARMINGTON, CT 06032
860-674-5624

REFERENCES:
THIS PLAN REFERS TO THE FOLLOWING:
1. PLAN ENTITLED "PROPERTY & TOPOGRAPHIC PLAN, 190 & 240 BUCKLAND ROAD AND 274 BUCKLAND ROAD, SOUTH WINDSOR, CONNECTICUT" DATED 10/18/2018 AND 1/23/2020 PREPARED BY DESIGN PROFESSIONALS, INC.


SITE LAYOUT PLAN NOTES:
1. "CALL BEFORE YOU DIG" - CONTRACTOR SHALL NOTIFY UTILITY COMPANIES OF PENDING EXCAVATION AT OR NEAR PUBLIC UTILITIES. CALL 811 AT LEAST 72 HOURS PRIOR TO BEGINNING EXCAVATION.
2. THIS PLAN SHALL BE USED FOR SITE LAYOUT ONLY.
3. REFER TO NOTES SHEET FOR SITE LAYOUT NOTES

THE GATEWAY SITE PLAN			
220, 245, 265 & 270 GATEWAY BLVD. SOUTH WINDSOR, CT			
#15300190, #15300218, #15300240 & #15300274			
REVISIONS			
NO.	DATE	BY	REVISIONS
1	5/22/2020	REM	REVISED FOR PZC APPLICATION
2	6/12/2020	REM	REVISED PER TOWN COMMENTS
3	7/18/2020	DHJ	GRADING AND REVISIONS PER TOWN COMMENTS
4	7/22/2020	DHJ	LAYOUT REVISIONS PER TOWN COMMENTS
PREPARED FOR: Buckland East, LLC 6 Executive Drive Suite 100 Farmington, CT 06032 860-674-5624			
DESIGN PROFESSIONALS CIVIL & TRAFFIC ENGINEERS / LAND SURVEYORS PLANNERS / LANDSCAPE ARCHITECTS			
PROJECT NO. 2530.M DATE 7/23/2020 DESIGNER BFW REVIEWER BFW DATE 7/23/2020			

Scale: 0' 20' 40' 80'
1" = 40'

Sheet: C-SP2
6 OF 19

The plan is based on a survey of the site and its surroundings. It is not intended to be used for any other purpose. The plan is subject to the terms and conditions of the agreement between the client and the firm. The plan is not to be used for any other purpose without the written consent of the firm.

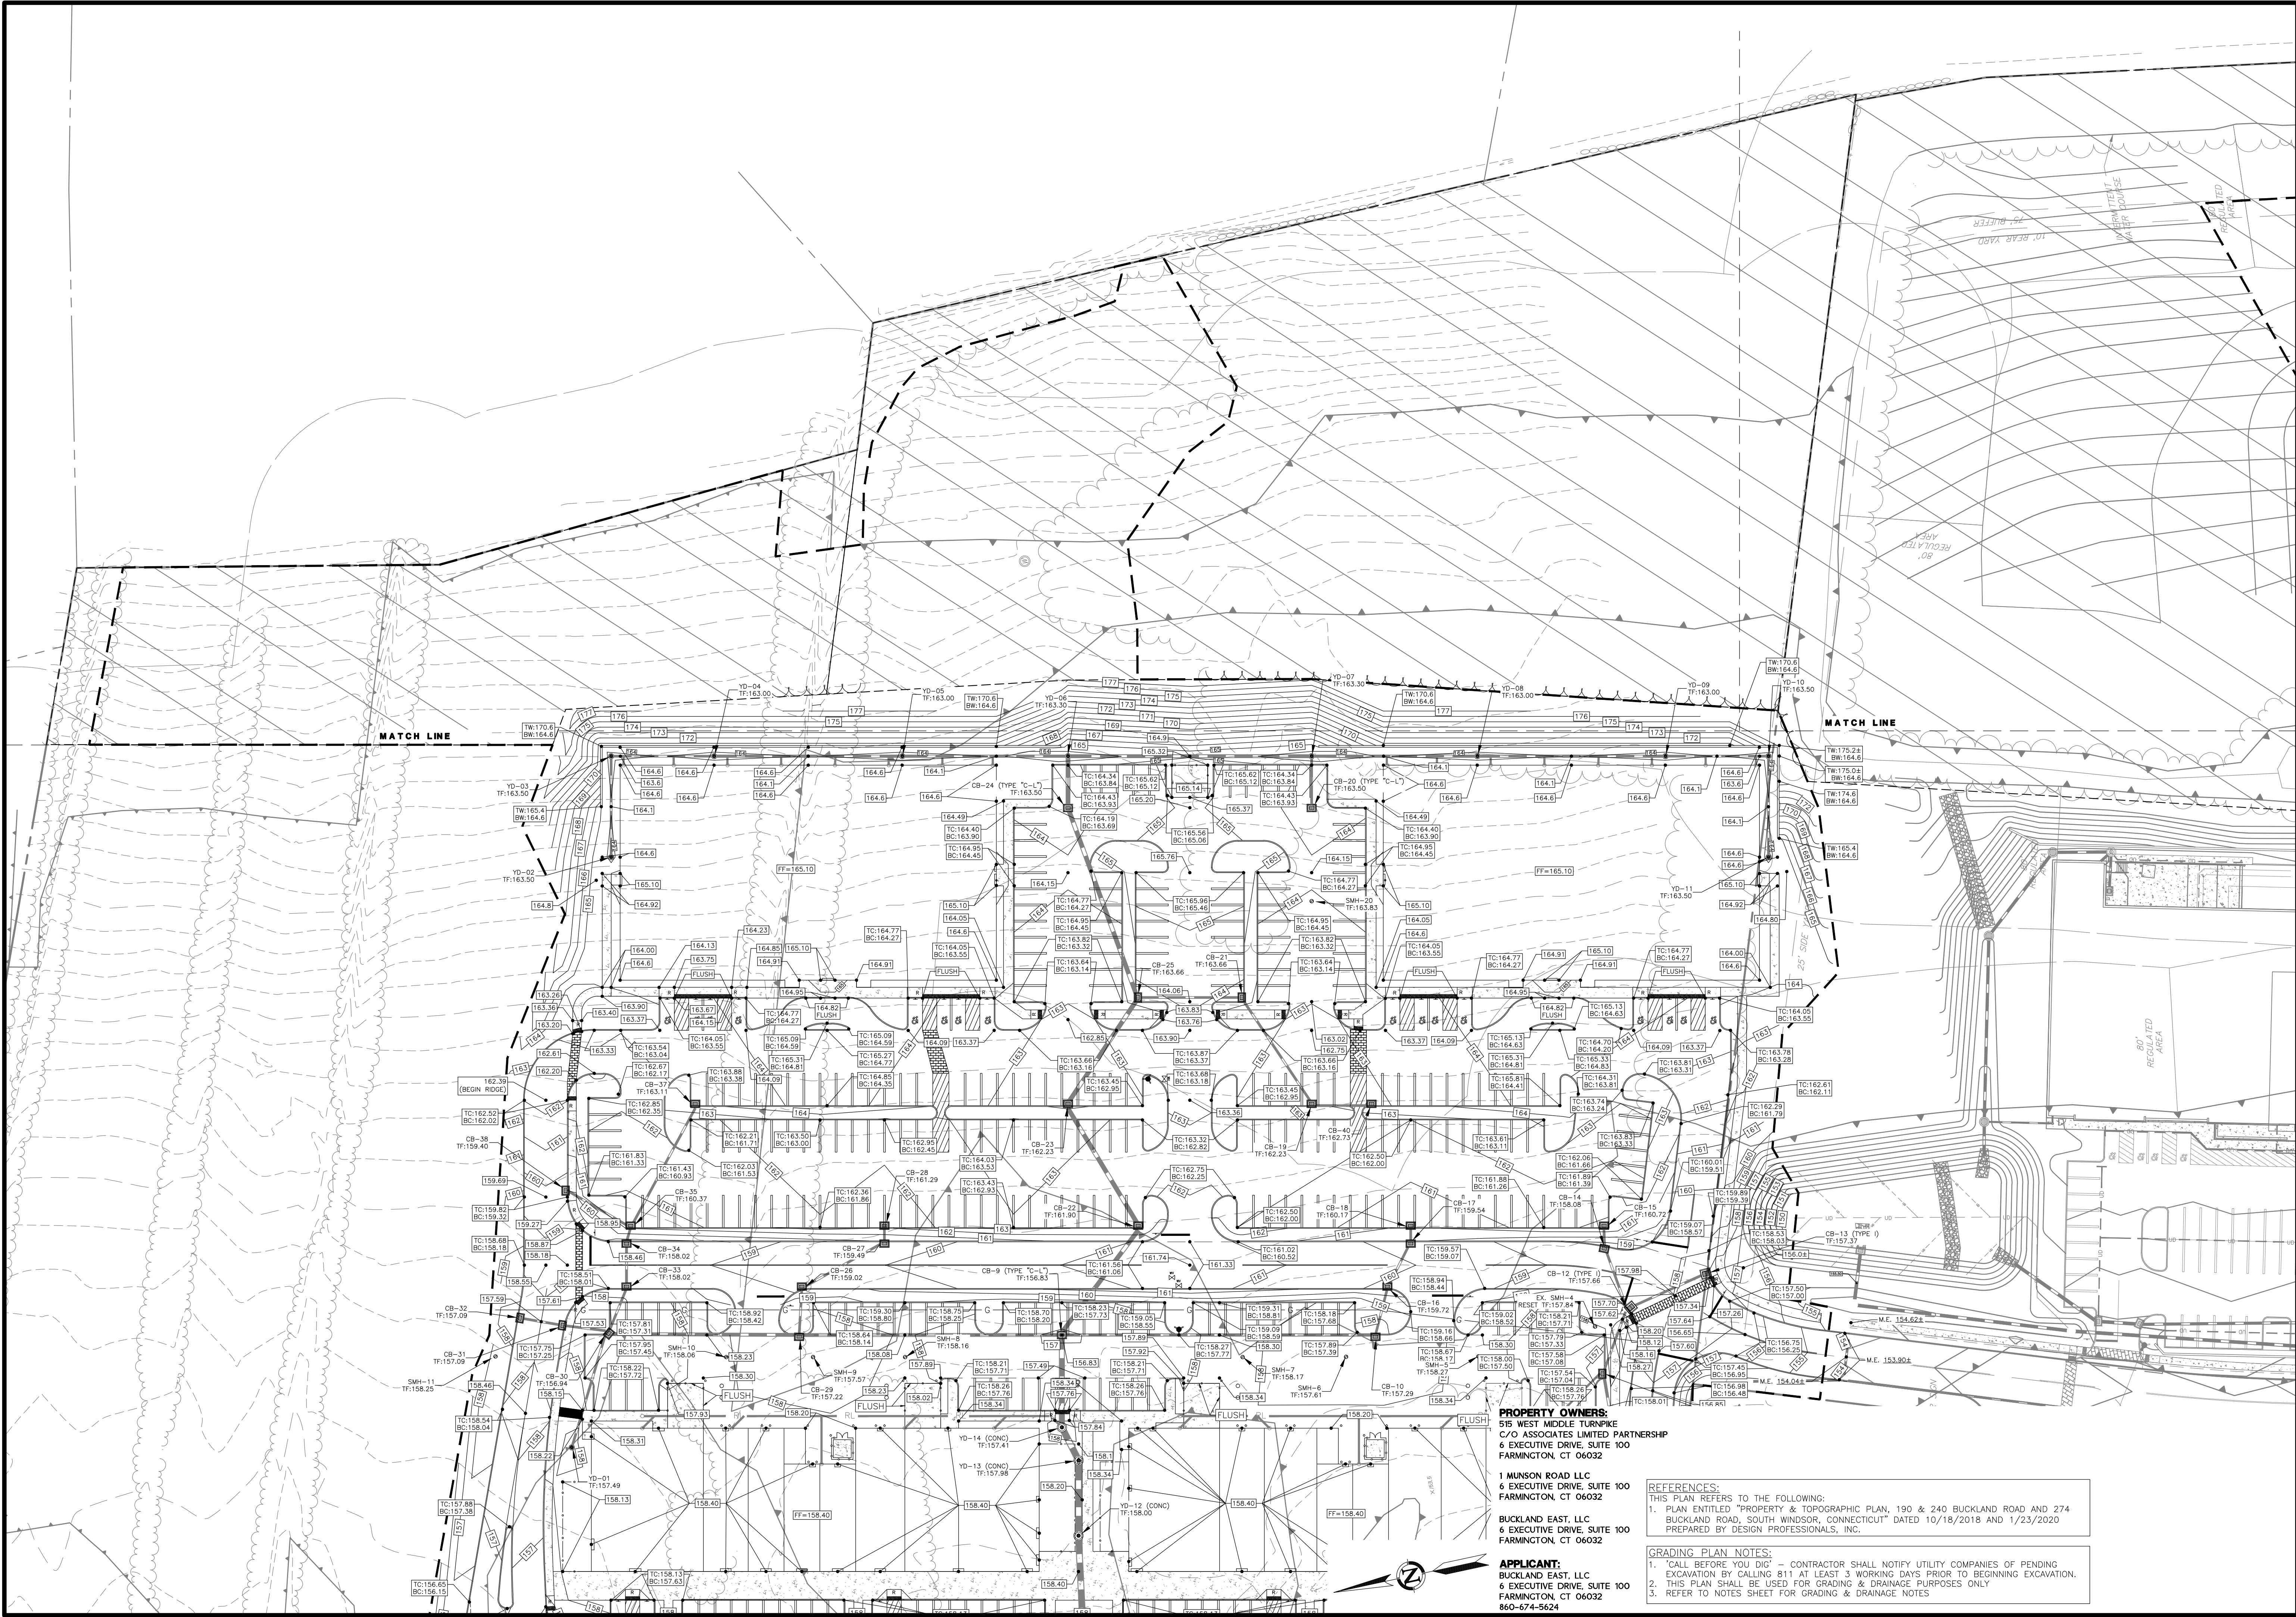

PROPERTY OWNERS:
515 WEST MIDDLE TURNPIKE
C/O ASSOCIATES LIMITED PARTNERSHIP
6 EXECUTIVE DRIVE, SUITE 100
FARMINGTON, CT 06032

1 MUNSON ROAD LLC
6 EXECUTIVE DRIVE, SUITE 100
FARMINGTON, CT 06032

BUCKLAND EAST, LLC
6 EXECUTIVE DRIVE, SUITE 100
FARMINGTON, CT 06032

APPLICANT:
BUCKLAND EAST, LLC
6 EXECUTIVE DRIVE, SUITE 100
FARMINGTON, CT 06032
860-674-5624

REFERENCES:
THIS PLAN REFERS TO THE FOLLOWING:
1. PLAN ENTITLED "PROPERTY & TOPOGRAPHIC PLAN, 190 & 240 BUCKLAND ROAD AND 274 BUCKLAND ROAD, SOUTH WINDSOR, CONNECTICUT" DATED 10/18/2018 AND 1/23/2020 PREPARED BY DESIGN PROFESSIONALS, INC.

GRADING PLAN NOTES:
1. "CALL BEFORE YOU DIG" - CONTRACTOR SHALL NOTIFY UTILITY COMPANIES OF PENDING EXCAVATION BY CALLING 811 AT LEAST 3 WORKING DAYS PRIOR TO BEGINNING EXCAVATION.
2. THIS PLAN SHALL BE USED FOR GRADING & DRAINAGE PURPOSES ONLY.
3. REFER TO NOTES SHEET FOR GRADING & DRAINAGE NOTES

THE GATEWAY
SITE PLAN

220, 245, 265 & 270 GATEWAY BLVD.
SOUTH WINDSOR, CT 06032
#15300190, #15300218, #15300247 & #15300274

REVISIONS

NO.	DATE	BY	REASON
1	5/22/2020	REM	REVISED FOR PZC APPLICATION
2	6/12/2020	REM	REVISED PER TOWN COMMENTS
3	7/8/2020	DHI	GRADING AND REVISIONS PER TOWN COMMENTS
4	7/22/2020	DHI	LAYOUT REVISIONS PER TOWN COMMENTS

GRADING PLAN

80'
40'
20'
0'

SHEET 8 OF 19


PREPARED FOR

Buckland East, LLC
6 Executive Drive
Suite 100
Farmington, CT 06032
860-674-5620

DESIGN PROFESSIONALS, INC.

21 HEBBARD DRIVE
P.O. BOX 167
SOUTH WINDSOR, CT 06074
860-298-8727
www.designprofessionalsinc.com

CIVIL & TRAFFIC ENGINEERS / LAND SURVEYORS
PLANNERS / LANDSCAPE ARCHITECTS

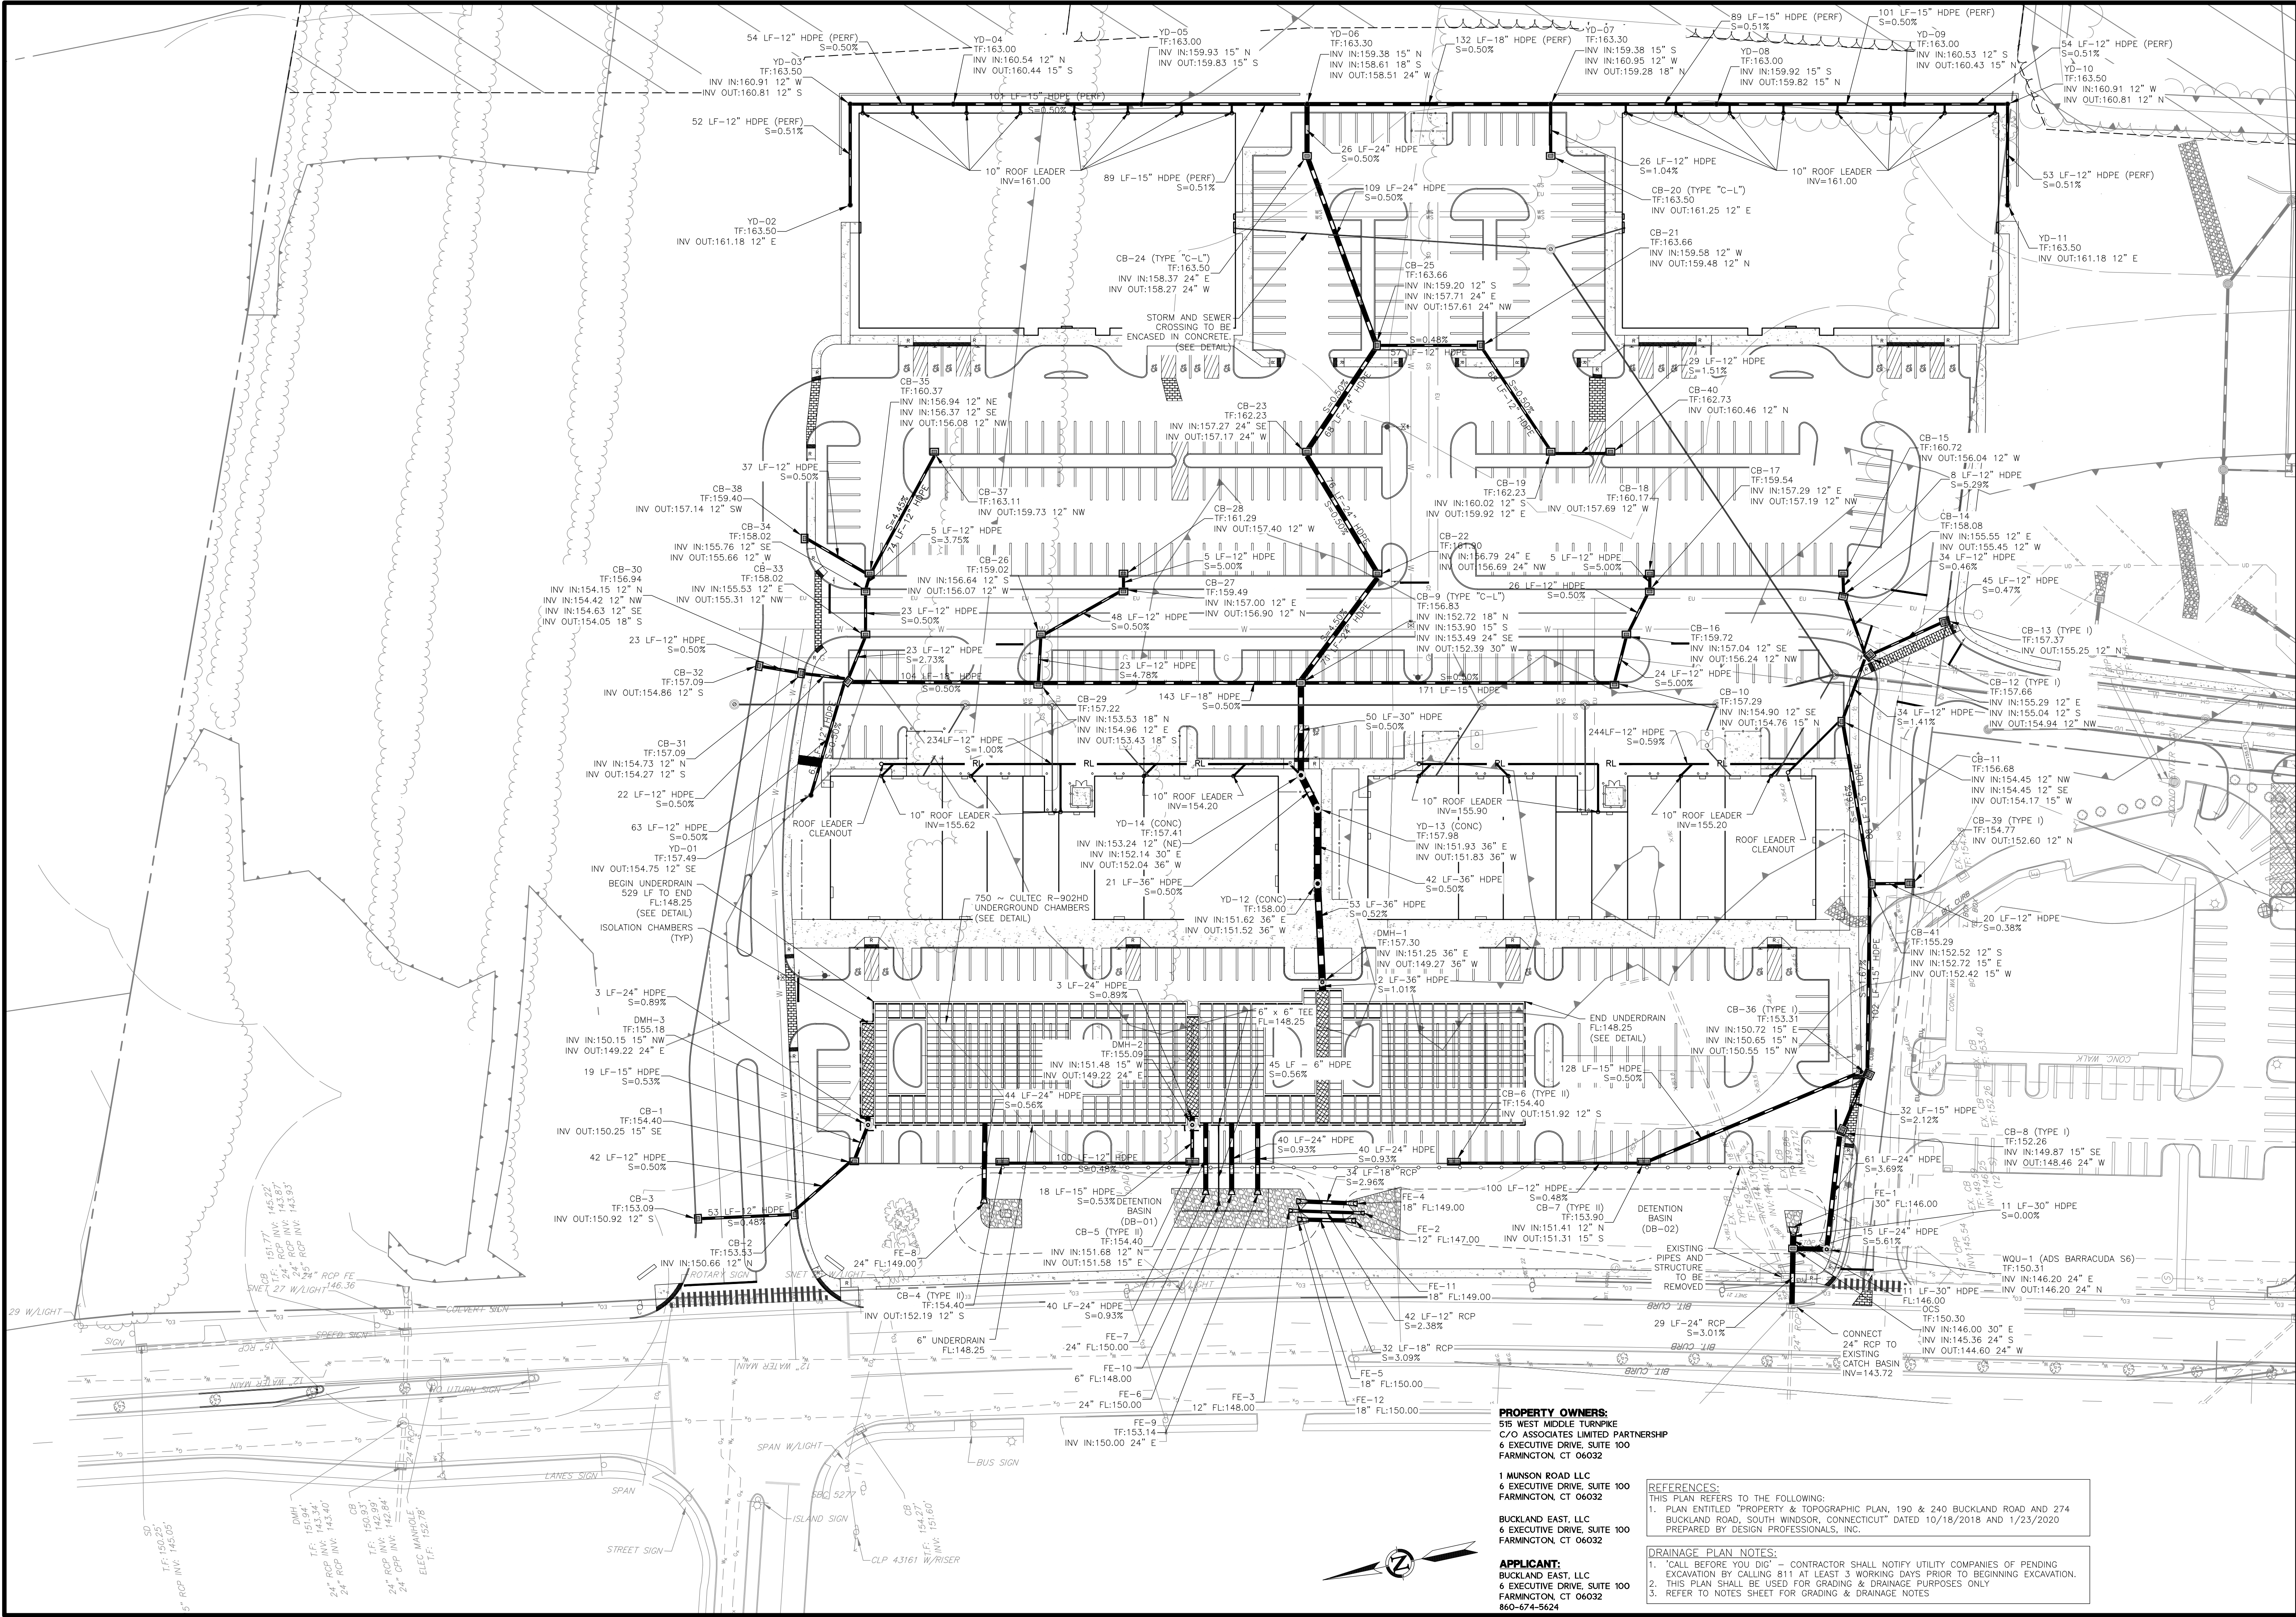

PROPERTY OWNERS:
515 WEST MIDDLE TURNPIKE
C/O ASSOCIATES LIMITED PARTNERSHIP
6 EXECUTIVE DRIVE, SUITE 100
FARMINGTON, CT 06032

1 MUNSON ROAD LLC
6 EXECUTIVE DRIVE, SUITE 100
FARMINGTON, CT 06032

BUCKLAND EAST, LLC
6 EXECUTIVE DRIVE, SUITE 100
FARMINGTON, CT 06032

APPLICANT:
BUCKLAND EAST, LLC
6 EXECUTIVE DRIVE, SUITE 100
FARMINGTON, CT 06032
860-674-5624

REFERENCES:
THIS PLAN REFERS TO THE FOLLOWING:
1. PLAN ENTITLED "PROPERTY & TOPOGRAPHIC PLAN, 190 & 240 BUCKLAND ROAD AND 274 BUCKLAND ROAD, SOUTH WINDSOR, CONNECTICUT" DATED 10/18/2018 AND 1/23/2020 PREPARED BY DESIGN PROFESSIONALS, INC.

DRAINAGE PLAN NOTES:
1. "CALL BEFORE YOU DIG" CONTRACTOR SHALL NOTIFY UTILITY COMPANIES OF PENDING EXCAVATION BY CALLING 811 AT LEAST 3 WORKING DAYS PRIOR TO BEGINNING EXCAVATION.
2. THIS PLAN SHALL BE USED FOR GRADING & DRAINAGE PURPOSES ONLY.
3. REFER TO NOTES SHEET FOR GRADING & DRAINAGE NOTES

Copyright © 2020 Design Professionals, Inc. - All Rights Reserved.

21 EBBERT DRIVE
P.O. BOX 167
SOUTH WINDSOR, CT 06074
860-291-9737 - F
www.designprofessionals.com

design Professionals
CIVIL & TRAFFIC ENGINEERS / LAND SURVEYORS
PLANNERS / LANDSCAPE ARCHITECTS

PREPARED FOR:
Buckland East, LLC
6 Executive Drive
Suite 100
Farmington, CT 06032
860-674-5624

PROJECT NO.: 253001
DATE: 7/13/2020
DESIGNER: BFW
REVIEWER: BFW
DATE: 7/13/2020
BY: BFW


**THE GATEWAY
SITE PLAN**

220, 245, 265 & 270 GATEWAY BLVD.
SOUTH WINDSOR, CT
#15300190, #15300218, #15300240 & #15300274

NO.	DATE	REVISIONS	BY
1	5/22/2020	REVISED FOR PZC APPLICATION	REM
2	6/12/2020	REVISED PER TOWN COMMENTS	REM
3	7/8/2020	GRADING AND REVISIONS PER TOWN COMMENTS	DHI
4	7/22/2020	LAYOUT REVISIONS PER TOWN COMMENTS	DHI

SCALE: 0' 20' 40' 80'
T = 40'

SHEET
C-DR1
SHEET 9 OF 19

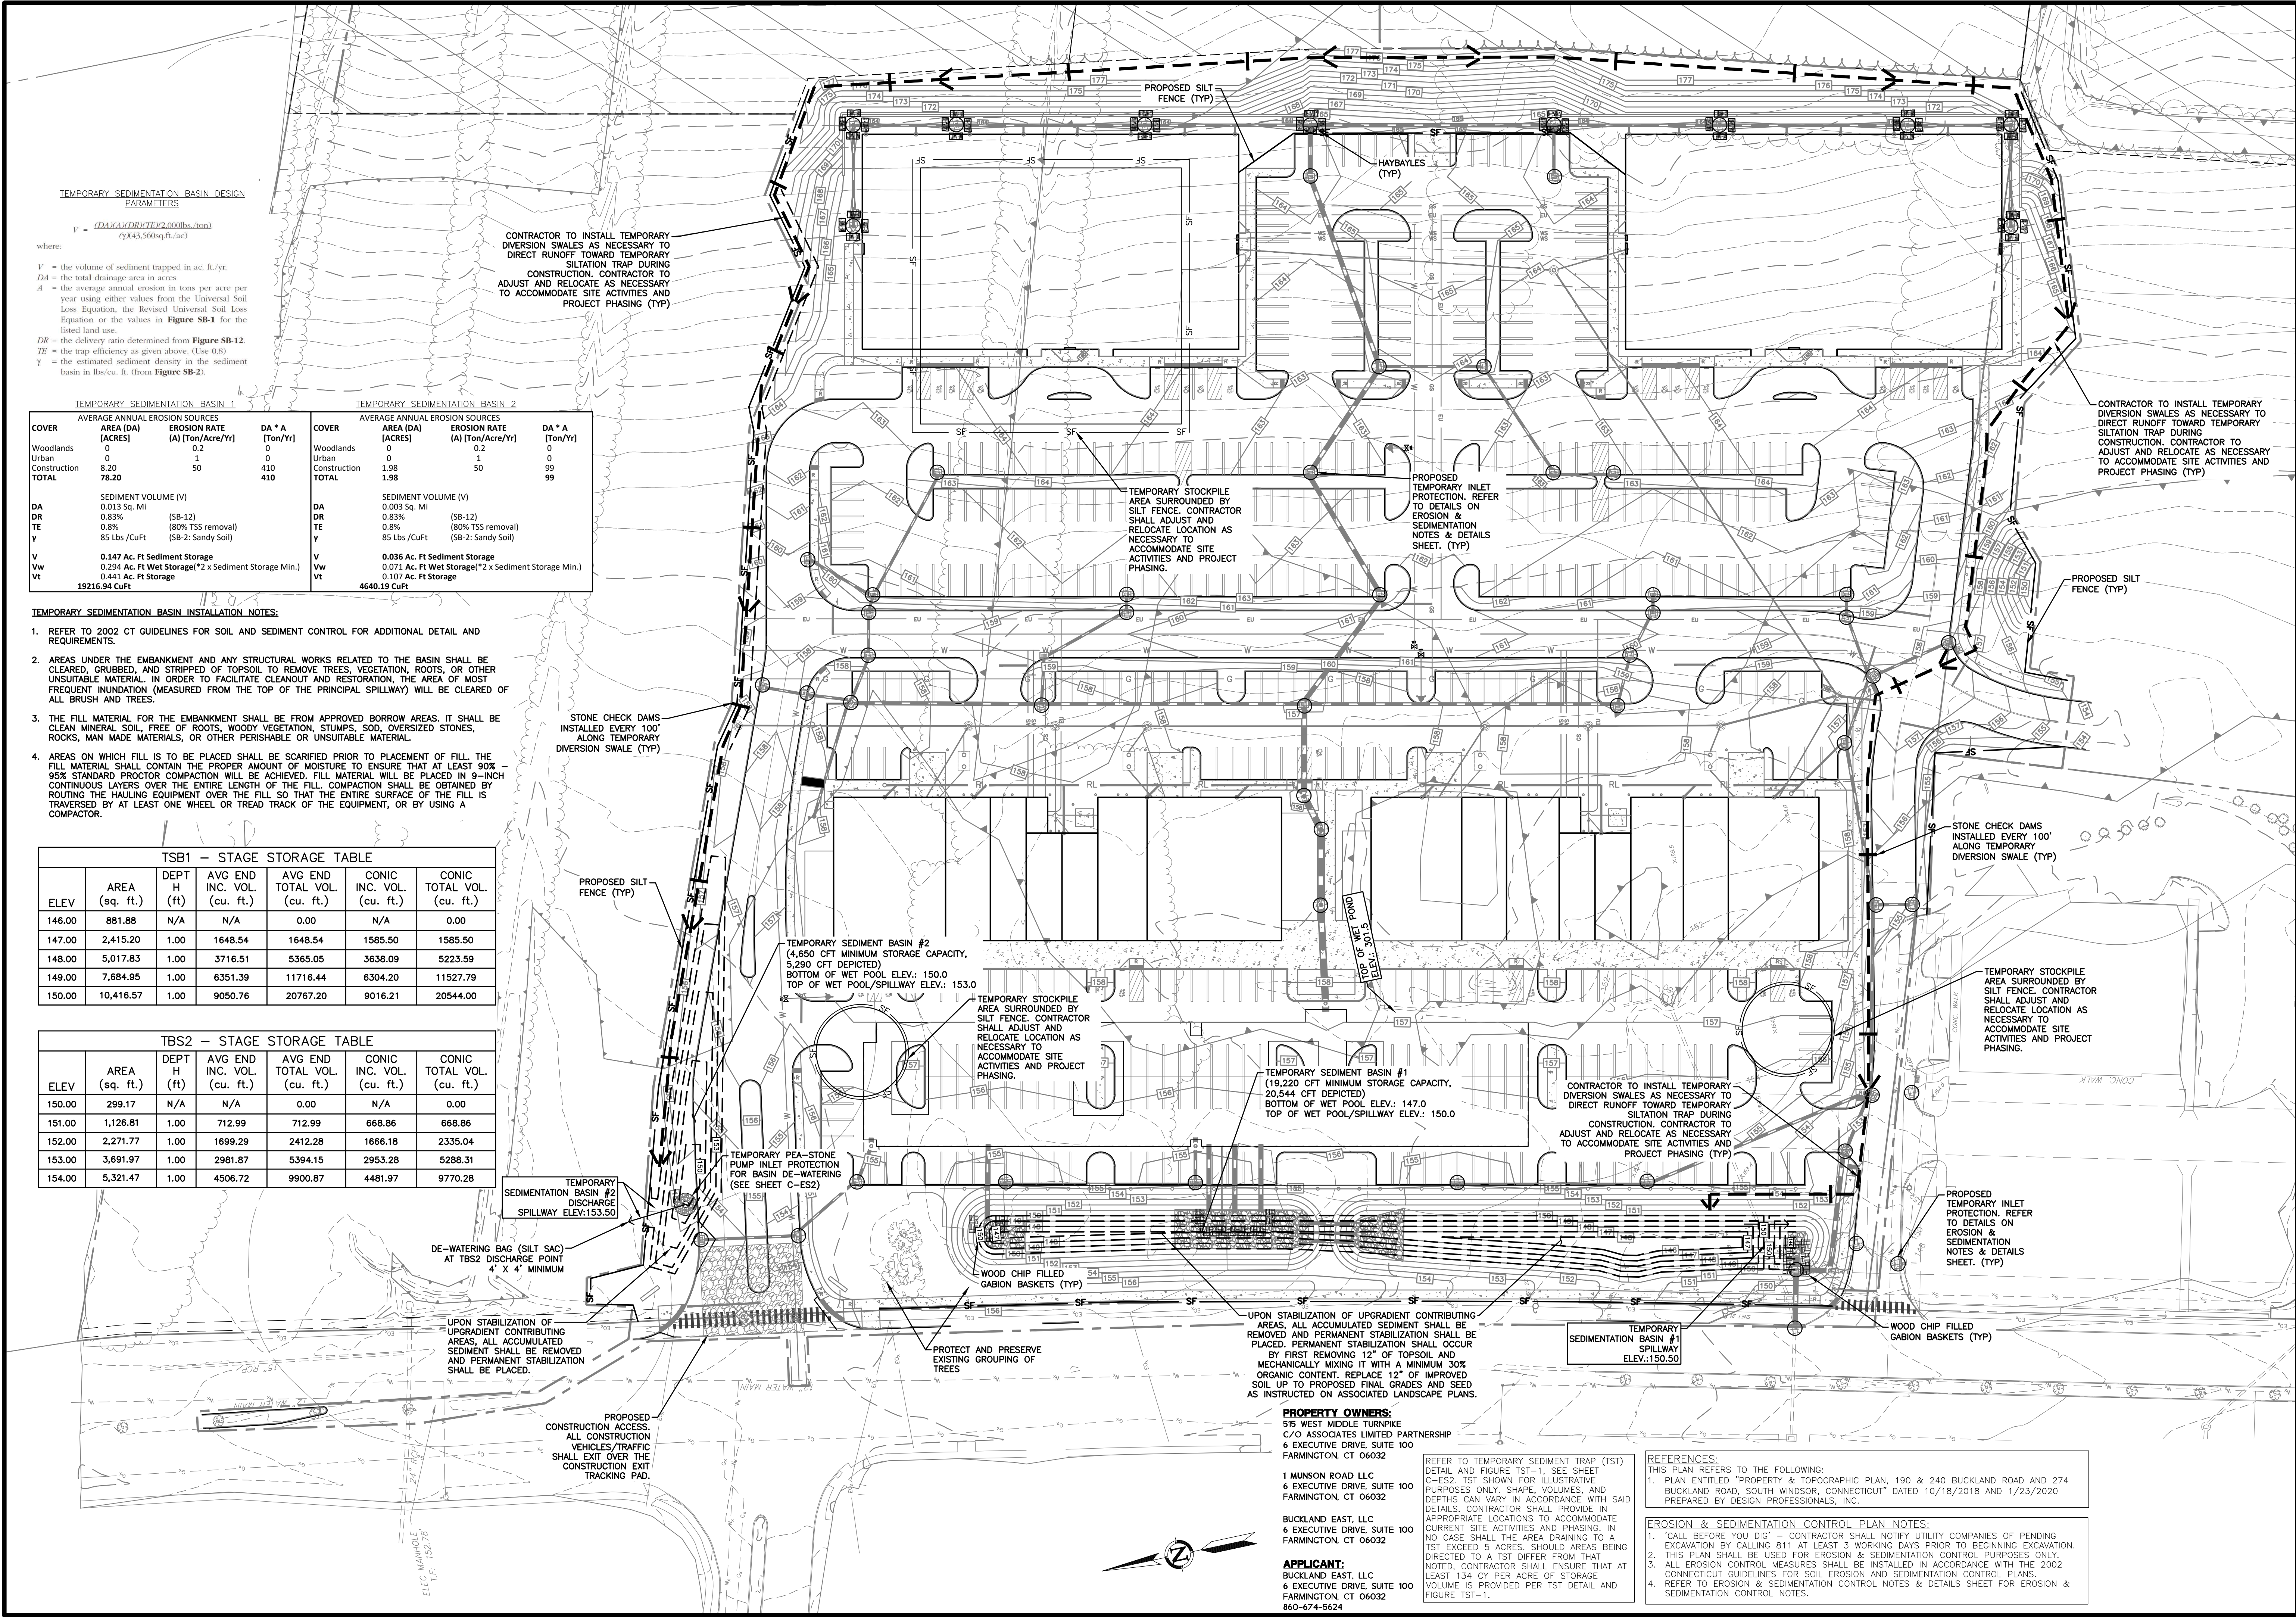

Copyright © 2020 Design Professionals, Inc. - All Rights Reserved.

21 EFFREY DRIVE
P.O. BOX 167
SOUTH WINDSOR, CT 06074
860-291-8737 - F
www.designprofessionals.com

design Professionals
CIVIL & TRAFFIC ENGINEERS / LAND SURVEYORS
PLANNERS / LANDSCAPE ARCHITECTS

PREPARED FOR:
Buckland East, LLC
6 Executive Drive
Suite 100
Farmington, CT 06032
860-674-5620 T

PROJECT NO.: 2530-M
DATE: 7/13/2020
SCALE: AS SHOWN
BY: BFW
CHECKED BY: BFW



THE GATEWAY SITE PLAN

220, 245, 265 & 270 GATEWAY BLVD.
SOUTH WINDSOR, CT
#15300190, #15300218, #15300240 & #15300274

NO.	DATE	REVISIONS	BY
1	5/22/2020	REVISED FOR P2C APPLICATION	REM
2	6/12/2020	REVISED PER TOWN COMMENTS	REM
3	7/18/2020	GRADING AND REVISIONS PER TOWN COMMENTS	DHI
4	7/22/2020	LAYOUT REVISIONS PER TOWN COMMENTS	DHI

EROSION & SEDIMENTATION CONTROL PLAN

SHEET 11 OF 19

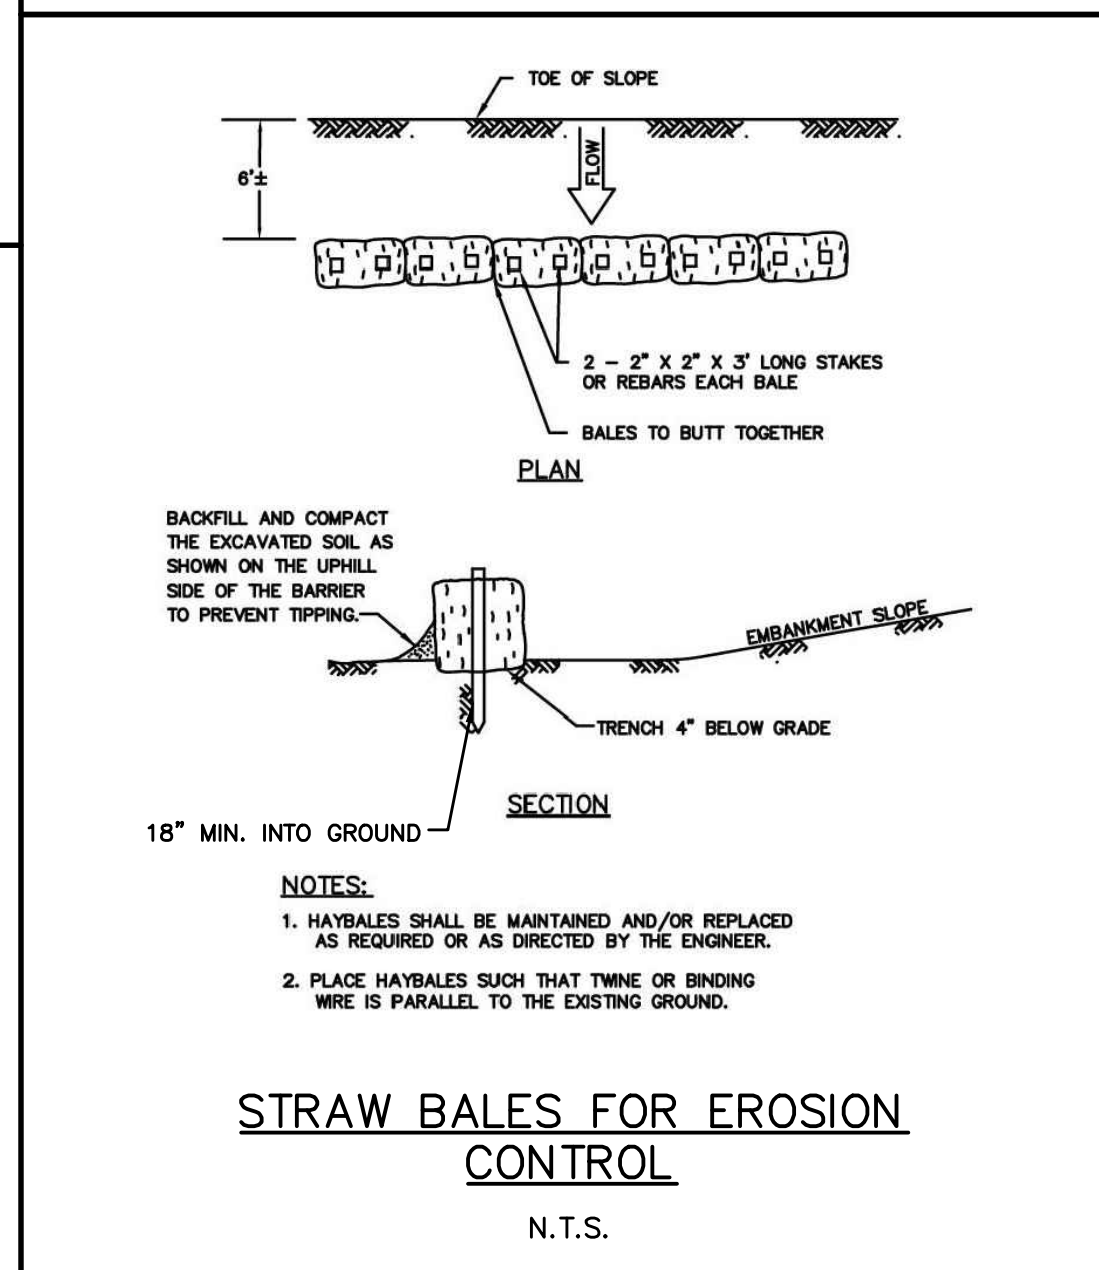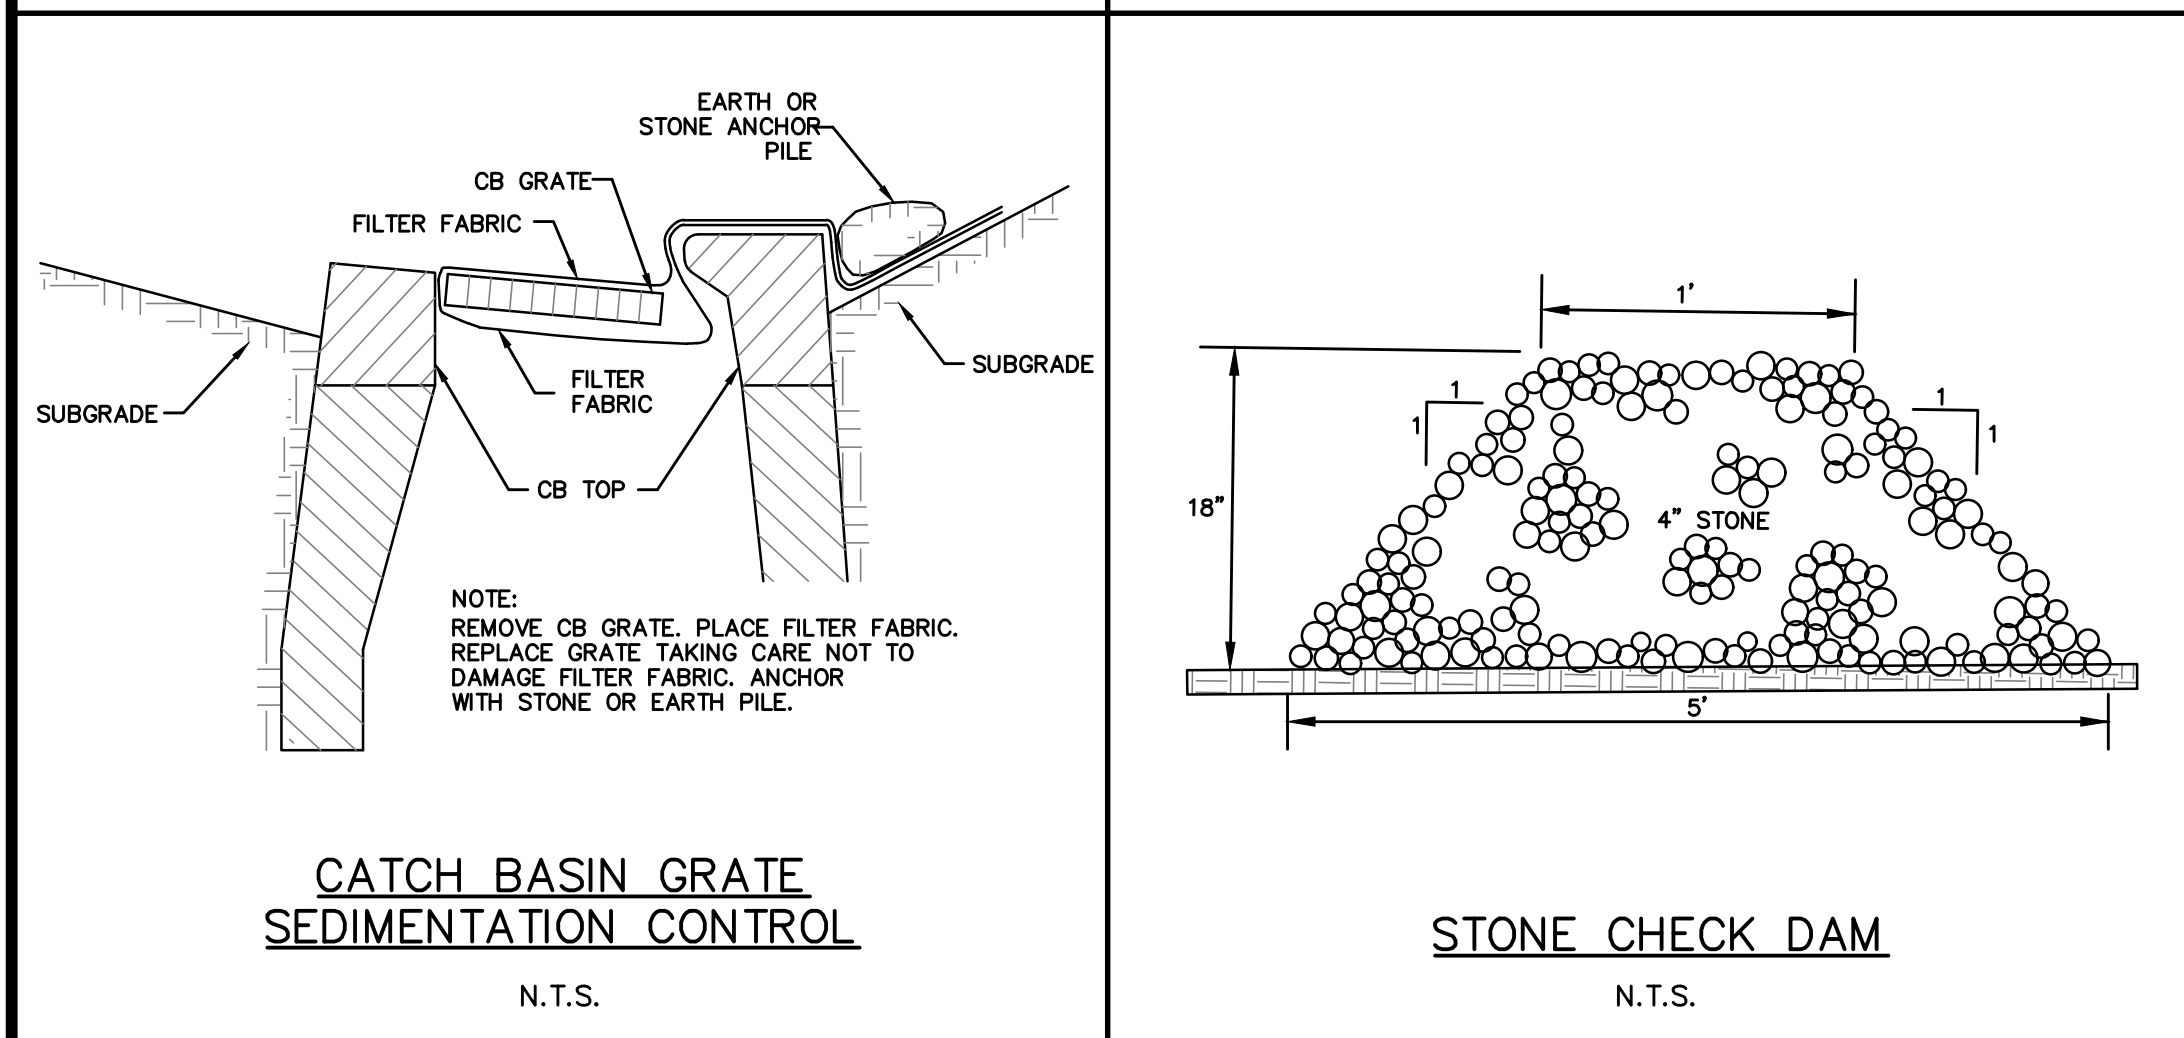

1. INSTALL CONSTRUCTION EXIT AT DRIVEWAYS OR OTHER LOCATIONS AS SHOWN ON PLANS. MAINTAIN THE CONSTRUCTION ENTRANCE IN A CONDITION WHICH WILL PREVENT TRACKING AND WASHING OF SEDIMENT ONTO ABUTTING PAVED SURFACES. ADD STONE OR INCREASE THE LENGTH AS CONDITIONS DEMAND.
2. STAKE—OUT THE LIMITS OF CLEARING AND GRUBBING. INSTALL EROSION AND SEDIMENTATION CONTROL MEASURES AT LIMITS OF CLEARING AND GRUBBING. CONTRACTOR TO CONDUCT ALL CONSTRUCTION ACTIVITIES WITHIN LIMITS SHOWN ON PLAN.
3. CONSTRUCT TEMPORARY SEDIMENT BASINS AS SHOWN ON THE PLANS.
4. REMOVE TOPSOIL FROM AREAS OF DISTURBANCE AND STOCKPILE. POSSIBLE STOCKPILE LOCATIONS ARE SHOWN ON THE SITE PLANS. HOWEVER, LOCATIONS SHALL BE DETERMINED BY CONTRACTOR WITH APPROVAL BY THE ENGINEER & LOCAL AUTHORITY HAVING JURISDICTION. RING SOIL STOCKPILES WITH A ROW OF SILT FENCE.
5. ESTABLISH VEGETATION ON ALL DISTURBED SOIL THAT WILL REMAIN EXPOSED FOR LONGER THAN 30 DAYS. SEED WITHIN 7 DAYS AFTER THE SUSPENSION OF GRADING WORK WITH A TEMPORARY SEED MIXTURE PER SECTION 5-3 "VEGETATIVE SOIL COVER" OF THE "2002 CONNECTICUT GUIDELINES FOR SOIL EROSION AND SEDIMENT CONTROL."
6. CREATE TEMPORARY DIVERSION SWALES AS REQUIRED.
7. ANY Dewatering ACTIVITIES SHALL BE PUMPED TO TEMPORARY SILTATION BASINS AT THE TOP OF THE SLOPE. PUMPED DISCHARGE MUST UTILIZE SILT-SAC OR APPROVED EQUAL. MONITOR TO ENSURE DISCHARGE FROM BASIN IS NOT CAUSING EROSION DOWNSTREAM.
8. INSTALL STORM DRAINAGE SYSTEM. PROTECT CATCHBASINS AND CULVERT INLETS/OUTLETS WITH INLET PROTECTION AS SHOWN IN THE DETAILS.
9. INSTALL PAVEMENT, SIDEWALKS, CURBING, TOPSOIL, GRASS SEED, AND MULCH.
10. AFTER STABILIZATION OF UPGRADE CONTRIBUTING AREAS TO THE TEMPORARY SEDIMENT BASIN, ALL ACCUMULATED SEDIMENT SHALL BE REMOVED AND PERMANENT STABILIZATION SHALL BE PLACED.
11. MINOR ADJUSTMENTS TO THE EXCAVATION LIMITS MAY BE WARRANTED WITH APPROVAL OF LOCAL AUTHORITY HAVING JURISDICTION TO ALLOW FOR PRESERVATION OF EXISTING VEGETATION.
12. ALL EROSION CONTROL DEVICES SHALL REMAIN FUNCTIONAL AND IN PLACE THROUGHOUT THE CONSTRUCTION EFFORT UNTIL THE SITE IS FULLY STABILIZED WITH VEGETATION.

THE FOLLOWING MAINTENANCE SHALL BE REQUIRED TO ENSURE EFFICIENT OPERATION OF THE STORM DRAINAGE SYSTEM, DETENTION BASIN, AND UNDERGROUND BASINS. THE MAINTENANCE SCHEDULE IS INTENDED TO BE A GUIDE. AN INSPECTION OF ALL STORM DRAINAGE COMPONENTS IS REQUIRED FOLLOWING LARGE STORM EVENTS (0.5 INCHES OR GREATER) THAT COULD CAUSE THE DEPOSITION OF EXCESS DEBRIS.

PIPE OUTLET LOCATIONS: PIPE OUTLETS SHALL BE INSPECTED ANNUALLY AND CLEANED OF SILT AND/OR DEBRIS. RIPRAP SHALL BE RE-SHAPED AND REPLENISHED AS REQUIRED.

CATCHBASINS: SHALL BE INSPECTED ANNUALLY AND SUMPS CLEANED WHEN DEPTH OF MATERIAL REACHES TWELVE INCHES.

PAVEMENT SWEEPING: PAVEMENT AREAS SHALL BE SWEEPED AT LEAST TWICE PER YEAR. ONCE IN THE SPRING SHORTLY AFTER THE END OF THE SNOW SEASON, AND IN THE FALL AFTER THE LEAVES HAVE FALLEN. DURING CONSTRUCTION KEEP PAVEMENT FREE OF SEDIMENTS TO REDUCE THE TRANSFER OF SEDIMENTS OFFSITE.

DETENTION BASINS: SHALL BE INSPECTED BIANNUALLY. ALL LARGE WOODY NON LANDSCAPE GROWTH THAT MAY AFFECT THE FLOW OF WATER OR THE STABILITY OF THE BASIN SHALL BE REMOVED. RIPRAP SHALL BE RE-ARRANGED AND ADDED TO AS REQUIRED. ANY EROSION OR OTHER PROBLEMS THAT MAY AFFECT THE PROPER OPERATION OF THE BASIN SHALL BE REPAIRED PROMPTLY. ACCUMULATED SEDIMENT SHALL BE REMOVED.

OUTLET STRUCTURE: SHALL BE INSPECTED ANNUALLY AND SUMP CLEANED WHEN DEPTH OF MATERIAL REACHES TWELVE INCHES. IN THE EVENT OF A MAJOR RAINSTORM, (0.5 INCHES OF RAIN OR MORE) THE OUTLET STRUCTURE SHALL BE INSPECTED TO ENSURE PROTECTIVE SCREENS ARE CLEAR OF ANY DEBRIS OR OBSTRUCTING ITEMS.

UNDERGROUND DETENTION/INFILTRATION SYSTEM: SHALL BE INSPECTED BI-ANNUALLY. REFER TO MANUFACTURING MAINTENANCE REQUIREMENTS.

WATER QUALITY UNIT: UNIT SHALL BE INSPECTED POST-CONSTRUCTION, PRIOR TO BEING PUT INTO SERVICE. INSPECT EVERY SIX MONTHS FOR THE FIRST YEAR OF OPERATION TO DETERMINE THE OIL AND SEDIMENT ACCUMULATION RATE. IN SUBSEQUENT YEARS, INSPECTIONS CAN BE BASED ON FIRST-YEAR OBSERVATIONS OR LOCAL REQUIREMENTS. CLEANING IS RECOMMENDED ONCE THE SEDIMENT DEPTH REACHES 15% OF STORAGE CAPACITY, (GENERALLY TAKING ONE YEAR OR LONGER). REFER TO MANUFACTURING MAINTENANCE REQUIREMENTS.

EROSION & SEDIMENTATION CONTROL MAINTENANCE AND INSPECTION PROGRAM
(WEEKLY CONSTRUCTION REPORTS):

PER RECOMMENDATIONS MADE IN THE 2002 CONNECTICUT GUIDELINES FOR SOIL EROSION AND SEDIMENTATION CONTROL PLAN, THE CONTRACTOR SHALL MAINTAIN WEEKLY REPORTS ON THE CONDITION OF ALL EROSION CONTROL MEASURES AND MAKE THEM AVAILABLE UPON REQUEST OF OWNER, LOCAL AUTHORITY HAVING JURISDICTION, OR ENGINEER. IN THE EVENT OF A MAJOR RAINSTORM, (0.5 INCHES OR GREATER) REPORTS SHALL BE PREPARED WITHIN 24 HOURS OF SAID EVENT.

EROSION & SEDIMENTATION CONTROL NARRATIVE

1. PRIOR TO THE START OF CONSTRUCTION, ALL EROSION CONTROL DEVICES SHALL BE INSTALLED IN CONFORMANCE WITH THESE PLANS.
2. CONTRACTOR IS RESPONSIBLE FOR IMPLEMENTATION OF ALL SEDIMENTATION AND EROSION CONTROL MEASURES SHOWN ON THESE PLANS. THIS RESPONSIBILITY INCLUDES IMPLEMENTATION AS WELL AS MAINTENANCE; ANY PROPOSED CHANGES TO THIS PLAN MUST BE APPROVED BY THE ENGINEER AND/OR THE LOCAL AUTHORITY HAVING JURISDICTION.
3. CONSTRUCTION ACCESS SHALL BE INSPECTED REGULARLY TO ENSURE PROPER OPERATION. STONE SHALL BE ADDED OR REPLACED AS REQUIRED.
4. CONTRACTOR SHALL BE RESPONSIBLE FOR MAINTAINING ADJACENT ROADWAYS, (BOTH PUBLIC & COMPLETED PORTIONS OF THE PROJECT) FREE FROM ACCUMULATED DUST AND DIRT. STREETS SHALL BE SWEEP CLEAN AT ALL TIMES.
5. AREAS WHERE CONSTRUCTION ACTIVITIES HAVE PERMANENTLY CEASED OR WHEN FINAL GRADES ARE REACHED IN ANY PORTION OF THE SITE, SHALL BE STABILIZATION WITH FINAL VEGETATION WITHIN 7 DAYS. AREAS TO BE LEFT BARE FOR MORE THAN 30 DAYS SHALL BE TREATED WITH AIR DRIED WOOD CHIP MULCH (6 CYOS / 1000 S.F.) OR SEEDED WITH PERENNIAL RYE-GRASS UNTIL FINAL GRADING AND STABILIZATION TAKES PLACE. WINTER STABILIZATION SHALL INCLUDE MULCH/STRAW OR HAY APPLIED AT THE SAME RATE WITH A SACKER. BEST MANAGEMENT RECOMMENDATIONS MADE IN THE 2002 CONNECTICUT GUIDELINES FOR SOIL EROSION AND SEDIMENT CONTROL.



ALL DISTURBED SLOPES EXCEEDING A 3:1 SLOPE SHALL IMMEDIATELY RECEIVE MULCH AND TEMPORARY SEEDING IN ACCORDANCE WITH THE FOLLOWING APPLICATION RATES:

MULCH:	RATE:
STRAW	90# / 1000 S.F.

TEMPORARY SEEDING:	RATE:
PERENNIAL RYEGRASS	1.0# / 1000 S.F.

7. CONTRACTOR SHALL CLEAN CATCHBASIN SUMPS, DIVERSION SWALES, & TEMPORARY SETTLING SUMPS AS REQUIRED DURING CONSTRUCTION.

8. DURING EARTHWORK OPERATIONS, CONTRACTOR SHALL MANAGE STORMWATER RUNOFF SO THAT NO DIRECT DISCHARGE OF RUNOFF THAT CONTAINS SUSPENDED PARTICLES, FLOWS INTO RECEIVING WATERS. RUNOFF SHALL BE DIRECTED INTO TEMPORARY SEDIMENT SUMPS AND TREATED.

10. AT NO TIME DURING THE CONSTRUCTION EFFORT SHALL THERE BE ANY OPEN AND DISTURBED AREA GREATER THAN 5 ACRES WITHOUT SILT FENCE PERIMETER OF SET AREA.

10. AFTER ALL SITE WORK IS COMPLETED, INCLUDING THE SPREADING OF TOPSOIL AND SEEDING, THE CONTRACTOR SHALL CLEAN ANY SILT OR DEBRIS FROM ALL STORM DRAINAGE STRUCTURES AND CULVERTS.

11. AT ALL TIMES DURING THE CONSTRUCTION EFFORT, THE CONTRACTOR SHALL HAVE AVAILABLE THE APPROPRIATE EQUIPMENT FOR WATER APPLICATION FOR THE PURPOSES OF ALLOWING DUST APPLY, WATER, SUITABLE MATERIALS, OR COVERS TO MATERIAL STOCKPILES AND OTHER SURFACES THAT CAN GIVE RISE TO AIRBORNE PARTICULATE MATTER. COVER, WHILE IN MOTION, OPEN-BODIED TRUCKS OR OPEN-BODIED TRAILERS, MINIMIZE THE VOLUME OF WATER SPRAYED FOR CONTROLLING DUST TO PREVENT THE RUNOFF OF WATER, NO DISCHARGE OF DUST CONTROL WATER SHALL CONTAIN OR CAUSE A VISIBLE OIL SHEEN, FLOATING SOLIDS, VISIBLE DISCOLORATION, OR FOAMING IN THE RECEIVING STREAM.

12. THE DEVELOPER SHALL ENSURE THAT CONSTRUCTION ACTIVITIES COMPLY WITH THE NOISE ORDINANCES OF THE AUTHORITY HAVING JURISDICTION.

13. THE CONTRACTOR SHALL EXCAVATE A PIT TO BE DESIGNATED AS A WASHOUT AREA FOR CONCRETE, PAINT, AND OTHER MATERIALS. THIS AREA SHALL BE CLEARLY FLAGGED AND CONSTRUCTED TO BE ENTIRELY SELF-CONTAINED. THIS AREA SHALL BE OUTSIDE OF ANY BUFFERS AND AT LEAST 50 FEET FROM ANY STREAM, WETLAND, OR OTHER SENSITIVE SOURCE. DUMPING OF LIQUID WASTES IN STORM SEWERS IS PROHIBITED. THE WASHOUT AREA SHALL BE INSPECTED AT LEAST ONCE A WEEK TO ENSURE STRUCTURE INTEGRITY, ADEQUATE HOLDING CAPACITY, AND TO CHECK FOR LEAKS AND OVERFLOWS. ACCUMULATED DEBRIS SHOULD BE REMOVED ONCE THE WASHOUT AREA REACHES HALF WAY FULL OR IS DEEMED NECESSARY TO AVOID OVERFLOWS. REMOVE AND DISPOSE OF HARDENED CONCRETE WASTE CONSISTENT WITH PRACTICES DEVELOPED FOR THE WASTE DISPOSAL.

14. THE CONTRACTOR SHALL DESIGNATE A WASTE DISPOSAL AREA FOR TEMPORARY STORAGE OF MATERIALS TO BE REMOVED FROM THE SITE. THE DESIGNATED WASTE AREA SHALL BE SELECTED AS TO MINIMIZE TRUCK TRAVEL THROUGH THE SITE. THE AREA WILL NOT DRAIN DIRECTLY TO ADJACENT WETLANDS. PICKUPS SHALL BE SCHEDULED REGULARLY TO PREVENT THE CONTAINERS FROM OVERFLOWING. SPILLS SHALL BE CLEANED UP IMMEDIATELY. DEFECTIVE CONTAINERS THAT MAY CAUSE LEAKS OR SPILLS WILL BE IDENTIFIED THROUGH REGULAR INSPECTION. ANY FOUND TO BE DEFECTIVE WILL BE REPAIRED OR REPLACED IMMEDIATELY. ANY STOCKPILING OF MATERIALS SHOULD BE CONFINED TO THE DESIGNATED AREA AS DEFINED BY THE CONTRACTOR.

15. ALL CHEMICAL AND PETROLEUM PRODUCT CONTAINERS STORED ON THE SITE (EXCLUDING THOSE CONTAINED WITHIN VEHICLES AND EQUIPMENT) SHALL BE PROVIDED WITH IMPERMEABLE CONTAINMENT WHICH WILL HOLD AT LEAST 110% OF THE VOLUME OF THE LARGEST CONTAINER, OR 10% OF THE TOTAL VOLUME OF ALL CONTAINERS. IF THE AREA, WHICHEVER IS LARGER, WITHOUT OVERFLOW FROM THE CONTAINMENT AREA. ALL CHEMICALS AND THEIR CONTAINERS SHALL BE STORED UNDER A ROOFED AREA EXCEPT FOR THOSE CHEMICALS STORED IN CONTAINERS OF 100 GALLON CAPACITY OR MORE, IN WHICH CASE A ROOF IS NOT REQUIRED. DOUBLE-WALLED TANKS SATISFY THIS REQUIREMENT.

16. CONTRACTOR SHALL COORDINATE WITH THE PROPER AGENCIES FOR RELOCATION OF ANY UTILITIES OR SIGNS.

17. IF REQUIRED, AN APPROVED EROSION CONTROL BOND SHALL BE PREPARED BEFORE THE START OF ANY CONSTRUCTION ACTIVITY.

18. FROZEN MATERIAL SHALL NOT BE USED FOR FILL NOR SHALL FILL BE PLACED OR COMPACTED ON FROZEN GROUND.

CONSTRUCTION DUST CONTROL NOTES

- IDENTIFY AND ADDRESS SOURCES OF DUST GENERATED BY CONSTRUCTION ACTIVITIES. LIMIT CONSTRUCTION TRAFFIC TO PREDETERMINED ROUTES. PAVED SURFACES REQUIRE MECHANICAL SWEEPERS TO REMOVE SOIL THAT HAS BEEN DEPOSITED OR TRACKED ONTO THE PAVEMENT. ON UNPAVED TRAVELWAYS AND TEMPORARY HAIL ROADS, USE ROAD CONSTRUCTION STABILIZATION MEASURES AND/OR WATER ASSESS TO KEEP SURFACE DAMP. STATIONARY SOURCES OF DUST, SUCH AS ROCK CRUSHERS, USE FINE WATER SPRAYS TO CONTROL DUST. IF WATER IS EXPECTED TO BE NEEDED FOR DUST CONTROL, IDENTIFY THE SOURCE OF WATER IN ADVANCE. PUMPING FROM STREAMS, POND AND SIMILAR WATERBODIES MAY REQUIRE APPROVAL FROM THE MUNICIPAL INLAND WETLAND AGENCY.
- IDENTIFY AND ADDRESS SOURCES OF WIND GENERATED DUST. PROVIDE SPECIAL CONSIDERATION TO HILL TOPS AND LONG REACHES OF OPEN GROUND WHERE SLOPES MAY BE EXPOSED TO HIGH WINDS. CONSIDER BREAKING UP LONG REACHES WITH TEMPORARY WINDBREAKS CONSTRUCTED FROM BRUSH PILLS, GEOTEXTILE SILT FENCES OR HAY BALES. PLAN ON STABILIZING SLOPES EARLY. MULCH FOR SEED WILL REQUIRE ANCHORING WHEN USED.
- CONSIDER WATER QUALITY WHEN SELECTING THE METHOD AND/OR MATERIALS USED FOR DUST CONTROL. WHEN CONSIDERING THE USE OF CALCIUM CHLORIDE, BE AWARE OF THE FOLLOWING: THE RECEIVING SOIL'S PERMEABILITY SO AS TO PREVENT GROUNDWATER CONTAMINATION; THE TIMING OF THE APPLICATION TO RAINFALL TO PREVENT WASHING OF SALTS INTO SENSITIVE AREAS SUCH AS WETLANDS AND WATERCOURSES; AND PROXIMITY TO SENSITIVE AREAS SUCH AS WATERCOURSES, PONDS, ESTABLISHED OR SOON TO BE ESTABLISHED AREA OF PLANTINGS, WHERE SALTS COULD IMPAIR OR DESTROY PLANT AND ANIMAL LIFE. ADDITIONALLY, SOME MATERIALS USED FOR DUST CONTROL MAY BE RENDERED INEFFECTIVE BY DEGRADED WATER QUALITY IF IT IS USED FOR MIXING.
- CONSIDER USING DUST CONTROL MEASURES ONLY AFTER IT IS DETERMINED THAT OTHER MEASURES FOR SOIL STABILIZATION CANNOT BE PRACTICALLY APPLIED.
- USE MECHANICAL SWEEPING ON PAVED AREAS WHERE DUST AND FINE MATERIALS ACCUMULATE AS A RESULT OF TRUCK TRAFFIC. PAVEMENT SAW CUTTING SPUDGE, AND WIND OR WATER DEPOSITION FROM ADJACENT DUST AREAS. SWEEP DAILY IN HEAVILY TRAFFICKED AREAS.
- PERIODICALLY MOISTEN EXPOSED SOIL SURFACES ON UNPAVED TRAVELWAYS TO KEEP THE TRAVELWAY DAMP.
- NON-ASPHALTIC SOIL TACKIFIER CONSISTS OF AN EMULSIFIED LIQUID SOIL STABILIZER OF ORGANIC, INORGANIC OR MINERAL ORIGIN, INCLUDING, BUT NOT LIMITED TO THE FOLLOWING: MODIFIED RESINS, CALCIUM CHLORIDE, COMPLEX SURFACTANT, COPOLYMERS OR HIGH GRADE LATEX ACRYLICS. THE SOLUTIONS SHALL BE INHIBITED FROM HARMING TO HUMAN, ANIMAL AND PLANT LIFE. NONCORROSIVE AND NONFLAMMABLE MATERIALS USED SHALL MEET LOCAL, STATE AND FEDERAL GUIDELINES FOR INTENDED USE. ALL MATERIALS ARE TO BE APPLIED ACCORDING TO THE MANUFACTURER'S RECOMMENDATIONS AND ALL SAFETY GUIDELINES SHALL BE FOLLOWED IN STORING, HANDLING AND APPLYING MATERIALS.
- REPEAT APPLICATION OF DUST CONTROL MEASURES WHEN FUGITIVE DUST BECOMES EVIDENT.

PROJECT CONTACT
INFO:


METRO REALTY GROUP, LTD.
C/O EDDY MAJEWSKI
[860-978-4293]

PROPERTY OWNERS:
515 WEST MIDDLE TURNPIKE
C/O ASSOCIATES LIMITED PARTNERSHIP
6 EXECUTIVE DRIVE, SUITE 100
FARMINGTON, CT 06032

1 MUNSON ROAD LLC
6 EXECUTIVE DRIVE, SUITE 100
FARMINGTON, CT 06032

BUCKLAND EAST, LLC
6 EXECUTIVE DRIVE, SUITE 100
FARMINGTON, CT 06032

APPLICANT:
BUCKLAND EAST, LLC
6 EXECUTIVE DRIVE, SUITE 100
FARMINGTON, CT 06032
860-674-5624

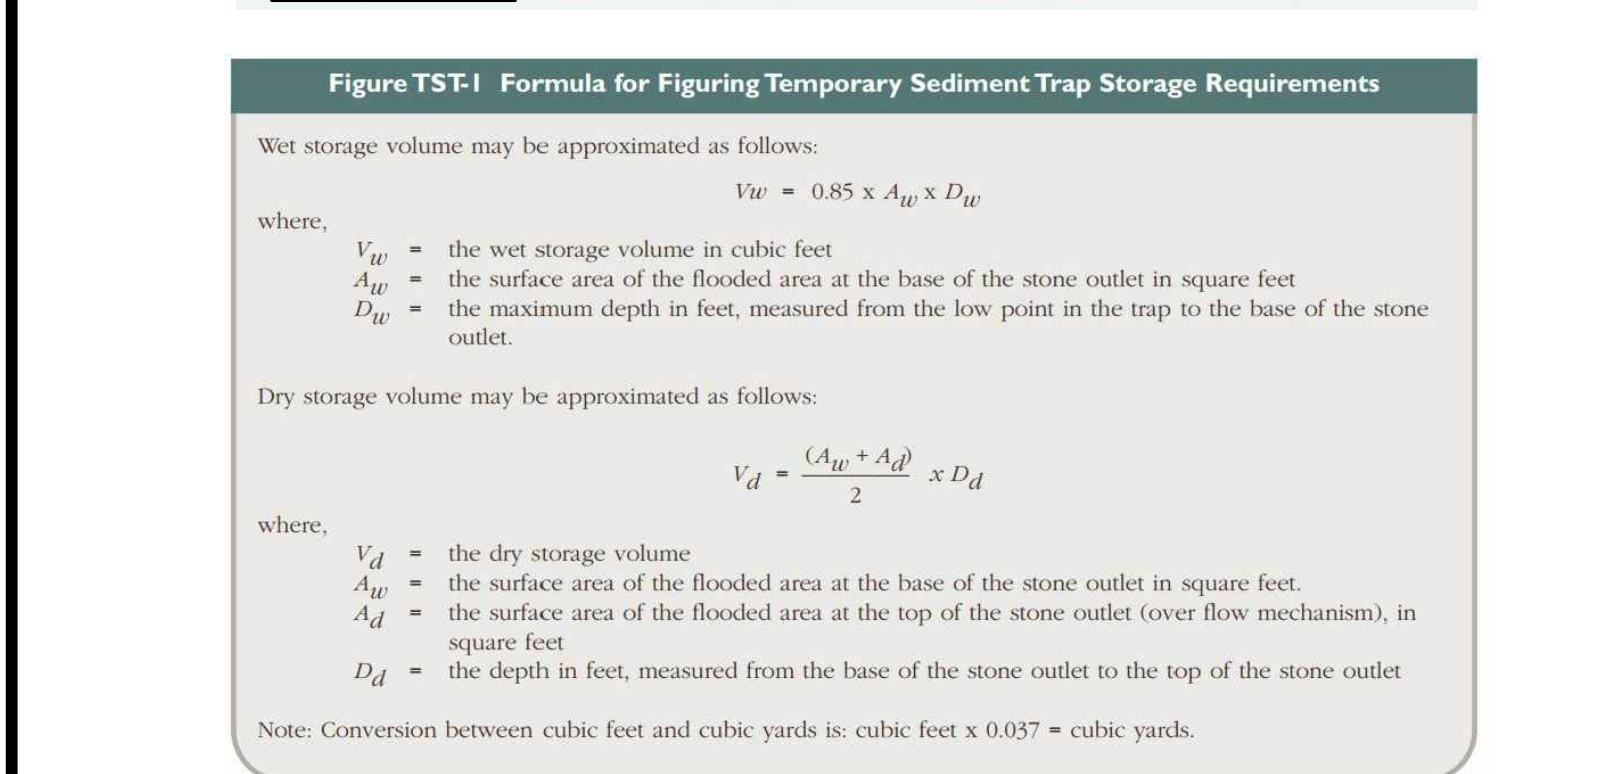

1. VOLUME OF TST SHALL BE A MINIMUM OF 134 CUBIC YARDS PER ACRE DRAINING TO IT. HALF OF THE REQUIRED VOLUME SHALL BE FOR WET STORAGE WHILE THE OTHER HALF SHALL BE FOR DRY STORAGE. REFER TO GENERAL SIZING CALCULATIONS FOR TST BELOW.

TEMPORARY SEDIMENT TRAP

N.T.S.



STONE CHECK DAM

N.T.S.

1) CONTRACTOR SHALL LIMIT CONTRIBUTING AREA TO DIVERSION SWALES TO 1 ACRE OR LESS, AND SHALL BE INSTALLED AT GRADES OF 2% OR LESS.



TEMPORARY DIVERSION SWALE


N.T.S.



CURB-LESS INLET PROTECTION DETAIL

N.T.S.

1 NORTHEAST WETLAND MITIGATION PLANTING PLAN

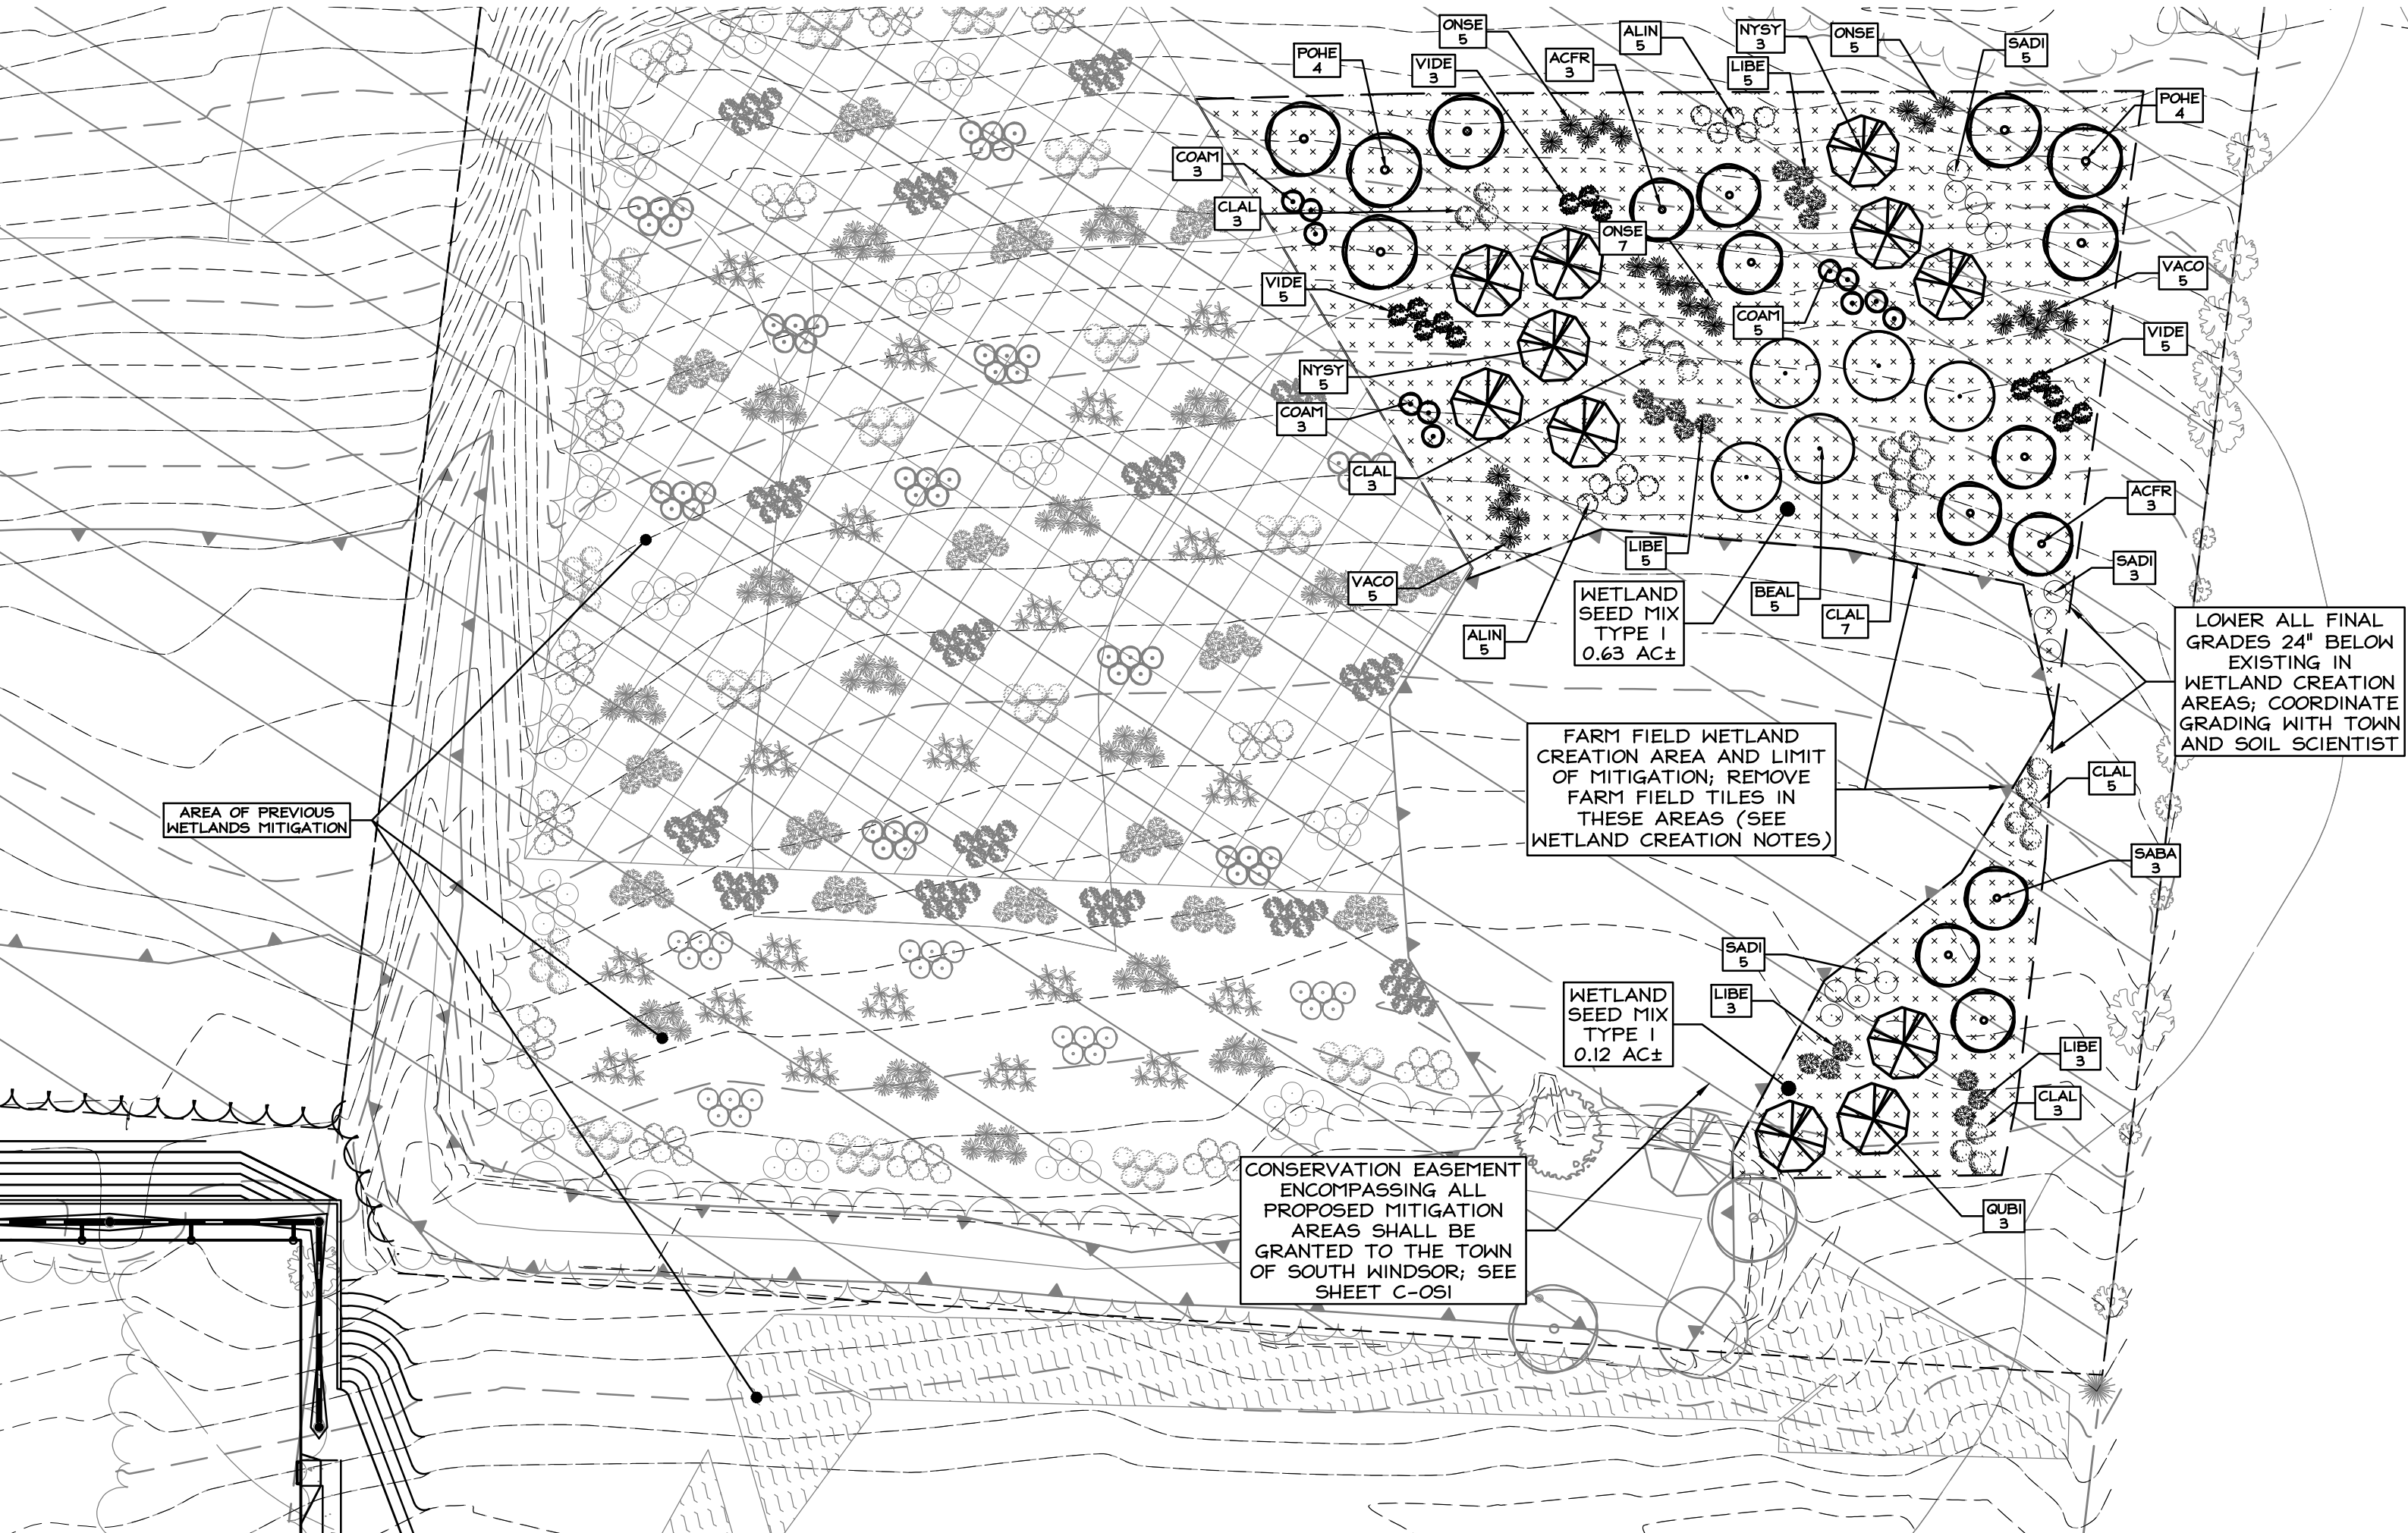

2 SOUTHEAST WETLAND MITIGATION PLANTING PLAN

LANDSCAPE NOTES:

- PLANTS: ALL PLANTS SHALL COMPLY WITH THE RECOMMENDATIONS AND REQUIREMENTS OF ANSI Z601 "AMERICAN STANDARD OF NURSERY STOCK". PROVIDE PLANTS TYPICAL OF THEIR SPECIES OR VARIETY WITH NORMAL, DENSELY DEVELOPED BRANCHES AND VIGOROUS, FIBROUS ROOT SYSTEMS. PROVIDE ONLY SOUND, HEALTHY, VIGOROUS PLANTS FREE FROM INSECT PESTS, DISEASES, AND PHYSICAL INJURY. ALL PLANTS SHALL HAVE A FULLY DEVELOPED FORM WITHOUT VOIDS AND OPEN SPACES.
- CONTRACTOR RESPONSIBLE TO HARRANT PLANT MATERIAL TO REMAIN ALIVE AND BE HEALTHY, VIGOROUS, EXCEPT FOR A PERIOD OF 1 YEAR AFTER FINAL ACCEPTANCE OF ENTIRE PROJECT INCLUDING DEATH AND UNSATISFACTORY GROWTH, EXCEPT FOR DEFECTS RESULTING FROM NEGLECT BY OWNER, ABUSE OR DAMAGE BY OTHERS, OR UNUSUAL PHENOMENA OR INCIDENTS WHICH ARE BEYOND CONTRACTOR'S CONTROL.
- CONTRACTOR TO REMOVE AND REPLACE TREES, SHRUBS, OR OTHER PLANTS FOUND TO BE DEAD OR IN UNHEALTHY CONDITION DURING WARRANTY PERIOD AT CONTRACTOR'S EXPENSE. REPLACE TREES AND SHRUBS WHICH ARE IN DOUBTFUL CONDITION AT END OF WARRANTY PERIOD, AND EXTEND WARRANTY PERIOD FOR AN ADDITIONAL GROWING SEASON FOR THE REPLACEMENT PLANTS. CONTRACTOR RESPONSIBLE FOR PLANTING UNDER FAVORABLE WEATHER CONDITIONS AND RECOMMENDED SEASON FOR PLANT SURVIVAL AND ESTABLISHMENT AT OPTION OF AND UNDER FULL RESPONSIBILITY OF CONTRACTOR. PLANTING OPERATIONS MAY BE CONDUCTED UNDER UNREASONABLE CONDITIONS, BUT WITHOUT ADDITIONAL COMPENSATION. IF SPECIAL CONDITIONS EXIST TO REQUIRE PLANTING OUTSIDE THE ABOVE SPECIFIED DATES, THE CONTRACTOR SHALL SUBMIT IN WRITING FOR PERMISSION BY THE OWNER'S REPRESENTATIVE. ANY VARIANCE IN THE PLANTING SEASON WILL NOT AFFECT THE ONE YEAR PLANTING GUARANTEE PERIOD. DO NOT MAKE SUBSTITUTIONS. IF SPECIFIED LANDSCAPE MATERIAL IS NOT OBTAINABLE, SUBMIT PROOF OF NON-AVAILABILITY TO OWNER TOGETHER WITH PROPOSAL FOR USE OF EQUIVALENT MATERIAL. SUBSTITUTION OF PLANTS WILL NOT BE PERMITTED UNLESS APPROVED IN WRITING BY THE OWNER.
- ROOT TYPES MAY BE FREELY SUBSTITUTED IN THE CASE OF BALLED AND BURLAPPED, OR CONTAINER GROWN, ALL OTHER SPECIFICATIONS REMAINING UNCHANGED. BARE ROOT OR COLLECTED PLANTS ARE NOT ACCEPTABLE AS SUBSTITUTES WITHOUT RECEIPT OF A CHANGE ORDER.
- CONTRACTOR RESPONSIBLE TO SUBMIT CERTIFICATES OF INSPECTION AS REQUIRED BY GOVERNMENTAL AUTHORITIES. LANDSCAPE MATERIALS TO BE SHIPPED WITH CERTIFICATES OF INSPECTION REQUIRED BY GOVERNMENTAL AUTHORITIES. COMPLY WITH REGULATIONS APPLICABLE TO LANDSCAPE MATERIALS AND CONTRACTOR TO SUBMIT MANUFACTURER'S OR VENDOR'S CERTIFIED ANALYSIS FOR FERTILIZER MATERIALS.
- MOVING AND STORAGE OF PLANT MATERIALS: CONTRACTOR TO TAKE ALL PRECAUTIONS CUSTOMARY IN GOOD TRADE PRACTICE IN PREPARING PLANTS FOR MOVING. WORKMANSHIP THAT FAILS TO MEET THE HIGHEST STANDARDS WILL BE REJECTED.
- SPRAY DECIDUOUS PLANTS IN FOLIAGE WITH AN APPROVED ANTITRANSPIRANT IMMEDIATELY AFTER DIGGING TO PREVENT DEHYDRATION.
- LEGIBLY TAG PLANTS WITH BOTANICAL NAME AND SIZE IN ACCORDANCE WITH THE STANDARDS OF PRACTICE OF THE AMERICAN ASSOCIATION OF NURSERYMEN.
- DIG, PACK, TRANSPORT, AND HANDLE PLANTS WITH CARE TO ENSURE PROTECTION AGAINST INJURY. FULLY FILL PLANTS FROM DAMAGE BY SUN, WIND, DROUGHT, WATER AND OTHER NUISANCIOUS CONDITIONS DURING TRANSPORTATION TO SITE AND DURING TEMPORARY STORAGE BEFORE PLANTING.
- INSPECTION CERTIFICATES REQUIRED BY LAW SHALL ACCOMPANY EACH SHIPPED INVOICE OR ORDER TO STOCK, AND ON ARRIVAL, THE CERTIFICATE SHALL BE FILED WITH THE OWNER.
- NO PLANT SHALL BE BOUND WITH ROPE OR WIRE IN A MANNER THAT COULD DAMAGE OR BREAK THE BRANCHES.
- A COMPLETE LIST OF PLANTS, INCLUDING A SCHEDULE OF SIZES,


- QUANTITIES, AND OTHER REQUIREMENTS IS SHOWN ON THE DRAWINGS. IN THE EVENT THAT QUANTITY DISCREPANCIES OR MATERIAL OMISSIONS OCCUR IN THE PLANT MATERIALS LIST, THE PLANTING PLANS SHALL GOVERN.
- STOCK FURNISHED SHALL BE AT LEAST THE MINIMUM SIZE INDICATED ON THE DRAWINGS. LARGER STOCK IS ACCEPTABLE, AT NO ADDITIONAL COST AND PROVIDING THE LARGER PLANTS WILL NOT BE CUT BACK TO THE SIZE INDICATED ON THE DRAWINGS.
- NO PRUNING WOUNDS SHALL BE PRESENT WITH A DIAMETER OF MORE THAN 1 INCH AND SUCH WOUNDS MUST SHOW VIGOROUS BARK ON ALL EDGES.
- ANTITRANSPIRANT: PROVIDE PROTECTIVE FILM EMULSION PROVIDING A PROTECTIVE FILM OVER PLANT SURFACES PERMEABLE TO PERMIT TRANSPIRATION, TIED AND APPLIED IN ACCORDANCE WITH MANUFACTURER'S INSTRUCTIONS.
- WATER IS TO BE SUPPLIED FOR PLANTS THAT IS CLEAN, FREE FROM TOXIC AMOUNTS OF SALT, OR ACID ALKALI, ORGANIC MATTER OR OTHER SUBSTANCES HARMFUL TO PLANTS.
- CONTRACTOR TO PRUNE AND REPAIR PLANTS AS FOLLOWS:
 - REMOVE OR CUT BACK, BROKEN, DAMAGED, AND UNSYMMETRICAL GROWTH OF NEW WOOD.
 - MULTIPLE LEADER PLANTS: PRESERVE THE CENTRAL LEADER WHICH WILL BEST PRODUCE THE SYMMETRY OF THE PLANT. CUT BRANCHES FLUSH AT THE BRANCH COLLAR WITH THE TRUNK OR MAIN BRANCH.
 - PRUNE NEEDLE-LEAF EVERGREEN TREES ONLY TO REMOVE BROKEN OR DAMAGED BRANCHES.
 - ALL TREES DIRECTLY ADJACENT TO WALKWAYS OR DRIVEWAYS SHALL BE PRUNED AND MAINTAINED TO A MINIMUM BRANCHING HEIGHT OF 7 FEET ABOVE FINISH GRADE.
 - CONTRACTOR RESPONSIBLE FOR MAINTENANCE OF PLANT MATERIALS: MAINTAIN PLANTINGS UNTIL FINAL ACCEPTANCE OF WORK.
 - MAINTENANCE SHALL INCLUDE PRUNING, WEEDING, WATERING, AND APPLICATION OF APPROPRIATE INSECTICIDES AND FUNGICIDES NECESSARY TO MAINTAIN PLANTS FREE OF INSECTS AND DISEASE. RESET SETTLED PLANTS TO PROPER GRADE AND POSITION.
 - RESTORE PLANTING SAUER AND ADJACENT MATERIAL AND REMOVE DEAD MATERIAL.
 - CORRECT DEFECTIVE WORK AS SOON AS POSSIBLE AFTER PERMIT PLANTINGS IN A SATISFACTORY MANNER DURING AND IMMEDIATELY FOLLOWING PLANTING, THICE PER WEEK, OR LESS UNDER NET CONDITIONS, UNTIL ACCEPTANCE OF WORK.
 - WATERING DURING EXCESSIVE DRY PERIODS DURING THE MAINTENANCE PERIOD AS DETERMINED BY THE OWNER.
 - REPLACEMENT OF PLANTS: ANY PLANTS TO BE REPLACED PRIOR TO COMPLETION OF WORK, OR UNDER TERMS OF GUARANTEE SHALL BE INSTALLED FOLLOWING PROCEDURES SET FORTH ABOVE.
 - LANDSCAPE CONTRACTOR TO VERIFY ALL EXISTING CONDITIONS PRIOR TO COMMENCING CONSTRUCTION.
 - LOCATION, SUPPORT, PROTECTION AND RESTORATION OF ALL EXISTING UTILITIES AND APPURTENANCES SHALL BE THE RESPONSIBILITY OF THE LANDSCAPE CONTRACTOR.
 - LANDSCAPE CONTRACTOR SHALL CONTACT CALL BEFORE YOU DIG 1-800-492-4465 AT LEAST TWO FULL WORKING DAYS PRIOR TO INSTALLATION.
 - LANDSCAPE CONTRACTOR TO REMOVE AND DISPOSE OF ALL CONSTRUCTION DEBRIS FROM SITE PER GOVERNING REGULATIONS. CONSTRUCTION SITE IS TO BE IN A CLEAN, ORDERLY CONDITION AT ALL TIMES.
 - ALL REQUIRED PERMITS ARE THE RESPONSIBILITY OF THE LANDSCAPE CONTRACTOR.
 - LANDSCAPE CONTRACTOR SHALL PROVIDE FINE GRADING WORK FOR THE ENTIRE PROJECT.
 - TOPSOIL SHALL NOT BE SPREAD UNDER FROZEN OR MUDDY CONDITIONS.
 - THE LOCATION OF ALL TREES AND SHRUBS SHALL BE STAKED FOR APPROVAL BY THE OWNER'S REPRESENTATIVE PRIOR TO INSTALLATION.

WETLAND SEED MIX:

- SEEDING MIXTURE TYPE I (WETLAND CREATION AREA) -
OBL-FACH PERENNIAL FOOD 4 COVER WETLAND MIX - ERNPT-120
BY Ernst Conservation Seeds, 1000 Torrey Pike, Hagerstown, Pa. 17335
(800) 873-3321
APPLICATION RATE: 0.50 LBS PER 1,000 S.F., 20 LBS PER ACRE


WETLAND CREATION AREA NOTES:

- CONTRACTOR TO LOCATE AND REMOVE ALL EXISTING FARM FIELD TILES PRIOR TO ANY WETLAND CREATION OR RESTORATION PLANTING.
- ALL CONSTRUCTION EQUIPMENT UTILIZED IN THIS AREA SHALL MINIMIZE ALL CONSTRUCTION AS MUCH AS POSSIBLE.
- LOWER ALL FINAL GRADES 24" BELOW EXISTING WITHIN THE FARM FIELD WETLAND CREATION AREAS. TOPSOIL SHALL BE STOCKPILED BEYOND THE LIMITS OF WETLANDS. IN THE FARM FIELD REESTABLISHMENT AREA, EXISTING GRADE SHALL BE MAINTAINED AND AMENDED WITH THE SELECTED SEED MIX.
- MECHANICALLY MIX TOPSOIL WITH A MINIMUM 30% ORGANIC CONTENT OUTSIDE OF THE WETLANDS CREATION AREA. USE TOPSOIL FROM WETLAND TO BE DISTURBED.
- PLACE TOPSOIL/ORGANIC SOIL MIXTURE IN WETLAND CREATION AREA TO A MINIMUM DEPTH OF 12". NO FERTILIZER OR LIME SHALL BE APPLIED.
- SEED ENTIRE AREA WITH WETLAND SEED MIX PER SUPPLIER'S WRITTEN INSTRUCTIONS AND WITHIN SUGGESTED PERIOD OF YEAR.
- AREA SHALL BE MOVED NOT LESS THAN ONCE EVERY TWO YEARS BETWEEN NOVEMBER 1 AND MARCH 1 TO MAINTAIN A NET PEACOCK.

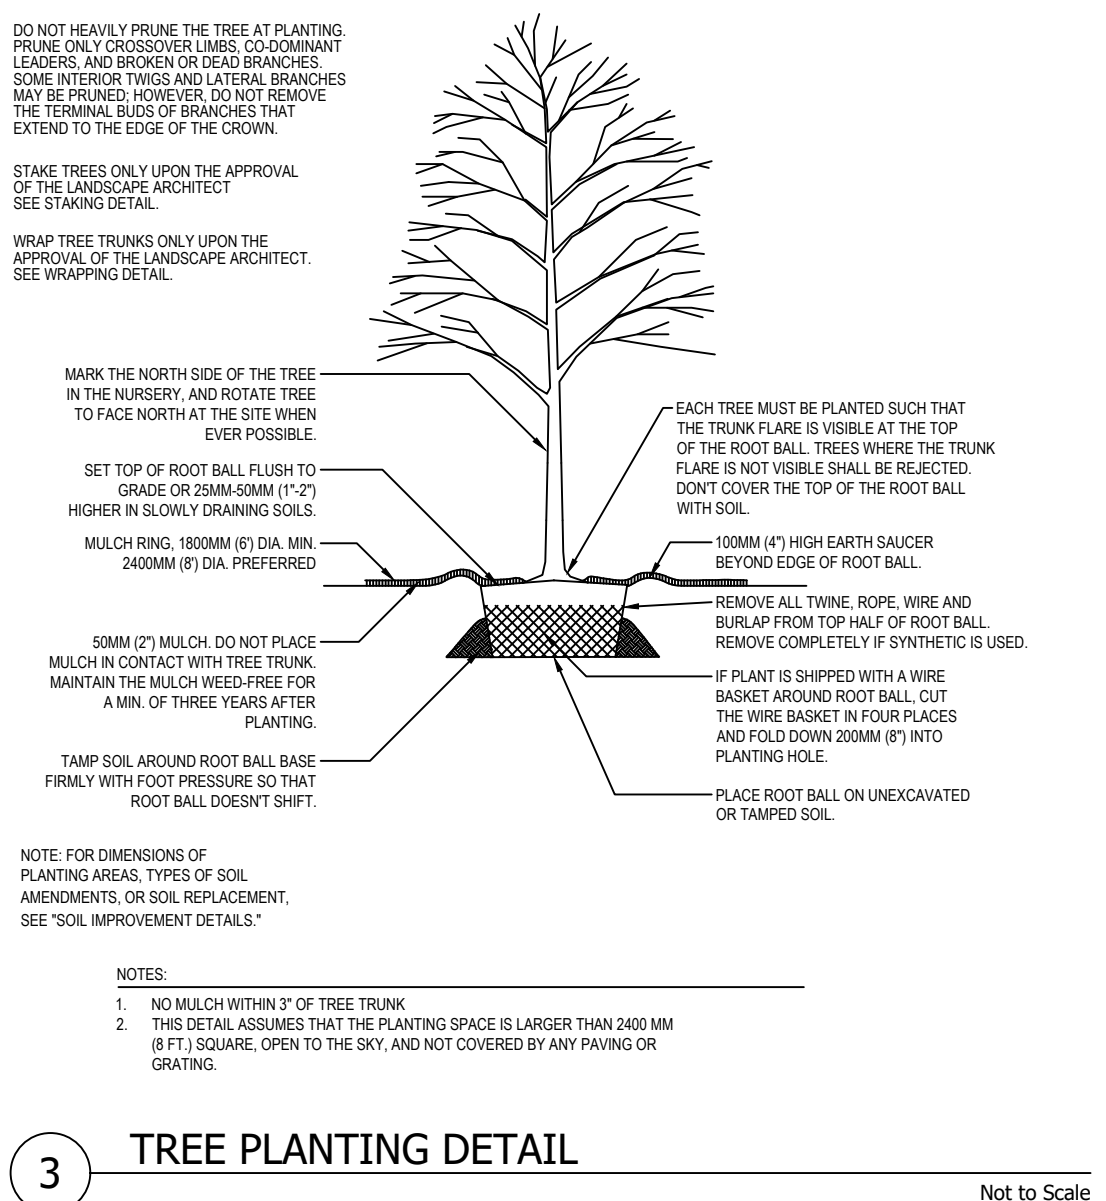

3 TREE PLANTING DETAIL

4 SHRUB & GROUND COVER PLANTING DETAIL

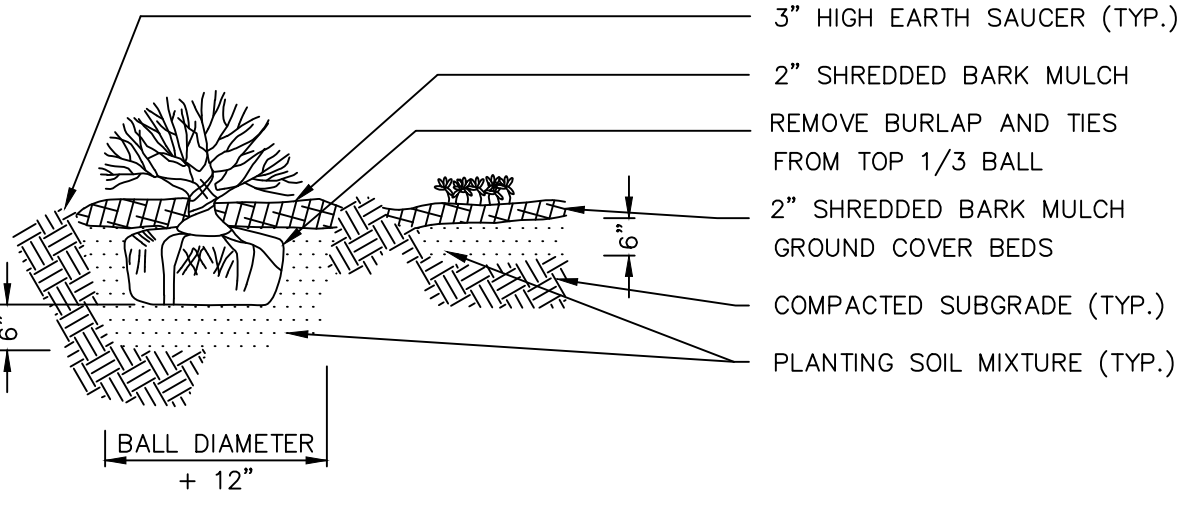

WETLAND PLANTING SCHEDULE

KEY	QTY	BOTANICAL NAME	COMMON NAME	SIZE	TYPE	NOTES
TREES						
ACFR	9	Acer x. freemanii 'Jeffers' Red'	Autumn Blaze Maple	Sapling	B&B	PLANT AS SHOWN
BEAL	10	Betula alleghaniensis	Yellow Birch	Sapling	B&B	PLANT AS SHOWN
NTSY	14	Nyssa sylvatica 'Wildfire'	Wildfire Black Tupelo	Sapling	B&B	PLANT AS SHOWN
POHE	13	Populus heterophylla	Swamp Cottonwood	Sapling	B&B	PLANT AS SHOWN
QUBI	3	Quercus bicolor	Swamp White Oak	Sapling	B&B	PLANT AS SHOWN
SABA	3	Salix babylonica	Weeping Willow	Sapling	B&B	PLANT AS SHOWN
SHRUBS						
ALIN	38	Ainus incana	Speckled Alder	No. 2	CONT.	6' O.C.
CLAL	55	Clethra alnifolia	Sweet Pepperbush	No. 2	CONT.	6' O.C.
COAH	31	Cornus amomum	Silky Dogwood	No. 2	CONT.	6' O.C.
LIBE	45	Lindera benzoin	Spice Bush	No. 2	CONT.	6' O.C.
SADI	50	Salix discolor	Pussy Willow	No. 2	CONT.	6' O.C.
VACO	29	Vaccinium corymbosum	High Bush Blueberry	No. 2	CONT.	6' O.C.
VIDE	23	Viburnum dentatum	Arrowwood Viburnum	No. 2	CONT.	6' O.C.
HERBACEOUS						
ONSE	32	Oncoclea sensibilis	Sensitive Fern	No. 1	CONT.	5' O.C.

PROPERTY OWNERS:
515 WEST MIDDLE TURNPIKE
C/O ASSOCIATES LIMITED PARTNERSHIP
6 EXECUTIVE DRIVE, SUITE 100
FARMINGTON, CT 06032

1 MUNSON ROAD LLC
6 EXECUTIVE DRIVE, SUITE 100
FARMINGTON, CT 06032

BUCKLAND EAST, LLC
6 EXECUTIVE DRIVE, SUITE 100
FARMINGTON, CT 06032

APPLICANT:
BUCKLAND EAST, LLC
6 EXECUTIVE DRIVE, SUITE 100
FARMINGTON, CT 06032
860-674-5624

REFERENCES:
THIS PLAN REFERS TO THE FOLLOWING:
1. PLAN ENTITLED "PROPERTY & TOPOGRAPHIC PLAN, 190 & 240 BUCKLAND ROAD AND 274 BUCKLAND ROAD, SOUTH WINDSOR, CONNECTICUT" DATED 10/18/2018 AND 1/23/2020 PREPARED BY DESIGN PROFESSIONALS, INC.

LANDSCAPE PLAN NOTES:
1. "CALL BEFORE YOU DIG" - CONTRACTOR SHALL NOTIFY UTILITY COMPANIES OF PENDING EXCAVATION AT OR NEAR PUBLIC UTILITIES. CALL 811 AT LEAST 72 HOURS PRIOR TO BEGINNING EXCAVATION.
2. THIS PLAN SHALL BE USED FOR LANDSCAPING ONLY.
3. REFER TO NOTES SHEET FOR LANDSCAPING AND SEEDING NOTES

1. At least two (2) business days prior to starting any site activity or demolition, the contractor shall contact the applicable state utility location service by dialing 811 or submitting an online ticket request. The utilities shall be marked in all areas of proposed disturbance.
2. It is the contractor's responsibility to review all construction contract documents associated with the project scope of work, including, but not limited to, all drawings and specifications, architectural plans, boundary and topographic survey, wetlands assessment and reports, geotechnical reports, environmental reports, and approval conditions, prior to the commencement of construction. Should the contractor find conflict and/or discrepancy between the documents relative to the plans, specifications, reports, or the relative or applicable codes, regulations, laws, rules, statutes and/or ordinances, it is the contractor's sole responsibility to notify the Engineer, in writing, of said conflict and/or discrepancy prior to the start of construction.
3. The contractor shall be responsible for adhering to any conditions of approval placed on the project by the authorities having jurisdiction.
4. The contractor must comply, to the fullest extent, with the latest Occupational Safety and Health (OSHA) standards and regulations, and/or any other agency with jurisdiction for construction activities. The contractor is solely responsible for construction means, methods, techniques, sequences, or procedures, or for safety precautions and programs in connection with work on the Project. The Engineer will not be responsible for the contractor's safety, schedules, or failure to carry out its work in accordance with the contract documents. The Engineer will not have control over or charge of acts or omissions of the contractor, subcontractors, or their agents or employees, or of any persons performing portions of work on the Project.
5. Contractor must notify the Engineer in writing if there are any questions concerning the accuracy or intent of these plans or related specifications. If such notification is given, no demolition or site activity may begin until such time that the Engineer provides a written response to same.
6. Contractor shall adhere to and is responsible for compliance with all details, notes, plans and specifications contained herein. It is the responsibility of the contractor to ensure that all work performed by their subcontractors is in full compliance with these requirements.
7. The contractor shall confirm that they are in receipt of the current version of the referenced documents prior to the commencement of any work.
8. Prior to commencing work, the contractor shall review and correlate all consultants plans and specifications including the entire site plan and the latest architectural plans (including, but not limited to, structural, mechanical, electrical, plumbing, and fire suppression plans, where applicable), in particular for building utility connection locations, grease trap requirements/ details, door access, and exterior grading. Contractor must immediately notify the Architect and the Engineer, in writing, of any conflicts, discrepancies or ambiguities which exist, and receive a written resolution prior to commencing construction.
9. Prior to commencing work, contractor is required to secure all necessary and/or required permits and approvals for the construction of the project, including, but not limited to, demolition work, and all off site material sources and disposal facilities. Copies of all permits and approvals shall be maintained on site throughout the duration of the project. The contractor shall thoroughly review and understand all permits and permit conditions prior to fabrication of any materials or products to be used as part of the project.
10. The contractor is responsible for independently verifying all existing onsite utilities within and adjacent to the limits of the project activities. Underground utility, structure and facility locations depicted and noted on the plans have been compiled, in part, from record mapping supplied by the relevant utility companies or governmental agencies, from parcel testimony, and from other sources. These locations may be considered as approximate in nature. Additionally, other such features may exist on the site, the existence of which are unknown to the Engineer.
11. The contractor is responsible for ensuring the installation of all improvements comply with all requirements of utility companies with jurisdiction and/or control of the site.
12. Locations of all existing and proposed services are approximate. Final utility service sizes and locations, including, but not limited to, the relocation and/or installation of utility poles, or the relocation and/or installation of transformers, are at the sole discretion of the respective utility companies.
13. Prior to commencement of any work, the contractor shall independently coordinate and confirm with the appropriate utility companies to finalize all construction activities and/or relocations to ensure no conflict with the design plans and that proper depths can be achieved. All discrepancies must immediately be reported to the Engineer in writing. Should a conflict arise due to the final designs of the utility company, the contractor shall notify the Engineer in writing and await a written resolution prior to proceeding with further utility installations.
14. Prior to commencing construction, the contractor shall field verify all existing conditions, topographic information, utility invert elevations, and proposed layout dimensions, and must immediately notify the Engineer in writing if actual site conditions differ or are in conflict with the proposed work. No extra compensation will be paid to the contractor for work which has to be redone or repaired due to dimensions or grades shown incorrectly on these plans unless the contractor receives written permission from Owner/developer giving authorization to proceed with such additional work.
15. Where utilities are proposed to cross/traverse existing underground utilities, the elevations of the existing utilities shall be verified in the field prior to construction by excavating a test pit at the proposed utility crossing point. Should the field verified existing utility be in conflict with the proposed site designs, the contractor shall notify the Engineer in writing and shall not proceed with said utility construction until further direction is given from the Engineer.
16. At least 72 hours prior to starting any site activity or demolition, the contractor shall notify, at a minimum, the building official, municipal engineer, department of public works, planning and zoning commission, the Engineer, and local inland wetland commission, as applicable. The contractor shall also attend a pre-construction meeting with the local municipality, if required, prior to commencing any site activity or demolition.
17. Prior to starting any site activity or demolition, the contractor shall implement the soil erosion and sediment control measures as noted on the plans. Refer to the Erosion and Sedimentation Control Notes.
18. The demolition plan or existing features designated to be removed are intended to provide only general information regarding items to be demolished and/or removed. The contractor shall review all site plans (and architectural drawings as applicable) to assure that all demolition activities and incidental work necessary for the construction of the new site improvements are completed.
19. The contractor shall protect and maintain the operation and service of all active utilities and systems that are not being removed during all construction activities. Should a temporary interruption of utility services be required as part of the proposed construction activities, the contractor shall coordinate with appropriate utility companies and the affected end users to minimize impact and service interruption.

20. The contractor shall arrange for and coordinate with the appropriate utility companies for all services that require temporary or permanent termination for the project, whether shown on the site plans or not. Termination of utilities shall be performed in compliance with all local, state and/or federal regulations.
21. Contractor must prepare record drawings depicting the location of existing utilities that are capped, abandoned in place, or relocated and provide to the Owner and the Engineer of record.
22. Should hazardous material be discovered/encountered, which was not anticipated/addressed in the project plans and specifications, cease all work immediately and notify Owner and Engineer regarding the discovery of same. Do not continue work in the area until written instructions are received from an environmental professional.
23. The contractor is responsible for preventing movement, settlement, damage, or collapse of existing structures, and any other improvements that are to remain. If any existing structures that are to remain are damaged during construction, repairs shall be made using new product/materials resulting in a stronger and/or better condition. Contractor is responsible for all repair costs. Contractor shall document all existing damage and to notify the Owner prior to the start of construction.
24. The use of explosives, if required, must comply with all local, state and federal regulations. The contractor shall obtain all permits that are required by the federal, state and local governments, and shall also be responsible for all notification, inspection, monitoring or testing as may be required.
25. All debris from removal operations must be removed from the site at the time of excavation. Stockpiling of demolition debris will not be permitted. Debris shall not be burned or buried on site. All demolition materials to be disposed of, including, but not limited to, stumps, limbs, and brush, shall be done in accordance with all municipal, county, state, and federal laws and applicable codes. The contractor must maintain records of all disposal activities.
26. The contractor is responsible for repairing all damage to any existing utilities during construction, at its own expense.
27. All new utilities/services, including electric, telephone, cable tv, etc. are to be installed underground unless noted otherwise on the plans. The Contractor shall be responsible for installing all new utilities/services in accordance with the utility/service provider's written installation specifications and standards.
28. All earthwork activities must be performed in accordance with these plans and specifications and the recommendations set forth in the geotechnical report completed for this project. In the absence of a geotechnical report, all earthwork activities must comply with the standard state Department of Transportation (DOT) specifications (latest edition) and any amendments or revisions thereto. All earthwork activities must comply all applicable requirements, rules, statutes, laws, ordinances and codes for the jurisdictions where the work is being performed.
29. The contractor is responsible for removing and replacing unsuitable materials with suitable materials. All excavated or filled areas must be properly compacted. Moisture content at time of placement must be submitted in a compaction report prepared by a qualified geotechnical engineer, licensed in the state where the work is performed, verifying that all filled areas and subgrade areas within the building pad area and areas to be paved have been compacted in accordance with these plans, specifications and the recommendations. Subbase material for building pads, sidewalks, curb, or asphalt must be free of organics and other unsuitable materials. Should subbase be deemed unsuitable by Owner/developer or Owner/developer's representative, subbase is to be removed and filled with suitable material and properly compacted at the contractor's expense. All fill, compaction, and backfill materials required for utility installation must be coordinated with the applicable utility company specifications. The Engineer shall have no liability or responsibility for or as related to fill, compaction, backfill, or the balancing of earthwork.
30. Pavement must be saw cut into straight lines and must extend to the full depth of the existing pavement, except for edge of butt joints.
31. The tops of existing manholes, inlet structures, and sanitary cleanout tops must be adjusted as necessary, to match proposed grades.
32. Where retaining walls (whether or not they meet the jurisdictional definition) are identified on plans, elevations identified herein are for the exposed portion of the wall. Wall footing/foundation elevations are not identified herein and are to be self-determined by the contractor based on final structural design shop drawings prepared by an appropriate professional licensed in the state where the construction occurs.
33. Unless indicated otherwise or required by the authority having jurisdiction, all pipes shall be as follows:

Reinforced Concrete Pipe (RCP) shall meet the requirements of AASHTO M 170 Class IV with slit tight joints.

High-Density Polyethylene pipe (HDPE) shall conform to AASHTO M 294; Type S (smooth interior with angular corrugations) with gaskets for slit tight joints.

Polyvinyl chloride (PVC) pipe for roof drain connections shall be SDR 35 gasket pipe. Polyvinyl Chloride (PVC) pipe for sanitary sewer pipe shall be SDR 35 gasket pipe.
34. Storm sewer pipe lengths indicated are approximate and measured to the inside of inlet and/or manhole structure. Sanitary sewer pipe lengths indicated are approximate and measured to center of inlet and/or manhole structure to center of structure.
35. Stormwater roof drain locations are approximate and are based on preliminary architectural plans. Contractor is responsible for reviewing and coordinating the final architectural plans to verify final locations and sizes of all roof drains.
36. Sewers crossing streams and/or location within 10 feet of the stream embankment, or where site conditions so indicate, must be constructed of steel, reinforced concrete, ductile iron or other suitable material. Sewers conveying sanitary flow, combined sanitary and stormwater flow or industrial flow must be separated from water mains by a distance of at least 10 feet horizontally. If such lateral separations are not possible, the pipes must be in separate trenches. Where the separation is less than 18 inches below the bottom of the water main, or such other separation as approved by the agency with jurisdiction over same. Where appropriate separation from a water main is not possible, the sewer must be encased in concrete, or constructed of ductile iron pipe using mechanical or slip-on joints for a distance of at least 10 feet on either side of the crossing. In addition, one full length of sewer support shall be located so both joints will be as far from the water line as possible. Where a water main crosses beneath a sewer, adequate structural support for the sewer must be provided.
37. Contractor's price for water service must include all fees, costs and appurtenances required by the utility to provide full and complete working service.
38. Contractor must contact the applicable water company to confirm the proper water meter and vault prior to commencing construction. Water main and water service piping shall be installed in accordance with the requirements and specifications of the water authority having jurisdiction. In the absence of such specifications, water main piping must ductile iron (DIP) minimum Class 54. All work and materials must comply with the applicable American

Contractor Works Association (AWWA) standards in effect at the time of the service application.

The contractor shall ensure that all work located in existing pavement be repaired in accordance with municipal, county and/or DOT details as applicable. Contractor is responsible to coordinate the permitting, inspection and approval of completed work with the agency having jurisdiction over the proposed work.

Where pump sumps are installed, all discharges must be connected to the storm sewer or discharged to an approved location.

For single and multi-family residential projects, spot elevation(s) adjacent to the buildings are schematic for non-specific building footprints. Grades must be adjusted based on final architectural plans and shall provide a minimum of six (6) inches below top of foundation/concrete and/or six (6) inches below the facade treatment, whichever is lower, and must provide positive drainage away from the structure (minimum of 2%). All areas shall be graded to preclude ponding adjacent to buildings, and on or adjacent to walks/driveways leading to the buildings. All construction, including grading, must comply with all applicable building codes, local, state and federal regulations, regulations and ordinances.

Contractor shall maintain and control traffic on and offsite in conformance with the current Federal Highway Administration (FHWA) "Manual on Uniform Traffic Control Devices" (MUTCD), and the federal, state and local regulations for all aspects of demolition and site work. If a Maintenance of Traffic Plan is required for work that affects public travel either on or offsite, the contractor shall be responsible for the cost and implementation of said plan.

All temporary and permanent onsite and offsite signage and pavement markings shall conform to MUTCD, ADA, state DOT, and/or local approval requirements.

Contractor shall prevent the emission of dust, sediment, and debris from the site, and shall be responsible for corrective measures such as street sweeping, and clean-up work as deemed necessary by the Engineer or the authority having jurisdiction.

All concrete must be air entrained with a minimum compressive strength of 4,000 psi at 28 days unless otherwise specified on the plans, details and/or geotechnical report.

The Engineer will review contractor submittals which the contractor is required to submit, but only for the sole purpose of checking for general conformance with the intent of the design and contract documents. The Engineer is not responsible for any deviations from the construction documents unless contractor received explicit direction to do so, in writing, from the Engineer. The contractor remains responsible for details and accuracy, for confirming and correlating all quantities and dimensions, and for techniques of assembly and/or fabrication processes.

All dimensions are to face of curb, edge of pavement, or edge of building, unless noted otherwise.

The contractor shall install and/or construct all aspects of the project in strict compliance with and accordance with manufacturer's written installation standards, recommendations and specifications.

All pumped discharge must utilize silt-sac or approved equal. Monitor to ensure dewatering activities do not cause erosion downstream. Stabilize area utilizing winter stabilization if appropriate for season of construction. Dewatering activities shall be completed in accordance with the 2002 CT Guidelines for Soil Erosion and Sediment Control.

AMERICANS WITH DISABILITY ACT NOTES TO CONTRACTOR:

The contractor shall review the proposed construction with the local building official prior to the start of construction. Contractors shall be precise in the construction of Americans with Disabilities Act (ADA) accessible parking, components, and accessible routes for the project. These components shall comply with all applicable state and local accessibility laws and regulations and the current ADA regulations and construction standards. These components include, but are not limited to the following:

Parking spaces and parking aisles shall not exceed a 1:50 (nominally 2.0%) slope in any direction.

Accessible routes shall be a minimum of 36" wide (unobstructed). Handrails and car overhangs may not obstruct these areas. Longitudinal slopes (direction of travel) shall not exceed 1:20 (5.0%) and shall have a cross slope no greater than 1:50 (2.0%).



Accessible routes exceeding 1:20 (5.0%) shall be considered a "ramp". Maximum slopes of a ramp shall be 1:12 (8.3%) in the direction of travel, and a cross slope of 1:50 (2.0%). Ramps shall have maximum rise of thirty (30) inches, shall be equipped with hand rails on both sides, and landings at the top and bottom of the ramp. Landings shall not exceed 1:50 (2.0%) in any direction and have positive drainage away from the landing.

A landing shall be provided at the exterior of all doors and at each end of ramps. Landings shall not exceed 1:50 (2.0%) in any direction and have positive drainage away from the landing and/or building. The landing shall be no less than 60 inches long unless permitted otherwise per the ADA regulations.




Curb ramps-- shall not exceed a 1:12 (8.3%) slope for a maximum length of six (6) feet or a maximum rise of six (6) inches.

The contractor shall verify all existing elevations shown on the plan in area of existing doorways, accessible routes or other areas where re-construction is proposed. The contractor shall immediately notify the Owner and Engineer in writing if any of the proposed work intended to meet ADA requirements is incapable of doing so, or if there is any ambiguity regarding which design components are intended to meet ADA requirements. The contractor shall not commence the work in the affected area until receiving written resolution from Engineer.

RESERVED PARKING SYMBOL

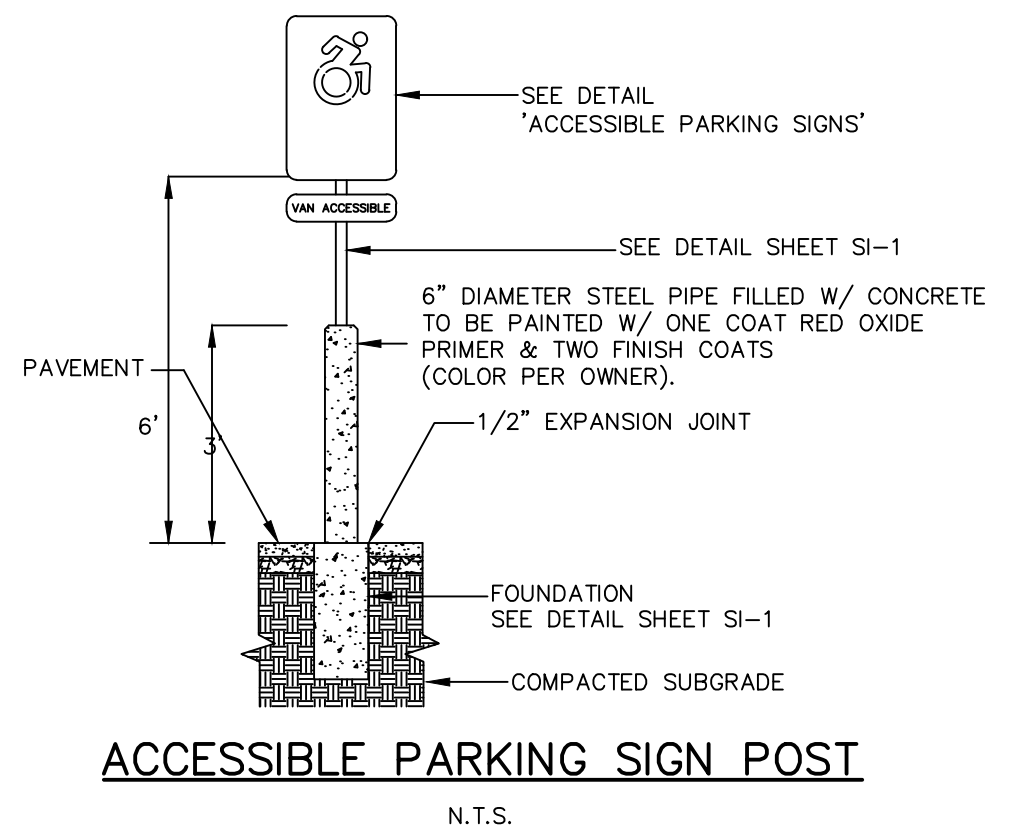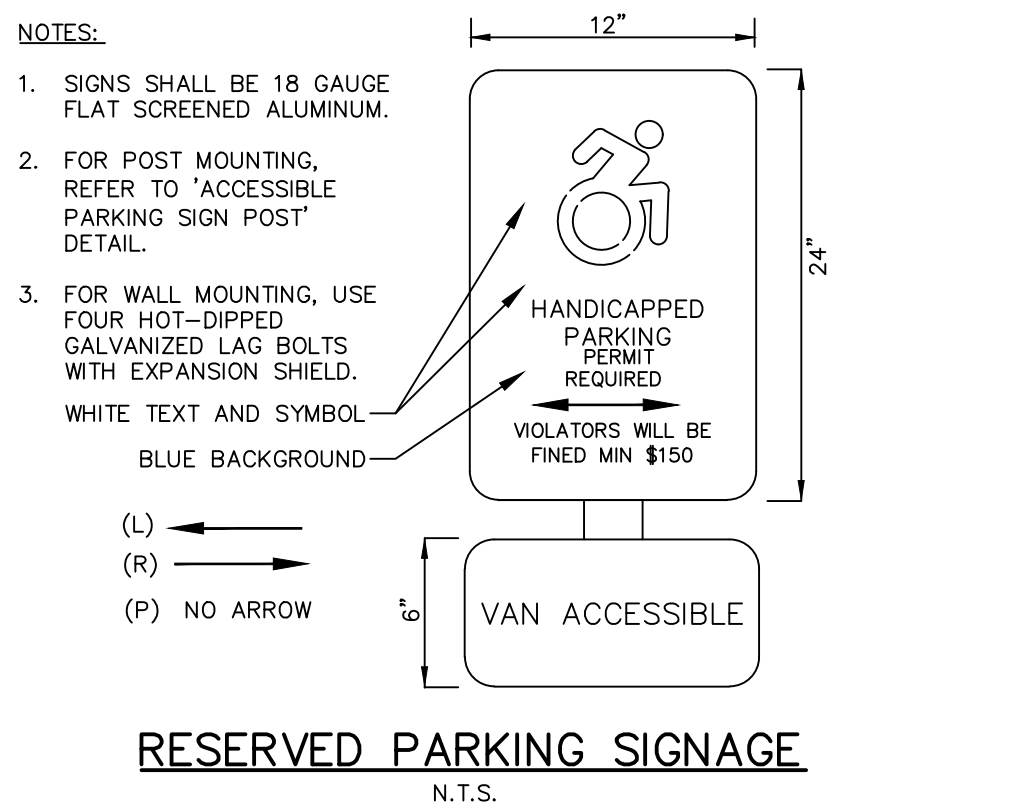

The contractor shall review the proposed construction with the local building official prior to the start of construction. Contractors shall be precise in the construction of Americans with Disabilities Act (ADA) accessible parking, components, and accessible routes for the project. These components shall comply with all applicable state and local accessibility laws and regulations and the current ADA regulations and construction standards. These components include, but are not limited to the following:

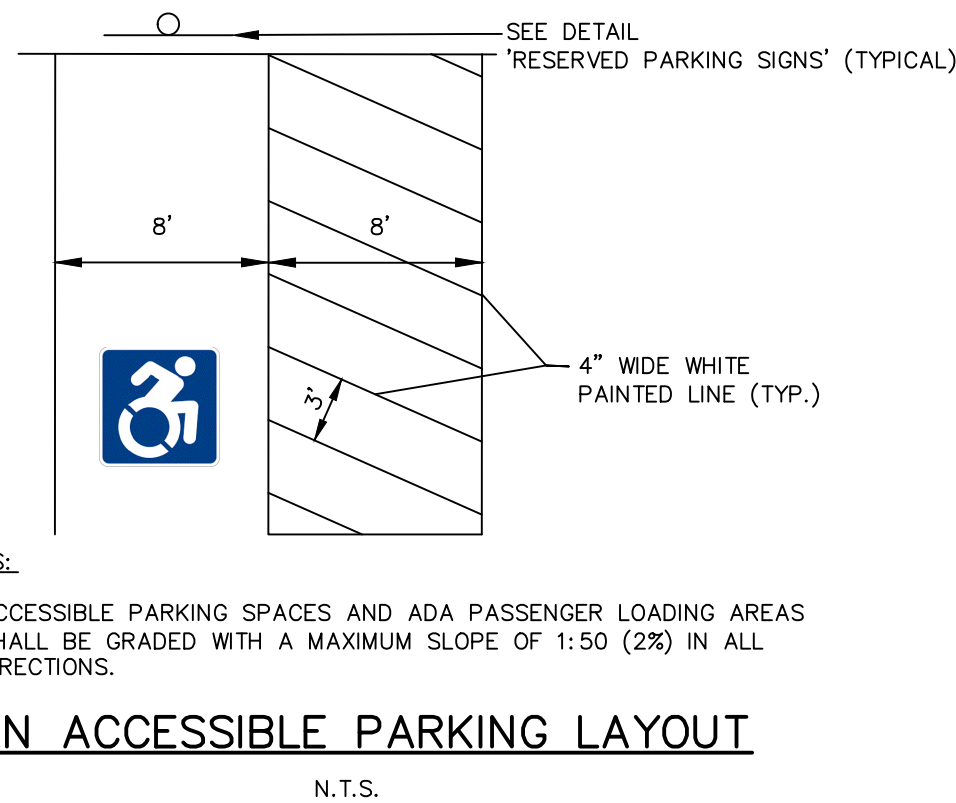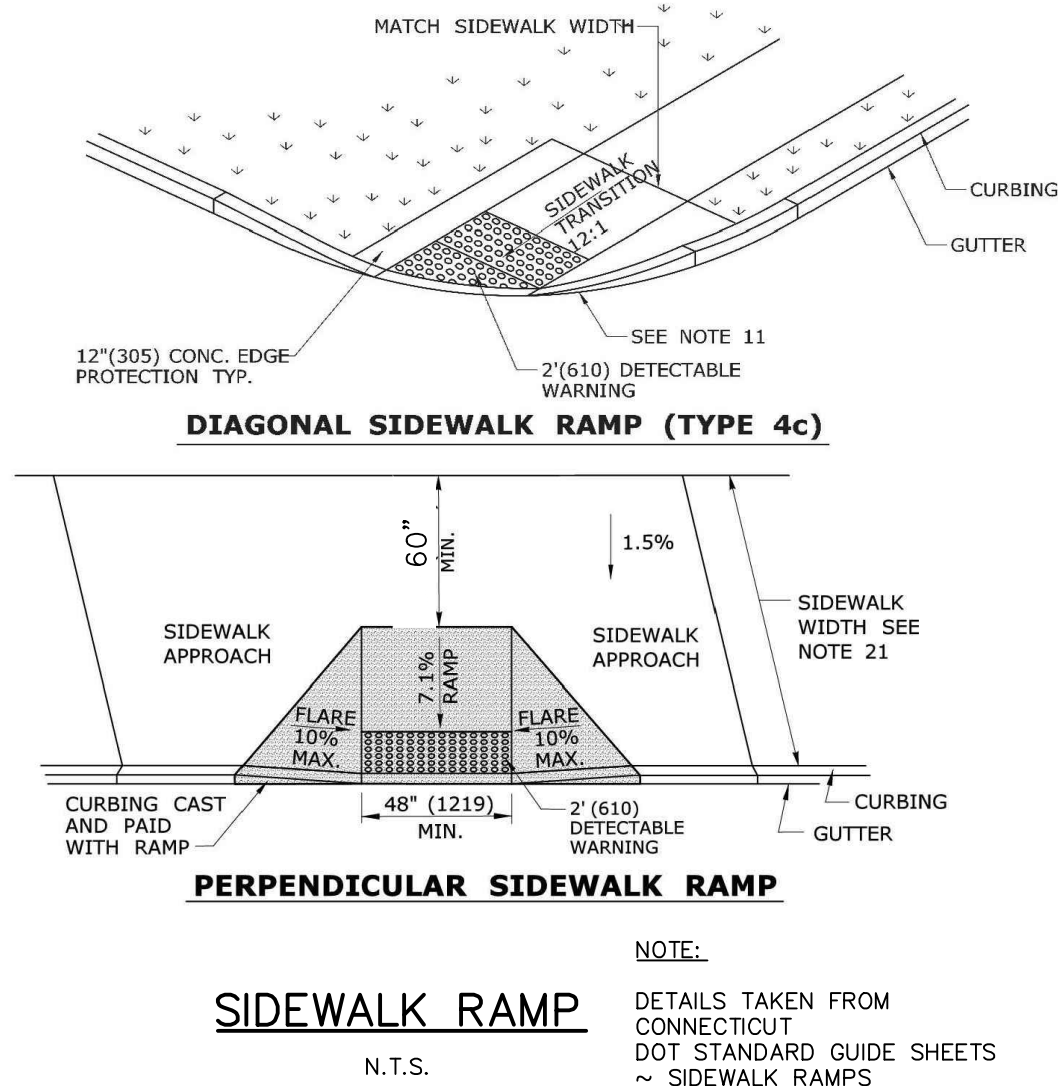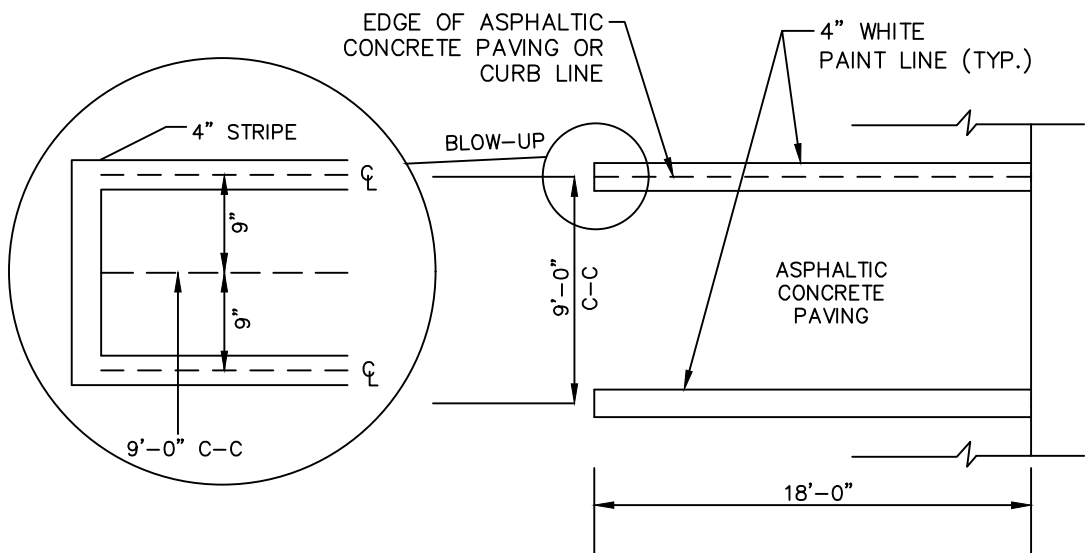[illegible]


HAIRPIN STRIPING LAYOUT












PROPERTY OWNERS:
515 WEST MIDDLE TURNPIKE
C/O ASSOCIATES LIMITED PARTNERSHIP
6 EXECUTIVE DRIVE, SUITE 100
FARMINGTON, CT 06032

1 MUNSON ROAD LLC
6 EXECUTIVE DRIVE, SUITE 100
FARMINGTON, CT 06032

BUCKLAND EAST, LLC
6 EXECUTIVE DRIVE, SUITE 100
FARMINGTON, CT 06032

APPLICANT:
BUCKLAND EAST, LLC
6 EXECUTIVE DRIVE, SUITE 100
FARMINGTON, CT 06032
860-674-5624

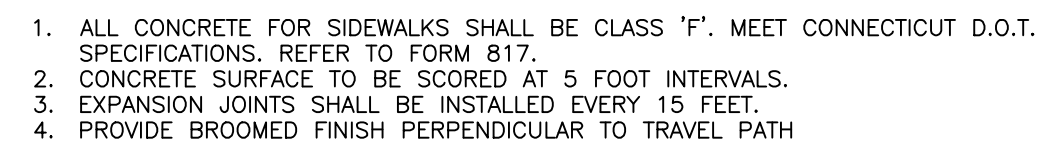

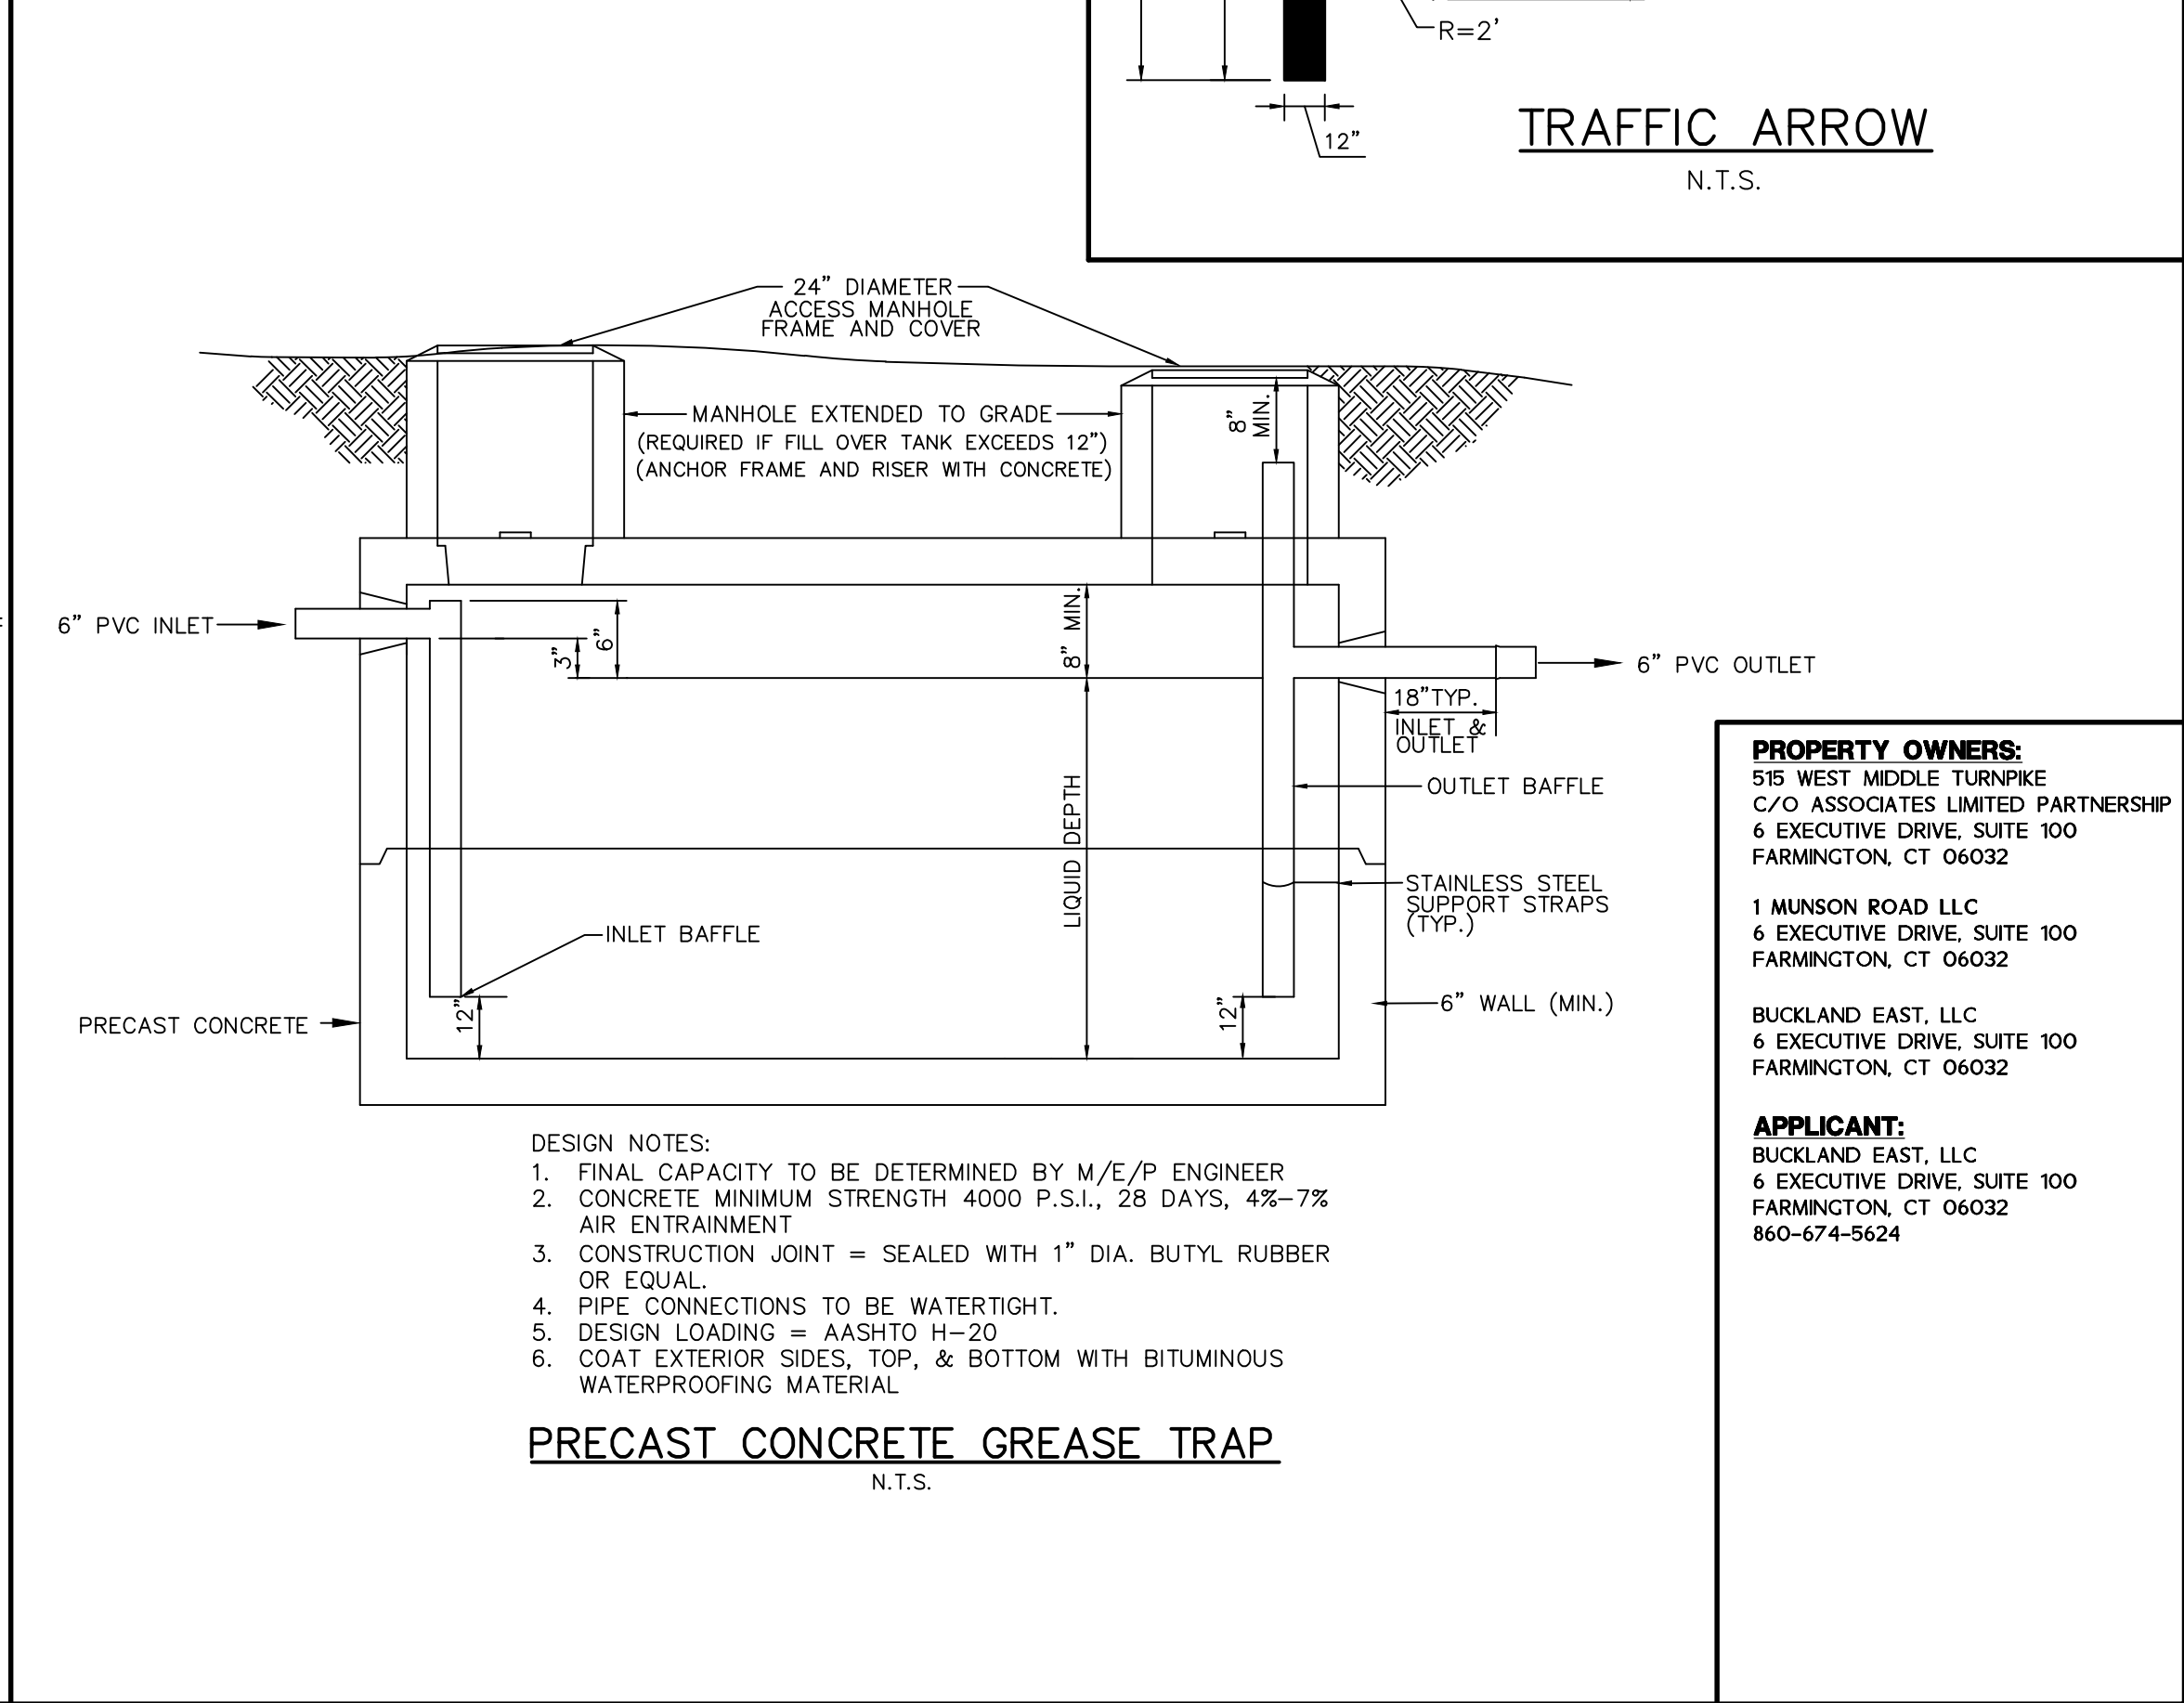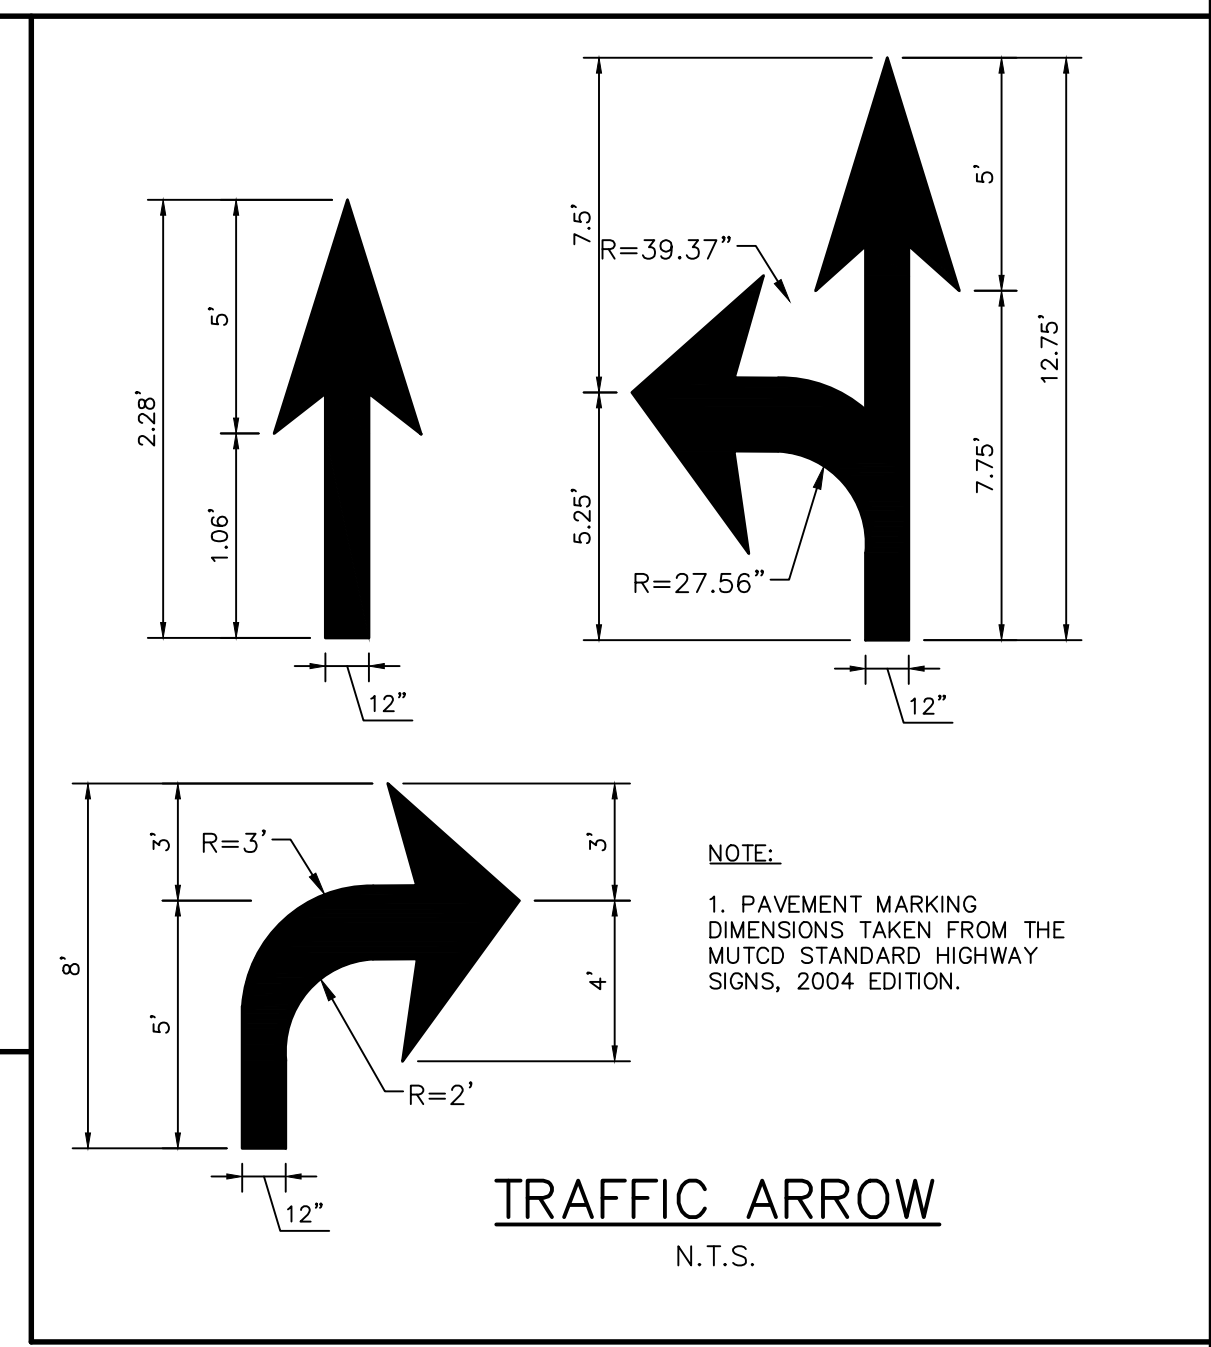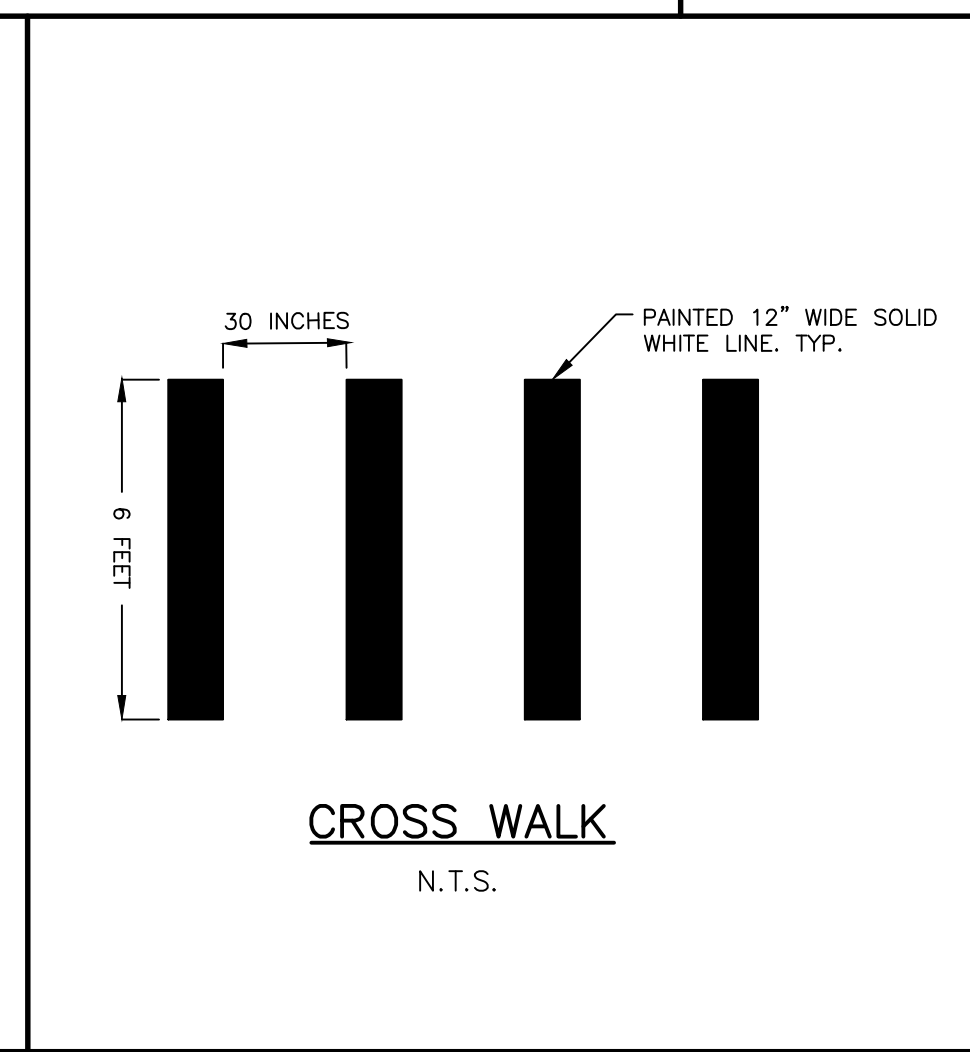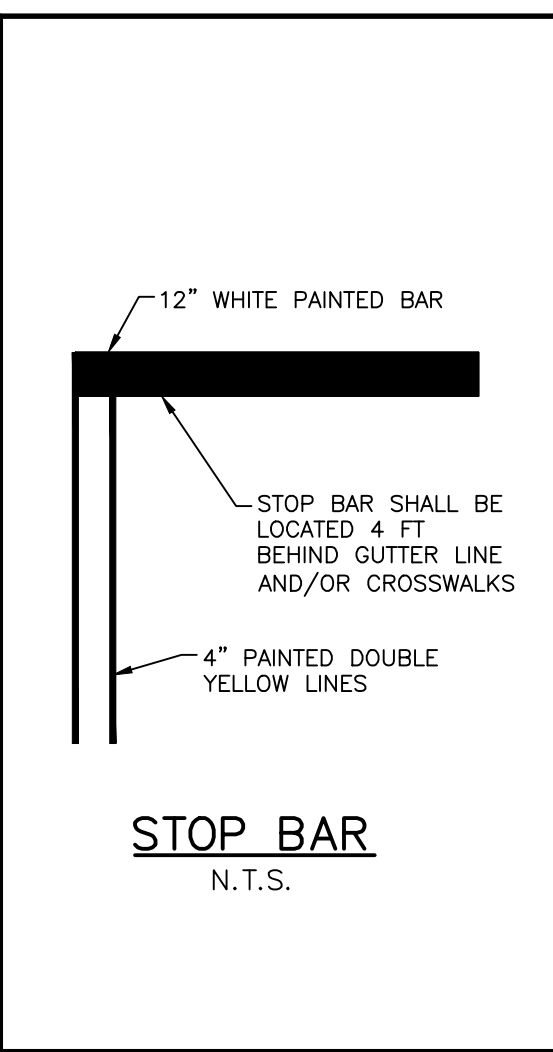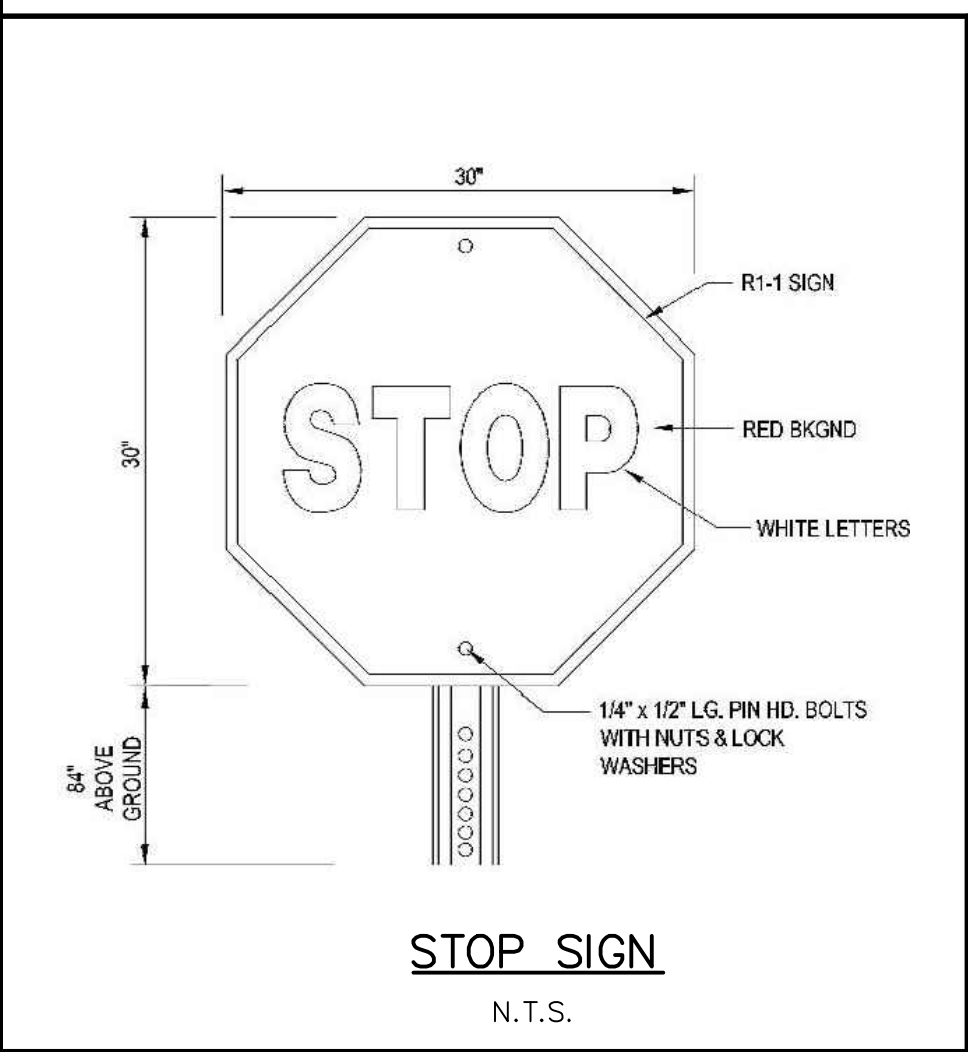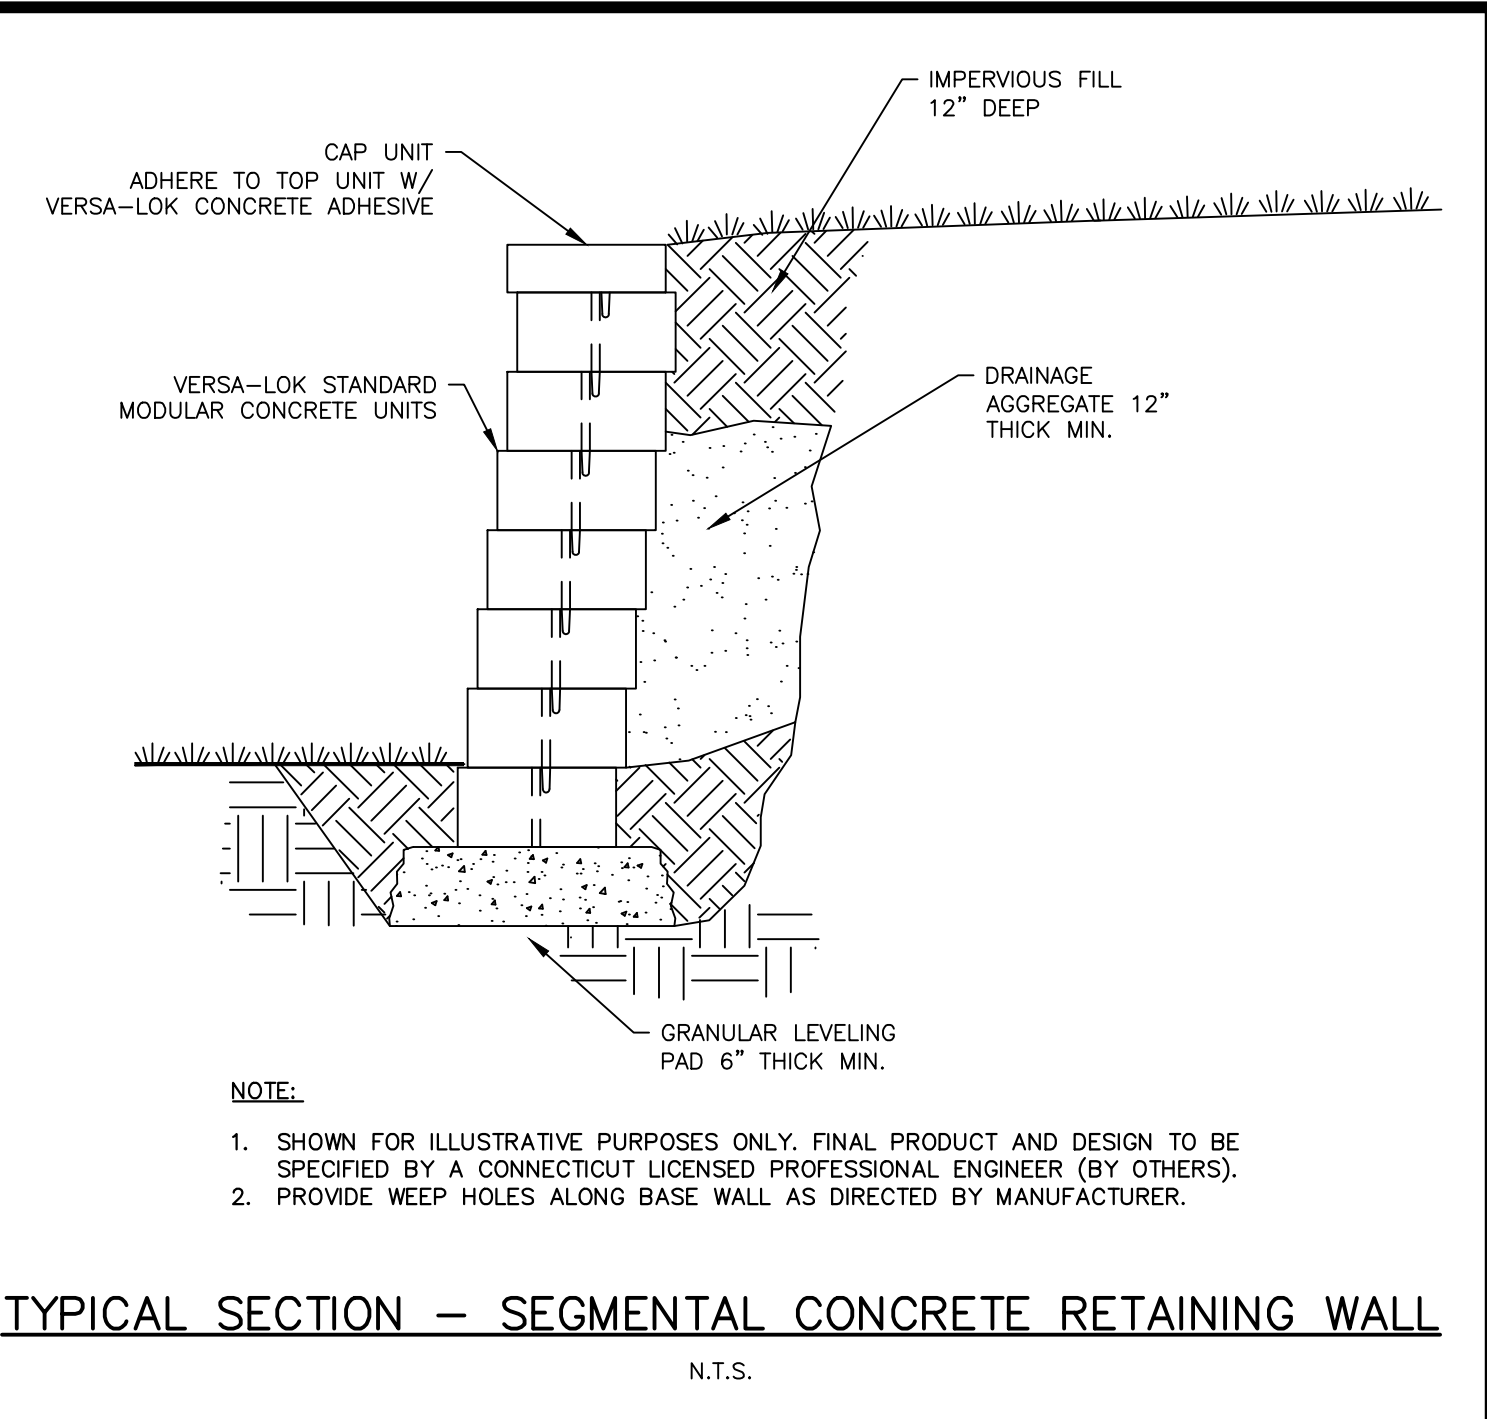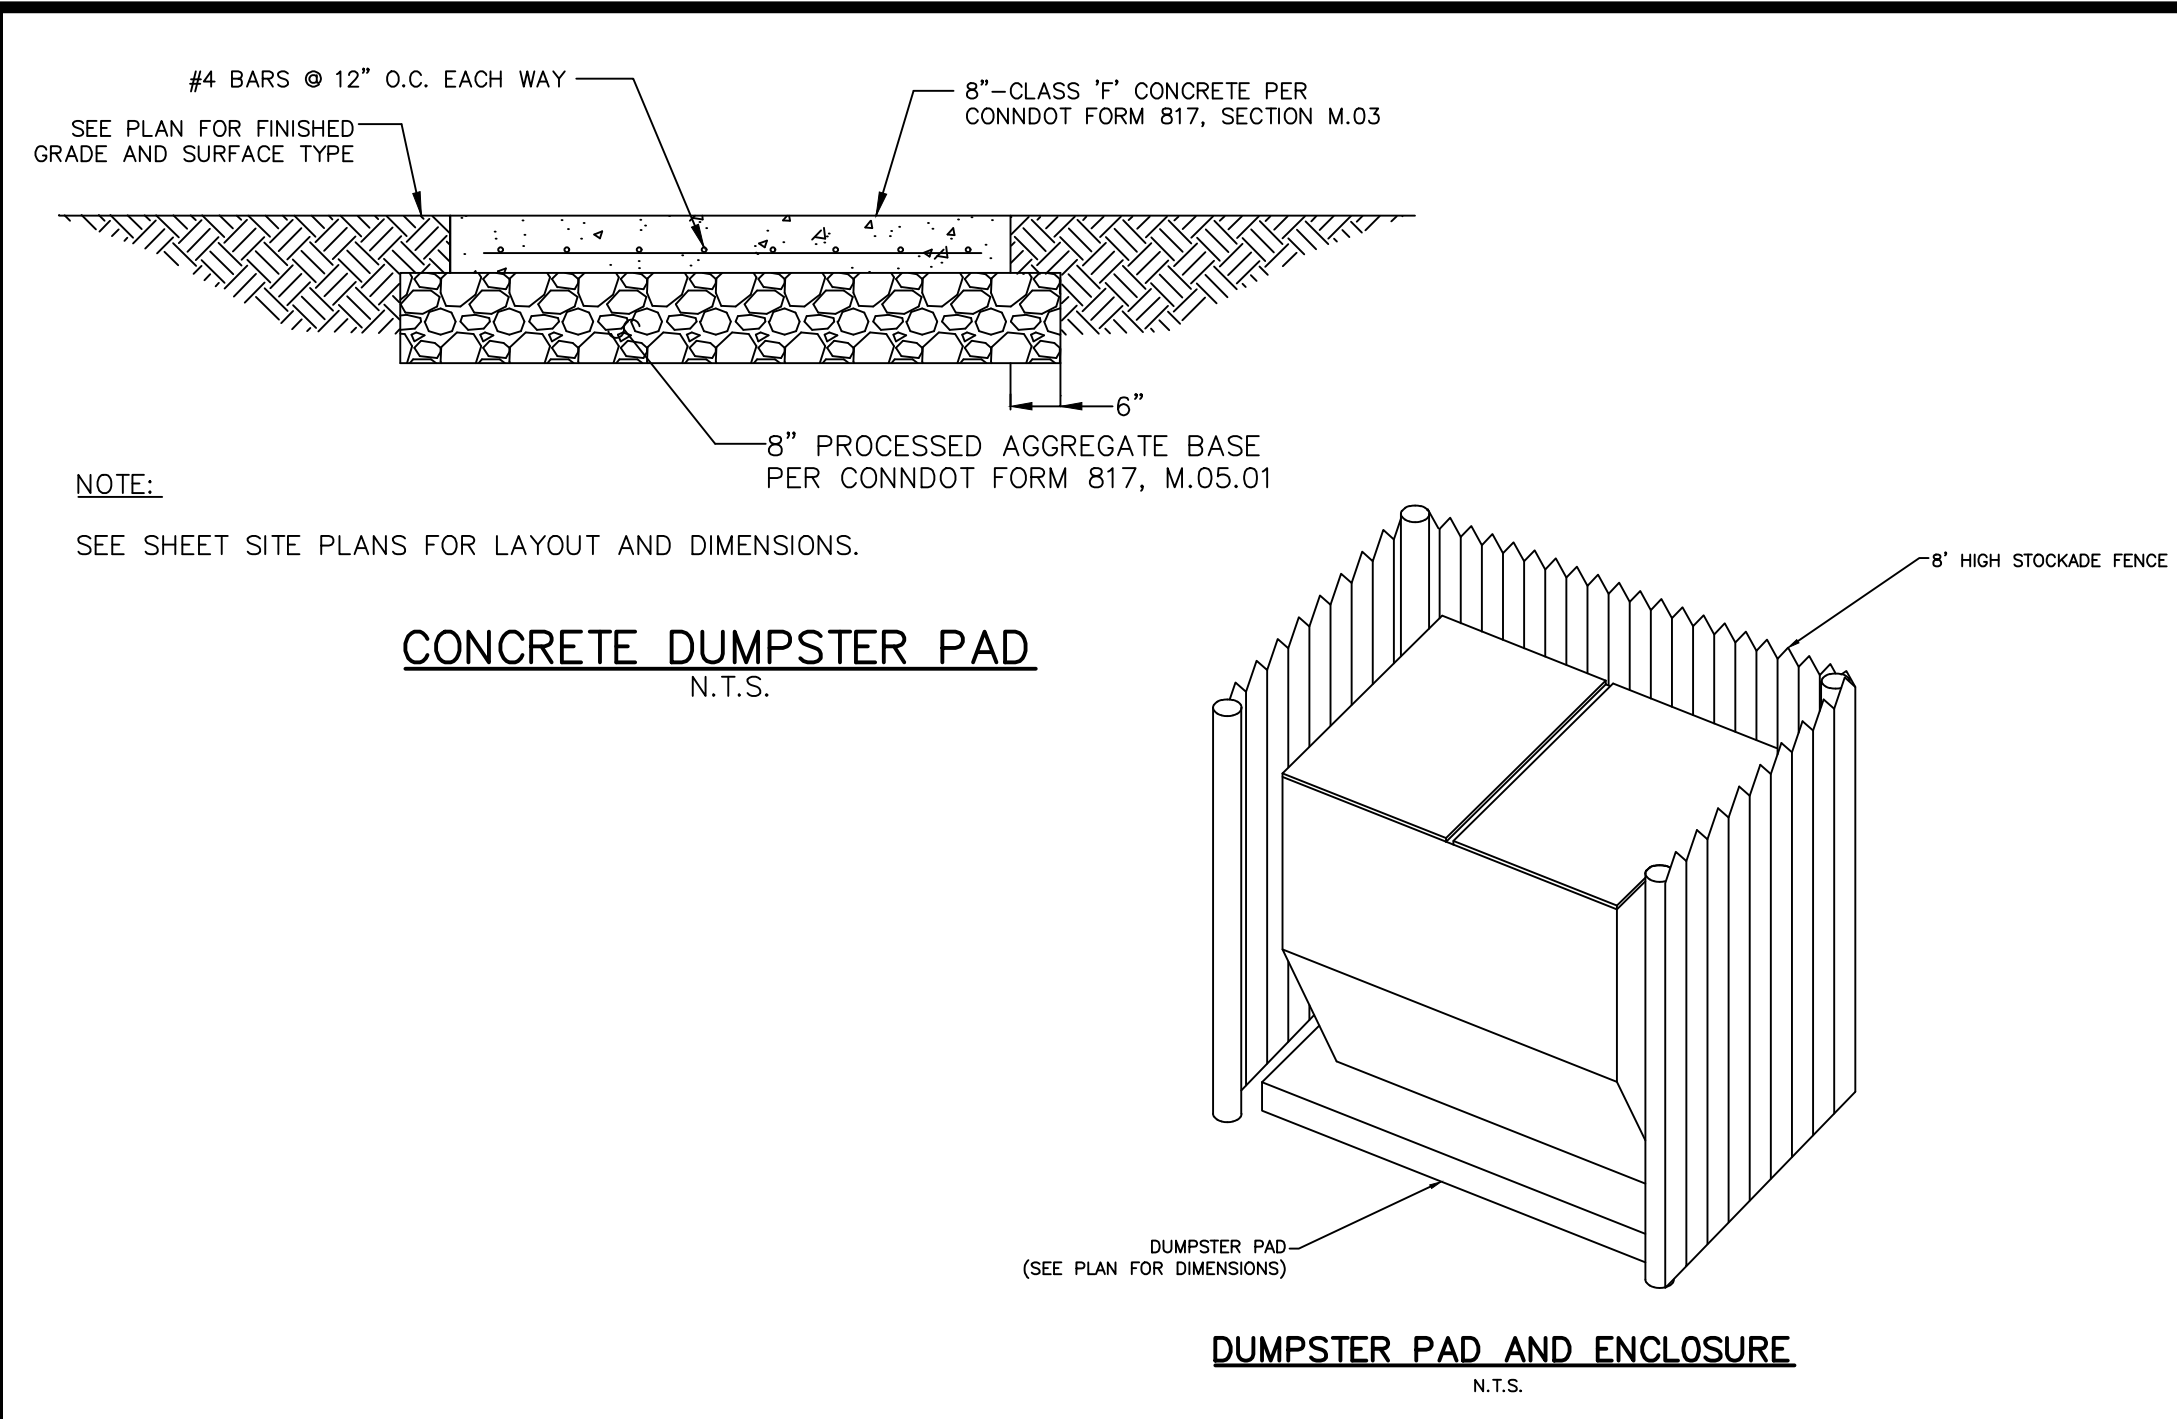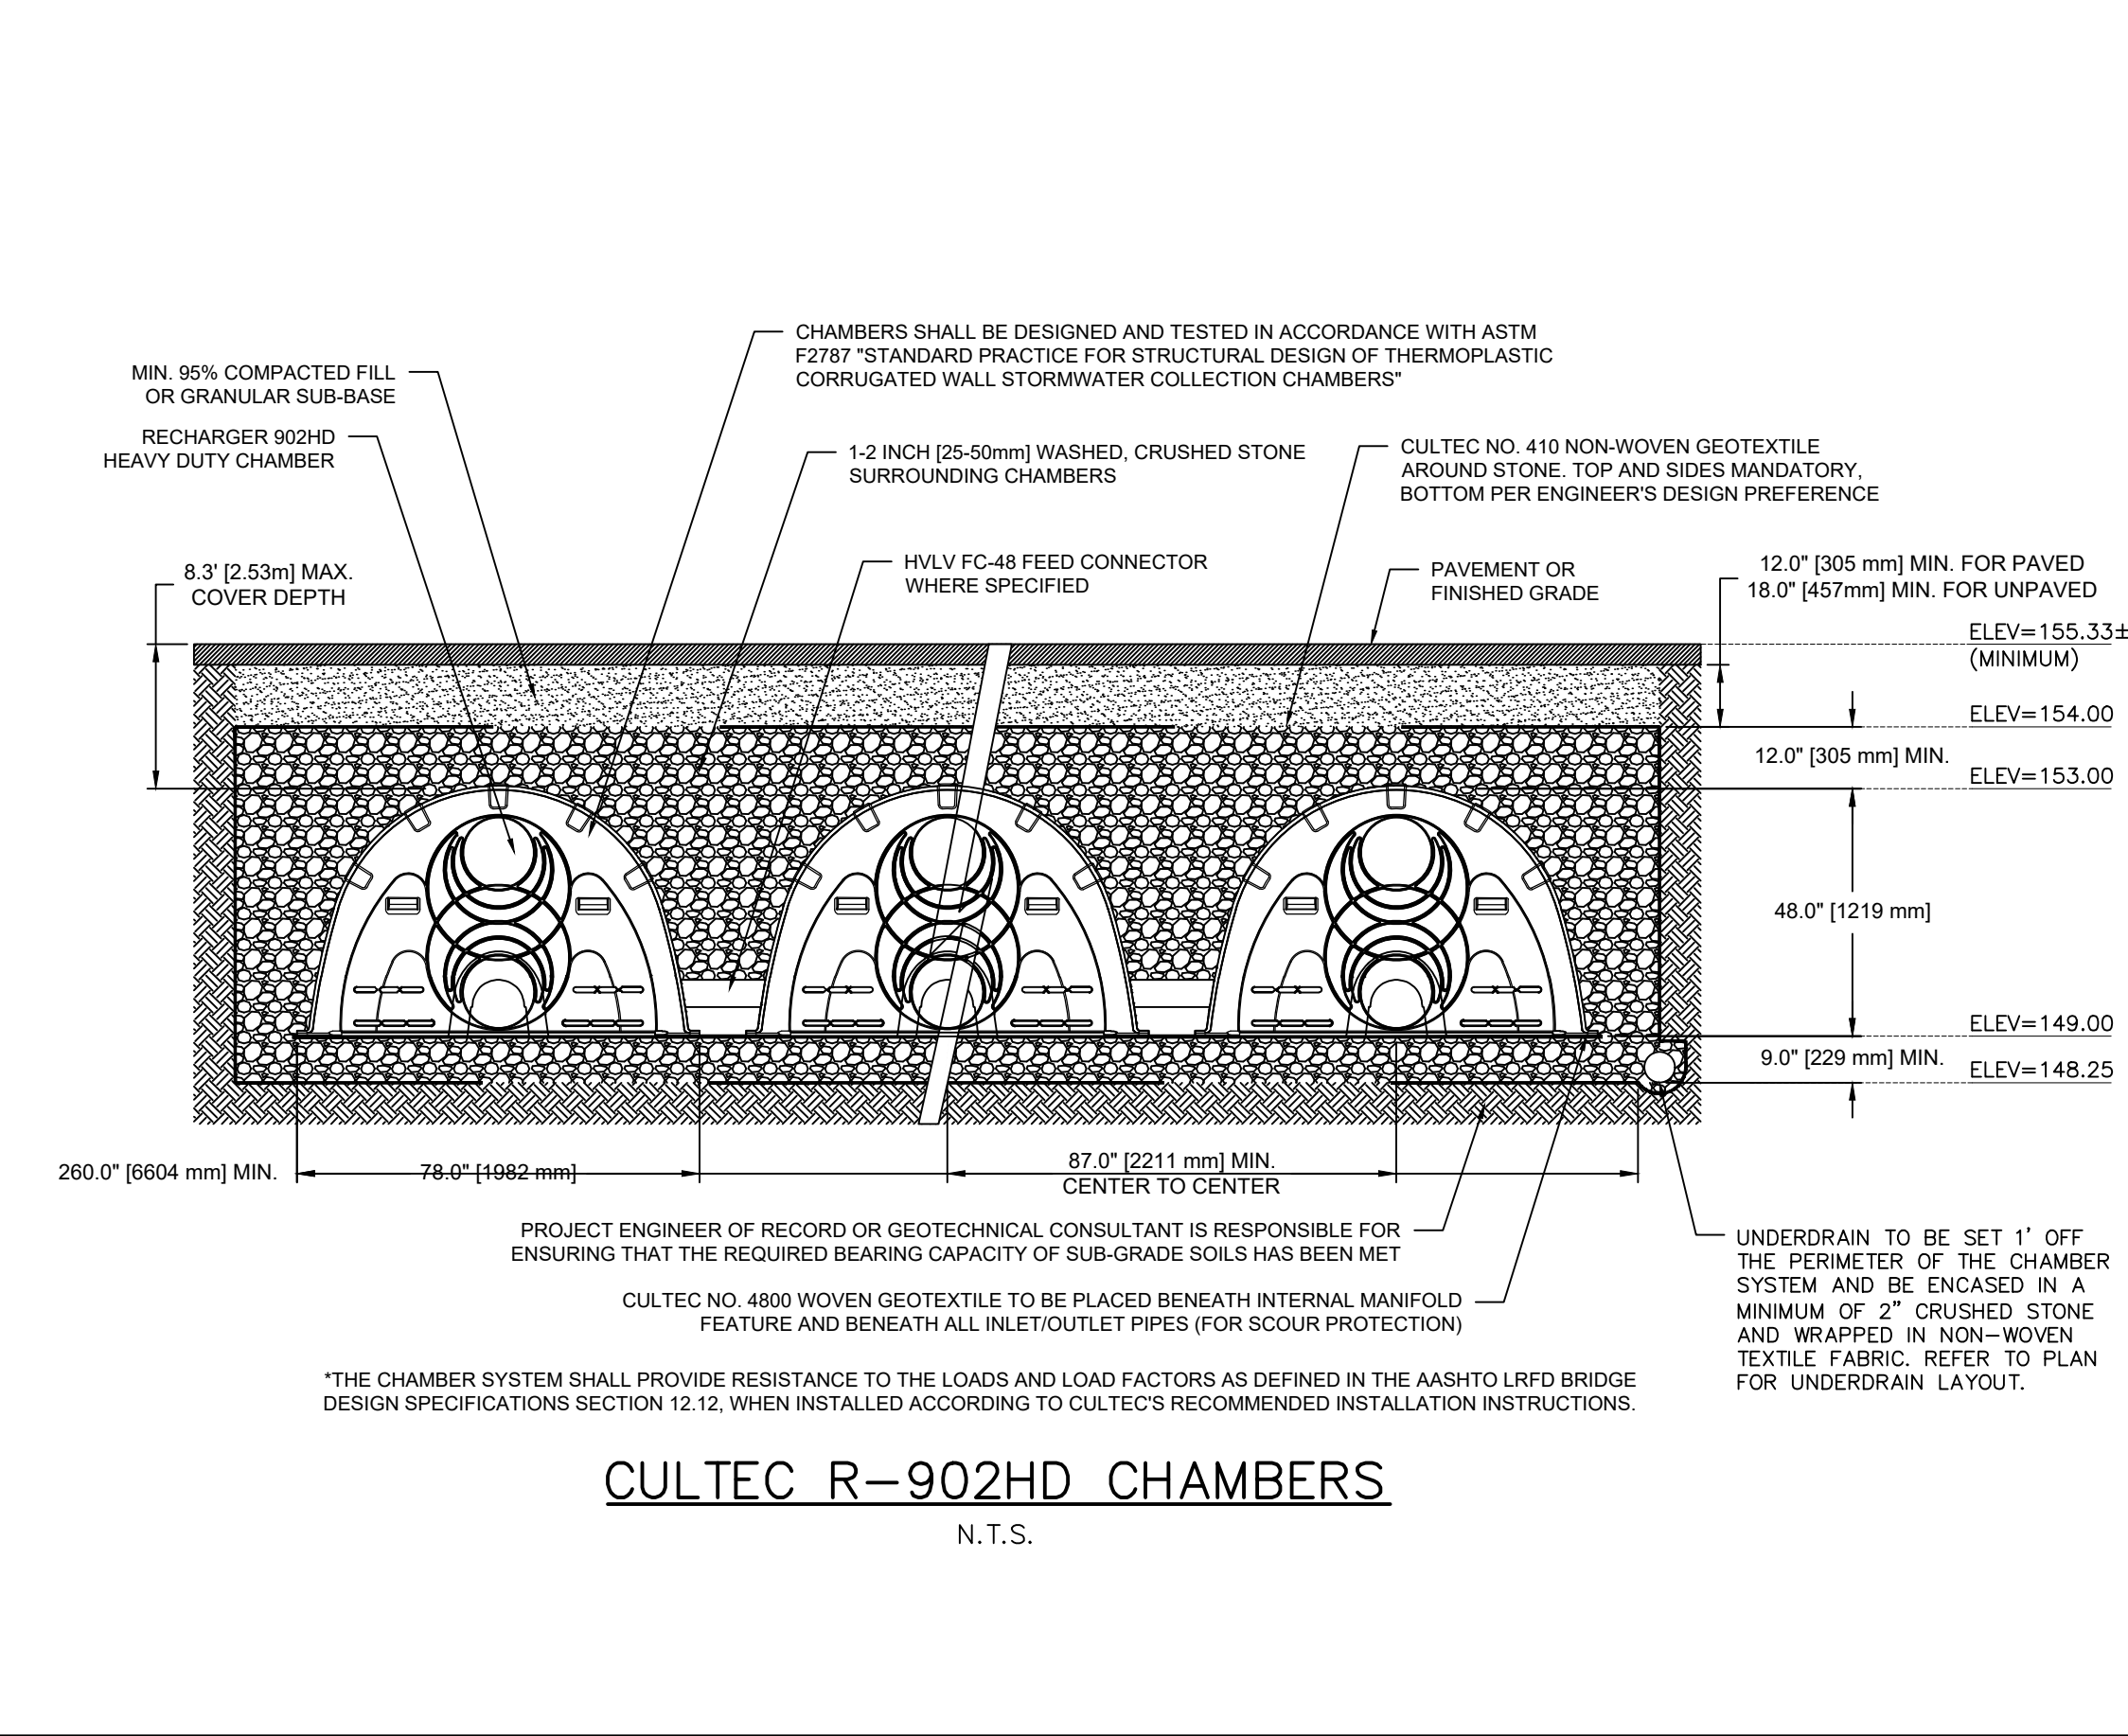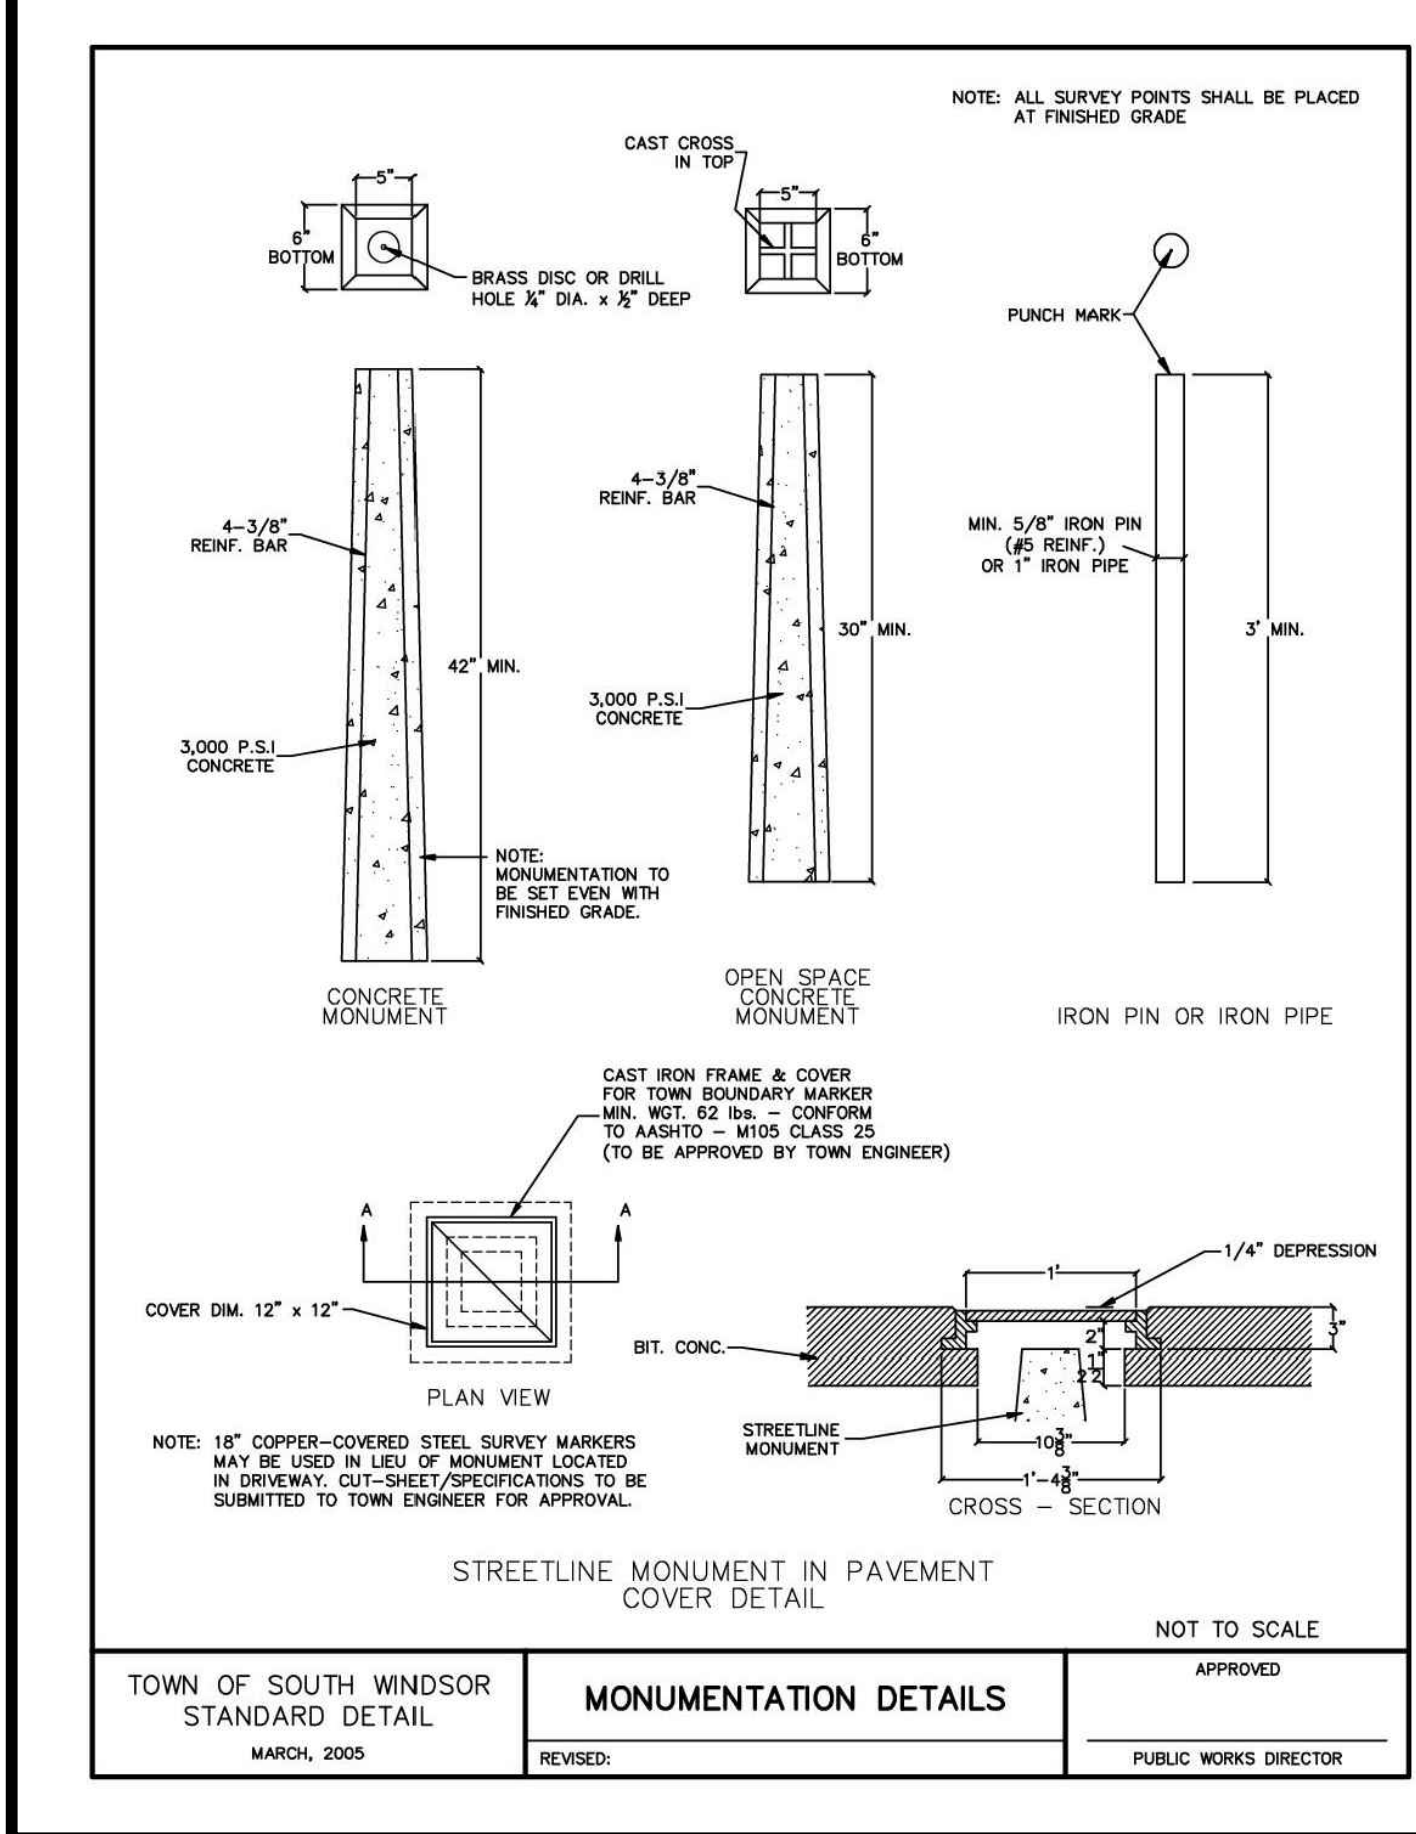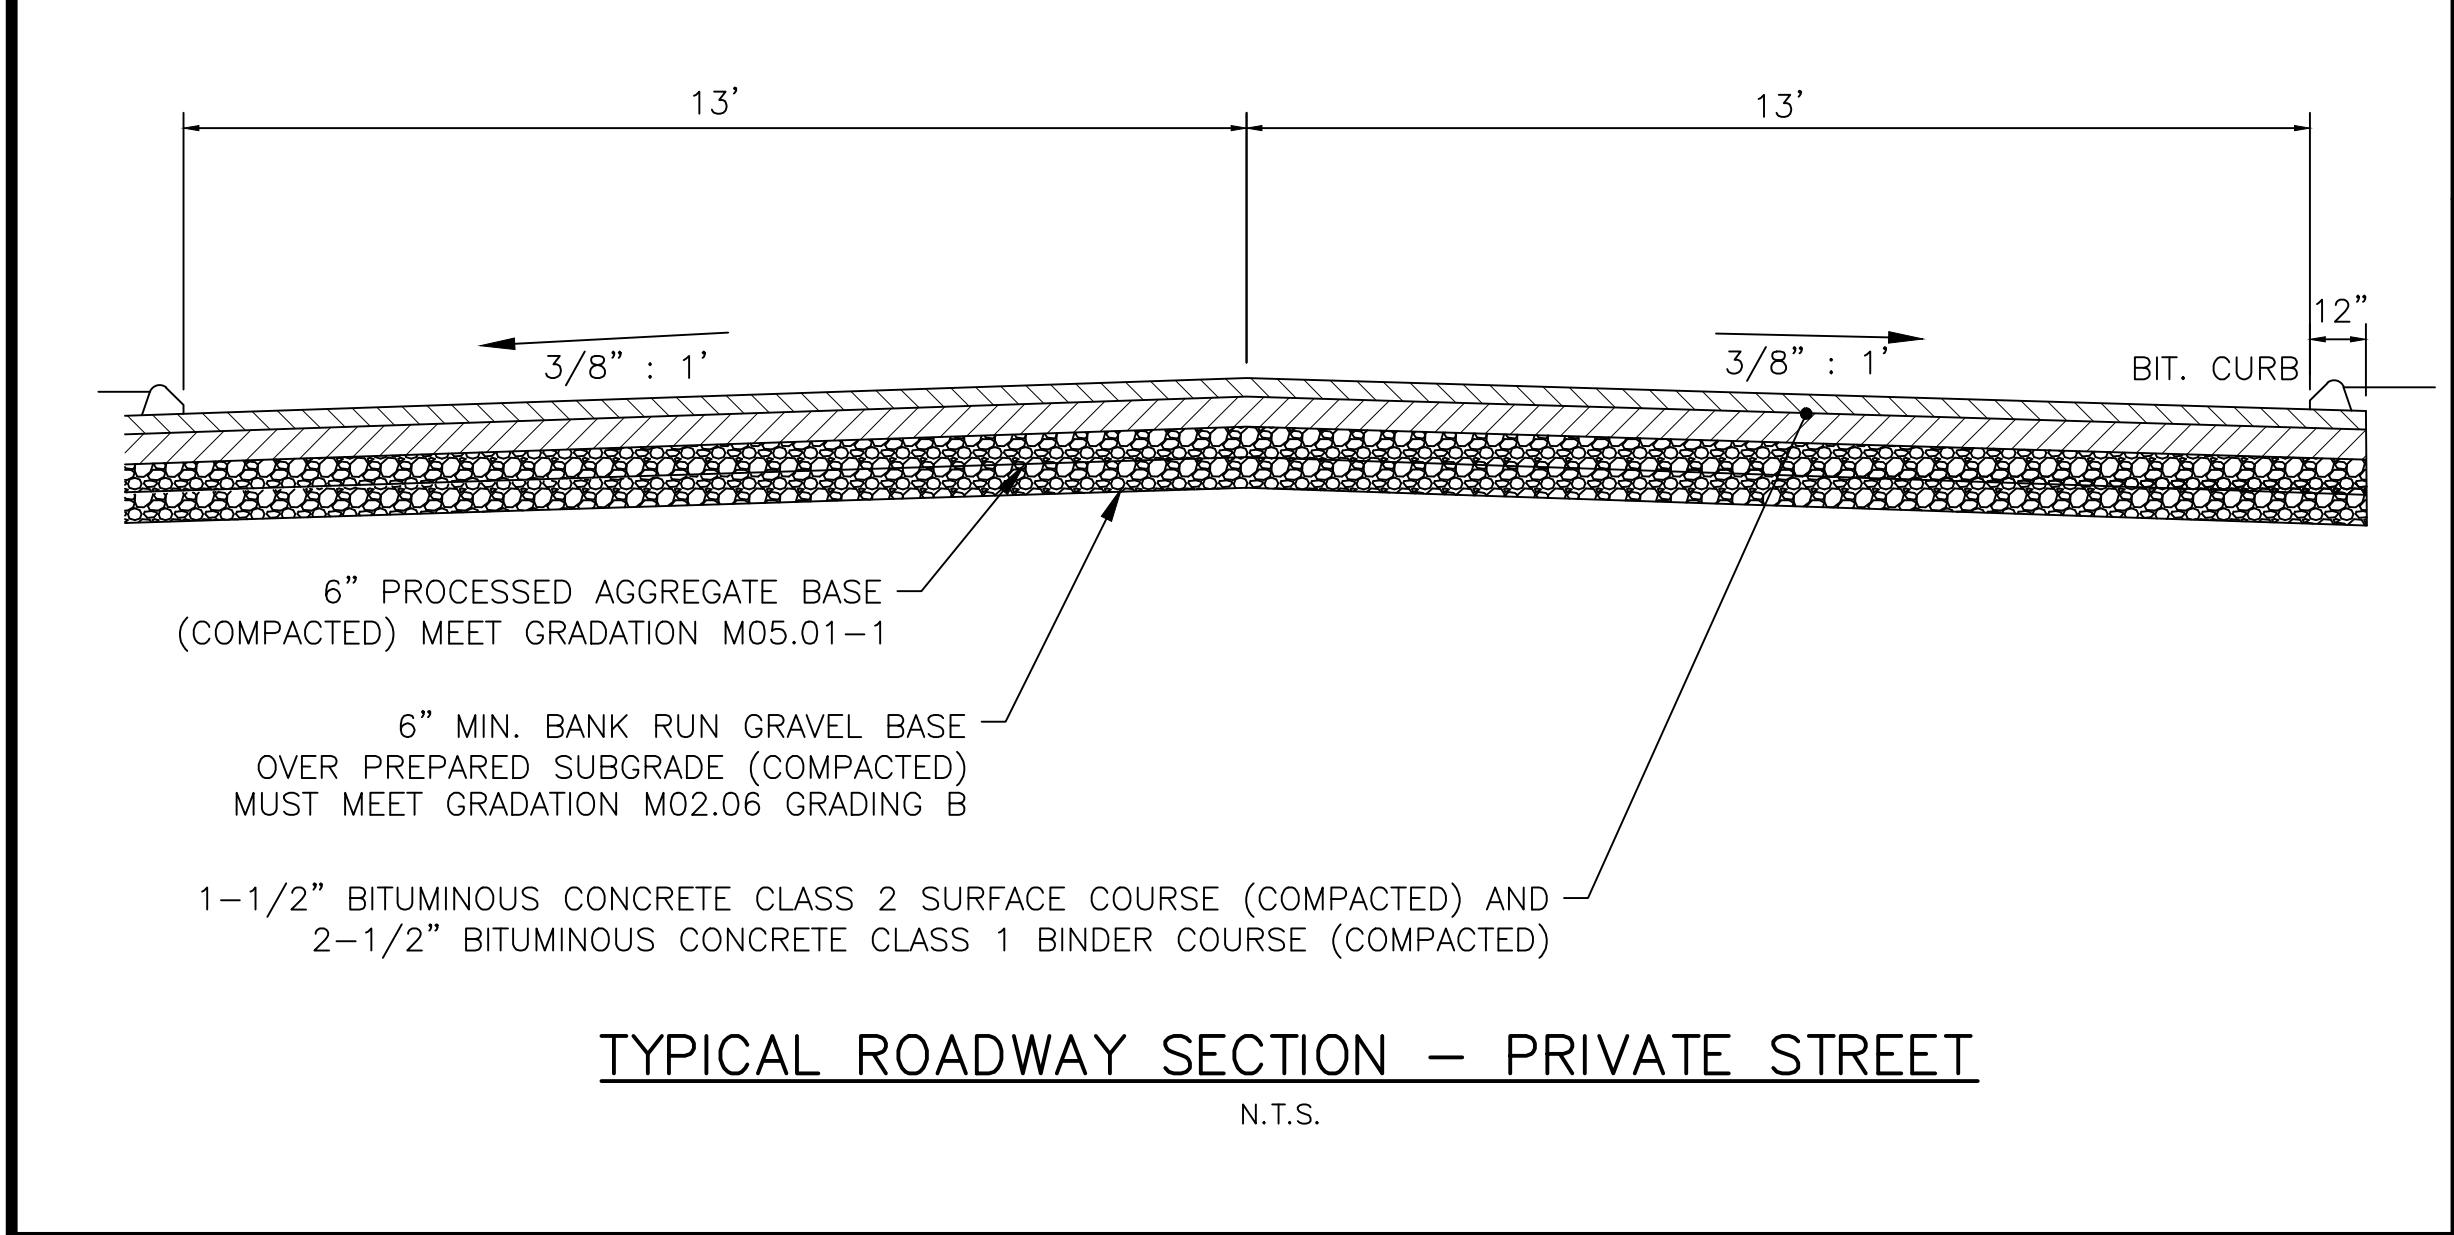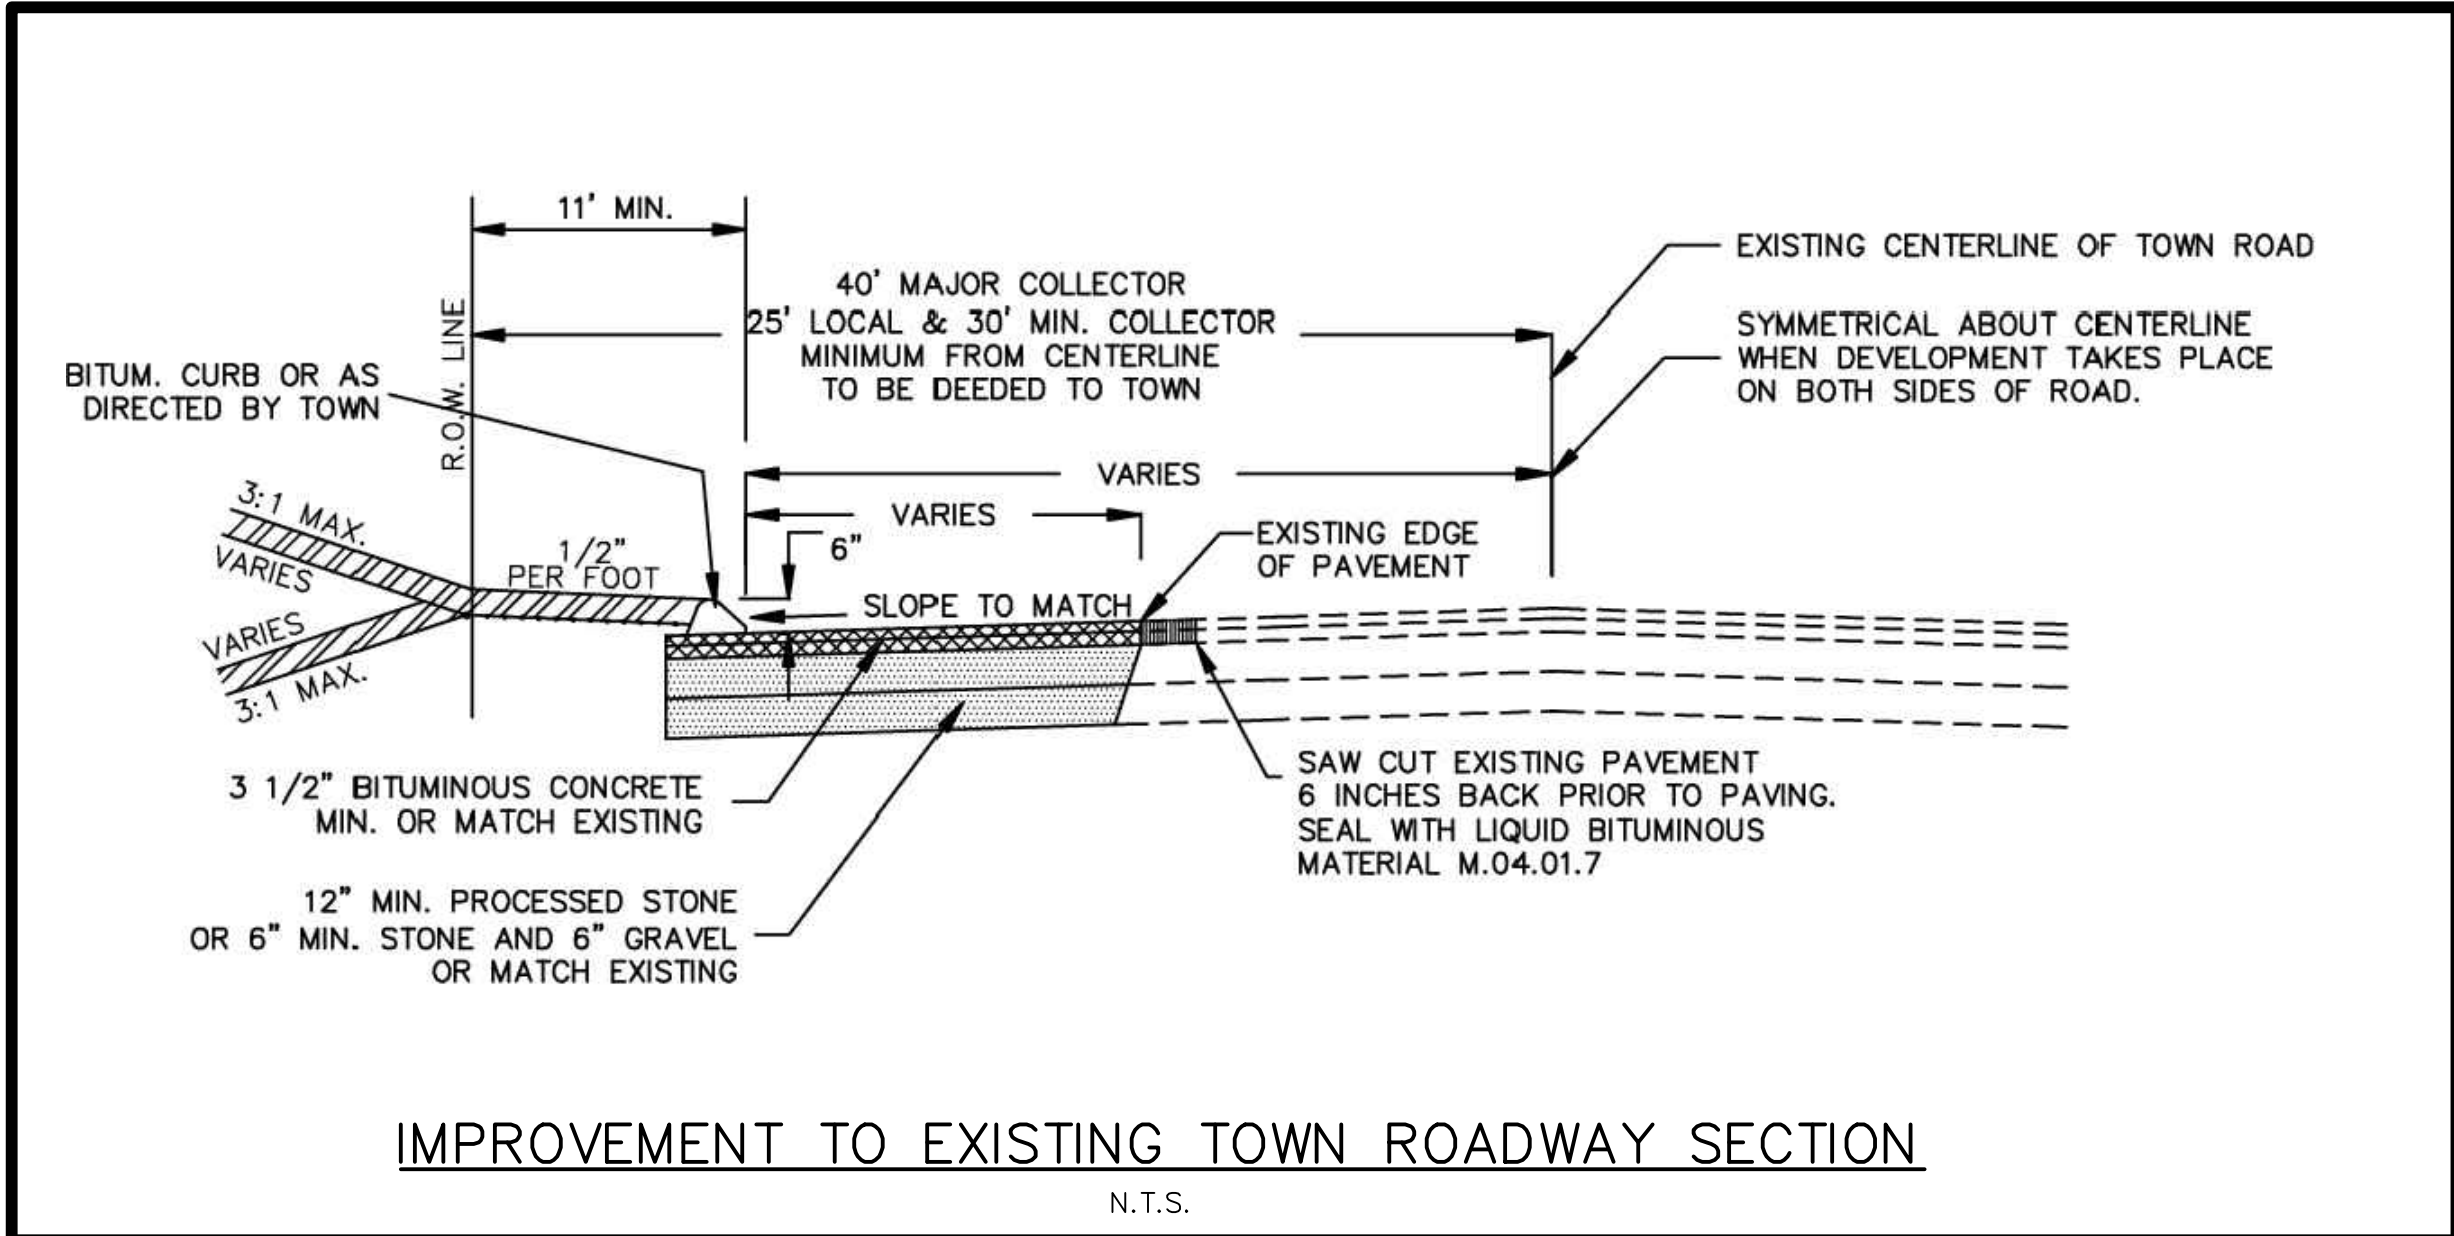

Copyright © 2020 Design Professionals, Inc. - All Rights Reserved.

21 EFFEY DRIVE
P.O. BOX 167
SOUTH WINDSOR, CT 06074
860-298-8727 - F
www.designprofessionals.com

design Professionals
CIVIL & TRAFFIC ENGINEERS / LAND SURVEYORS
PLANNERS / LANDSCAPE ARCHITECTS

PREPARED FOR:
Buckland East, LLC
6 Executive Drive
Suite 100
Farmington, CT 06032
860-674-5620

PROJECT NO.: 2530.M
DATE: 7/13/2020
DESIGN BY: DJH
REVIEW BY: DJH
DATE: 7/22/2020

THE GATEWAY SITE PLAN
220, 245, 265 & 270 GATEWAY BLVD.
SOUTH WINDSOR, CT
#15300190, #15300218, #15300240 & #15300274

NO.	DATE	REVISIONS			
		BY	REASON	DATE	
1	5/22/2020	REM	REVISED FOR P2C APPLICATION		
2	6/12/2020	REM	REVISED PER TOWN COMMENTS		
3	7/18/2020	DHJ	GRADING AND REVISIONS PER TOWN COMMENTS		
4	7/22/2020	DHJ	LAYOUT REVISIONS PER TOWN COMMENTS		

PROPERTY OWNERS:
515 WEST MIDDLE TURNPIKE
C/O ASSOCIATES LIMITED PARTNERSHIP
6 EXECUTIVE DRIVE, SUITE 100
FARMINGTON, CT 06032


1 MUNSON ROAD LLC
6 EXECUTIVE DRIVE, SUITE 100
FARMINGTON, CT 06032

BUCKLAND EAST, LLC
6 EXECUTIVE DRIVE, SUITE 100
FARMINGTON, CT 06032
860-674-5624

APPLICANT:
BUCKLAND EAST, LLC
6 EXECUTIVE DRIVE, SUITE 100
FARMINGTON, CT 06032
860-674-5624

DETAILS

SHEET
C-D4
SHEET 17 OF 19

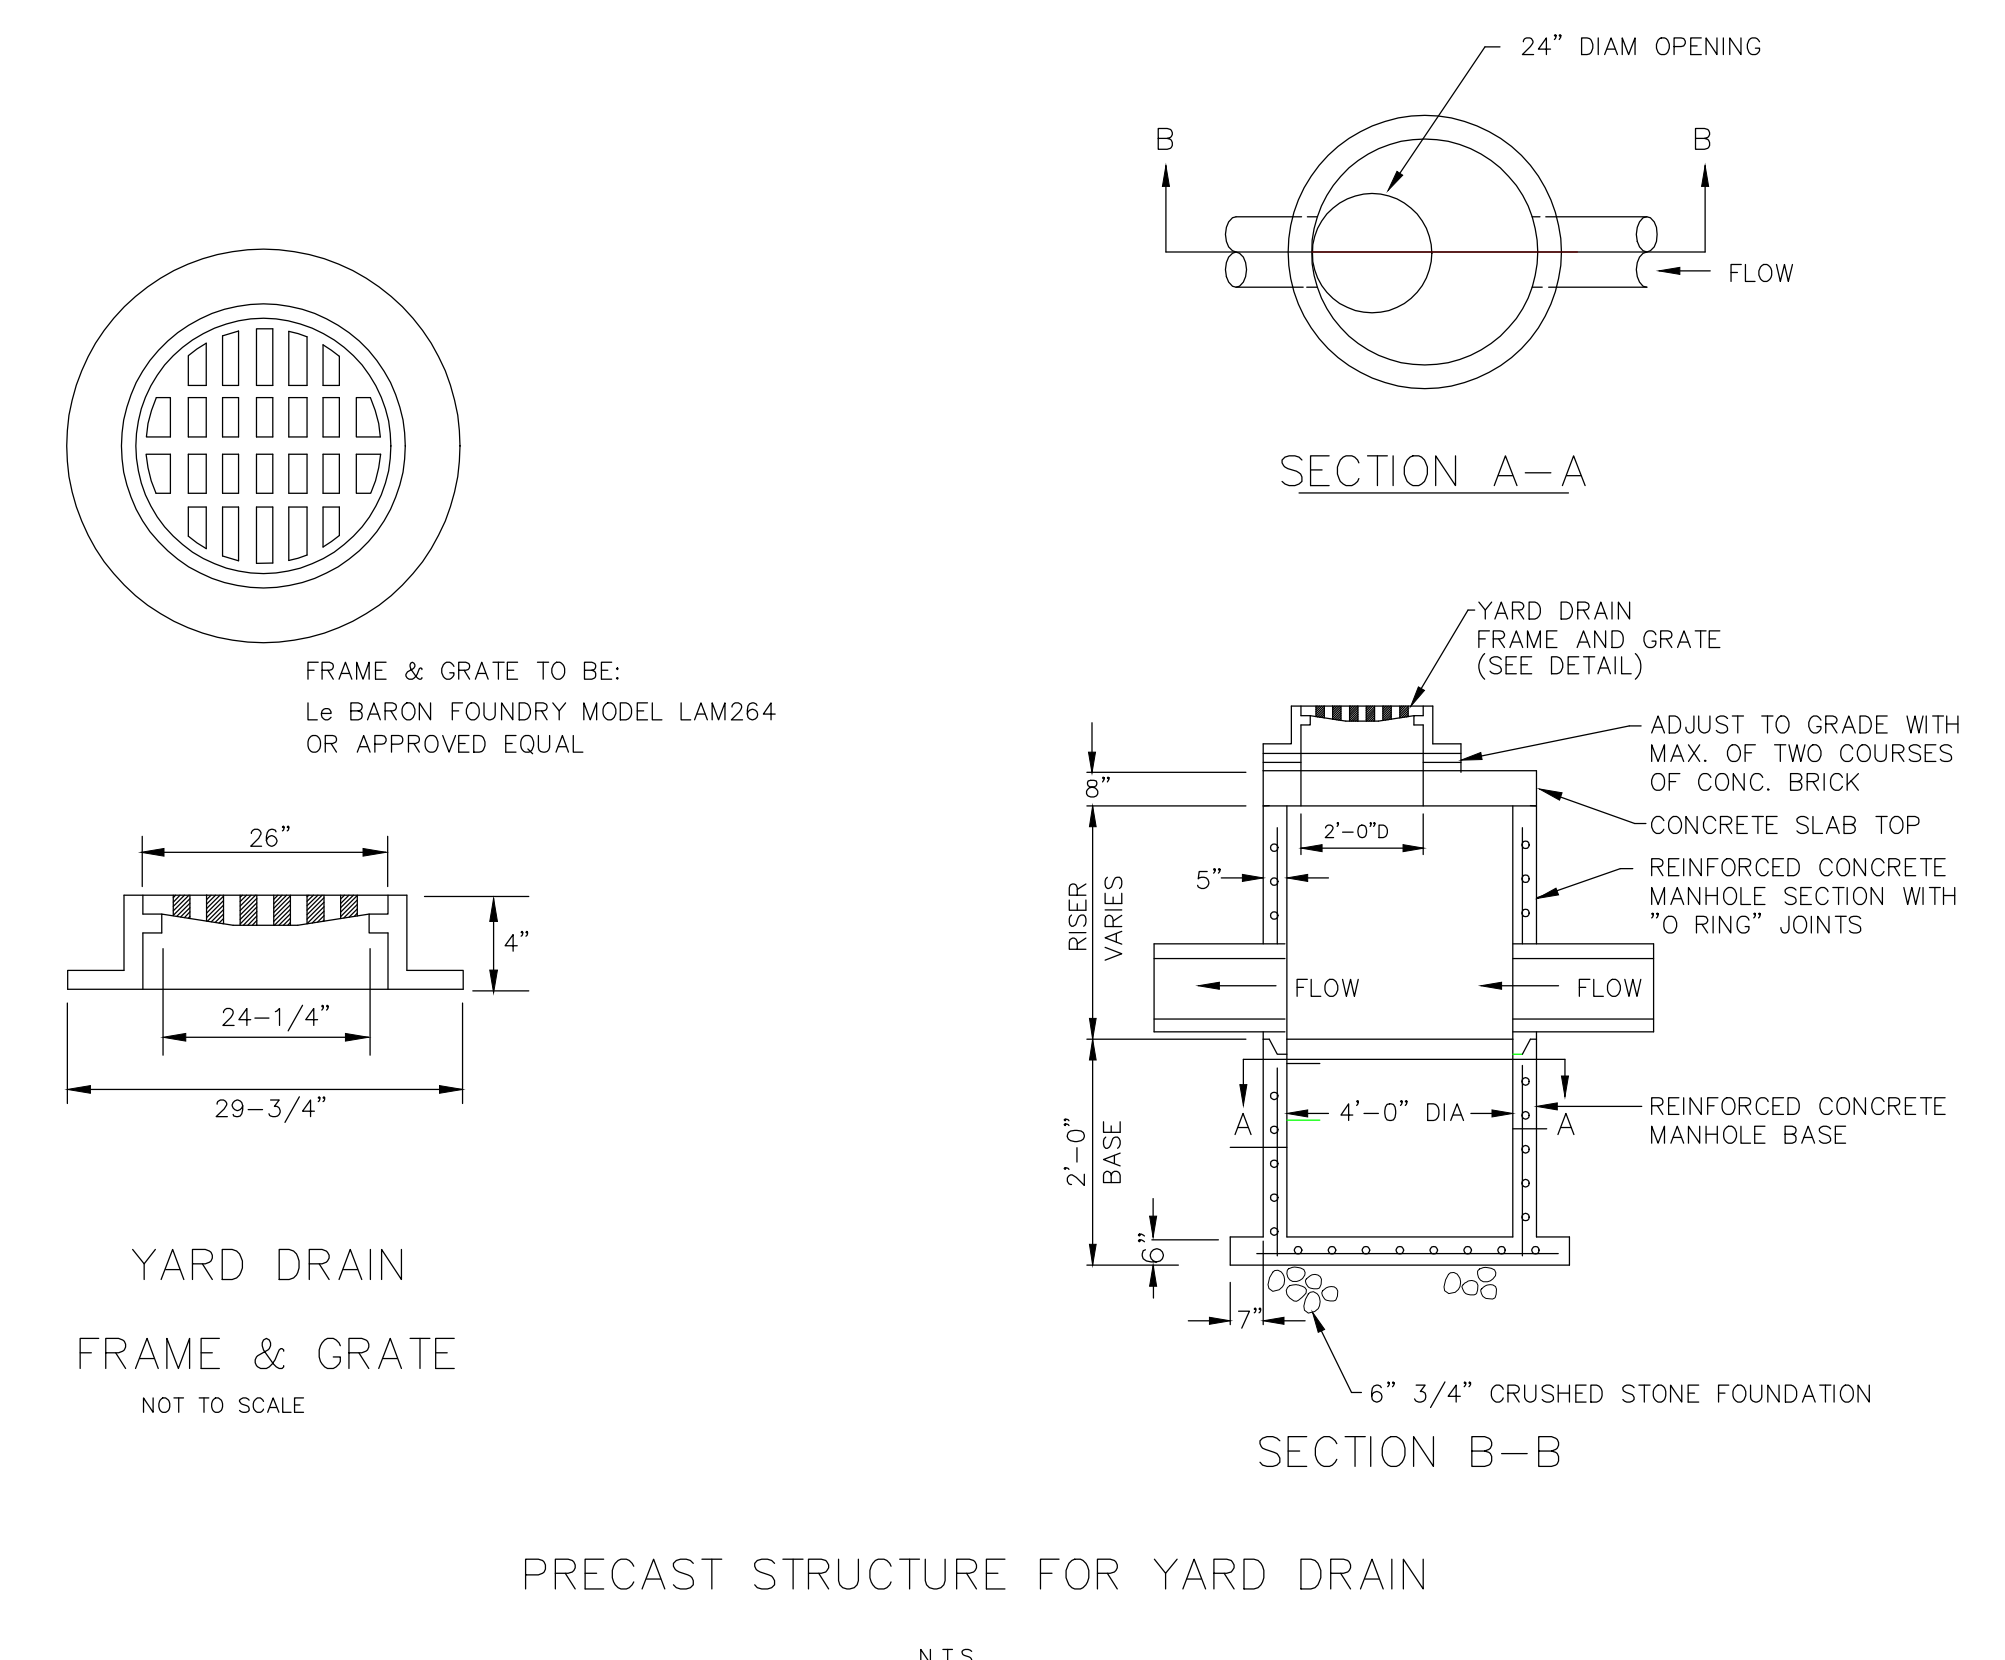



DETAILS

SHEET

C-D5

SHEET 18 OF 19

file: C:\jobs\3550\Autocad\North Buildings\3530 North-Site Flndwg Layout: 18 C-D5 Plotted: 7/22/2020 11:50 PM Last Saved: 7/22/2020 11:42 PM Last Saved By: daniel.jameson

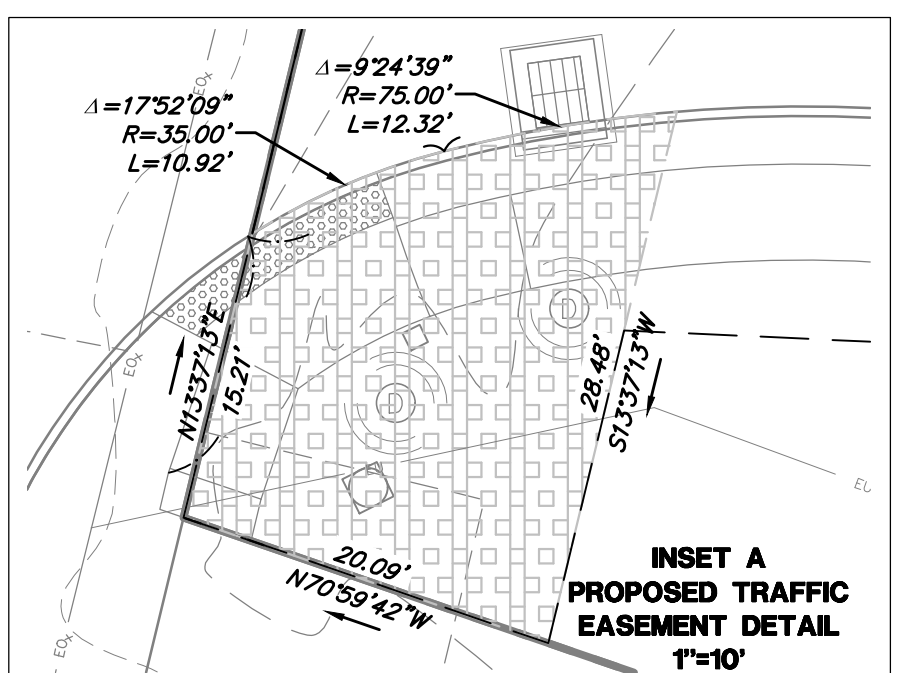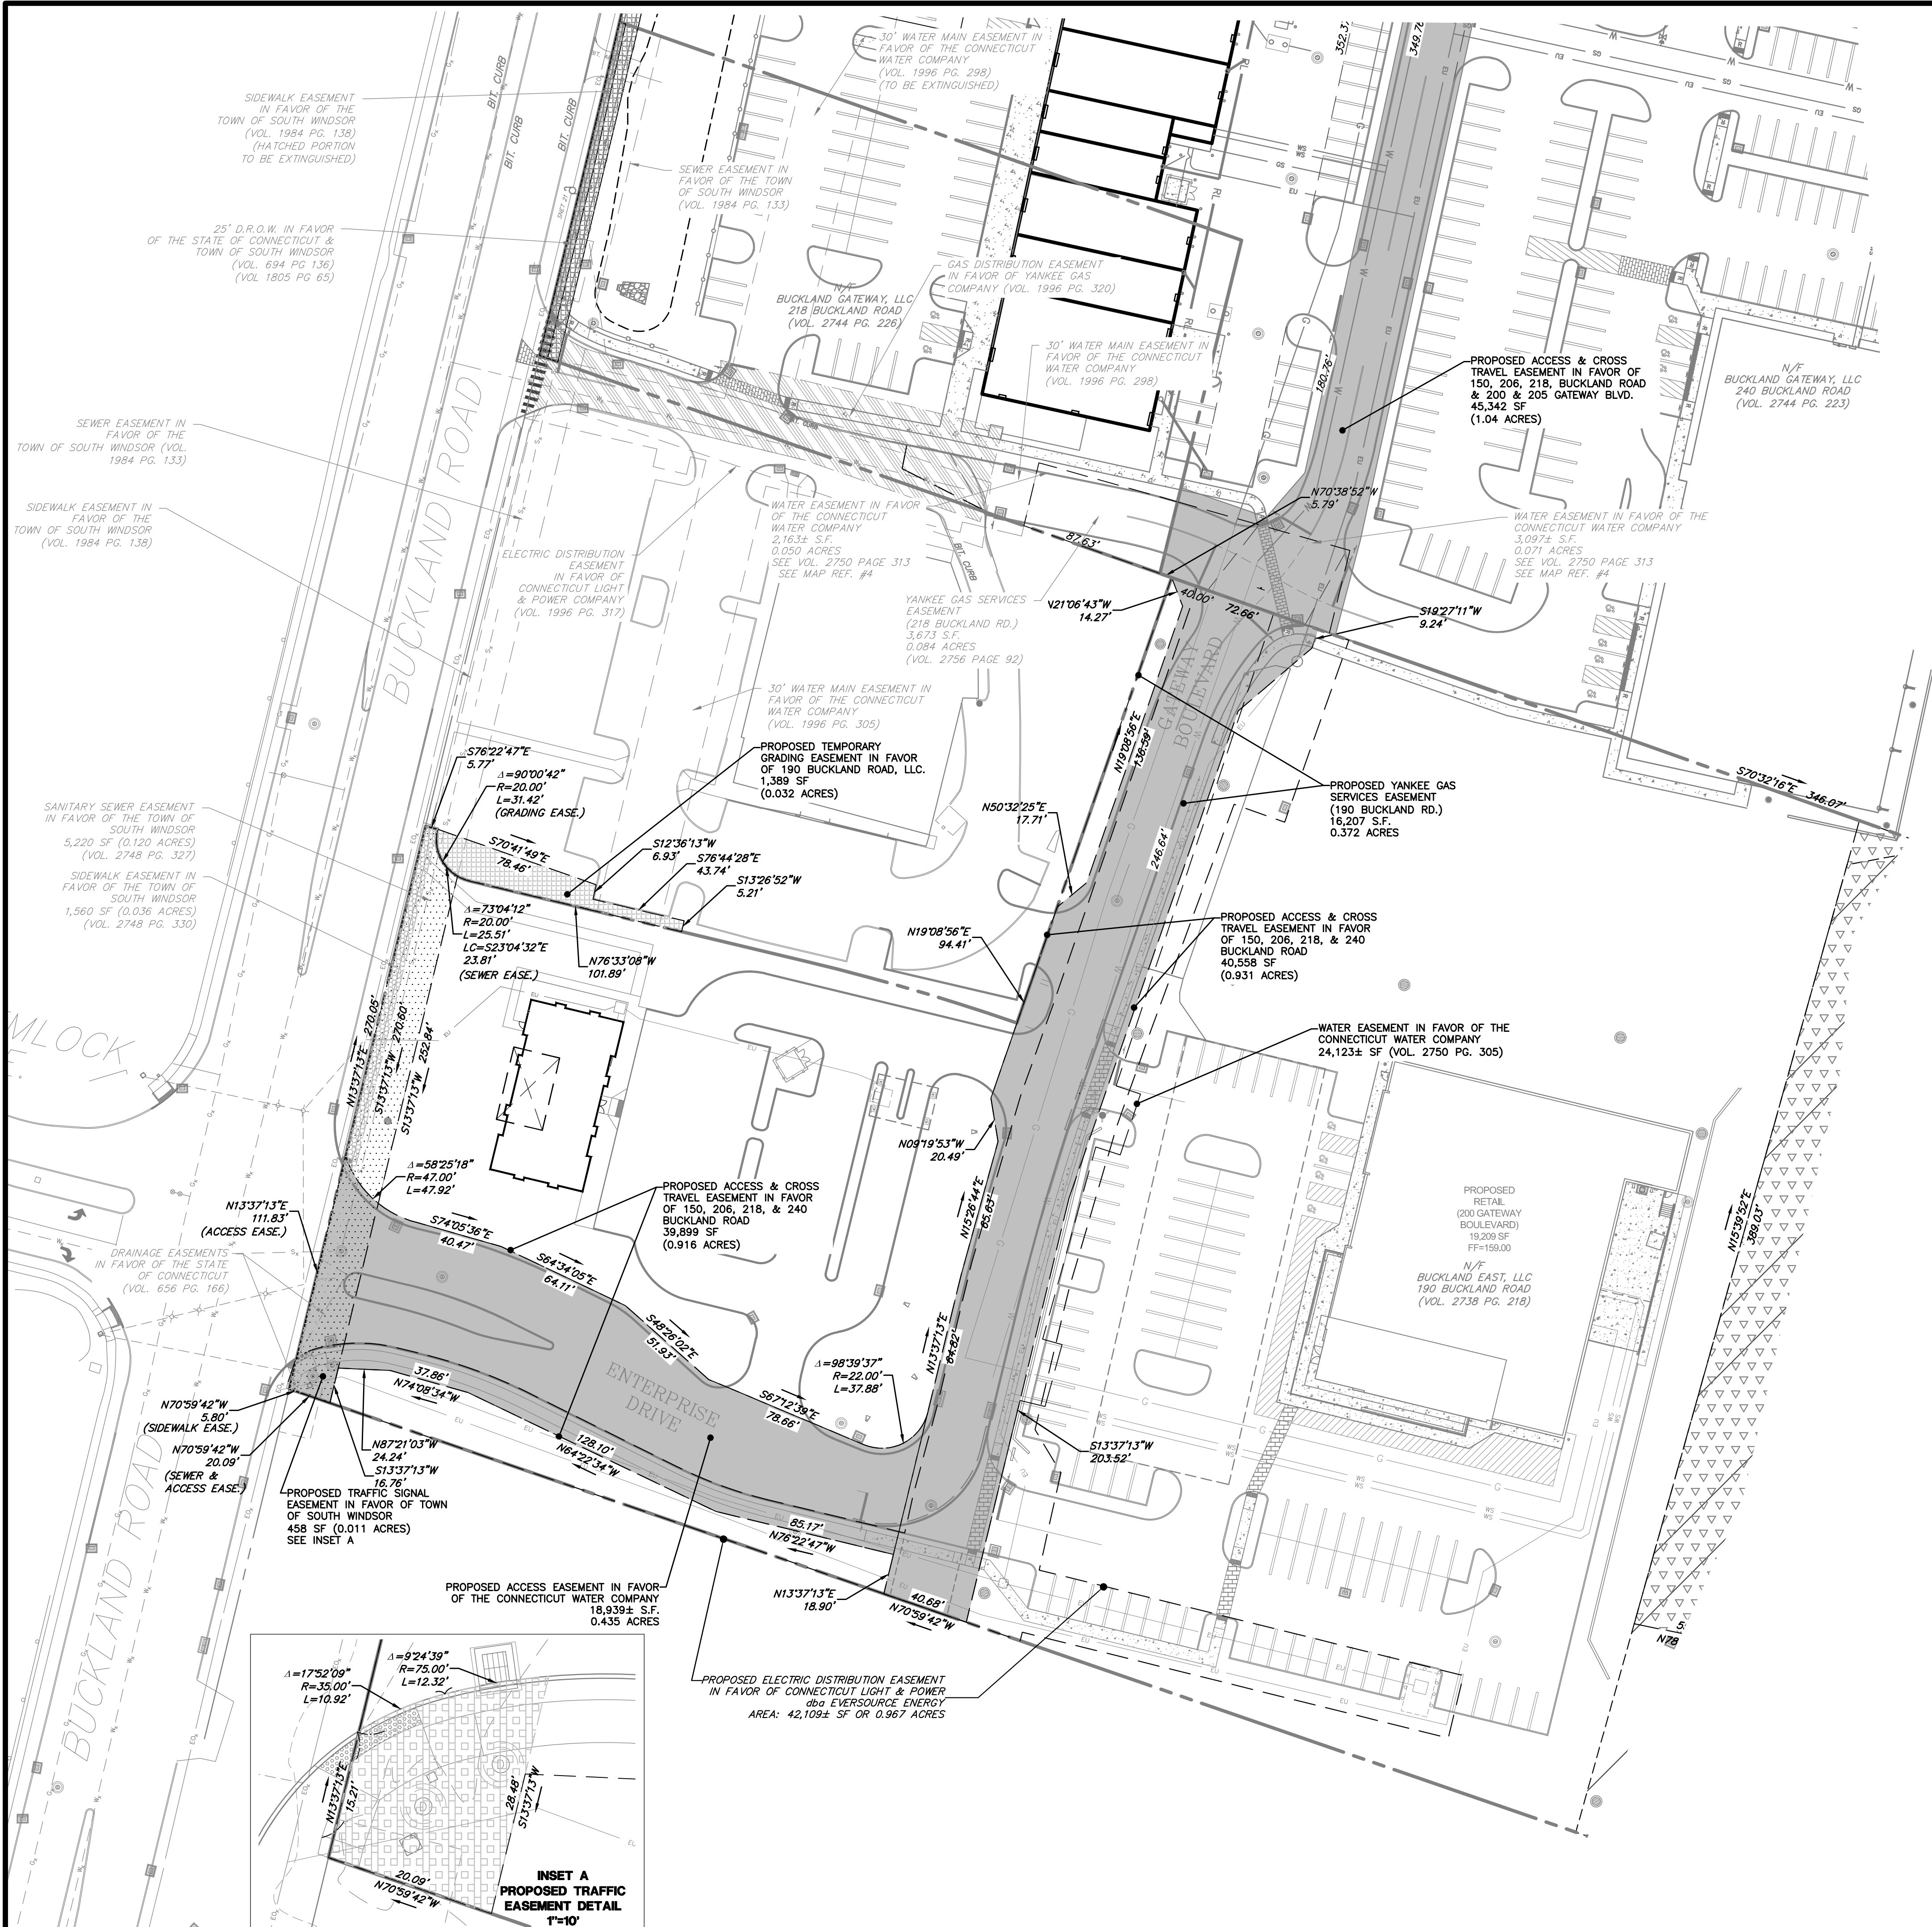

- NOTES:
1. PROPERTY IS IN THE GD ZONE.
 2. THE PARCEL AT 240 BUCKLAND ROAD CONTAINS 426,539 SQUARE FEET OR 9.792 ACRES. THE PARCEL AT 190 BUCKLAND ROAD CONTAINS 565,921 SQUARE FEET OR 12.992 ACRES. THE PARCEL AT 218 BUCKLAND ROAD CONTAINS 48,888 SQUARE FEET OR 1.122 ACRES.
 3. HORIZONTAL DATUM IS BASED ON NAD83. VERTICAL DATUM IS BASED ON NAVD88.
 4. PROPERTIES DO NOT FALL WITHIN THE LIMITS OF A FLOOD HAZARD ZONE AS DEPICTED ON: "FIRM FLOOD INSURANCE RATE MAP TOWN OF SOUTH WINDSOR, CONNECTICUT HARTFORD COUNTY PANEL 383 OF 675 COMMUNITY NUMBER 09003C0383F EFFECTIVE DATE: SEPTEMBER 26, 2008 FEDERAL EMERGENCY MANAGEMENT AGENCY FEDERAL INSURANCE ADMINISTRATION.
 5. UNDERGROUND UTILITY, STRUCTURE AND FACILITY LOCATIONS DEPICTED AND NOTED HEREON HAVE BEEN COMPILED, IN PART, FROM RECORD MAPPING SUPPLIED BY THE RESPECTIVE UTILITY COMPANIES OR GOVERNMENTAL AGENCIES, FROM PAROL TESTIMONY AND FROM OTHER SOURCES. THESE LOCATIONS MUST BE CONSIDERED AS APPROXIMATE IN NATURE. ADDITIONALLY, OTHER SUCH FEATURES MAY EXIST ON THE SITE, THE EXISTENCE OF WHICH ARE UNKNOWN TO DESIGN PROFESSIONALS, INC. THE SIZE, LOCATION AND EXISTENCE OF ALL SUCH FEATURES MUST BE FIELD DETERMINED AND VERIFIED BY THE APPROPRIATE AUTHORITIES PRIOR TO CONSTRUCTION.
 6. CONTRACTOR SHALL CONTACT "CALL BEFORE YOU DIG" FOR UNDERGROUND UTILITY MARKING AT LEAST TWO FULL WORKING DAYS PRIOR TO START OF CONSTRUCTION: 1-800-922-4455 OR WWW.CBYD.COM.

- MAP REFERENCES:
1. PROPERTY & TOPOGRAPHIC SURVEY, 190 & 240 BUCKLAND ROAD, SOUTH WINDSOR, CONNECTICUT DATED 10/15/2018 PREPARED FOR BY DESIGN PROFESSIONALS, INC.
 2. ALDI SITE PLAN 200 GATEWAY BOULEVARD & 240 BUCKLAND ROAD - SOUTH WINDSOR CT MAP 27 LOTS 8 & 5 DATED 07/11/19 REVISED TO 9/17/19 PREPARED FOR BUCKLAND EAST, LLC BY DESIGN PROFESSIONALS, INC.
 3. CHASE BANK LEASE AGREEMENT CONSTRUCTION PLANS 190, 206, 218 & 240 BUCKLAND ROAD - SOUTH WINDSOR - CT MAP 27 LOTS 8, 3, 4 & 5 DATED 05/08/19 REVISED TO 9/2/2019 PREPARED FOR 190 BUCKLAND ROAD, LLC BY DESIGN PROFESSIONALS, INC.
 4. WATER EASEMENT PLAN THE CONNECTICUT WATER COMPANY 190, 206, 208, & 240 BUCKLAND ROAD SOUTH WINDSOR, CONNECTICUT DATE 11/22/2019 SCALE 1"=40' PREPARED FOR: METRO REALTY, LLC BY DESIGN PROFESSIONALS, INC.



- SURVEY NOTES:
1. THIS SURVEY AND MAP HAS BEEN PREPARED PURSUANT TO THE REGULATIONS OF CONNECTICUT STATE AGENCIES SECTIONS 20-300b-1 THRU 20-300b-20 AND THE "MINIMUM STANDARDS OF ACCURACY, CONTENT AND CERTIFICATION FOR SURVEYS AND MAPS" AS ADOPTED BY THE CONNECTICUT ASSOCIATION OF LAND SURVEYORS, INC. ON SEPTEMBER 26, 1996 AND REVISED ON OCTOBER 26, 2018.
- TYPE OF SURVEY IS AN EASEMENT SURVEY AND IS INTENDED TO DEPICT THE LOCATION OF EXISTING & PROPOSED EASEMENTS RELATIVE TO PROPERTY LINES.
 - THIS IS AN INDEPENDENT RESURVEY BASED ON MAPS REFERENCED HEREON.
 - HORIZONTAL ACCURACY MEETS CLASS A-2 STANDARDS.

TO MY KNOWLEDGE AND BELIEF, THIS MAP IS SUBSTANTIALLY CORRECT AS NOTED HEREON.

BARRY D. CLARKE, L.S. 16766 LIC. NO.

21 JEFFERY DRIVE
P.O. BOX 1167
SOUTH WINDSOR, CT 06074
860-291-9757 - F
www.designprofessionalsinc.com

design professionals
CIVIL & TRAFFIC ENGINEERS / PLANNERS / SURVEYORS
GIS ANALYSTS / LANDSCAPE ARCHITECTS


PROJECT NO. 3530M
DATE 9/19/19
DESIGN BY: BDB
CHECKED BY: BDB
DATE 5/14/2020
REVISIONS BY: BDB


190 BUCKLAND ROAD LLC, ROBIN C. BOND & MICHELLE C. HALVORSEN, & MARION & ROY ROUNSVILLE TRUSTEES
190, 206, 218, & 240 BUCKLAND ROAD
SOUTH WINDSOR, CONNECTICUT

PREPARED FOR:
Buckland East, LLC
6 Executive Drive,
Suite 100
Farmington, CT 06032

EASEMENT PLAN
EM-1

SHEET

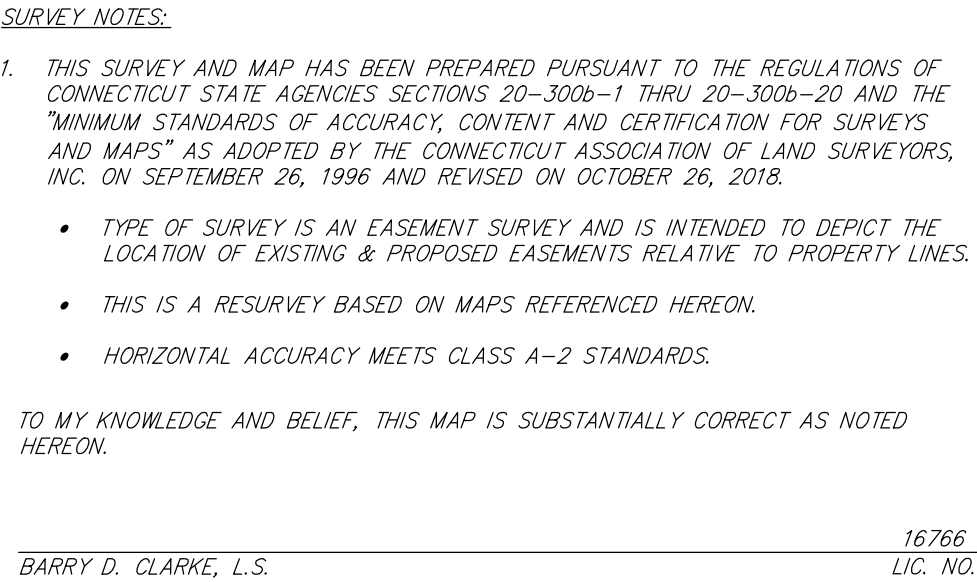

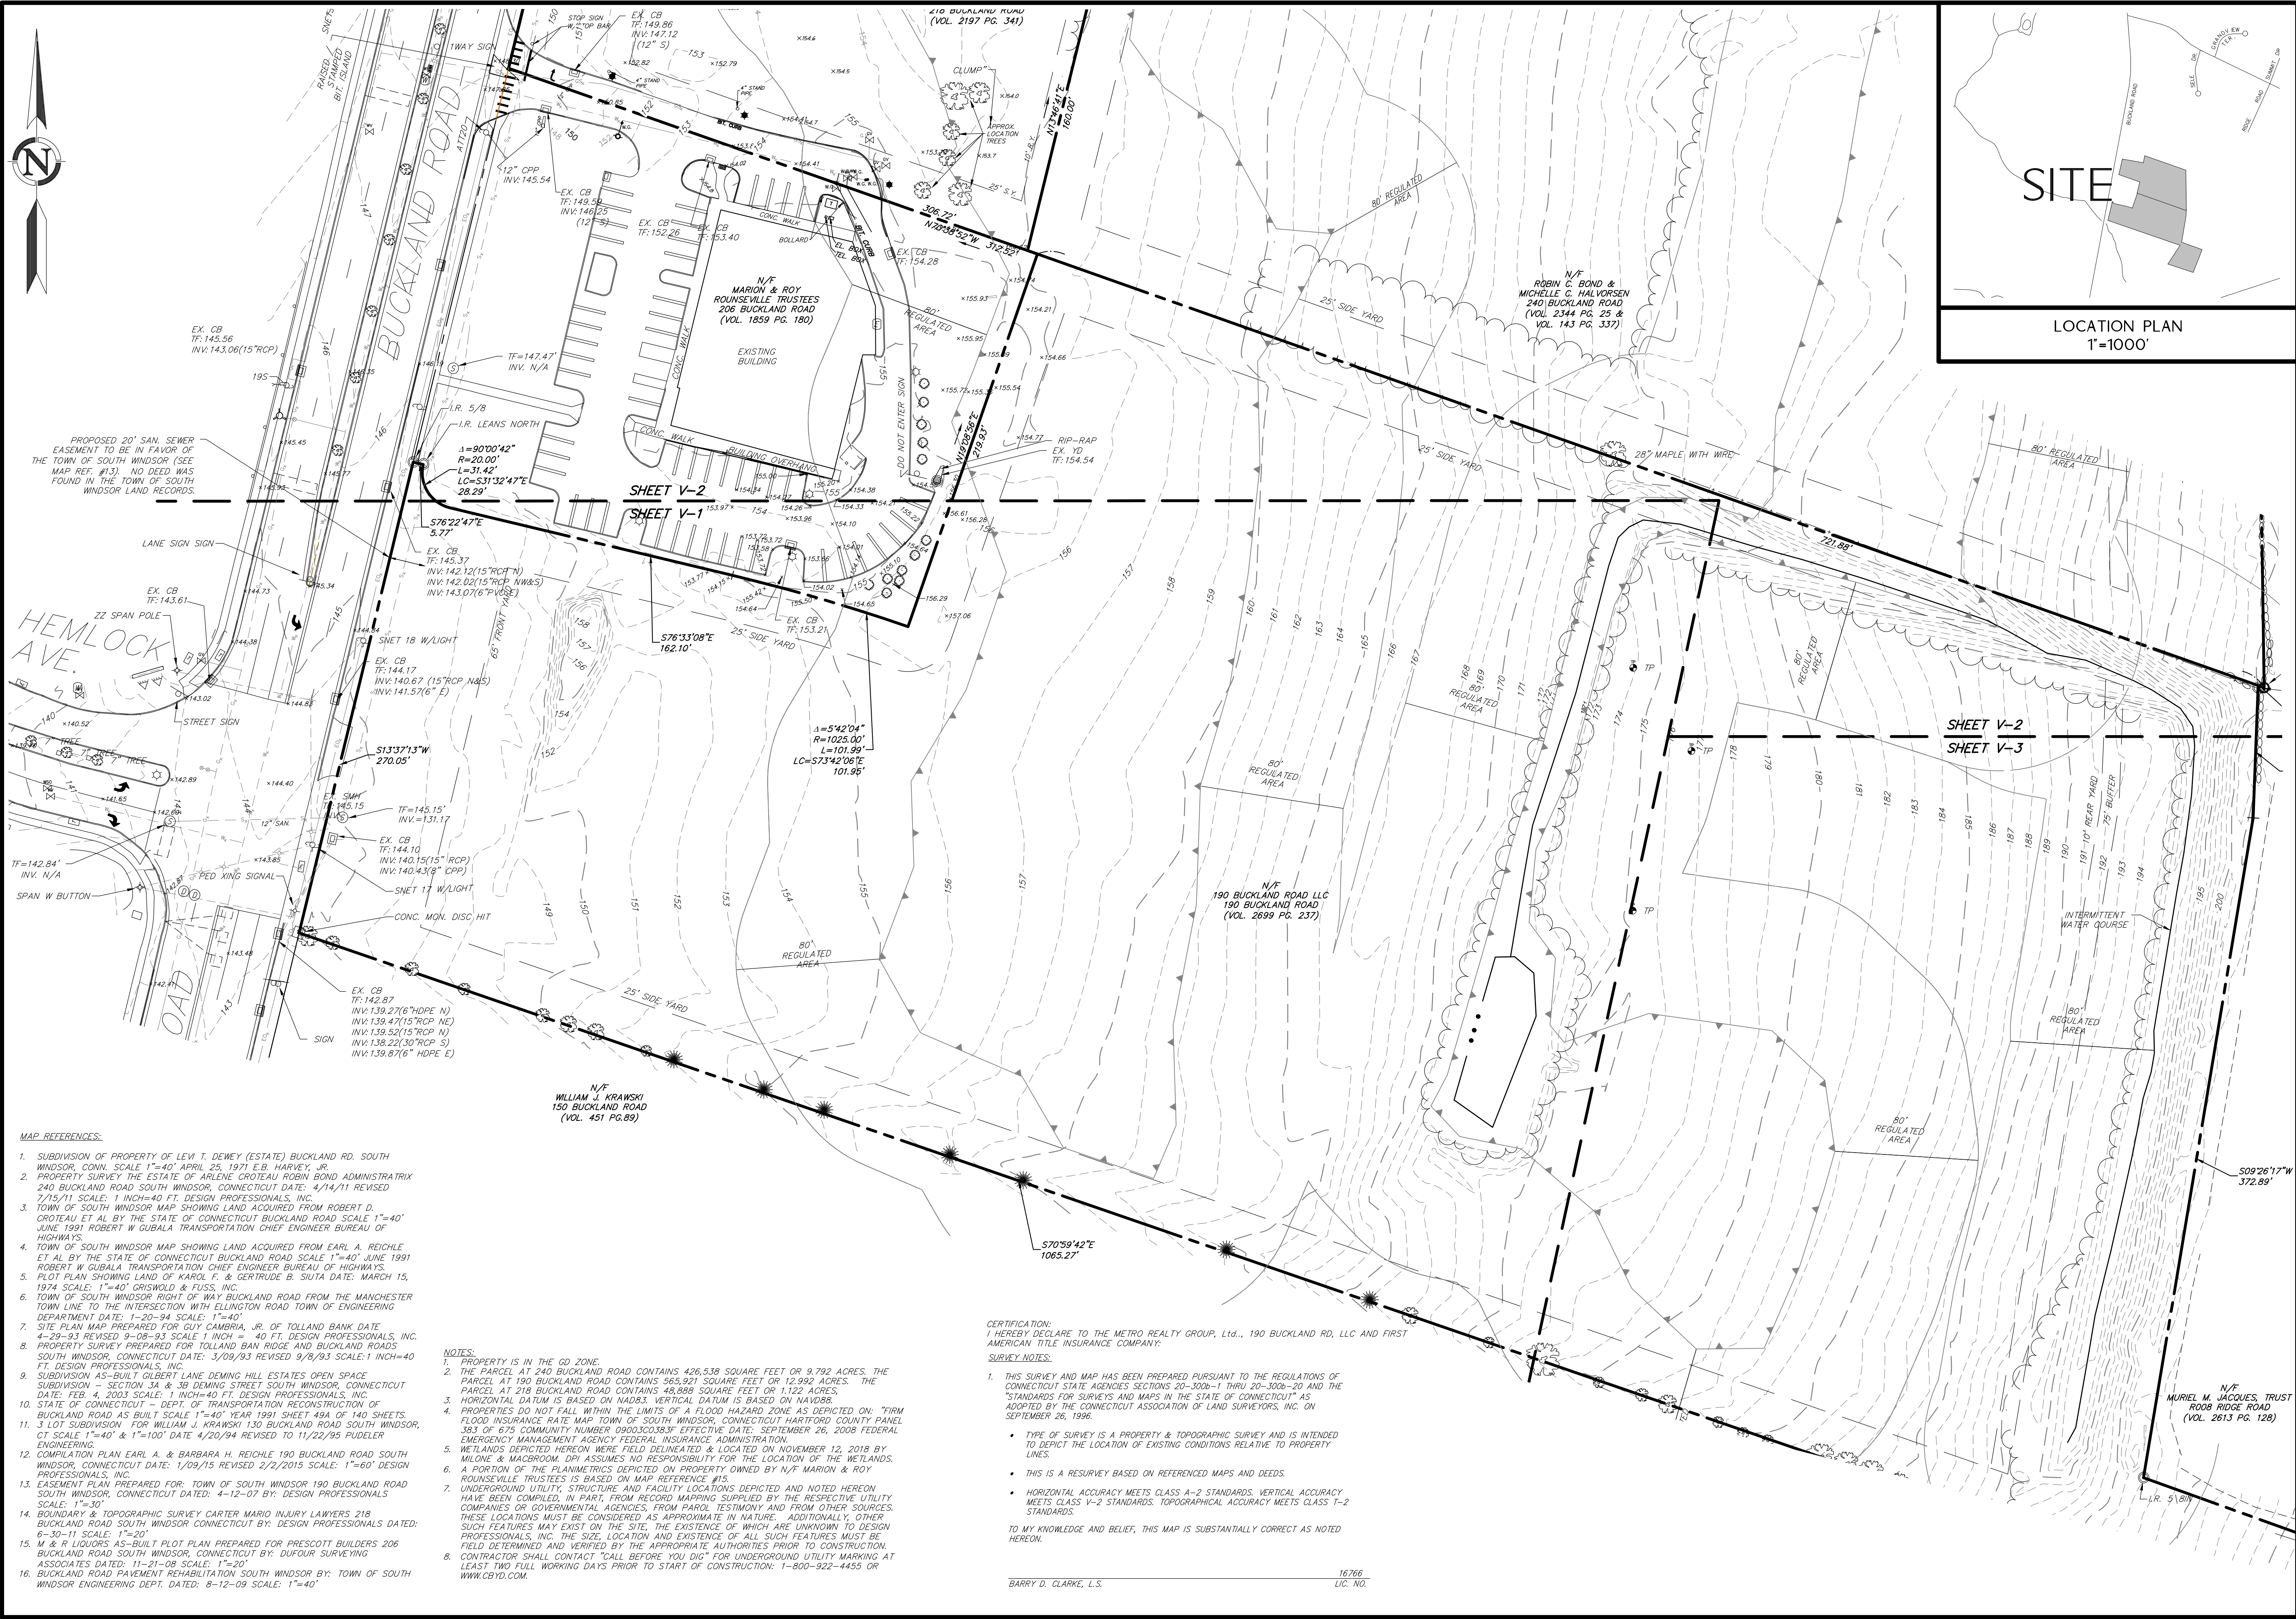

- MAP REFERENCES:**
- SUBDIVISION OF PROPERTY OF LEVI T. DEWEY (ESTATE) BUCKLAND RD. SOUTH WINDSOR, CONN. SCALE 1"=40' APRIL 25, 1971 E.B. HARVEY, JR.
 - PROPERTY SURVEY THE ESTATE OF ARLENE CROTEAU ROBIN BOND ADMINISTRATRIX 240 BUCKLAND ROAD SOUTH WINDSOR, CONNECTICUT DATE: 4/14/11 REVISED 7/15/11 SCALE: 1"=40 FT. DESIGN PROFESSIONALS, INC.
 - TOWN OF SOUTH WINDSOR MAP SHOWING LAND ACQUIRED FROM ROBERT D. CROTEAU ET AL BY THE STATE OF CONNECTICUT BUCKLAND ROAD SCALE 1"=40' JUNE 1991 ROBERT W GUBALA TRANSPORTATION CHIEF ENGINEER BUREAU OF HIGHWAYS.
 - TOWN OF SOUTH WINDSOR MAP SHOWING LAND ACQUIRED FROM EARL A. REICHLE ET AL BY THE STATE OF CONNECTICUT BUCKLAND ROAD SCALE 1"=40' JUNE 1991 ROBERT W GUBALA TRANSPORTATION CHIEF ENGINEER BUREAU OF HIGHWAYS.
 - PLOT PLAN SHOWING LAND OF KAROL F. & GERTRUDE B. SIUTA DATE: MARCH 15, 1974 SCALE: 1"=40' GRISWOLD & FUS, INC.
 - TOWN OF SOUTH WINDSOR RIGHT OF WAY BUCKLAND ROAD FROM THE MANCHESTER TOWN LINE TO THE INTERSECTION WITH ELLINGTON ROAD TOWN OF ENGINEERING DEPARTMENT DATE: 1-20-94 SCALE: 1"=40'
 - SITE PLAN MAP PREPARED FOR GUY CAMBRIA, JR. OF TOLLAND BANK DATE 4-29-93 REVISED 9-08-93 SCALE 1"=40' YEAR 1991 SHEET 49A OF 140 SHEETS.
 - PROPERTY SURVEY PREPARED FOR TOLLAND BANK RIDGE AND BUCKLAND ROADS SOUTH WINDSOR, CONNECTICUT DATE: 3/09/93 REVISED 9/8/93 SCALE: 1"=40' FT. DESIGN PROFESSIONALS, INC.
 - SUBDIVISION AS-BUILT GILBERT LANE DEMING HILL ESTATES OPEN SPACE SUBDIVISION - SECTION 34 & 35 DEMING STREET SOUTH WINDSOR, CONNECTICUT DATE: FEB. 4, 2003 SCALE: 1"=40 FT. DESIGN PROFESSIONALS, INC.
 - STATE OF CONNECTICUT - DEPT. OF TRANSPORTATION RECONSTRUCTION OF BUCKLAND ROAD AS BUILT SCALE 1"=40' YEAR 1991 SHEET 49A OF 140 SHEETS.
 - 3 LOT SUBDIVISION FOR WILLIAM J. KRAWSKI 130 BUCKLAND ROAD SOUTH WINDSOR, CT SCALE 1"=40' & 1"=100' DATE 4/20/94 REVISED TO 11/22/95 PUDERL ENGINEERING.
 - COMPILATION PLAN EARL A. & BARBARA H. REICHLE 190 BUCKLAND ROAD SOUTH WINDSOR, CONNECTICUT DATE: 1/09/15 REVISED 2/2/2015 SCALE: 1"=60' DESIGN PROFESSIONALS, INC.
 - EASEMENT PLAN PREPARED FOR: TOWN OF SOUTH WINDSOR 190 BUCKLAND ROAD SOUTH WINDSOR, CONNECTICUT DATED: 4-12-07 BY: DESIGN PROFESSIONALS SCALE: 1"=30'
 - BOUNDARY & TOPOGRAPHIC SURVEY CARTER MARIO INJURY LAWYERS 218 BUCKLAND ROAD SOUTH WINDSOR CONNECTICUT BY: DESIGN PROFESSIONALS DATED: 6-30-11 SCALE: 1"=20'
 - M & R LIQUORS AS-BUILT PLOT PLAN PREPARED FOR PRESCOTT BUILDERS 206 BUCKLAND ROAD SOUTH WINDSOR, CONNECTICUT BY: DUFOUR SURVEYING ASSOCIATES DATED: 11-21-08 SCALE: 1"=20'
 - BUCKLAND ROAD PAVEMENT REHABILITATION SOUTH WINDSOR BY: TOWN OF SOUTH WINDSOR ENGINEERING DEPT. DATED: 8-12-09 SCALE: 1"=40'

- NOTES:**
- PROPERTY IS IN THE GD ZONE.
 - THE PARCEL AT 240 BUCKLAND ROAD CONTAINS 426,538 SQUARE FEET OR 9.792 ACRES. THE PARCEL AT 190 BUCKLAND ROAD CONTAINS 565,921 SQUARE FEET OR 12.992 ACRES. THE PARCEL AT 218 BUCKLAND ROAD CONTAINS 48,898 SQUARE FEET OR 1.122 ACRES.
 - HORIZONTAL DATUM IS BASED ON NAD83. VERTICAL DATUM IS BASED ON NAVD83.
 - PROPERTIES DO NOT FALL WITHIN THE LIMITS OF A FLOOD HAZARD ZONE AS DEPICTED ON: "FIRM FLOOD INSURANCE RATE MAP TOWN OF SOUTH WINDSOR, CONNECTICUT HARTFORD COUNTY PANEL 383 OF 675 COMMUNITY NUMBER 0900300383" EFFECTIVE DATE: SEPTEMBER 26, 2008 FEDERAL EMERGENCY MANAGEMENT AGENCY FEDERAL INSURANCE ADMINISTRATION.
 - WETLANDS DEPICTED HEREON WERE FIELD DELINEATED & LOCATED ON NOVEMBER 12, 2018 BY MILENE & MACGROOM, DPI ASSUMES NO RESPONSIBILITY FOR THE LOCATION OF THE WETLANDS.
 - A PORTION OF THE PLANNETRICS DEPICTED ON PROPERTY OWNED BY N/F MARION & ROY ROUNSEVILLE TRUSTEES IS BASED ON MAP REFERENCE #15.
 - UNDERGROUND UTILITY, STRUCTURE AND FACILITY LOCATIONS DEPICTED AND NOTED HEREON HAVE BEEN COMPILED, IN PART, FROM RECORD MAPPING SUPPLIED BY THE RESPECTIVE UTILITY COMPANIES OR GOVERNMENTAL AGENCIES, FROM PAROL TESTIMONY AND FROM OTHER SOURCES. THESE LOCATIONS MUST BE CONSIDERED AS APPROXIMATE IN NATURE. ADDITIONALLY, OTHER SUCH FEATURES MAY EXIST ON THE SITE, THE EXISTENCE OF WHICH ARE UNKNOWN TO DESIGN PROFESSIONALS, INC. THE SIZE, LOCATION AND EXISTENCE OF ALL SUCH FEATURES MUST BE FIELD DETERMINED AND VERIFIED BY THE APPROPRIATE AUTHORITIES PRIOR TO CONSTRUCTION.
 - CONTRACTOR SHALL CONTACT "CALL BEFORE YOU DIG" FOR UNDERGROUND UTILITY MARKING AT LEAST TWO FULL WORKING DAYS PRIOR TO START OF CONSTRUCTION: 1-800-922-4455 OR WWW.CBYD.COM.

CERTIFICATION:
I HEREBY DECLARE TO THE METRO REALTY GROUP, L.L.C., 190 BUCKLAND RD, LLC AND FIRST AMERICAN TITLE INSURANCE COMPANY:

SURVEY NOTES:


- THIS SURVEY AND MAP HAS BEEN PREPARED PURSUANT TO THE REGULATIONS OF CONNECTICUT STATE AGENCIES SECTIONS 20-300-1 THRU 20-300-20 AND THE "STANDARDS FOR SURVEYS AND MAPS IN THE STATE OF CONNECTICUT" AS ADOPTED BY THE CONNECTICUT ASSOCIATION OF LAND SURVEYORS, INC. ON SEPTEMBER 26, 1996.

- TYPE OF SURVEY IS A PROPERTY & TOPOGRAPHIC SURVEY AND IS INTENDED TO DEPICT THE LOCATION OF EXISTING CONDITIONS RELATIVE TO PROPERTY LINES.
- THIS IS A RESURVEY BASED ON REFERENCED MAPS AND DEEDS.
- HORIZONTAL ACCURACY MEETS CLASS A-2 STANDARDS. VERTICAL ACCURACY MEETS CLASS V-2 STANDARDS. TOPOGRAPHICAL ACCURACY MEETS CLASS T-2 STANDARDS.

TO MY KNOWLEDGE AND BELIEF, THIS MAP IS SUBSTANTIALLY CORRECT AS NOTED HEREON.

BARRY D. CLARKE, L.S.

16766
LIC. NO.

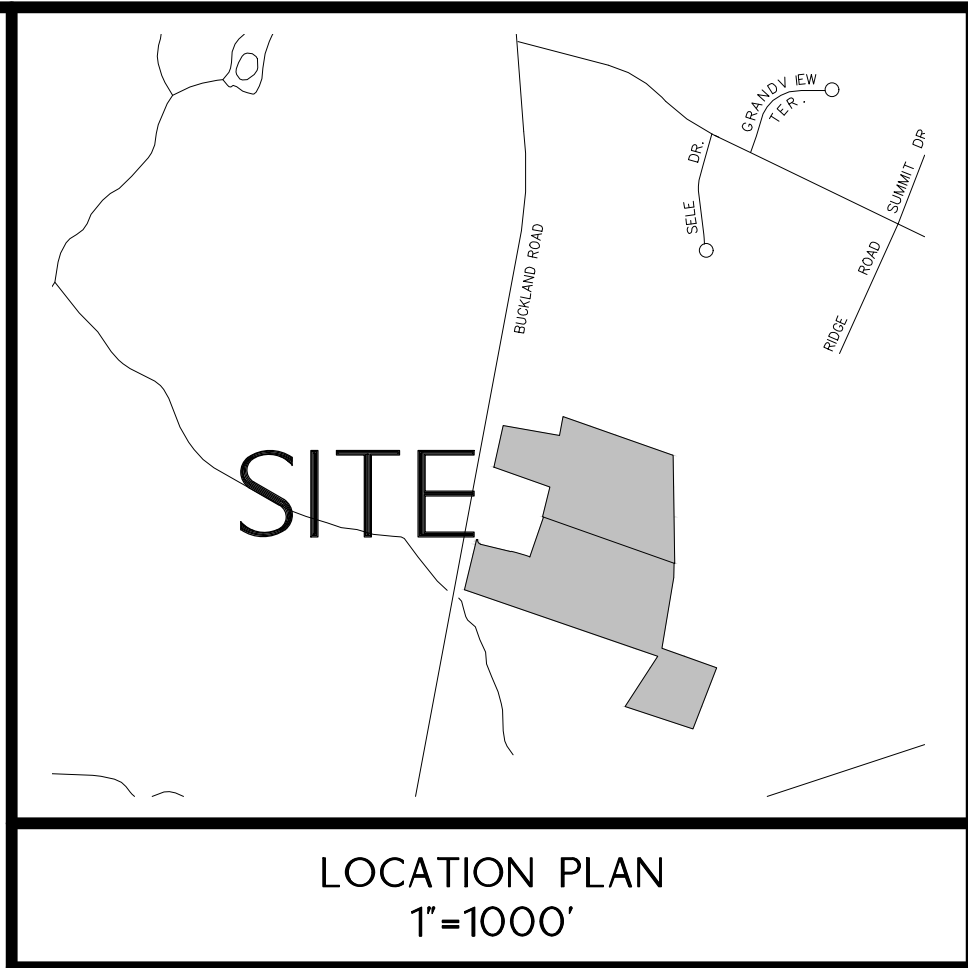

Copyright © 2016 Design Professionals, Inc. - All Rights Reserved

21 JEFFREY DRIVE
SOUTH WINDSOR, CT 06074
860-291-4757 - F
www.designprofessionalsinc.com

design professionals
CIVIL & TRAFFIC ENGINEERS / PLANNERS / SURVEYORS
GIS ANALYSTS / LANDSCAPE ARCHITECTS

PREPARED FOR:

Metro Realty Group, LTD
6 Executive Drive
Farmington, Connecticut
06032


PROJECT NO. 3530M
DATE 10/15/18
DESIGN BY BDC
DRAWN BY LRC
CHECKED BY LRC

REVISIONS

NO.	DATE	BY
1	11-28-2018	BDC
2	01-31-2019	BDC
3	02-25-2019	LRC
4	04-05-2019	LRC

PROPERTY & TOPOGRAPHIC SURVEY

SHEET
V-1

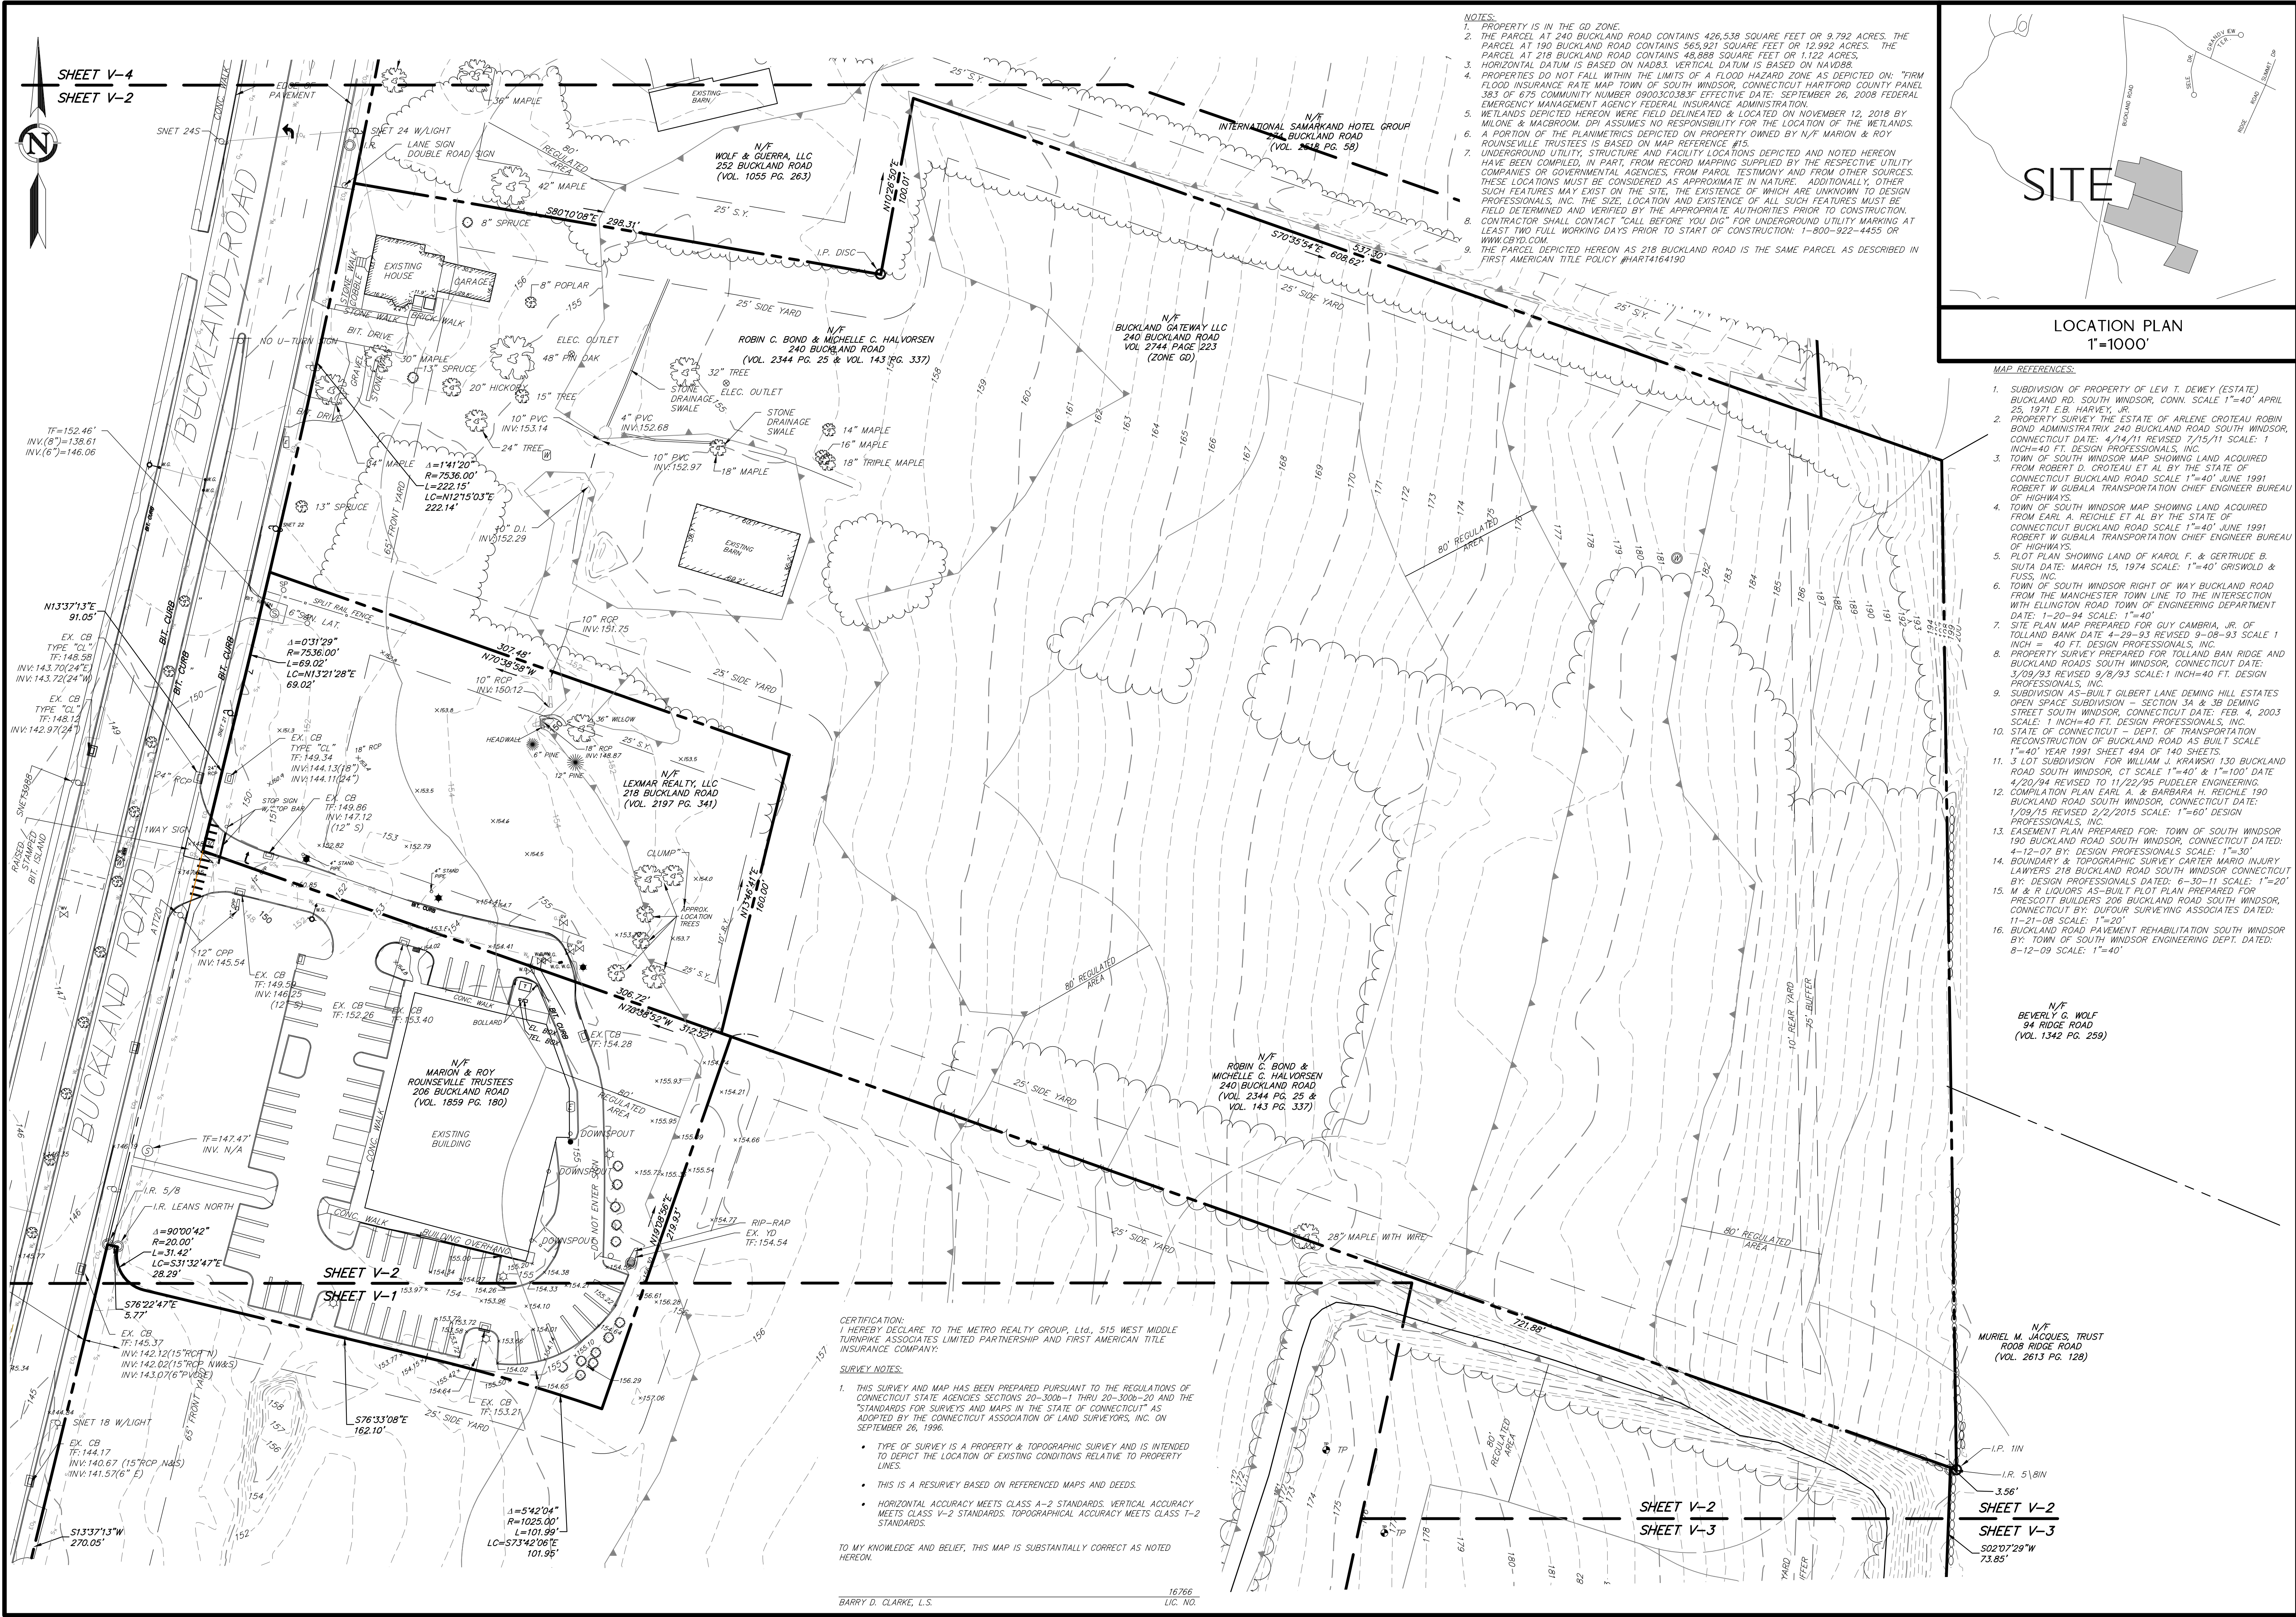

- NOTES:
1. PROPERTY IS IN THE GD ZONE.
 2. THE PARCEL AT 240 BUCKLAND ROAD CONTAINS 426,538 SQUARE FEET OR 9.792 ACRES. THE PARCEL AT 190 BUCKLAND ROAD CONTAINS 565,921 SQUARE FEET OR 12.992 ACRES. THE PARCEL AT 218 BUCKLAND ROAD CONTAINS 48,888 SQUARE FEET OR 1.122 ACRES.
 3. HORIZONTAL DATUM IS BASED ON NAD83. VERTICAL DATUM IS BASED ON NAVD88.
 4. PROPERTIES DO NOT FALL WITHIN THE LIMITS OF A FLOOD HAZARD ZONE AS DEPICTED ON: "FIRM FLOOD INSURANCE RATE MAP TOWN OF SOUTH WINDSOR, CONNECTICUT HARTFORD COUNTY PANEL 383 OF 625 COMMUNITY NUMBER 0900300383" EFFECTIVE DATE: SEPTEMBER 26, 2008 FEDERAL EMERGENCY MANAGEMENT AGENCY FEDERAL INSURANCE ADMINISTRATION.
 5. WETLANDS DEPICTED HEREON WERE FIELD DELINEATED & LOCATED ON NOVEMBER 12, 2018 BY MILONE & MACBROOM, INC. ASSUMES NO RESPONSIBILITY FOR THE LOCATION OF THE WETLANDS.
 6. A PORTION OF THE PLANIMETRICS DEPICTED ON PROPERTY OWNED BY N/F MARION & ROY, ROUNSEVILLE TRUSTEES IS BASED ON MAP REFERENCE #15.
 7. UNDERGROUND UTILITY, STRUCTURE AND FACILITY LOCATIONS DEPICTED AND NOTED HEREON HAVE BEEN COMPILED, IN PART, FROM RECORD MAPPING SUPPLIED BY THE RESPECTIVE UTILITY COMPANIES OR GOVERNMENTAL AGENCIES, FROM PAROL TESTIMONY AND FROM OTHER SOURCES. THESE LOCATIONS MUST BE CONSIDERED AS APPROXIMATE IN NATURE. ADDITIONALLY, OTHER SUCH FEATURES MAY EXIST ON THE SITE, THE EXISTENCE OF WHICH ARE UNKNOWN TO DESIGN PROFESSIONALS, INC. THE SIZE, LOCATION AND EXISTENCE OF ALL SUCH FEATURES MUST BE FIELD DETERMINED AND VERIFIED BY THE APPROPRIATE AUTHORITIES PRIOR TO CONSTRUCTION.
 8. CONTRACTOR SHALL CONTACT "CALL BEFORE YOU DIG" FOR UNDERGROUND UTILITY MARKING AT LEAST TWO FULL WORKING DAYS PRIOR TO START OF CONSTRUCTION: 1-800-922-4455 OR WWW.CBYD.COM.
 9. THE PARCEL DEPICTED HEREON AS 218 BUCKLAND ROAD IS THE SAME PARCEL AS DESCRIBED IN FIRST AMERICAN TITLE POLICY #HART4164190

SITE

LOCATION PLAN
1"=1000'

MAP REFERENCES:

1. SUBDIVISION OF PROPERTY OF LEVI T. DEWEY (ESTATE) BUCKLAND RD. SOUTH WINDSOR, CONN. SCALE 1"=40' APRIL 25, 1971 E.B. HARVEY, JR.
2. PROPERTY SURVEY THE ESTATE OF ARLENE CROTEAU ROBIN BOND ADMINISTRATRIX 240 BUCKLAND ROAD SOUTH WINDSOR, CONNECTICUT DATE: 4/14/11 REVISED 7/15/11 SCALE: 1 INCH=40 FT. DESIGN PROFESSIONALS, INC.
3. TOWN OF SOUTH WINDSOR MAP SHOWING LAND ACQUIRED FROM ROBERT D. CROTEAU ET AL BY THE STATE OF CONNECTICUT BUCKLAND ROAD SCALE 1"=40' JUNE 1991 ROBERT W. GUBALA TRANSPORTATION CHIEF ENGINEER BUREAU OF HIGHWAYS
4. TOWN OF SOUTH WINDSOR MAP SHOWING LAND ACQUIRED FROM EARL A. REICHEL ET AL BY THE STATE OF CONNECTICUT BUCKLAND ROAD SCALE 1"=40' JUNE 1991 ROBERT W. GUBALA TRANSPORTATION CHIEF ENGINEER BUREAU OF HIGHWAYS
5. PLOT PLAN SHOWING LAND OF KAROL F. & GERTRUDE B. SUTA DATE: MARCH 15, 1974 SCALE: 1"=40' GRISWOLD & FUSS, INC.
6. TOWN OF SOUTH WINDSOR RIGHT OF WAY BUCKLAND ROAD FROM THE MANCHESTER TOWN LINE TO THE INTERSECTION WITH ELLINGTON ROAD TOWN OF ENGINEERING DEPARTMENT DATE: 1-20-94 SCALE: 1"=40'
7. SITE PLAN MAP PREPARED FOR GUY CAMBRIA, JR. OF TOLLAND BANK DATE 4-29-93 REVISED 9-08-93 SCALE 1 INCH = 40 FT. DESIGN PROFESSIONALS, INC.
8. PROPERTY SURVEY PREPARED FOR TOLLAND BANK RIDGE AND BUCKLAND ROADS SOUTH WINDSOR, CONNECTICUT DATE: 3/09/93 REVISED 9/8/93 SCALE: 1 INCH=40 FT. DESIGN PROFESSIONALS, INC.
9. SUBDIVISION AS-BUILT GILBERT LANE DEMING HILL ESTATES OPEN SPACE SUBDIVISION - SECTION 3A & 3B DEMING STREET SOUTH WINDSOR, CONNECTICUT DATE: FEB. 4, 2003 SCALE: 1 INCH=40 FT. DESIGN PROFESSIONALS, INC.
10. STATE OF CONNECTICUT - DEPT. OF TRANSPORTATION RECONSTRUCTION OF BUCKLAND ROAD AS BUILT SCALE 1"=40' YEAR 1991 SHEET 49A OF 140 SHEETS
11. 3 LOT SUBDIVISION FOR WILLIAM J. KRAWSKI 130 BUCKLAND ROAD SOUTH WINDSOR, CT SCALE 1"=40' & 1"=100' DATE 4/20/94 REVISED TO 11/22/95 PRUDLER ENGINEERING
12. COMPILED PLAN EARL A. & BARBARA H. REICHEL 190 BUCKLAND ROAD SOUTH WINDSOR, CONNECTICUT DATE: 1/09/15 REVISED 2/2/2015 SCALE: 1"=60' DESIGN PROFESSIONALS, INC.
13. EASEMENT PLAN PREPARED FOR: TOWN OF SOUTH WINDSOR 190 BUCKLAND ROAD SOUTH WINDSOR, CONNECTICUT DATED: 4-12-07 BY: DESIGN PROFESSIONALS SCALE: 1"=30'
14. BOUNDARY & TOPOGRAPHIC SURVEY CARTER MARIO INJURY LAWYERS 218 BUCKLAND ROAD SOUTH WINDSOR CONNECTICUT BY: DESIGN PROFESSIONALS DATED: 6-30-11 SCALE: 1"=20'
15. M. & R. LIQUORS AS-BUILT PLOT PLAN PREPARED FOR PRESCOTT BUILDERS 206 BUCKLAND ROAD SOUTH WINDSOR, CONNECTICUT BY: DUFOR SURVEYING ASSOCIATES DATED: 11-21-08 SCALE: 1"=20'
16. BUCKLAND ROAD PAVEMENT REHABILITATION SOUTH WINDSOR BY: TOWN OF SOUTH WINDSOR ENGINEERING DEPT. DATED: 8-12-09 SCALE: 1"=40'

CERTIFICATION:
I HEREBY DECLARE TO THE METRO REALTY GROUP, Ltd., 515 WEST MIDDLE TURNPIKE ASSOCIATES LIMITED PARTNERSHIP AND FIRST AMERICAN TITLE INSURANCE COMPANY:

SURVEY NOTES:

1. THIS SURVEY AND MAP HAS BEEN PREPARED PURSUANT TO THE REGULATIONS OF CONNECTICUT STATE AGENCIES SECTIONS 20-300b-1 THRU 20-300b-20 AND THE "STANDARDS FOR SURVEYS AND MAPS IN THE STATE OF CONNECTICUT" AS ADOPTED BY THE CONNECTICUT ASSOCIATION OF LAND SURVEYORS, INC. ON SEPTEMBER 28, 1996.

- TYPE OF SURVEY IS A PROPERTY & TOPOGRAPHIC SURVEY AND IS INTENDED TO DEPICT THE LOCATION OF EXISTING CONDITIONS RELATIVE TO PROPERTY LINES.
- THIS IS A RESURVEY BASED ON REFERENCED MAPS AND DEEDS.
- HORIZONTAL ACCURACY MEETS CLASS A-2 STANDARDS. VERTICAL ACCURACY MEETS CLASS V-2 STANDARDS. TOPOGRAPHICAL ACCURACY MEETS CLASS T-2 STANDARDS.

TO MY KNOWLEDGE AND BELIEF, THIS MAP IS SUBSTANTIALLY CORRECT AS NOTED HEREON.

Copyright © 2016 Design Professionals, Inc. - All Rights Reserved

21 JEFFREY DRIVE
P.O. BOX 1167
SOUTH WINDSOR, CT 06074
860-293-9757 - F
www.designprofessionalsinc.com

Design Professionals
CIVIL & TRAFFIC ENGINEERS / PLANNERS / SURVEYORS
GIS ANALYSTS / LANDSCAPE ARCHITECTS

PREPARED FOR:
Metro Realty Group, LTD
6 Executive Drive
Farmington, Connecticut 06032

PROJECT NO: 3530M
DATE: 10/15/18
DESIGN BY: [Signature]
DRAWN BY: [Signature]
CHECKED BY: [Signature]
LIC:


REICHEL & BOND
190 & 240 BUCKLAND ROAD
SOUTH WINDSOR, CONNECTICUT

NO.	DATE	REVISIONS	BY
1	11-28-2018	INTERSECTION BUCKLAND RD. & HEMLOCK AVE.	BBC
2	01-31-2019	ADDITIONAL LOCATION WORK	RMB
3	02-25-2019	ADDED SANITARY AND SEWAL EASEMENTS	LRG
4	4-6-2019	ADDED CERTIFICATION BLOCK	LRG
5	10-29-2019	CERTIFICATION AND NOTE FOR 218 BUCKLAND RD	BBC

PROPERTY & TOPOGRAPHIC SURVEY

SHEET
V-2

LEGEND	
EXISTING	DESCRIPTION
BORINGS	
	BORING / TEST PIT LOCATION
COMMUNICATION	
	OVERHEAD COMM. LINES (CABLE, TEL, ETC.)
	UNDERGROUND COMMUNICATION LINES
CONTROL POINTS	
	BENCHMARK
DOMESTIC WATER	
	WATER MAIN
	WATER SERVICE
	WATER VALVE
	FIRE HYDRANT
LIGHTING	
	POLE MOUNTED LIGHT
NATURAL GAS	
	GAS MAIN
	GAS SERVICE LINE
POWER	
	ELECTRICAL LINES, OVERHEAD
	ELECTRICAL LINES, UNDERGROUND
	UTILITY POLE
PROPERTY	
	PROPERTY LINE
	EASEMENT LINE
	IRON PIPE
	IRON ROD
	MONUMENT
ROADS	
	GUARD RAIL
	SIGN
SITE FEATURES	
	EDGE OF WATER
	BARBED WIRE FENCE
	CHAIN LINK FENCE
	RAIL FENCE
	STOCKADE FENCE
	WIRE FENCE
	STONE WALL
	TREE
	TREE LINE
SANITARY SEWER	
	SANITARY SEWER MAIN
	SANITARY SEWER SERVICE LINE
	SANITARY SEWER MANHOLE
STORM SEWER	
	STORM DRAIN PIPE
	STORM DRAIN MANHOLE
	CURB INLET
	CATCH BASIN
TOPOGRAPHY	
	CONTOUR
	SPOT ELEVATION
WETLANDS	
	WETLANDS LINE

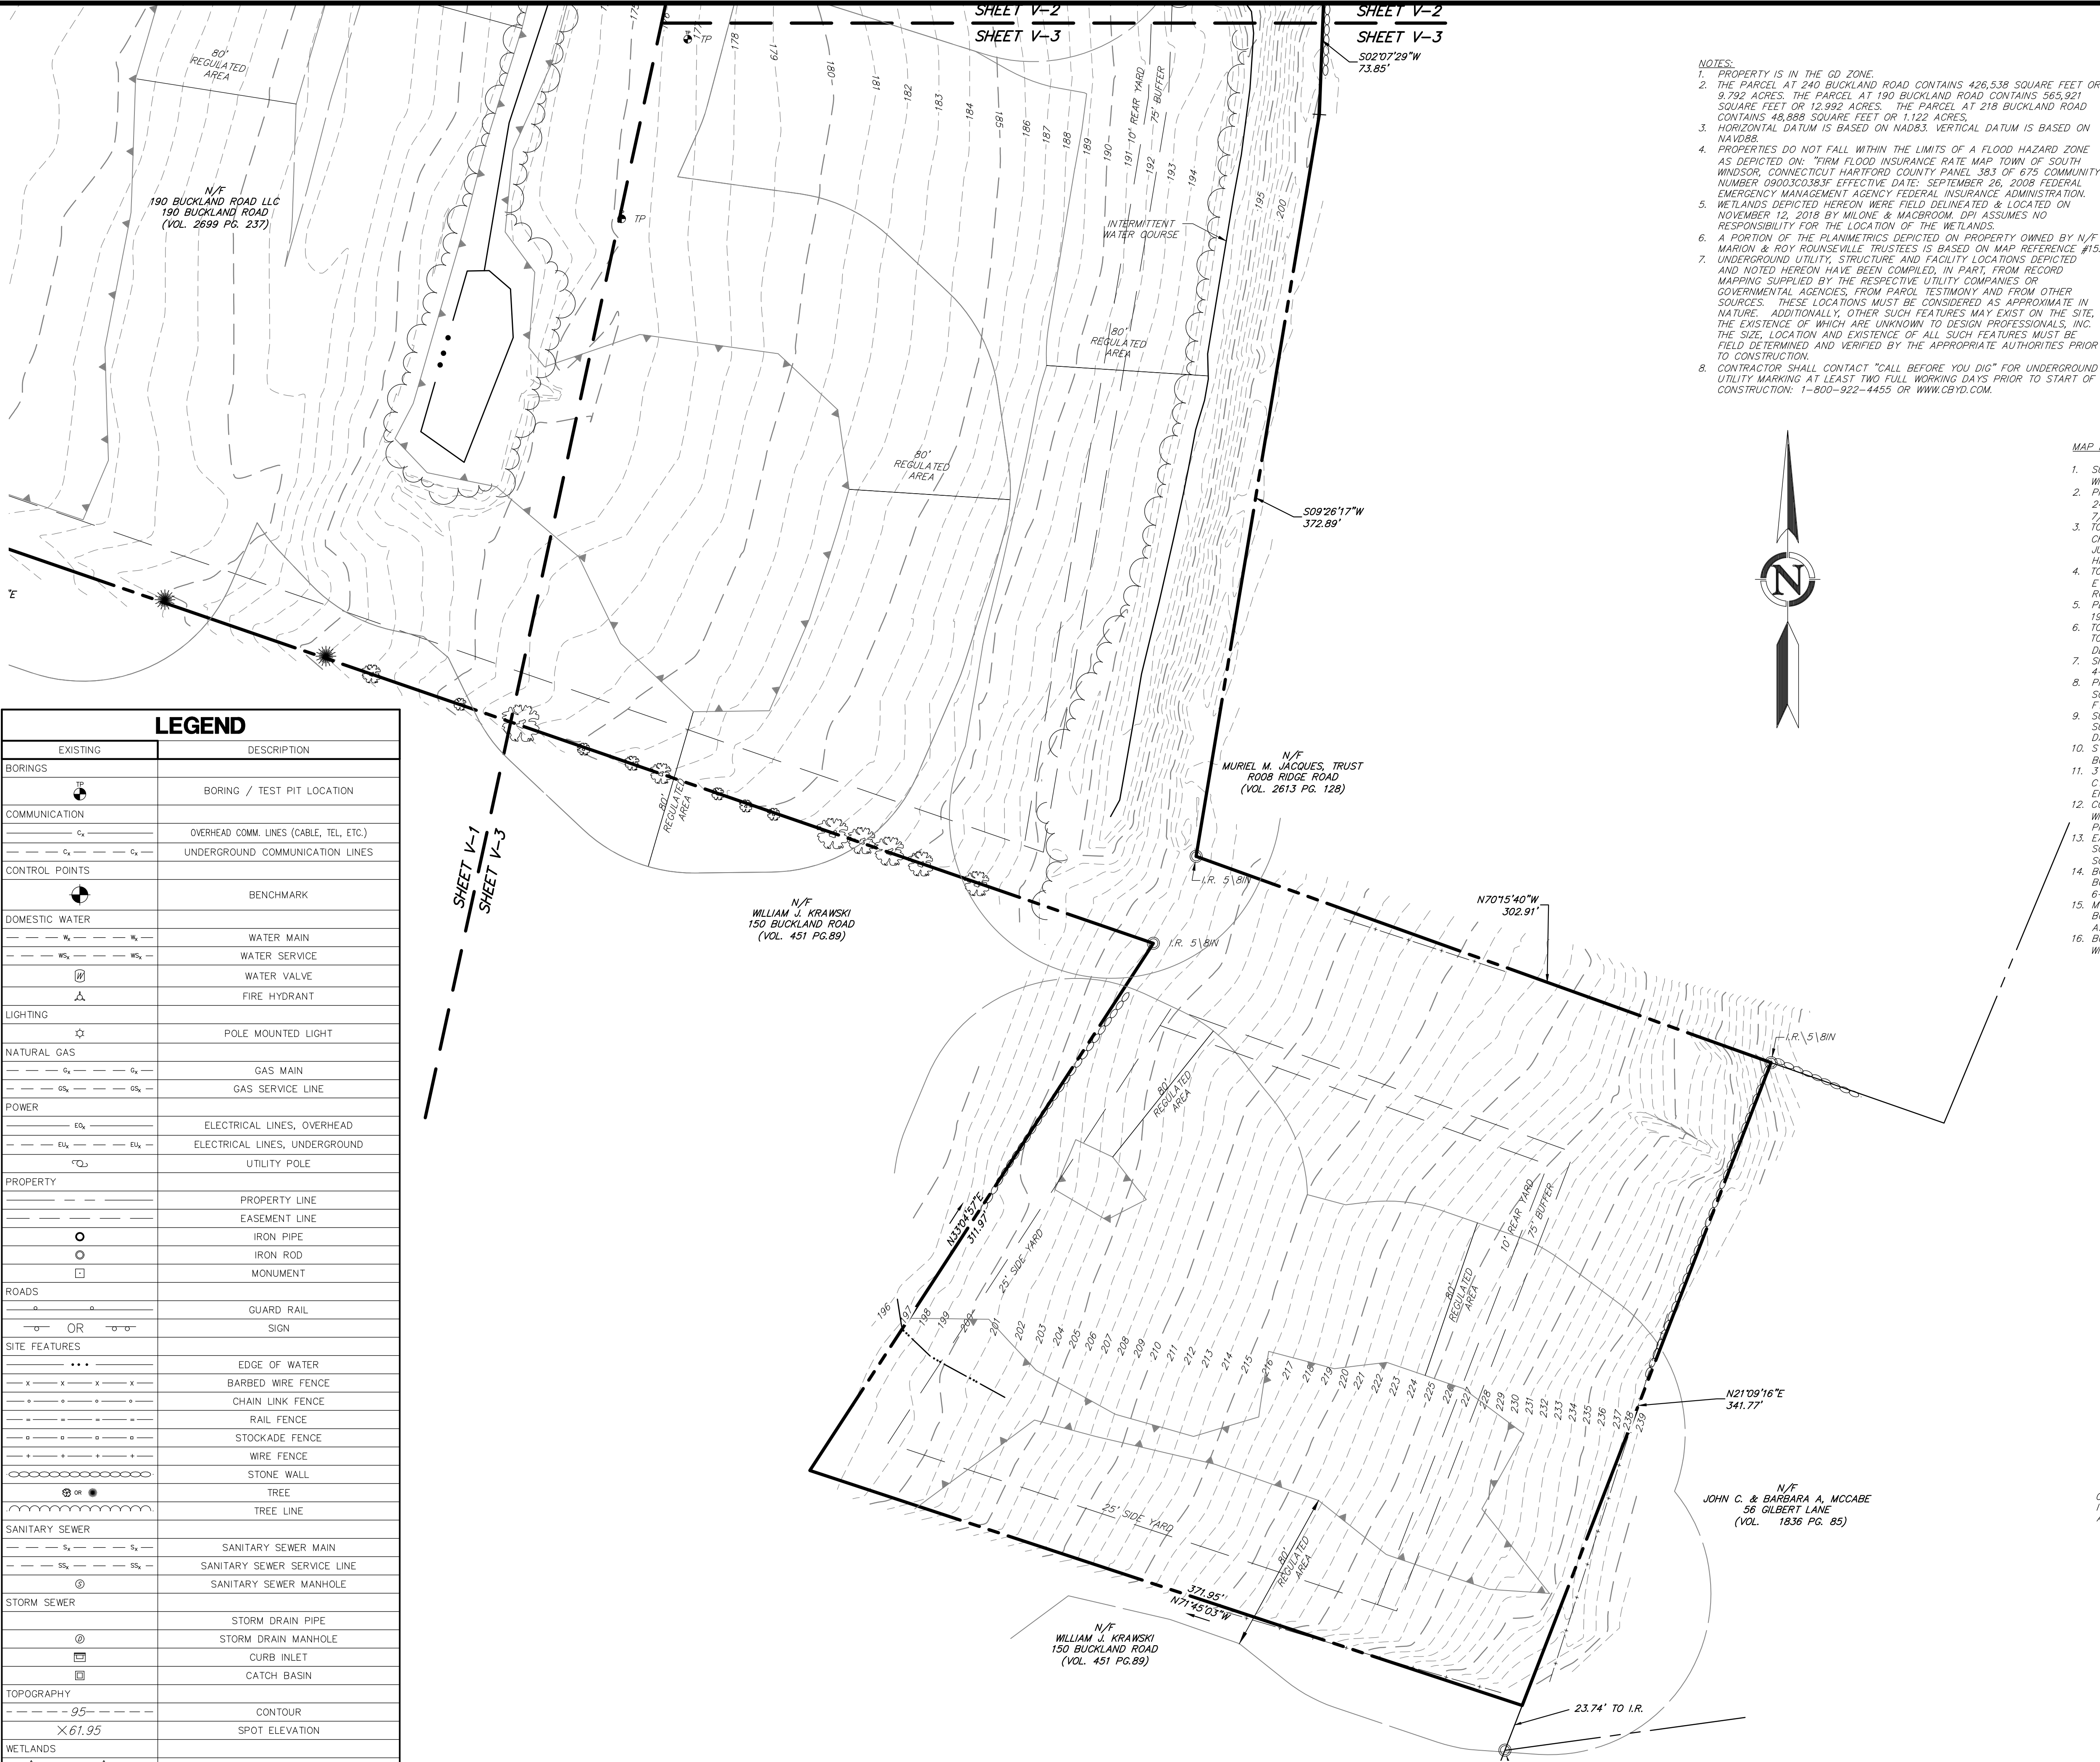

MAP REFERENCES:

- SUBDIVISION OF PROPERTY OF LEVI T. DEWEY (ESTATE) BUCKLAND RD. SOUTH WINDSOR, CONN. SCALE 1"=40' APRIL 25, 1971 E.B. HARVEY, JR.
- PROPERTY SURVEY THE ESTATE OF ARLENE CROTEAU ROBIN BOND ADMINISTRATRIX 240 BUCKLAND ROAD SOUTH WINDSOR, CONNECTICUT DATE: 4/14/11 REVISED 7/15/11 SCALE: 1"=40' FT. DESIGN PROFESSIONALS, INC.
- TOWN OF SOUTH WINDSOR MAP SHOWING LAND ACQUIRED FROM ROBERT D. CROTEAU ET AL BY THE STATE OF CONNECTICUT BUCKLAND ROAD SCALE 1"=40' JUNE 1991 ROBERT W GUBALA TRANSPORTATION CHIEF ENGINEER BUREAU OF HIGHWAYS
- TOWN OF SOUTH WINDSOR MAP SHOWING LAND ACQUIRED FROM EARL A. REICHL ET AL BY THE STATE OF CONNECTICUT BUCKLAND ROAD SCALE 1"=40' JUNE 1991 ROBERT W GUBALA TRANSPORTATION CHIEF ENGINEER BUREAU OF HIGHWAYS
- PLOT PLAN SHOWING LAND OF KAROL E. & GERTRUDE B. SUTA DATE: MARCH 15, 1974 SCALE: 1"=40' GRISWOLD & FUSS, INC.
- TOWN OF SOUTH WINDSOR RIGHT OF WAY BUCKLAND ROAD FROM THE MANCHESTER TOWN LINE TO THE INTERSECTION WITH ELLINGTON ROAD TOWN OF ENGINEERING DEPARTMENT DATE: 1-20-94 SCALE: 1"=40'
- SITE PLAN MAP PREPARED FOR GUY CAMBRIA, JR. OF TOLLAND BANK DATE 4-29-93 REVISED 9-08-93 SCALE 1"=40' FT. DESIGN PROFESSIONALS, INC.
- PROPERTY SURVEY PREPARED FOR TOLLAND BANK RIDGE AND BUCKLAND ROADS SOUTH WINDSOR, CONNECTICUT DATE: 3/09/93 REVISED 9/8/93 SCALE: 1"=40' FT. DESIGN PROFESSIONALS, INC.
- SUBDIVISION AS-BUILT GILBERT LANE DEMING HILL ESTATES OPEN SPACE SUBDIVISION - SECTION 34 & 38 DEMING STREET SOUTH WINDSOR, CONNECTICUT DATE: FEB. 4, 2003 SCALE: 1"=40' FT. DESIGN PROFESSIONALS, INC.
- STATE OF CONNECTICUT - DEPT. OF TRANSPORTATION RECONSTRUCTION OF BUCKLAND ROAD AS BUILT SCALE 1"=40' YEAR 1991 SHEET 49A OF 140 SHEETS.
- 3 LOT SUBDIVISION FOR WILLIAM J. KRAWSKI 130 BUCKLAND ROAD SOUTH WINDSOR, CT SCALE 1"=40' & 1"=100' DATE 4/20/94 REVISED TO 11/22/95 PUEDELER ENGINEERING
- COMPLETION PLAN EARL A. & BARBARA H. REICHL 190 BUCKLAND ROAD SOUTH WINDSOR, CONNECTICUT DATE: 1/09/15 REVISED 2/2/2015 SCALE: 1"=60' DESIGN PROFESSIONALS, INC.
- EASEMENT PLAN PREPARED FOR: TOWN OF SOUTH WINDSOR 190 BUCKLAND ROAD SOUTH WINDSOR, CONNECTICUT DATED: 4-12-07 BY: DESIGN PROFESSIONALS SCALE: 1"=30'
- BOUNDARY & TOPOGRAPHIC SURVEY CARTER MARIO INJURY LAWYERS 218 BUCKLAND ROAD SOUTH WINDSOR CONNECTICUT BY: DESIGN PROFESSIONALS DATED: 6-30-11 SCALE: 1"=20'
- M & R LIQUORS AS-BUILT PLOT PLAN PREPARED FOR PRESCOTT BUILDERS 206 BUCKLAND ROAD SOUTH WINDSOR, CONNECTICUT BY: DUFOUR SURVEYING ASSOCIATES DATED: 11-21-08 SCALE: 1"=20'
- BUCKLAND ROAD PAVEMENT REHABILITATION SOUTH WINDSOR BY: TOWN OF SOUTH WINDSOR ENGINEERING DEPT. DATED: 8-12-09 SCALE: 1"=40'

CERTIFICATION:
I HEREBY DECLARE TO THE METRO REALTY GROUP, LTD., 190 BUCKLAND RD, LLC AND FIRST AMERICAN TITLE INSURANCE COMPANY:

SURVEY NOTES:


- THIS SURVEY AND MAP HAS BEEN PREPARED PURSUANT TO THE REGULATIONS OF CONNECTICUT STATE AGENCIES SECTIONS 20-300b-1 THRU 20-300b-20 AND THE "STANDARDS FOR SURVEYS AND MAPS IN THE STATE OF CONNECTICUT" AS ADOPTED BY THE CONNECTICUT ASSOCIATION OF LAND SURVEYORS, INC. ON SEPTEMBER 26, 1996.

- TYPE OF SURVEY IS A PROPERTY & TOPOGRAPHIC SURVEY AND IS INTENDED TO DEPICT THE LOCATION OF EXISTING CONDITIONS RELATIVE TO PROPERTY LINES.
- THIS IS A RESURVEY BASED ON REFERENCED MAPS AND DEEDS.
- HORIZONTAL ACCURACY MEETS CLASS A-2 STANDARDS. VERTICAL ACCURACY MEETS CLASS V-2 STANDARDS. TOPOGRAPHICAL ACCURACY MEETS CLASS T-2 STANDARDS.

TO MY KNOWLEDGE AND BELIEF, THIS MAP IS SUBSTANTIALLY CORRECT AS NOTED HEREON.

BARRY D. CLARKE, L.S.

16766
LIC. NO.

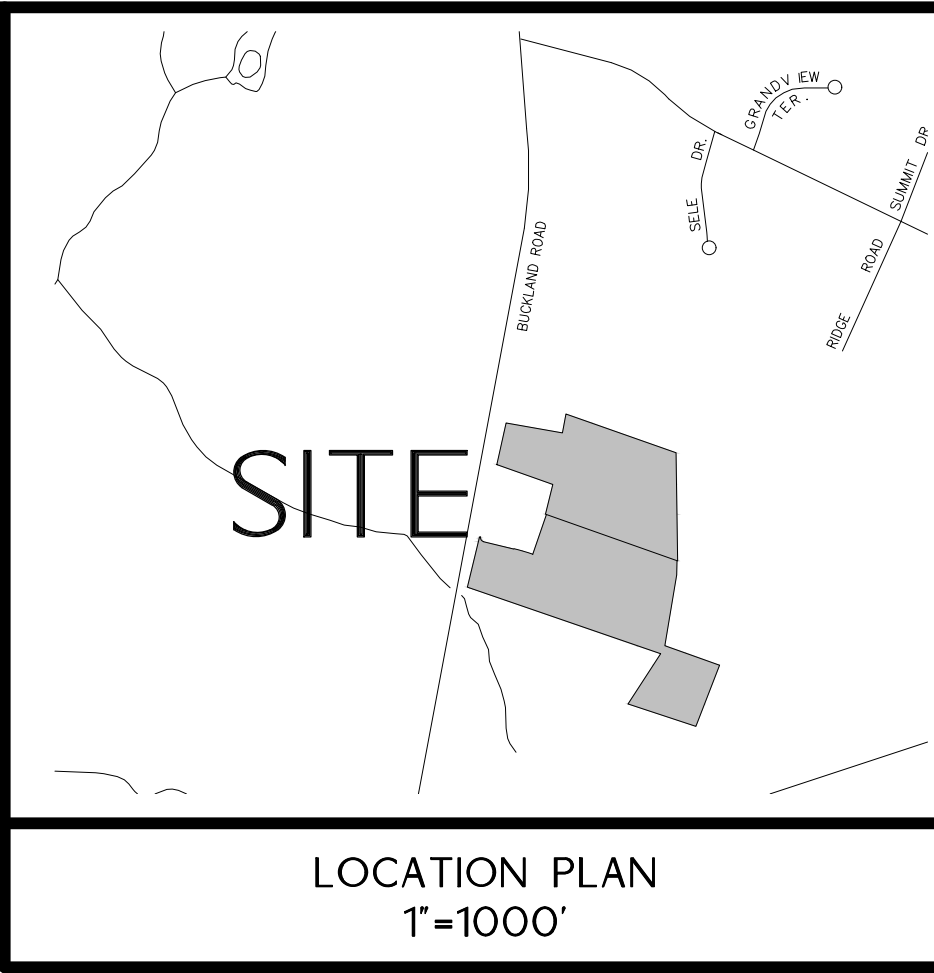

21 JEFFREY DRIVE
P.O. BOX 1167
SOUTH WINDSOR, CT 06074
860-291-9757 - F
www.designprofessionalsinc.com

design professionals
CIVIL & TRAFFIC ENGINEERS / PLANNERS / SURVEYORS
GIS ANALYSTS / LANDSCAPE ARCHITECTS

PREPARED FOR:

Metro Realty Group, LTD
6 Executive Drive
Farmington, Connecticut
06032

PROJECT NO. 3530M
DESIGN BY: 10/15/18
DRAWN BY: 06/03/20
CHECKED BY: LRC

NO. DATE REVISIONS

1	11-28-2018	BBC	INTERSECTION BUCKLAND RD. & HEMLOCK AVE.
2	01-31-2019	RMB	ADDITIONAL LOCATION WORK
3	02-25-2019	LRC	ADDED SANITARY AND SEWALK EASEMENTS
4	04-05-2019	LRC	ADDED CERTIFICATION BLOCK


PROPERTY & TOPOGRAPHIC SURVEY

SCALE: 0 20' 40'
1" = 40'

SHEET
V-3

REICHL & BOND

190 & 240 BUCKLAND ROAD
SOUTH WINDSOR, CONNECTICUT

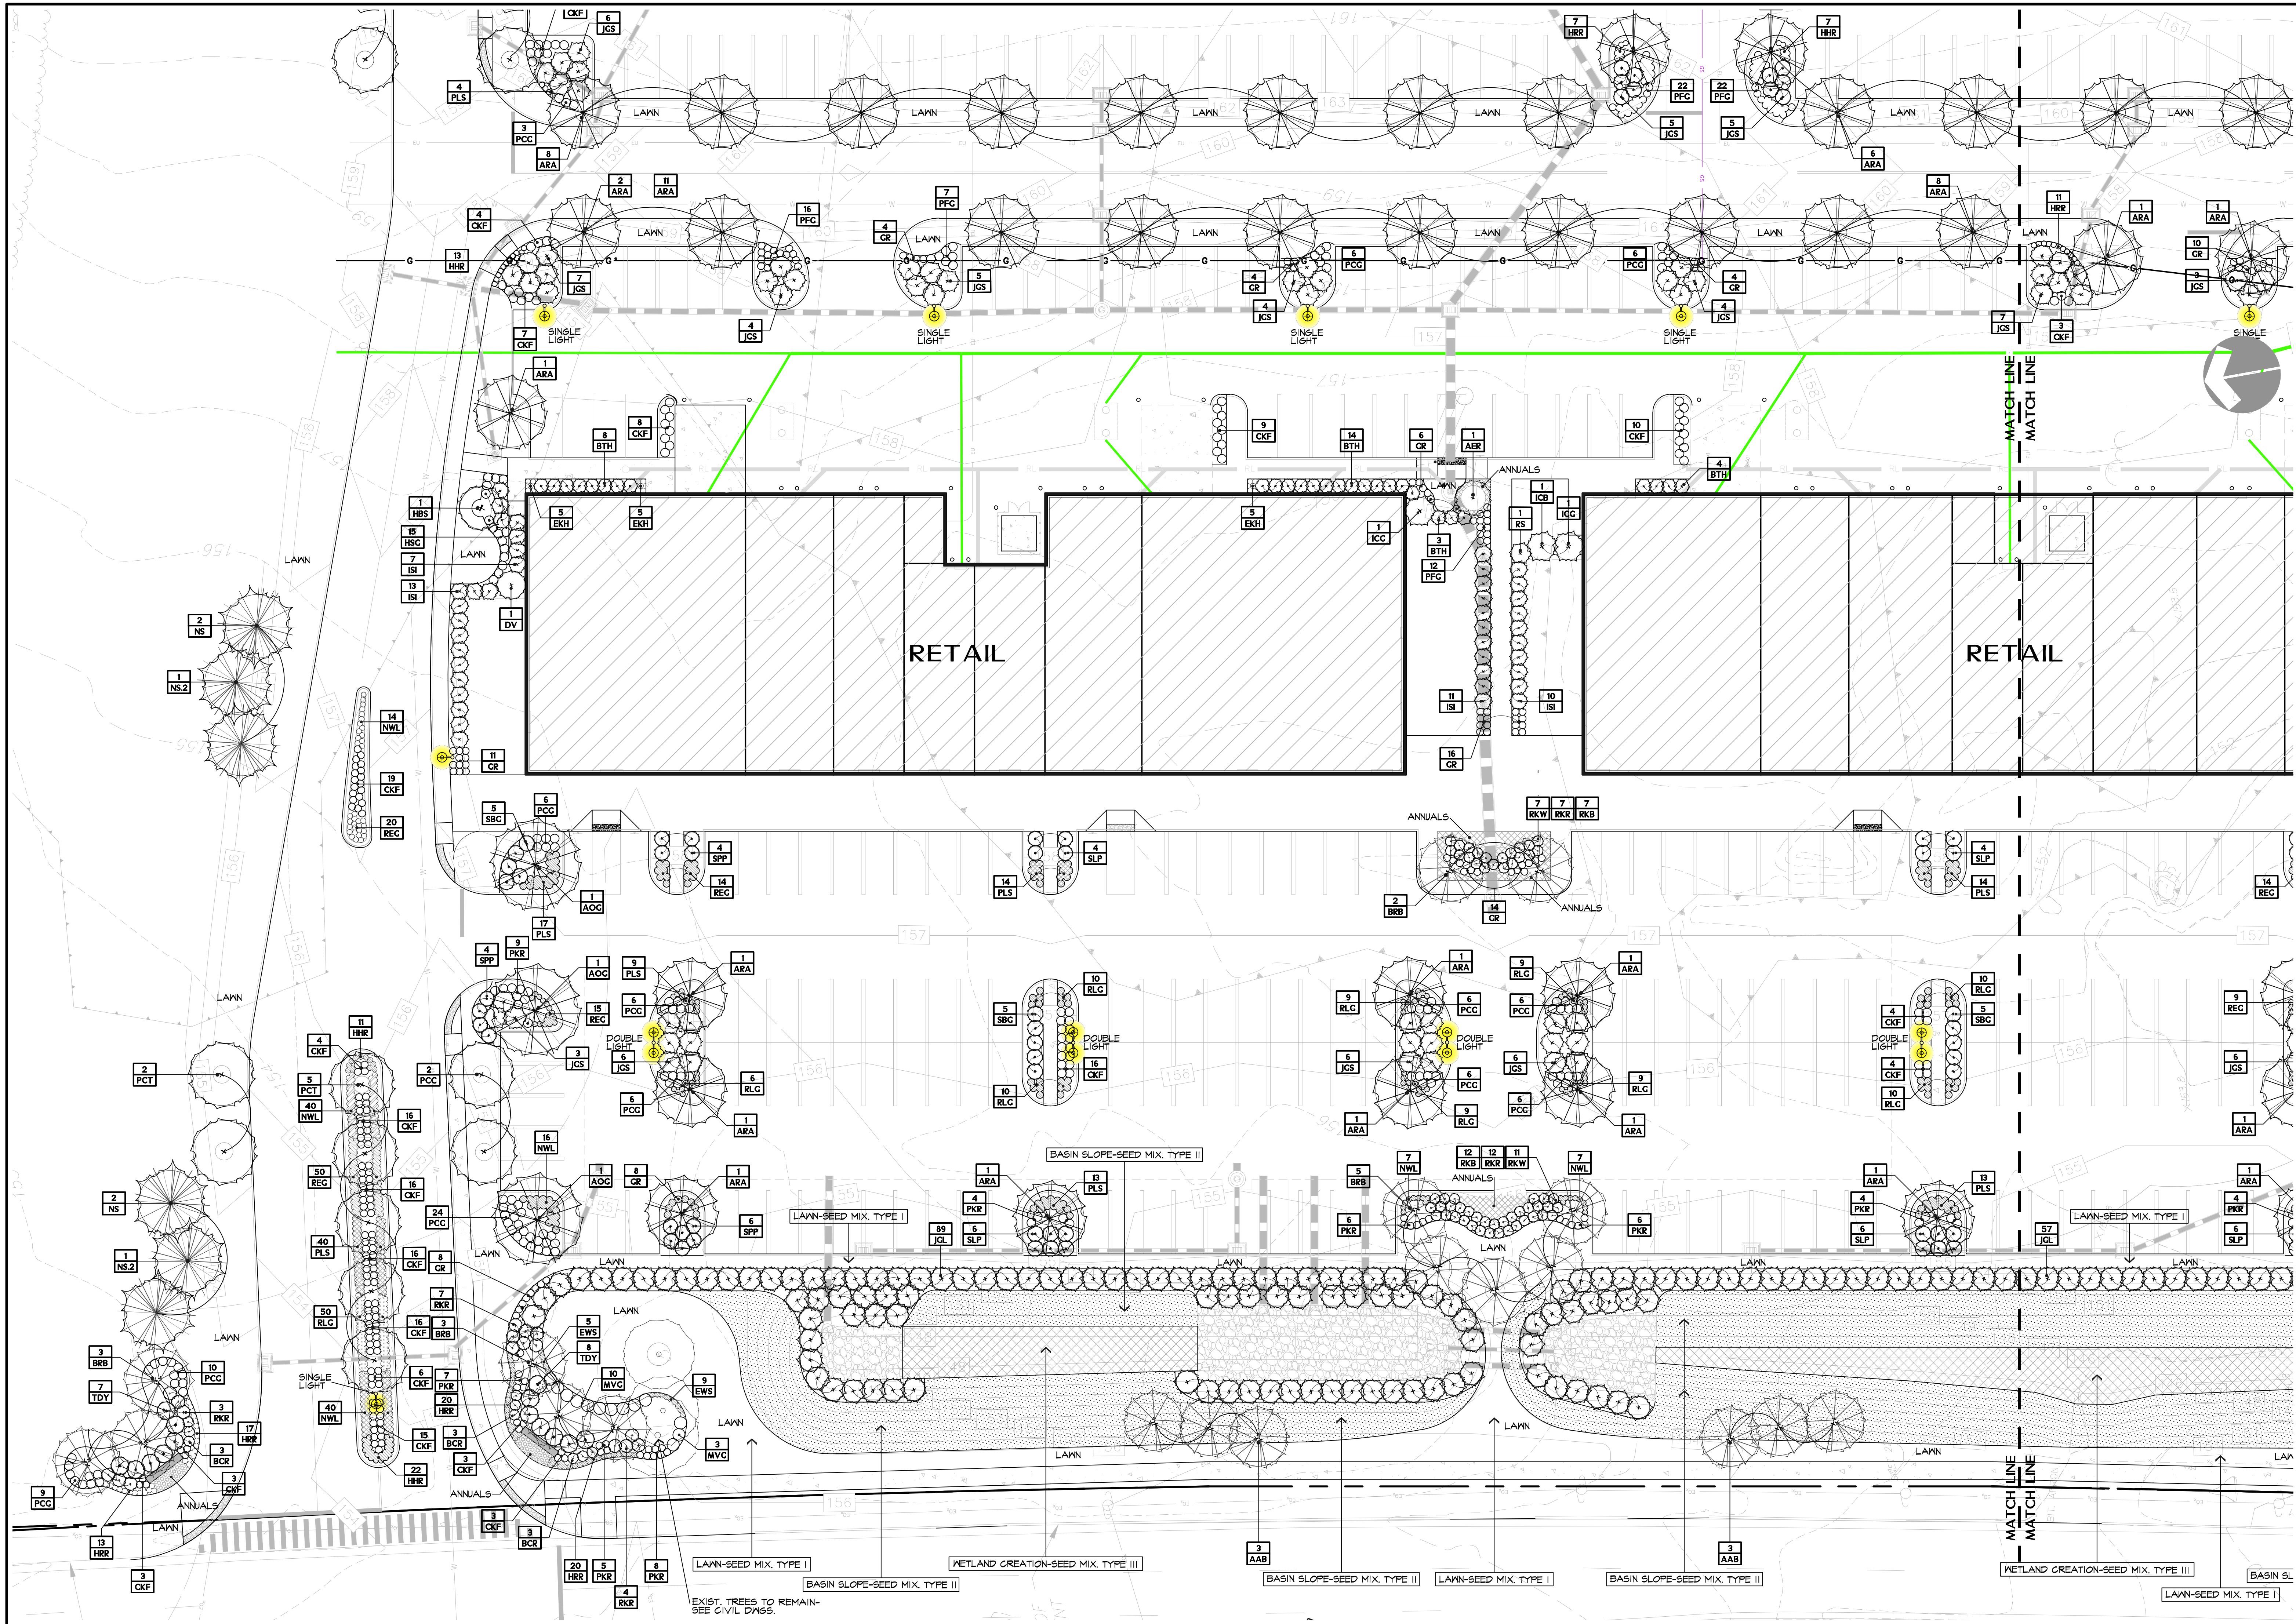

CR2

AT

Loureiro

LANDSCAPE ARCHITECTURE • SITE PLANNING
131 Thorne Road, Suite 200 • Farmington, CT 06031
Phone: 860-747-4311 • Fax: 860-747-8822
www.cr2at.com
© Loureiro Engineering Associates, Inc. All rights reserved 2020

DATE

05/22/2020

DATE

05/22/2020

DATE

07/22/2020

DATE

07/08/2020

DESCRIPTION OF REVISION

1. PLANTING REVISIONS

2. PARKING LAYOUT AND PLANTING REVISIONS

REV.

1

2

DATE

07/22/2020

07/08/2020

APPR.

SITE PLANTING PLAN

THE GATEWAY

220, 245, 265 & 270 Buckland Drive - South Windsor, CT.

Buckland East, LLC

6 Executive Drive Suite 100 - Farmington, CT.

SCALE

1"=20'

CROWN NO.

DRAWN BY

JCS

APPROVED BY

HHW

DRAWING


L.1

SHEET

NO. OF SHEETS

1

1

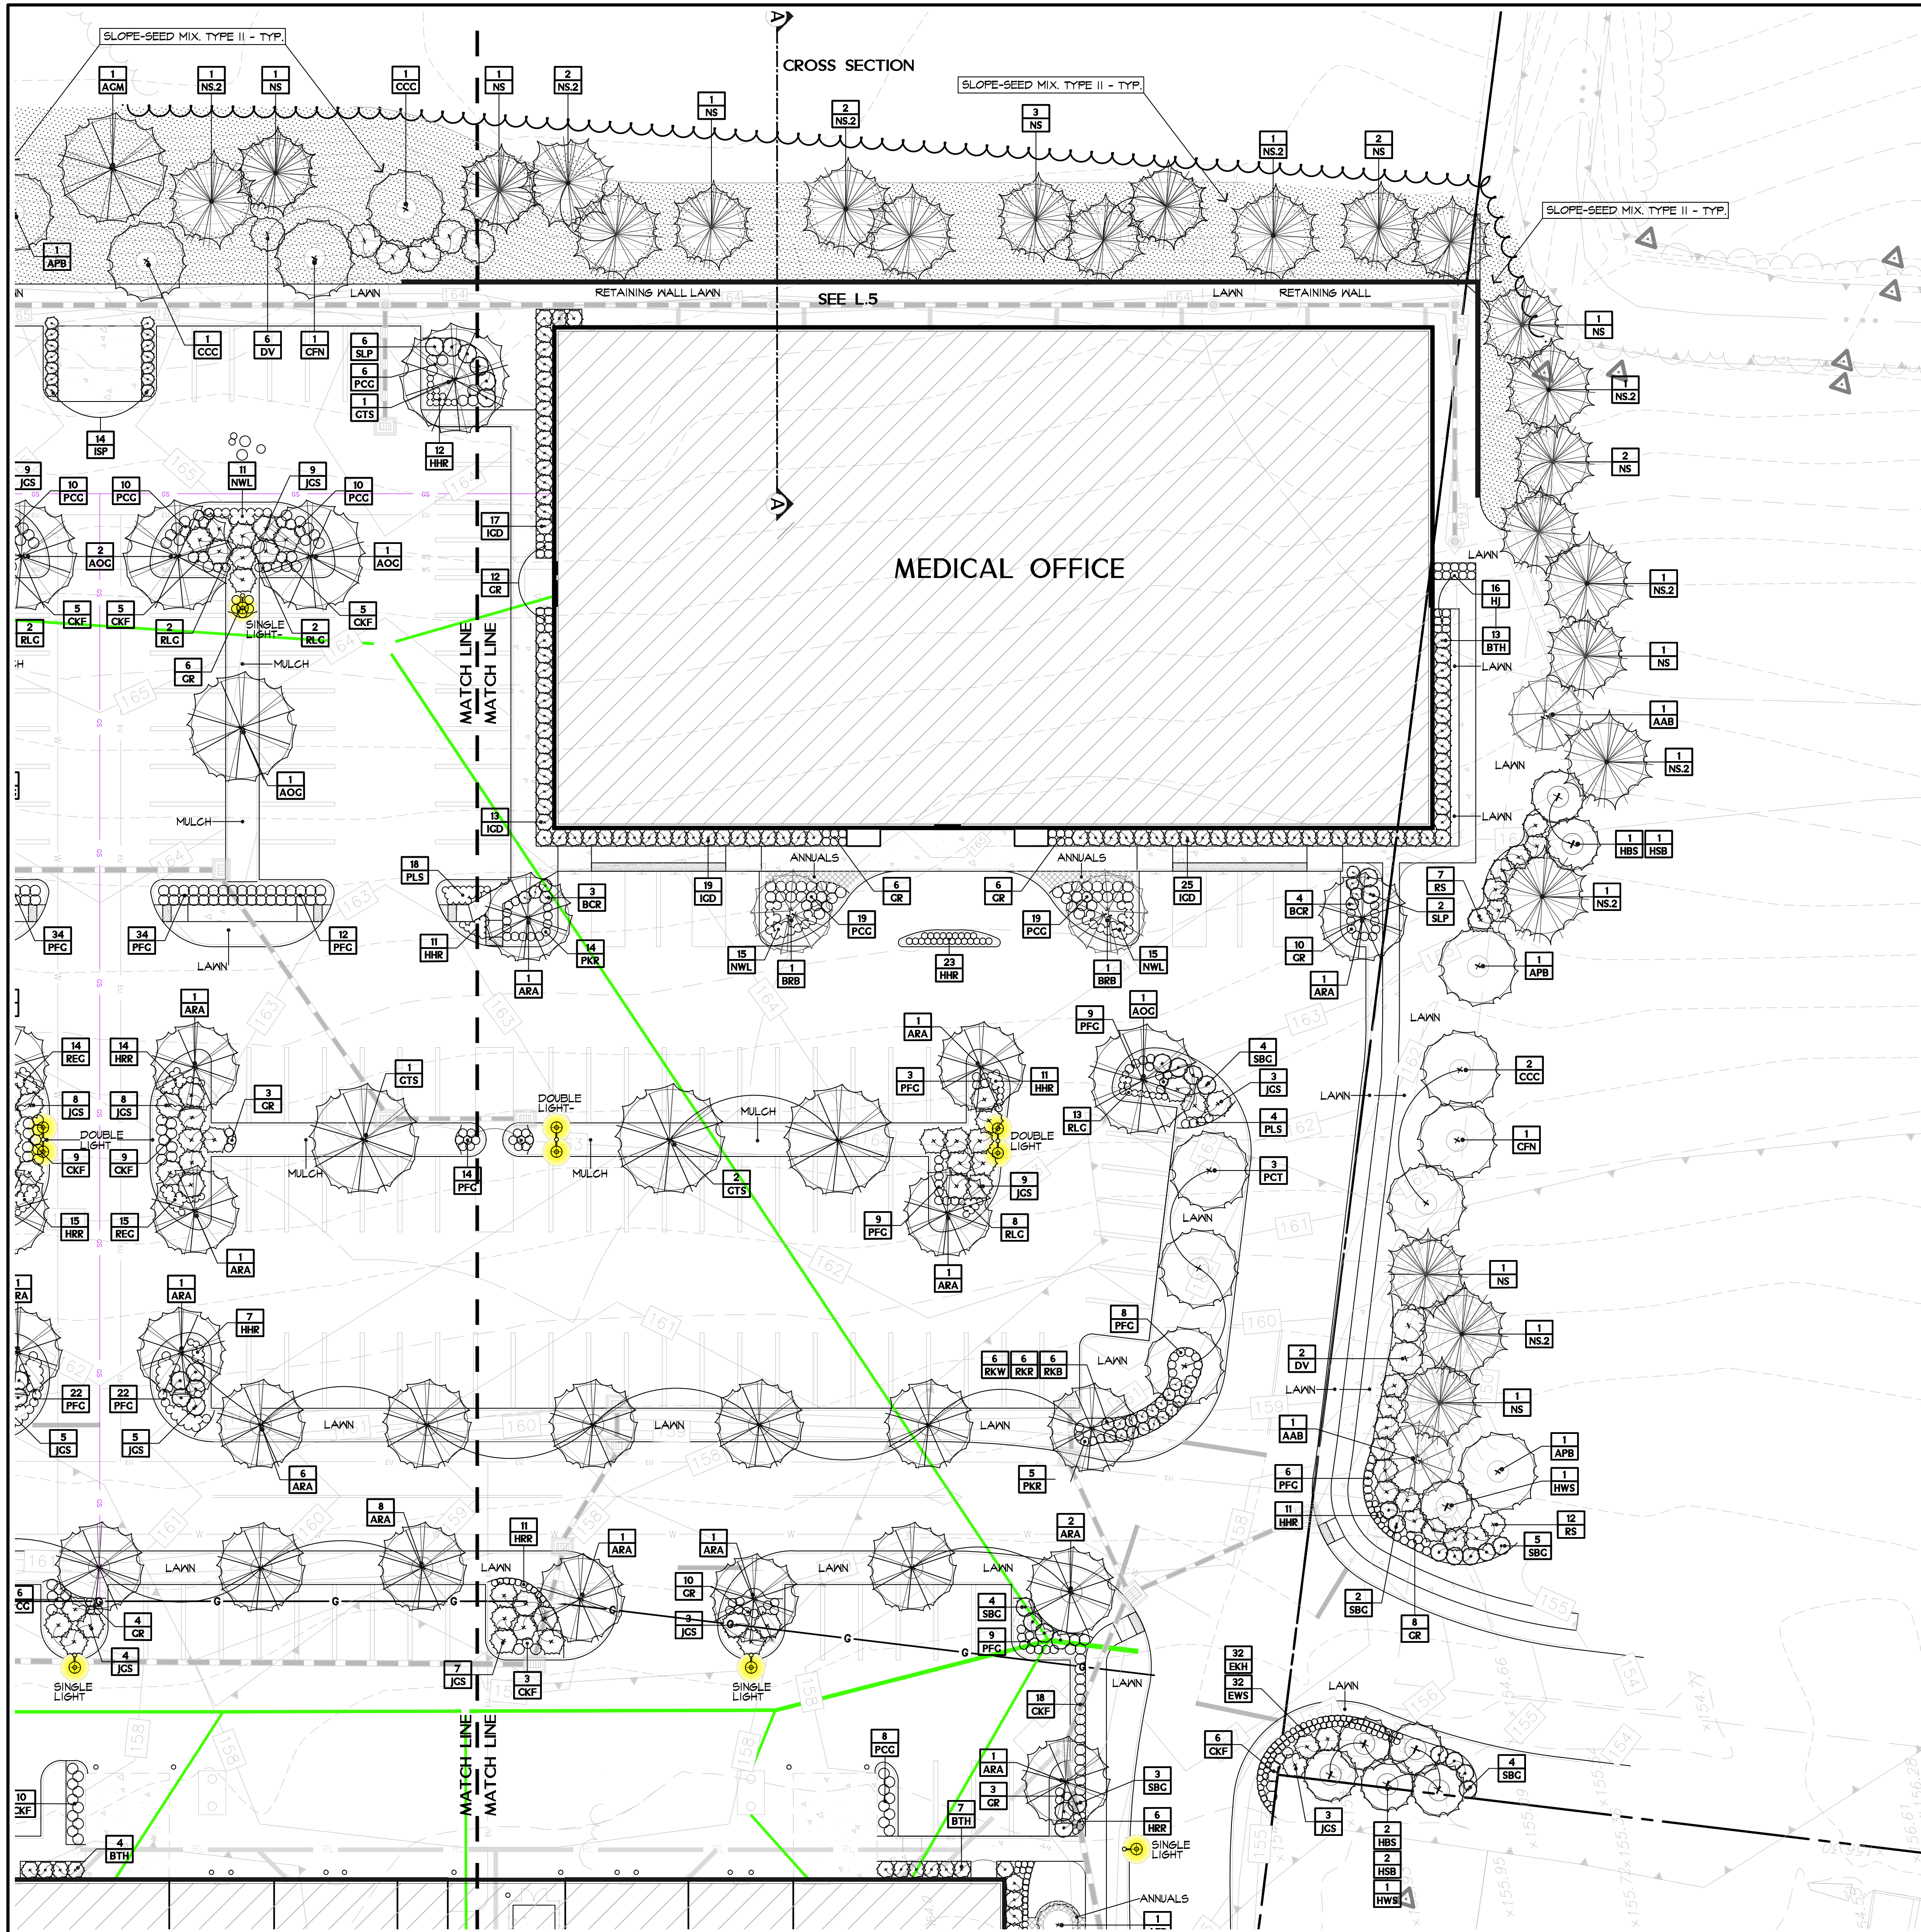

GENERAL NOTES PLANTING:


1. AS CONSTRUCTION PROCEEDS, FINE GRADE AND SEED OR SOD AS SOON AS POSSIBLE TO REDUCE RUNOFF.
2. ALL PLANTING BEDS TO BE TOPSOILED TO A DEPTH OF 12".
3. IN ALL SHRUB BEDS TO RECEIVE MASS PLANTING, PROVIDE FINE BARK MULCH AS DETAIL. ESTABLISH A NEAT, SMOOTH EDGE BETWEEN MULCH AND LAWN.
4. ADJUSTMENTS IN THE LOCATIONS OF PLANT MATERIALS MAY BE NECESSARY DUE TO LOCATIONS OF UTILITIES. ADJUSTMENTS SHALL BE APPROVED BY THE OWNER'S REPRESENTATIVE.
5. PROVIDE AND INSTALL ALL PLANTS SHOWN ON THE PLANTING PLAN DRAWINGS. THE QUANTITIES IN THE PLANT LIST ARE PROVIDED FOR THE CONTRACTOR'S CONVENIENCE ONLY. IF DISCREPANCIES OCCUR, THE DRAWING SYMBOLS PREVAIL OVER THE PLANT LIST QUANTITIES.

SEEDING NOTES:

1. SEED MIXTURE TYPE I (LAWN AREAS)
BUESSER BLEND (3 VARIETIES)
CHEVING RED FESCUE
PERENNIAL RYEGRASS
APPLICATION RATE: 4.50 LBS. PER 1000 S.F.
2. SEED MIXTURE TYPE II (BRAIN AREAS)
RETENTION BASIN WILDLIFE MIX - BRW-121
BY: ERNST CONSERVATION SEEDS, 4006 MERCER PIKE,
MEADVILLE, PA. 16355 (800) 873-3331
APPLICATION RATE: 0.50 LBS. PER 1000 S.F., 20 LBS. PER ACRE
3. SEED MIXTURE TYPE III (WETLAND CREATION AREA)
CEL WETLAND MIX
BY: ERNST CONSERVATION SEEDS, 4006 MERCER PIKE,
MEADVILLE, PA. 16355 (800) 873-3331
APPLICATION RATE: 0.50 LBS. PER 1000 S.F., 20 LBS. PER ACRE
4. BASIN SIDE SLOPES SHALL HAVE A MINIMUM OF 6" OF "TRACKED" TOPSOIL UNLESS OTHERWISE NOTED.
5. SEED MIXES IN AND AROUND DETENTION BASINS SHALL BE SUBSTANTIALLY ESTABLISHED PRIOR TO DISCHARGING RUNOFF FROM THE STORMWATER SYSTEM.
6. SEEDING OF BASIN SLOPES (SEEDING MIXTURE TYPE II) SHALL BE BY HYDROSEEDING AND HYDRO-MULCHING. ADD AN ADDITIONAL 15% TO SEEDING MIXTURE WHEN HYDRO-SEEDING IS USED. HYDROMULCH SHALL BE EQUAL TO COMBES 2000 AND APPLIED AT THE RATE OF 1400 LBS. PER ACRE.
7. THE CONTRACTOR SHALL BE RESPONSIBLE FOR ESTABLISHING AND MAINTAINING SEEDING AREAS UNTIL SATISFACTORY GROWTH AS DETERMINED BY THE OWNER. REPLANT BARE ROOT AND REPAIR ERODED AREAS UNTIL END OF MAINTENANCE PERIOD.

PLANT LIST

SYM.	QTY.	TECHNICAL NAME	COMMON NAME	SIZE	COND.
DECIDUOUS TREES					
APB	2	ACER PALMATUM 'BLOODGOOD'	BLOODGOOD JAPANESE MAPLE	6'-8" HT.	B4B
AER	2	ACER PALMATUM DISSECTUM 'EVER RED'	EVER RED THREADED JAPANESE MAPLE	10 GAL.	B4B
ARA	36	ACER RUBRUM 'ARMSTRONG'	ARMSTRONG'S RED MAPLE	2 1/2'-3' GAL.	B4B
AOS	15	ACER RUBRUM 'OCTOBER GLORY'	OCTOBER GLORY RED MAPLE	2 1/2'-3' GAL.	B4B
AGM	1	ACER SACCHARINUM 'GREEN MOUNTAIN'	GREEN MOUNTAIN SUGAR MAPLE	2 1/2'-3' GAL.	B4B
AAB	8	AMELANCHIER GRANDIFLORA 'AUTUMN BRILLIANCE'	AUTUMN BRILLIANCE SHADBLOW (SINGLE STEM)	6'-8" HT.	B4B
BRB	26	BETULA NIGRA 'BNMT'	DURA HEAT RIVER BIRCH (MULTI STEM)	12'-14" HT.	B4B
CCG	7	CORNUS FLORIDA 'CHEROKEE CHIEF'	STELLAR PINK DOGWOOD	2'-2 1/2' GAL.	B4B
CTN	2	CORNUS FLORIDA 'GLOID NINE'	CELESTIAL DOGWOOD	2'-2 1/2' GAL.	B4B
GTS	10	GLEDITSIA TRIACANTHOS INERMIS 'SHADEMASTER'	SHADEMASTER HONEYLOCUST	2 1/2'-3' GAL.	B4B
PCT	13	PRUNUS CERASIFERA 'THUNDERCLOUD'	THUNDERCLOUD PLUM	2'-2 1/2' GAL.	B4B
PCC	8	PRUNUS GALLERTIANA 'CHANTICLEER'	CHANTICLEER FLOWER PEAR	2'-2 1/2' GAL.	B4B
EVERGREEN TREES					
NS	26	PICEA ABIES	NORWAY SPRUCE	6'-7" HT.	B4B
NS2	55	PICEA ABIES	NORWAY SPRUCE	8'-10" HT.	B4B
EVERGREEN SHRUBS					
BCR	14	BERBERIS THUNBERGII 'CRIMSON RUBY'	CRIMSON RUBY BARBERRY	2 GAL.	CONT.
BTH	93	BUXUS MICROPHYLLA 'TIDE HILL'	TIDE HILL BOXWOOD	2 GAL.	CONT.
CV6	2	CHAMAECYPARIS PISIFERA 'VINTAGE GOLD'	VINTAGE GOLD CYPRRESS	5'-4" HT.	B4B
IGD	148	ILEX CRENATA 'DENSEA'	DENSEA INKBERRY	3 GAL.	CONT.
ISP	59	ILEX CRENATA 'SKY PENCIL'	SKY PENCIL JAPANESE HOLLY	3 GAL.	CONT.
ISI	61	ILEX GLAUBA 'SHAMROCK'	SHAMROCK INKBERRY	3 GAL.	CONT.
ICB	3	ILEX MESSEDOBI 'CHINA BOY'	CHINA BOY HOLLY	3'-4" HT.	B4B
IC6	2	ILEX MESSEDOBI 'CHINA GIRL'	CHINA GIRL HOLLY	3'-4" HT.	B4B
J6L	155	JANIPERUS CHINENSIS 'GOLD LACE'	GOLD LACE JUNIPER	3 GAL.	CONT.
J6S	142	JANIPERUS CHINENSIS 'GOLD STAR'	GOLD STAR JUNIPER	3 GAL.	CONT.
RS	20	RHOODODENDRON 'SCINTILLATION'	SCINTILLATION RHOODODENDRON	5 GAL.	CONT.
TDY	14	TAXUS CUSPIDATA 'DENSIFORMIS'	DENSE SPREADING YEW	18'-24" SPFR.	B4B
DECIDUOUS SHRUBS					
H5B	5	HIBISCUS SYRIACUS 'MARINA'	BLUE SATIN ROSE OF SHARON	4'-5" HT.	B4B
H5B	4	HIBISCUS SYRIACUS 'MATHILDE'	BLUSH SATIN ROSE OF SHARON	4'-5" HT.	B4B
HWS	1	HIBISCUS SYRIACUS 'NOTWOODTWO'	WHITE SATIN ROSE OF SHARON	4'-5" HT.	B4B
RKB	25	ROSA 'KNOCKOUT' BLUSHING	BLUSHING KNOCKOUT ROSE	3 GAL.	CONT.
RKR	75	ROSA 'KNOCKOUT' DOUBLE RED'	DOUBLE RED KNOCKOUT ROSE	3 GAL.	CONT.
RKH	24	ROSA 'KNOCKOUT' WHITE OIL'	WHITE OIL KNOCKOUT ROSE	3 GAL.	CONT.
SB6	52	SPIREA 'BUMALDA' 'GOLDMOUND'	GOLDMOUND SPIREA	3 GAL.	CONT.
SPP	16	SPIREA 'FRITSCHIAN' 'PINK PARASOLS'	PINK PARASOLS SPIREA	3 GAL.	CONT.
SLP	44	SPIREA 'JAPONICA' 'LITTLE PRINCESS'	LITTLE PRINCESS SPIREA	3 GAL.	CONT.
DV	14	VIBURNUM PLICATUM 'TOMENTOSUM'	DOUBLEFILE VIBURNUM	3'-4" HT.	B4B
PERENNIALS					
EKH	61	ECHEINACEA PURPUREA 'KIM'S KNEE HIGH'	DWARF PURPLE CONEFLOWER	5 PNT.	CONT.
EYS	61	ECHEINACEA PURPUREA 'WHITE SHAN'	WHITE CONEFLOWER	5 PNT.	CONT.
GR	144	GERANIUM 'ROZANNE'	ROZANNE GERANIUM	5 PNT.	CONT.
HRR	15	HEXEROCALLIS 'HAPPY RETURNS'	HAPPY RETURNS DAYLILY	5 PNT.	CONT.
HRR	221	HEXEROCALLIS 'ROSY RETURNS'	ROSY RETURNS DAYLILY	5 PNT.	CONT.
HJ	32	HOSTA 'JANE'	JANE HOSTA	5 PNT.	CONT.
H56	13	HOSTA 'STAINED GLASS'	STAINED GLASS HOSTA	5 PNT.	CONT.
NWL	294	NEPETA 'PAASGENI' 'WALKER'S LOW'	WALKER'S LOW CATMINT	5 PNT.	CONT.
PLS	173	PEROVSKIA ATRICILIGIFOLIA 'LITTLE SPIRE'	LITTLE SPIRE RUSSIAN SAGE	5 PNT.	CONT.
RES	174	RUBICEKIA FULGIDA 'EARLY BIRD GOLD'	EARLY BIRD GOLD BLACK EYED SUSAN	5 PNT.	CONT.
RL6	160	RUBICEKIA FULGIDA 'LITTLE GOLDSTAR'	LITTLE GOLDSTAR BLACK EYED SUSAN	5 PNT.	CONT.
GRASSES					
CKF	248	CALAMAGROSIS ACUTIFLORA 'KARL FOERSTER'	KARL FOERSTER FEATHER REED GRASS	5 PNT.	CONT.
MYG	13	MISCANTHUS SINENSIS 'DIXIELAND'	DWARF VARIATED GRASS	1 GAL.	CONT.
PC6	300	PENNISETUM ALOPECUROIDES 'CASSIAN'	CASSIAN FOUNTAIN GRASS	5 PNT.	CONT.
PF6	224	PENNISETUM ALOPECUROIDES 'HAMELI'	DWARF FOUNTAIN GRASS	5 PNT.	CONT.
PKR	75	PENNISETUM ORIENTALE 'KARLEY ROSE'	KARLEY ROSE FOUNTAIN GRASS	5 PNT.	CONT.

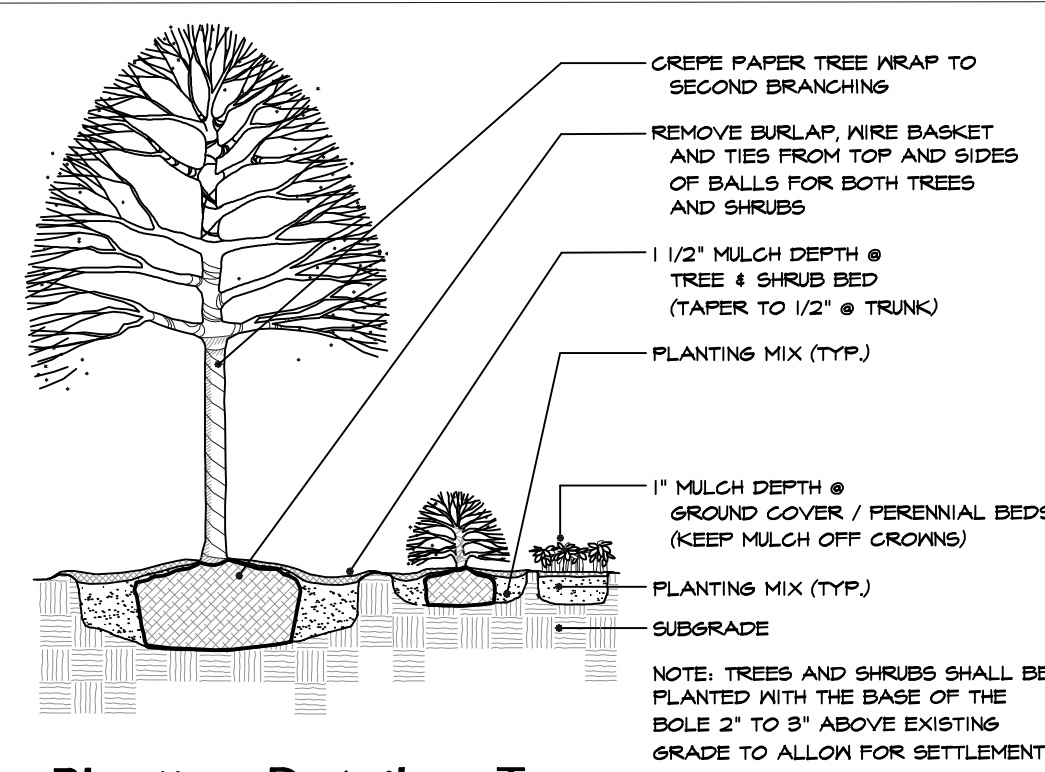

Planting Detail - Typ.

Not to Scale


SITE PLANTING PLAN

THE GATEWAY
220, 245 & 270 Buckland Drive - South Windsor, CT.
Buckland East, LLC
6 Executive Drive Suite 100 - Farmington, CT.




DRAWING
L.4

SHEET
NO. OF SHEETS

ELEVATIONS | NORTH BUILDING

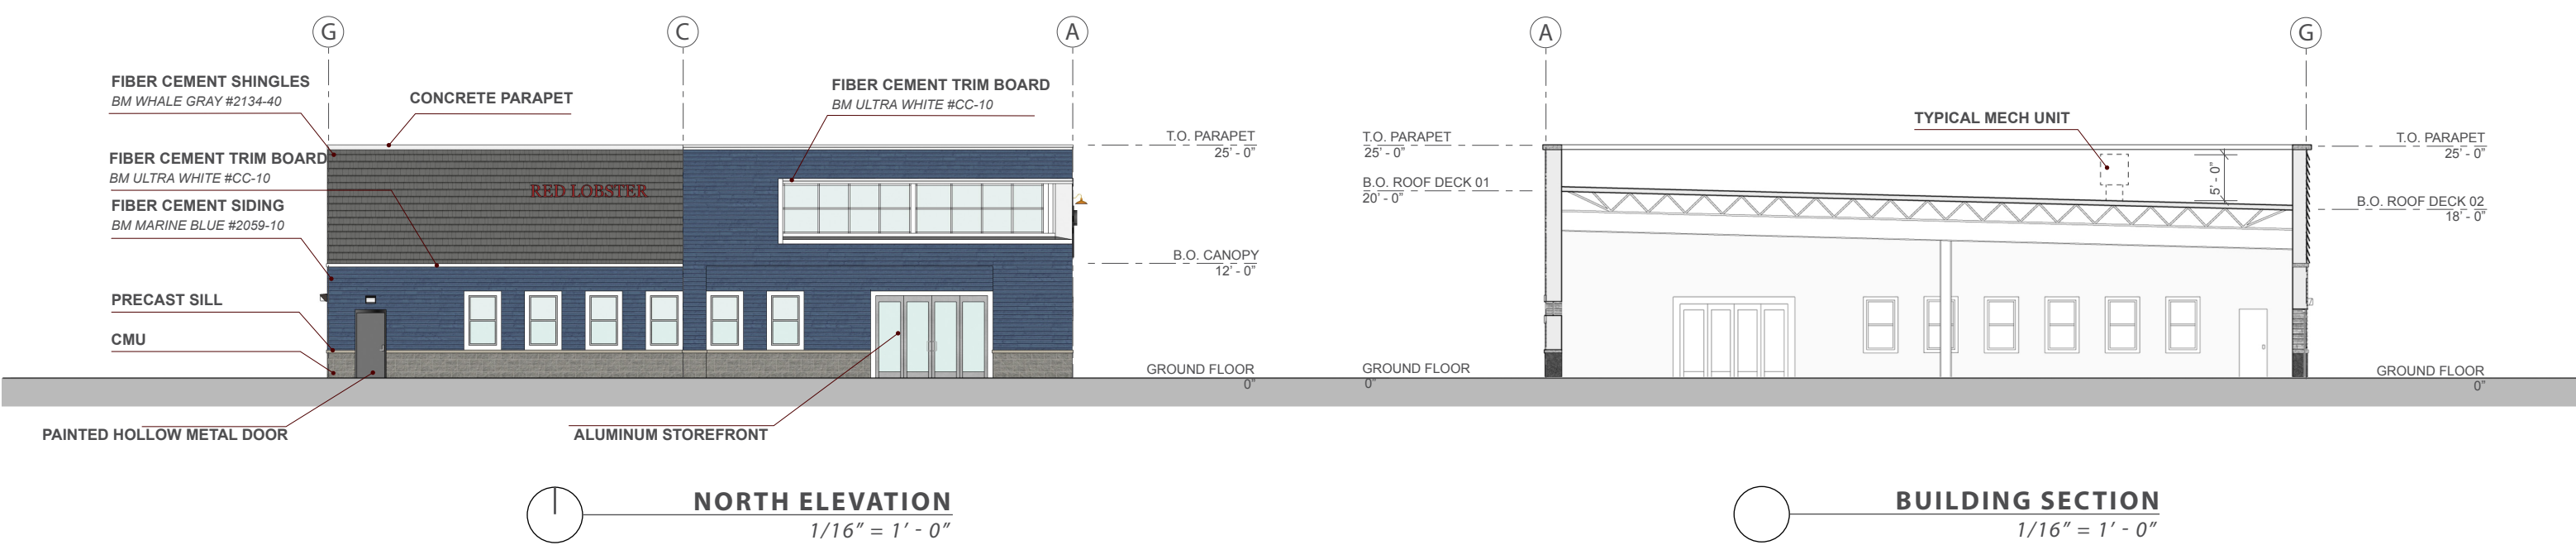


ELEVATIONS | NORTH BUILDING

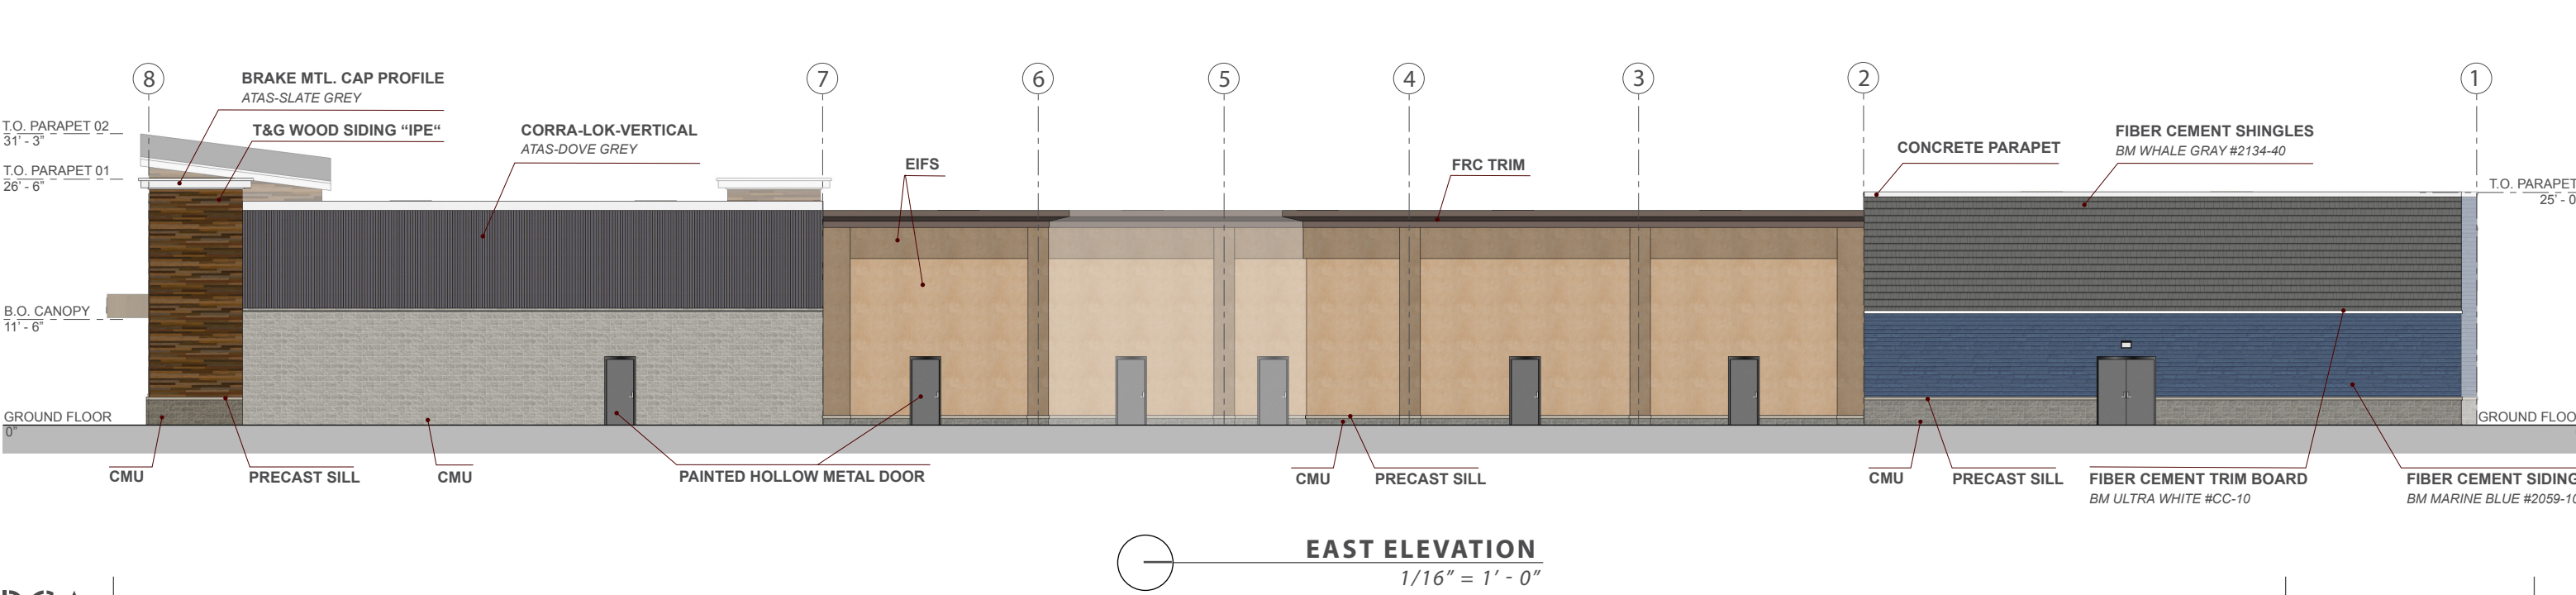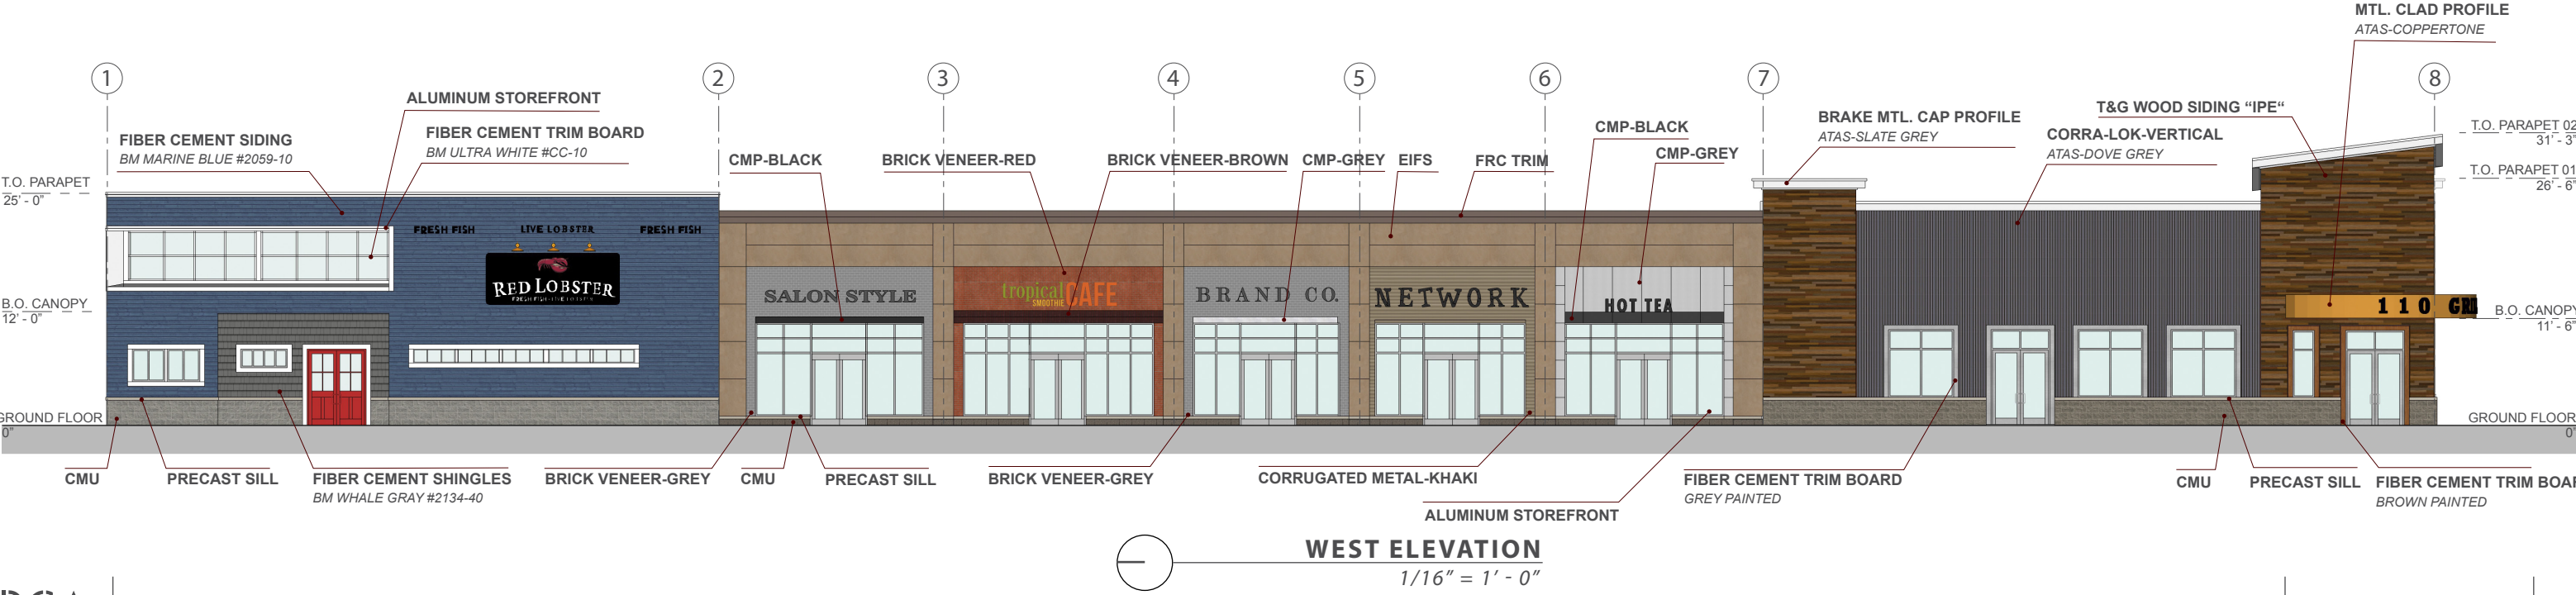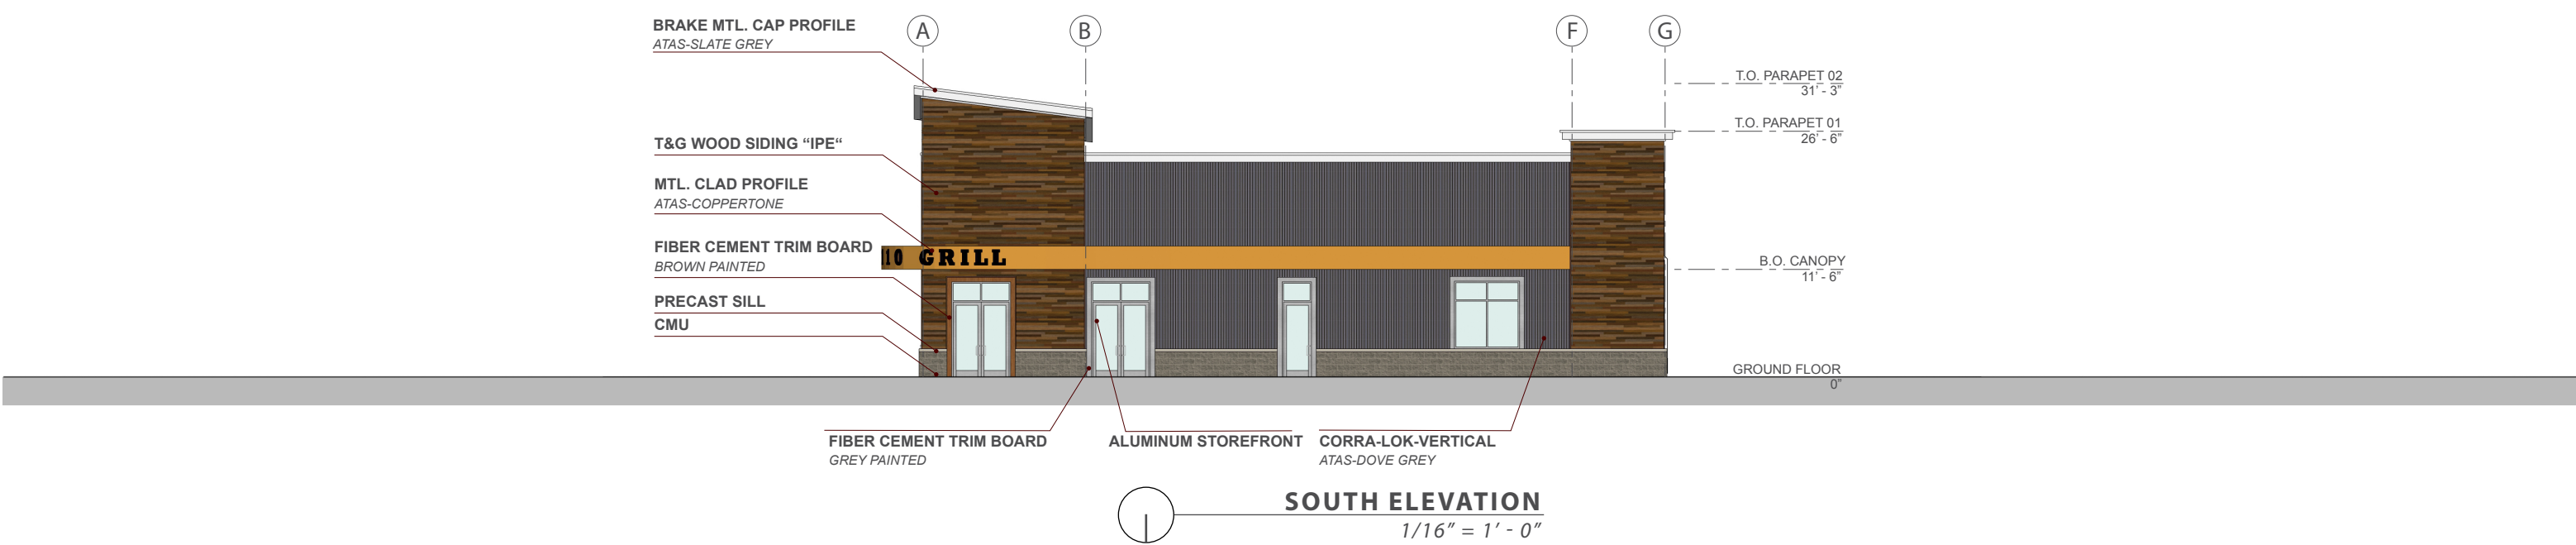

ELEVATIONS | SOUTH BUILDING



ELEVATIONS | SOUTH BUILDING

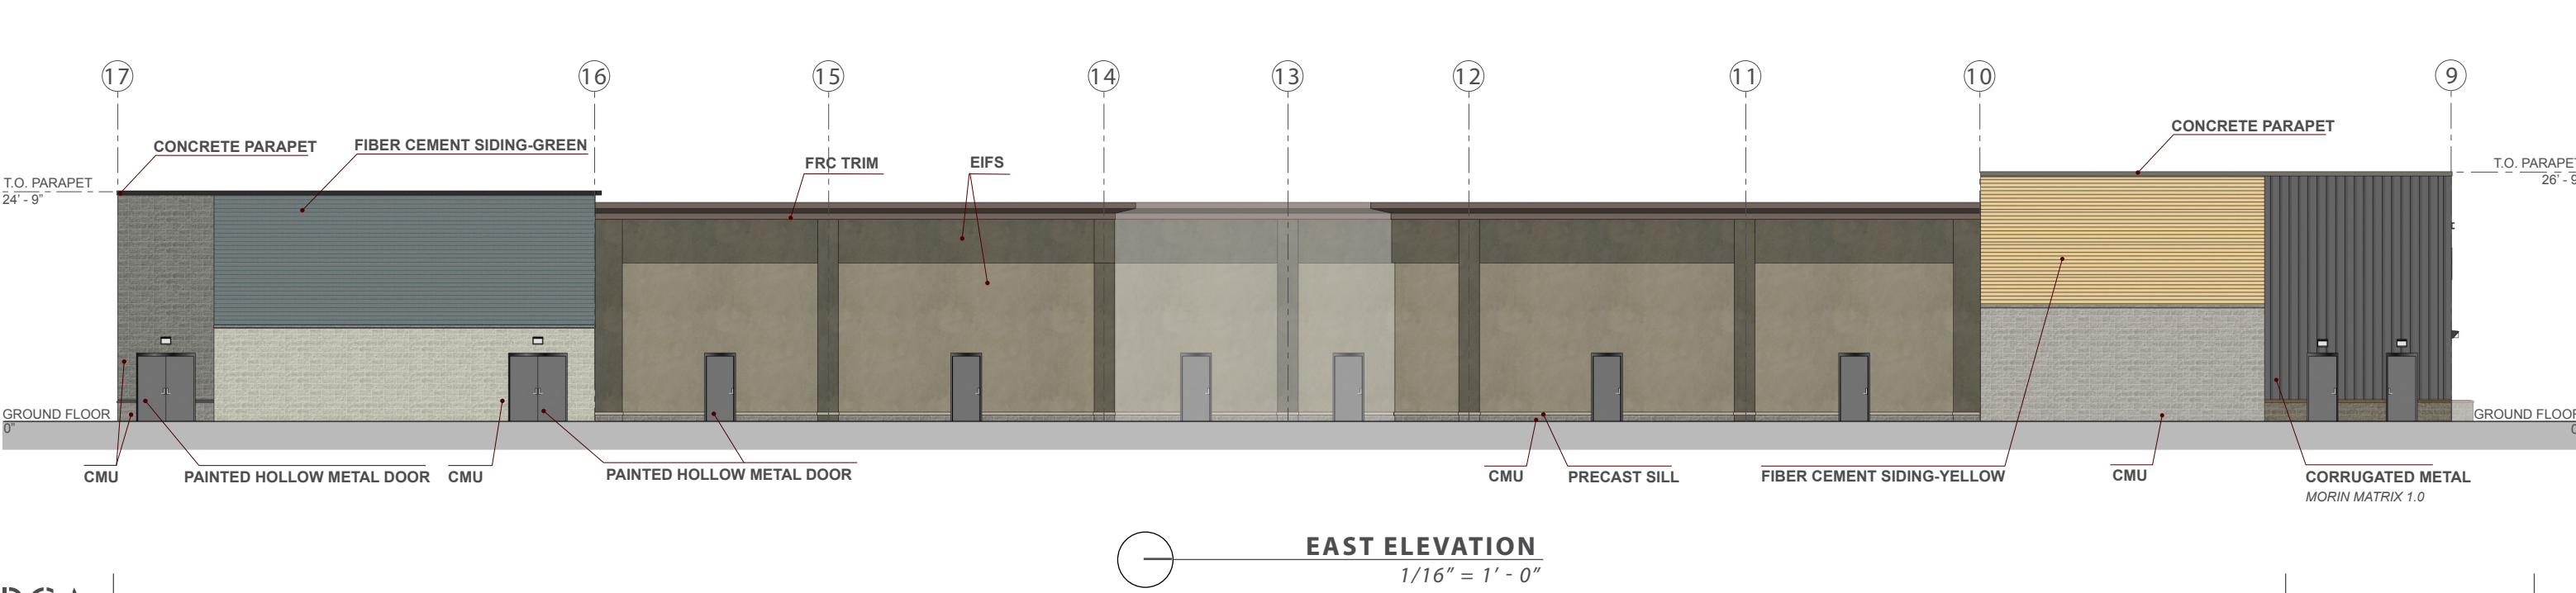



MEDICAL BUILDING

220 Gateway Boulevard
South Windsor, CT 06074

(*270 Gateway Boulevard Mirror Image of 220 Gateway Boulevard)

REVISION		
O	DESC	DATE

MAY 25, 2020

FLOOR PLAN

DATE ISSUED:
4-30-20

SCALE:
1/8" = 1'-0"


A-101

BUILDING SQUAREFOOTAGE	
Name	Area
VESTIBULE	101 SF
MECHANICAL ROOM	305 SF
TENANT SPACE	24076 SF
Grand total: 3 24482 SF (INTERNAL SQUAREFOOTAGE)	



PLAN NOTES:

1. ALL DIMENSIONS ARE STUD TO STUD OR FRAMING UNLESS OTHERWISE NOTED
2. DOORS ARE 6" FROM NEAREST STUD FACE UNLESS OTHERWISE NOTED. DOOR CLEARANCES ARE ALWAYS 1"-6" CLEAR ON PULL SIDE & 1"-0" CLEAR ON PUSH SIDE U.O.N. SEE TYPE. DOOR CLEARANCE DETAIL FOR MORE INFO
3. VERIFY MEASURING DISCREPANCIES AND REPORT ANY DISCREPANCIES TO THE ARCHITECT
4. CONTRACTOR IS RESPONSIBLE FOR COORDINATING ALL TRADES WORK IN THE FIELD AND PROVIDING COORDINATION / INSTALLATION DRAWINGS FOR ALL TRADES. ALL INSTALLATIONS ARE TO MEET STATE, LOCAL CODES & ALL AUTHORITIES HAVING JURISDICTION. GENERAL CONTRACTOR TO PROVIDE ALL SOFFITS & BOX-OUTS, AND FIRE-RATED ASSEMBLIES AS REQUIRED TO CONCEAL ALL MEP, HVAC, & ELEC.
5. CONTRACTOR TO VERIFY AND COORD. ALL SELECTED FIXTURES/APPLIANCES UNIT SIZES WITH MANUF. OPENING REQ.
6. ALL WINDOWS TO MEET LOCAL MIN DESIGN PRESSURE REQ. FOR CODE REQUIRED LOADING VERIFY WITH MANUF. PRIOR TO ORDERING.

7. CONTRACTOR IS TO PROVIDE AND MAINTAIN ALL REQUIRED CONTINUOUS FIRE RATED SEPARATIONS OR MEMBRANE CONTINUITY ABOVE ALL TOP PLATES, AROUND ALL RATED ASSEMBLIES, AND AROUND ALL RATED CORRIDORS, DRELLING UNITS, VERTICAL EXIST ENCLOSURES, SHAFTS, AND EGRESS PATHS THEREON. SEE TYPE PARTITION CONTINUITY DETAILS, UL DESCRIPTIONS IN SPEC, BOOK, AND PARTITION TYPE DINGS FOR MORE INFORMATION.
8. PROVIDE FIRE RESISTIBLE PARTITION CONTINUITY OF ALL RATED ASSEMBLIES PER CODE REQUIREMENTS. A. ALL AUTHORITIES HAVING JURISDICTION, CEILING BOARD PLANES ARE TO BE EXTENDED AND FIRE BLOCKING/ FIRE CAULKING/ TAPING, ETC. ARE TO PROVIDED AS NECESSARY.
9. CONNECT ALL FOOTING DRAINS AND RAIN LEADERS TO SITE DRAINAGE SYSTEM AS REQUIRED. CONTRACTOR TO PROVIDE AND CONTINUE ALL DRAINAGE PIPING TO DAYLIGHT, DREYWELLS, OR STRUCTURE AS SPECIFIED.

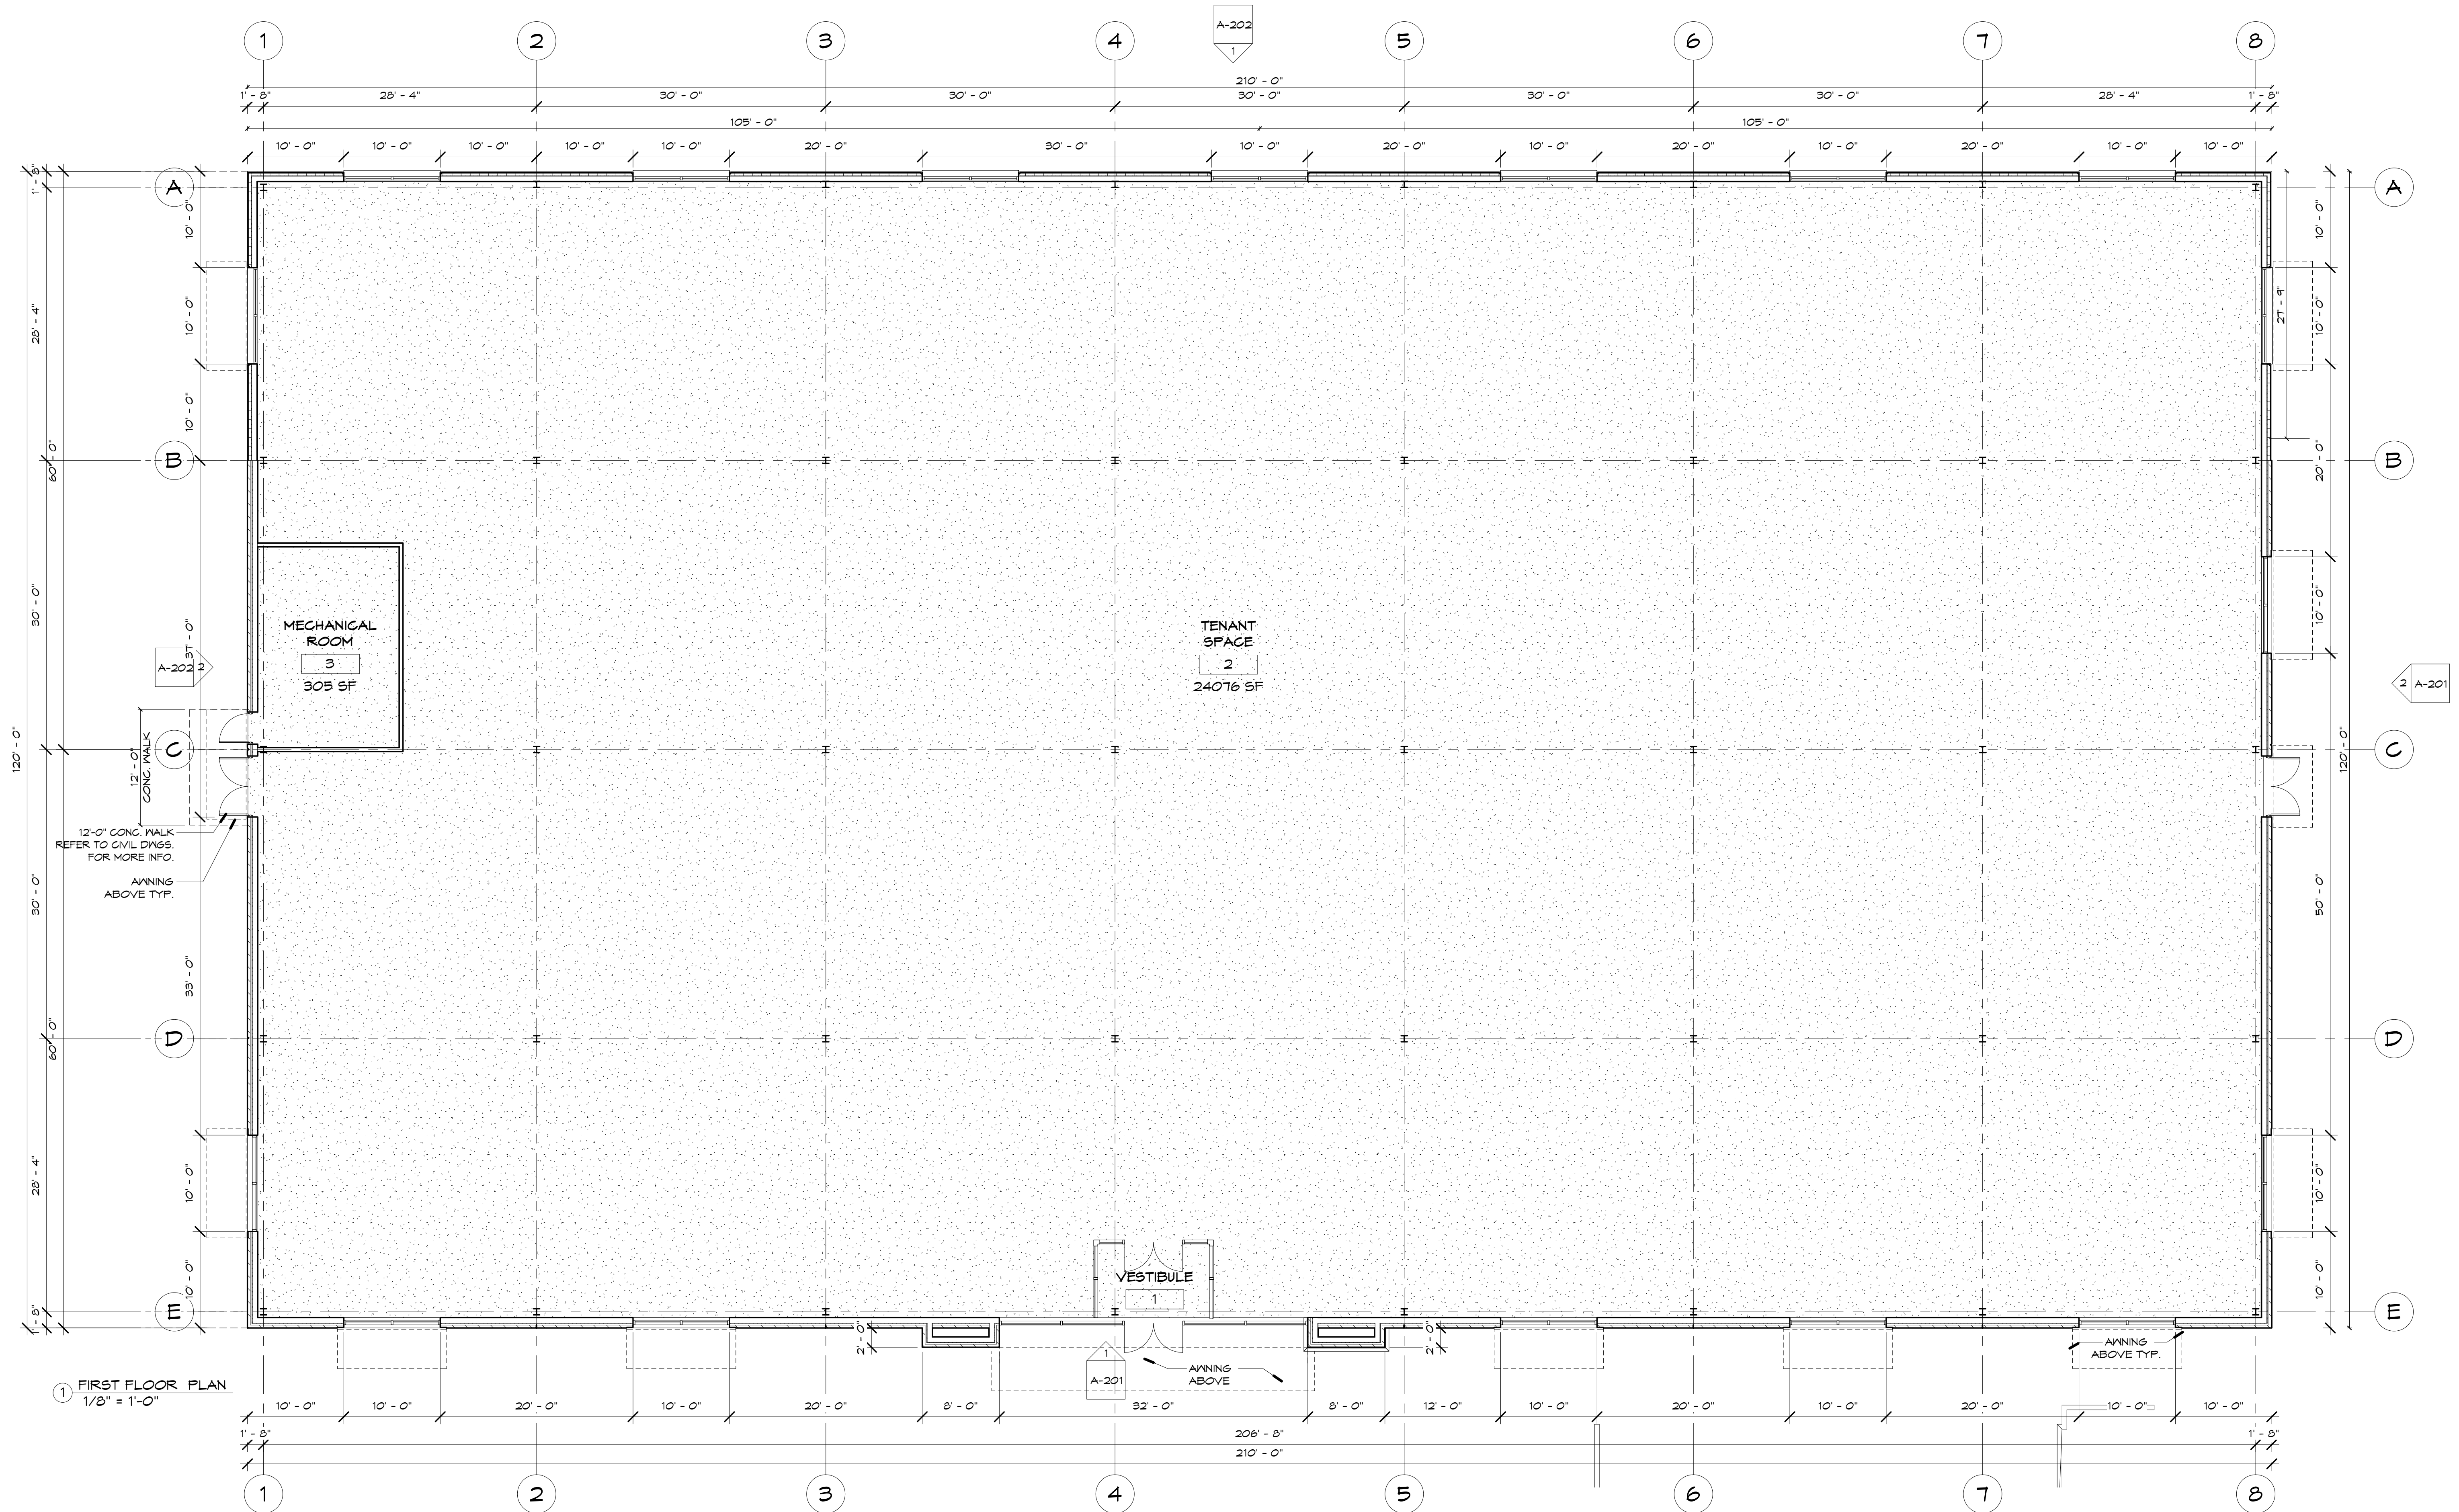

6/24/2020 1:42:00 PM Z:\Current Projects\240 buckland\cd\240 buckland_2019.rvt

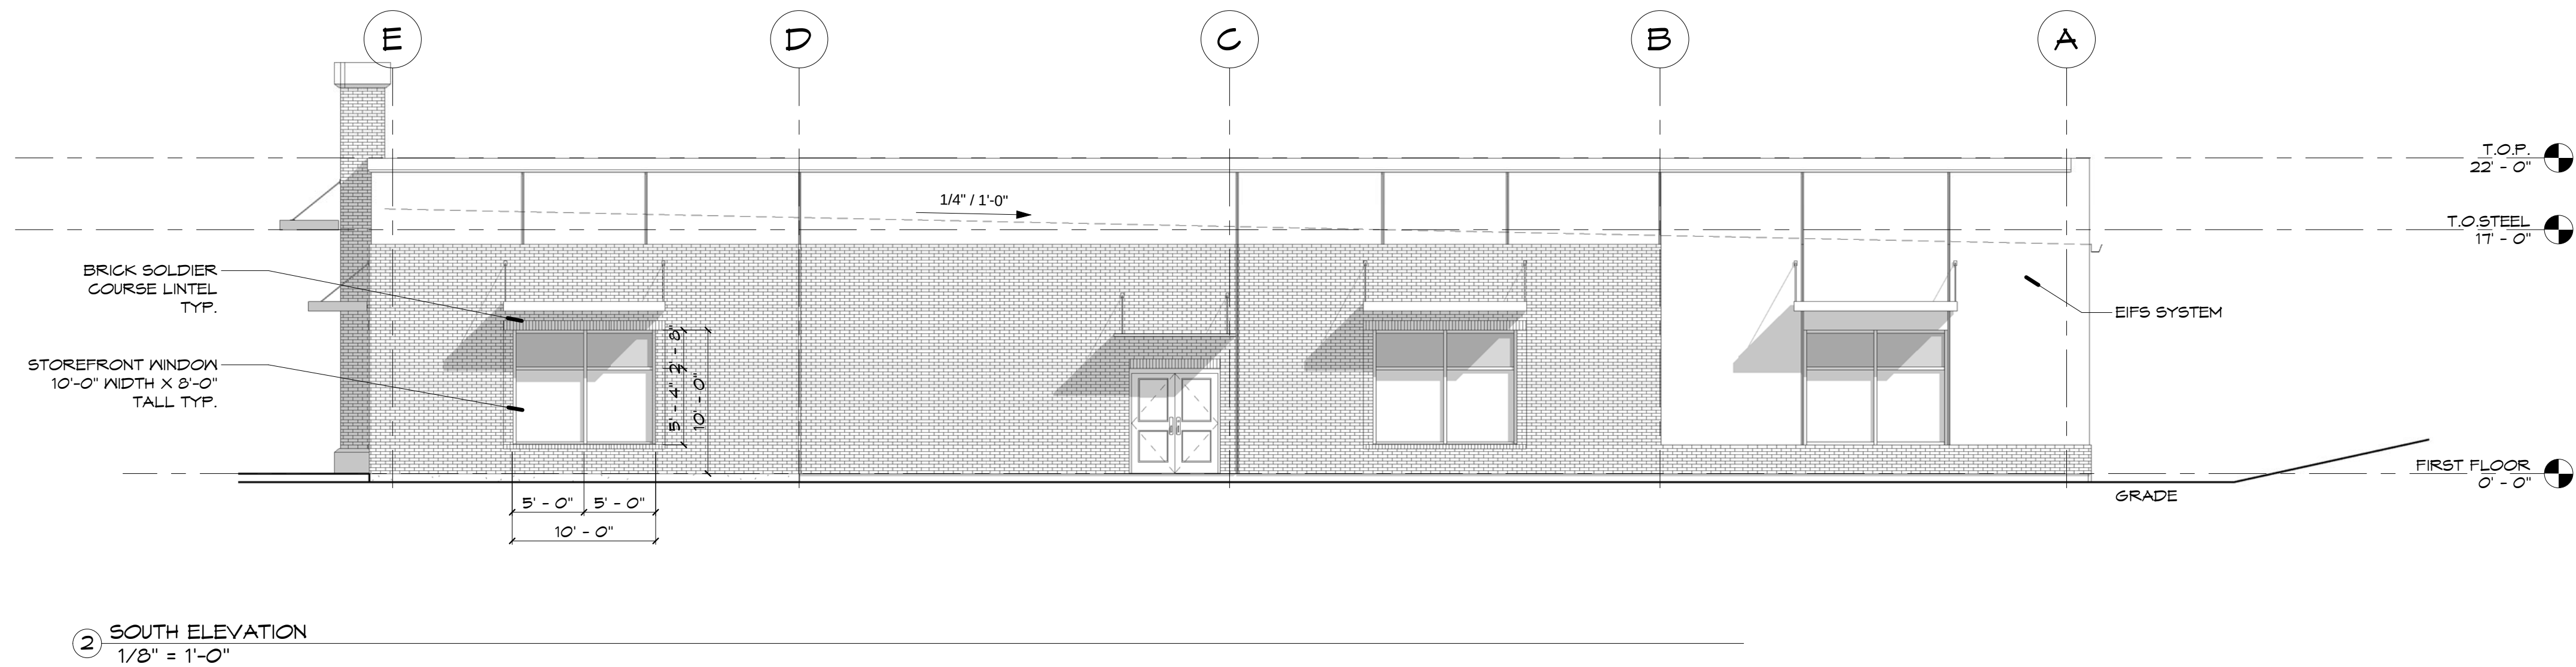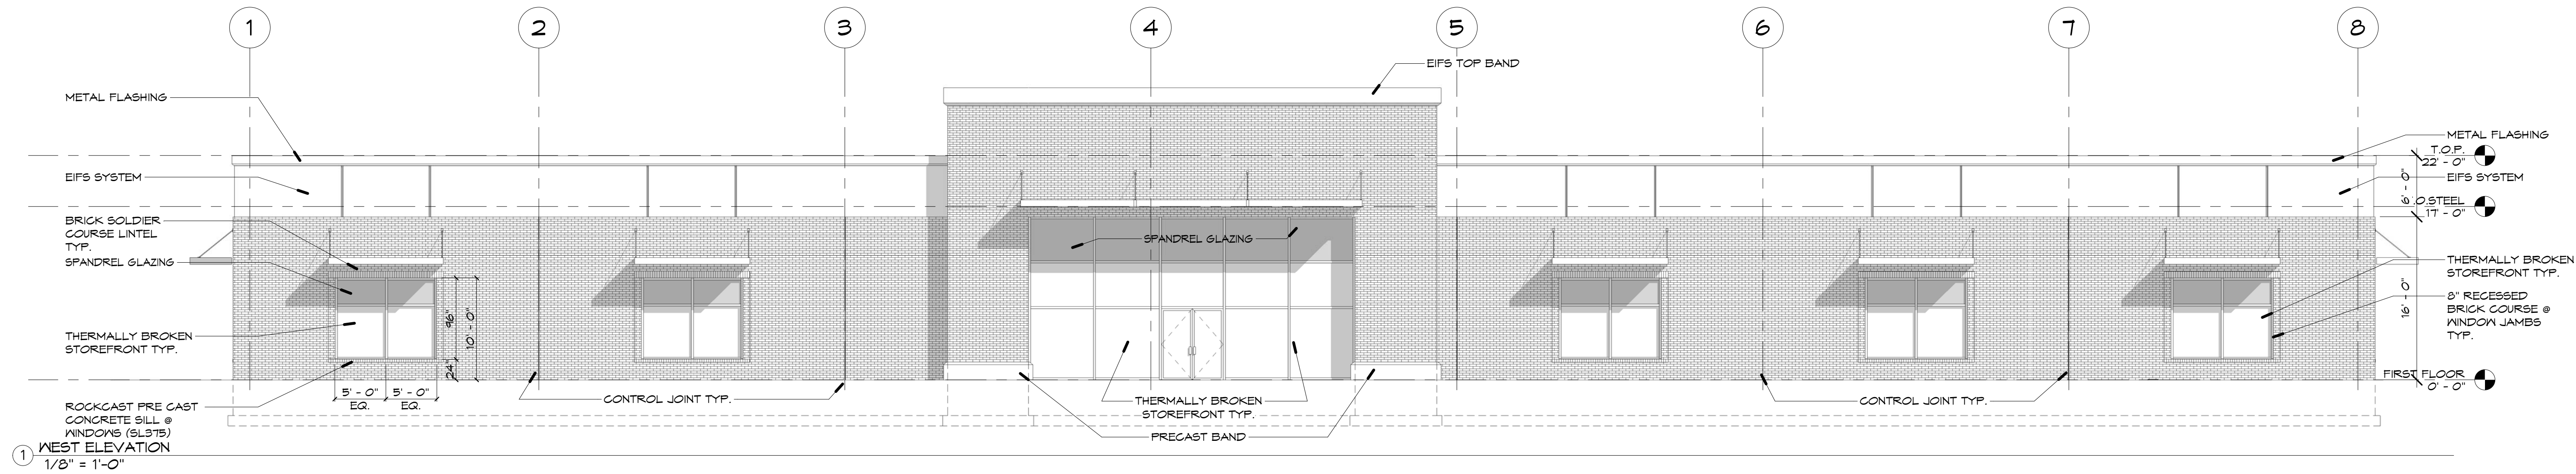

Job No. 2019-0158

Schadler Seinau associates, p.c.
architecture - planning - interiors
5 waterville road, farmington, ct 06032
(860) 677-9620
hsa-architects.com



MEDICAL BUILDING

220 Gateway Boulevard
South Windsor, CT 06074
(1270 Gateway Boulevard Mirror Image of 220 Gateway Boulevard)

REVISION		
NO	DESC	DATE

MAY 25, 2020


ELEVATIONS

DATE ISSUED:
4-30-20


SCALE:
1/8" = 1'-0"

A-201

6/24/2020 1:42:02 PM Z:\Current Projects\240 buckland\cd\240 buckland_2019.rvt

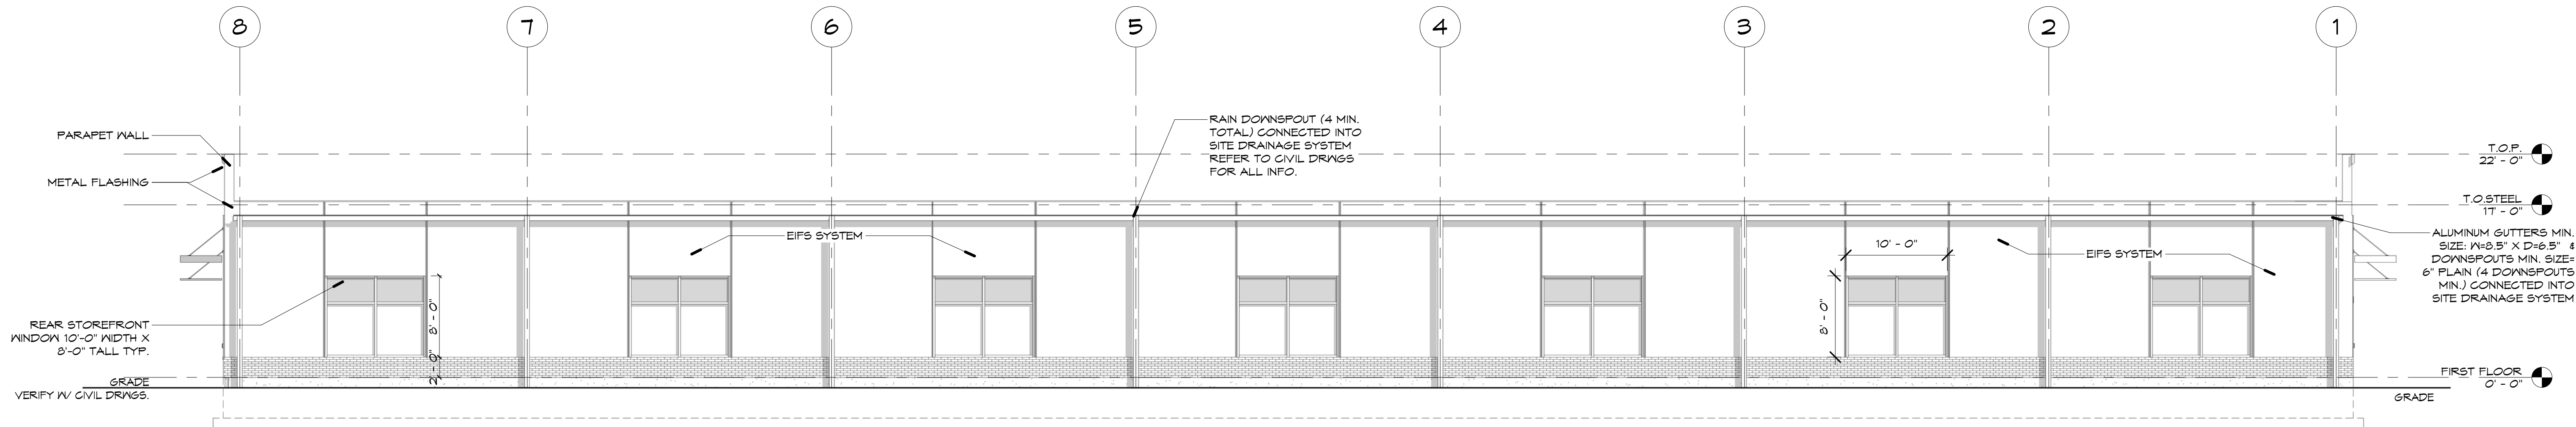

① EAST ELEVATION
1/8" = 1'-0"

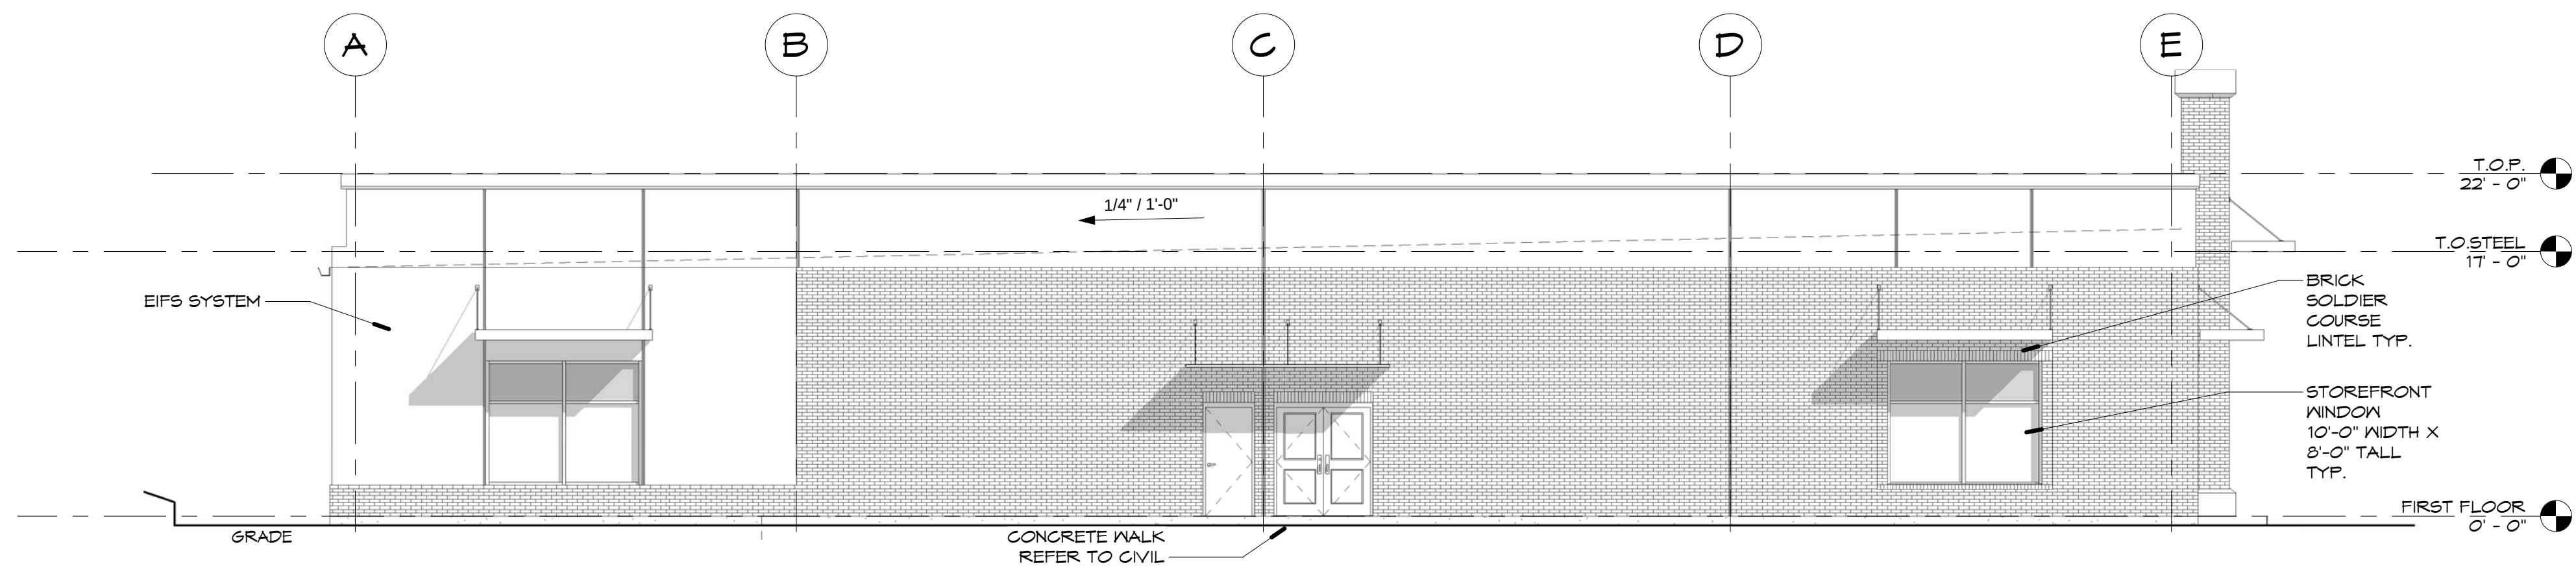

② NORTH ELEVATION
1/8" = 1'-0"

Job No. 2019-0158

Schadler Seinau associates, p.c.
architecture - planning - interiors
5 waterville road, farmington, ct 06032
(860) 677-9620
hsa-architects.com



MEDICAL BUILDING

220 Gateway Boulevard
South Windsor, CT 06074
(1270 Gateway Boulevard Mirror Image of 220 Gateway Boulevard)

REVISION

NO	DESC	DATE
----	------	------

MAY 25, 2020

ELEVATIONS

SCALE:
1/8" = 1'-0"

DATE ISSUED:
4-30-20

A-202