


STREET ADDRESS	OWNER	PARCEL ID
7 BAKER LANE	KURIAKOE NISE J &	7100007
20 BAKER LANE	TEMPLE BETH HILLEN	7100020
21 BAKER LANE	PAULPE SUPRIYA	7100021
44 CODY CIRCLE	HAKIEWICZ JOHN T & AMY B	21800044
50 CODY CIRCLE	BRANDOLI RICHARD TR	21800050
55 CODY CIRCLE	STIMSON SCOTT D & SHARON L	21800055
65 CODY CIRCLE	LEARY JOHN F JR & MICHELE	21800065
75 CODY CIRCLE	SOUTH WINDSOR TOWN OF	21800075
80 CODY CIRCLE	ANDREWS PETER J & KRISTIN E	21800080
90 CODY CIRCLE	ROBBIN DAVID A & NANCY A	21800090
95 CODY CIRCLE	DELHAIE RICHARD B JR & SUSAN E	21800095
105 CODY CIRCLE	JEYARAJ GERALD &	21800105
114 CODY CIRCLE	GLUCKMAN JEFFREY L & MINDY-LU	21800114
125 CODY CIRCLE	ZHANG WEI	21800125
126 CODY CIRCLE	BEMIS JEFFREY E & JODY P	21800126
26 EDGEWOOD DRIVE	MCCLEAN KAREN L	29400026
34 EDGEWOOD DRIVE	WITHERELL RYAN D	29400034
42 EDGEWOOD DRIVE	POULIN ROBERT W & ALLISON A	29400042
49 EDGEWOOD DRIVE	SWANSON FRANK J & CAROL ANN	29400049
50 EDGEWOOD DRIVE	KALARICKAL MATHEW M &	29400050
57 EDGEWOOD DRIVE	MILLS DAVID K &	29400057
58 EDGEWOOD DRIVE	CHIPMAN SCOT C & CHANDRA M	29400058
65 EDGEWOOD DRIVE	KILLI SAI &	29400065
66 EDGEWOOD DRIVE	SENGER MARILYN M L/U &	29400066
73 EDGEWOOD DRIVE	CROMBIE PHILIP E & MARGARET L	29400073
74 EDGEWOOD DRIVE	CHANDRA RAGHURAJ SINGH &	29400074
80 EDGEWOOD DRIVE	MONTANA ANTHONY	29400080
81 EDGEWOOD DRIVE	WOLLENBERG CHRISTOPHER H IV &	29400081
88 EDGEWOOD DRIVE	VILKINETZ MARK A & KAREN P	29400088
89 EDGEWOOD DRIVE	BEAUDOIN LUCIEN	29400089
97 EDGEWOOD DRIVE	MARINO CARL A & JILL E	29400097
98 EDGEWOOD DRIVE	DOWNS BARBARA ESTATE OF	29400098
105 EDGEWOOD DRIVE	CONGDON KARY L	29400105
106 EDGEWOOD DRIVE	BINKOWSKI DENNIS J &	29400106
113 EDGEWOOD DRIVE	CRENSHAW GARY A &	29400113
116 EDGEWOOD DRIVE	SUBRAMANYAN NAGAMATHAN	29400116
121 EDGEWOOD DRIVE	SINGHVI PRIYANK &	29400121
124 EDGEWOOD DRIVE	PICARD MICHAEL ANTHONY	29400124
132 EDGEWOOD DRIVE	SOUTH WINDSOR TOWN OF 16	29400132
135 EDGEWOOD DRIVE	PHILLIP VERNELLE	29400135
144 EDGEWOOD DRIVE	DRENGA JOHN L & JILL A	29400144
152 EDGEWOOD DRIVE	COSTA RUI & AMY	29400152
153 EDGEWOOD DRIVE	WIND KEVIN P	29400153
431 GOVERNORS HIGHWAY	ELECTRO-METHODS INC	36900431
441 GOVERNORS HIGHWAY	ELECTRO-METHODS INC	36900441
455 GOVERNORS HIGHWAY	RYAN KATHLEEN T	36900455
470 GOVERNORS HIGHWAY	RYCONDN PROPERTIES LLC	36900470
475 GOVERNORS HIGHWAY	UV VINTAGE LANE II LLC	36900475
550 GOVERNORS HIGHWAY	RULNICK MARTIN	36900550
551 GOVERNORS HIGHWAY	UV VINTAGE LANE II LLC	36900551
560 GOVERNORS HIGHWAY	SMUCK ROBERT	36900560
570 GOVERNORS HIGHWAY	JONES WILLIAM &	36900570
576 GOVERNORS HIGHWAY	JE SHEPARD COMPANY	36900576
584 GOVERNORS HIGHWAY	RONDINOONE STEVEN	36900584
596 GOVERNORS HIGHWAY	BUTLER DERRICK J & CARINA L	36900596
608 GOVERNORS HIGHWAY	DUBIEL JANET H TR	36900608
620 GOVERNORS HIGHWAY	MIELE SCOTT H & CHRISTINE L	36900620
630 GOVERNORS HIGHWAY	WENTZELL TIMOTHY H & DIANNA L	36900630
53 MARILYN ROAD	SEADAR ROBERT S & CAROLE A	56700053
63 MARILYN ROAD	COHAN ANNE M	56700063
64 MARILYN ROAD	KISSELBURGH CINDY E	56700064
280 NUTMEG ROAD	CURRENT RESIDENT	65103028
310 NUTMEG ROAD	OSPREE ASSOCIATES LLC	65103010
444 NUTMEG ROAD	G & S SCRAP REALTY LLC	65100444
5 TALBOT LANE	UV VINTAGE LANE II LLC	88900005
25 TALBOT LANE	UV VINTAGE LANE II LLC	88900025
30 TALBOT LANE	MCCPHEARY TALBOT REALTY LLC	88900030
50 TALBOT LANE	NCF REAL ESTATE LLC	88900050
310 NUTMEG ROAD #A1	CURRENT RESIDENT	6510310A1
310 NUTMEG ROAD #A10	CURRENT RESIDENT	6510310A10
310 NUTMEG ROAD #A11	CURRENT RESIDENT	6510310A11
310 NUTMEG ROAD #A12	CURRENT RESIDENT	6510310A12
310 NUTMEG ROAD #A2	CURRENT RESIDENT	6510310A2
310 NUTMEG ROAD #A3	CURRENT RESIDENT	6510310A3
310 NUTMEG ROAD #A4	CURRENT RESIDENT	6510310A4
310 NUTMEG ROAD #A5	CURRENT RESIDENT	6510310A5
310 NUTMEG ROAD #A6	CURRENT RESIDENT	6510310A6
310 NUTMEG ROAD #A7	CURRENT RESIDENT	6510310A7
310 NUTMEG ROAD #A8	CURRENT RESIDENT	6510310A8
310 NUTMEG ROAD #A9	CURRENT RESIDENT	6510310A9
310 NUTMEG ROAD #B1	CURRENT RESIDENT	6510310B1
310 NUTMEG ROAD #B2	CURRENT RESIDENT	6510310B2
310 NUTMEG ROAD #B3	CURRENT RESIDENT	6510310B3
310 NUTMEG ROAD #B4	CURRENT RESIDENT	6510310B4
310 NUTMEG ROAD #C1	CURRENT RESIDENT	6510310C1
310 NUTMEG ROAD #C10	CURRENT RESIDENT	6510310C10
310 NUTMEG ROAD #C11	CURRENT RESIDENT	6510310C11
310 NUTMEG ROAD #C12	CURRENT RESIDENT	6510310C12
310 NUTMEG ROAD #C13	CURRENT RESIDENT	6510310C13
310 NUTMEG ROAD #C14	CURRENT RESIDENT	6510310C14
310 NUTMEG ROAD #C15	CURRENT RESIDENT	6510310C15
310 NUTMEG ROAD #C16	CURRENT RESIDENT	6510310C16
310 NUTMEG ROAD #C2	CURRENT RESIDENT	6510310C2
310 NUTMEG ROAD #C3	CURRENT RESIDENT	6510310C3
310 NUTMEG ROAD #C4	CURRENT RESIDENT	6510310C4
310 NUTMEG ROAD #C5	CURRENT RESIDENT	6510310C5
310 NUTMEG ROAD #C6	CURRENT RES	

5 & 25 Talbot Lane and 475 & 551 Governor's Highway
South Windsor, CT
GIS#: 88900005, 88900025, 36900475, 36900551

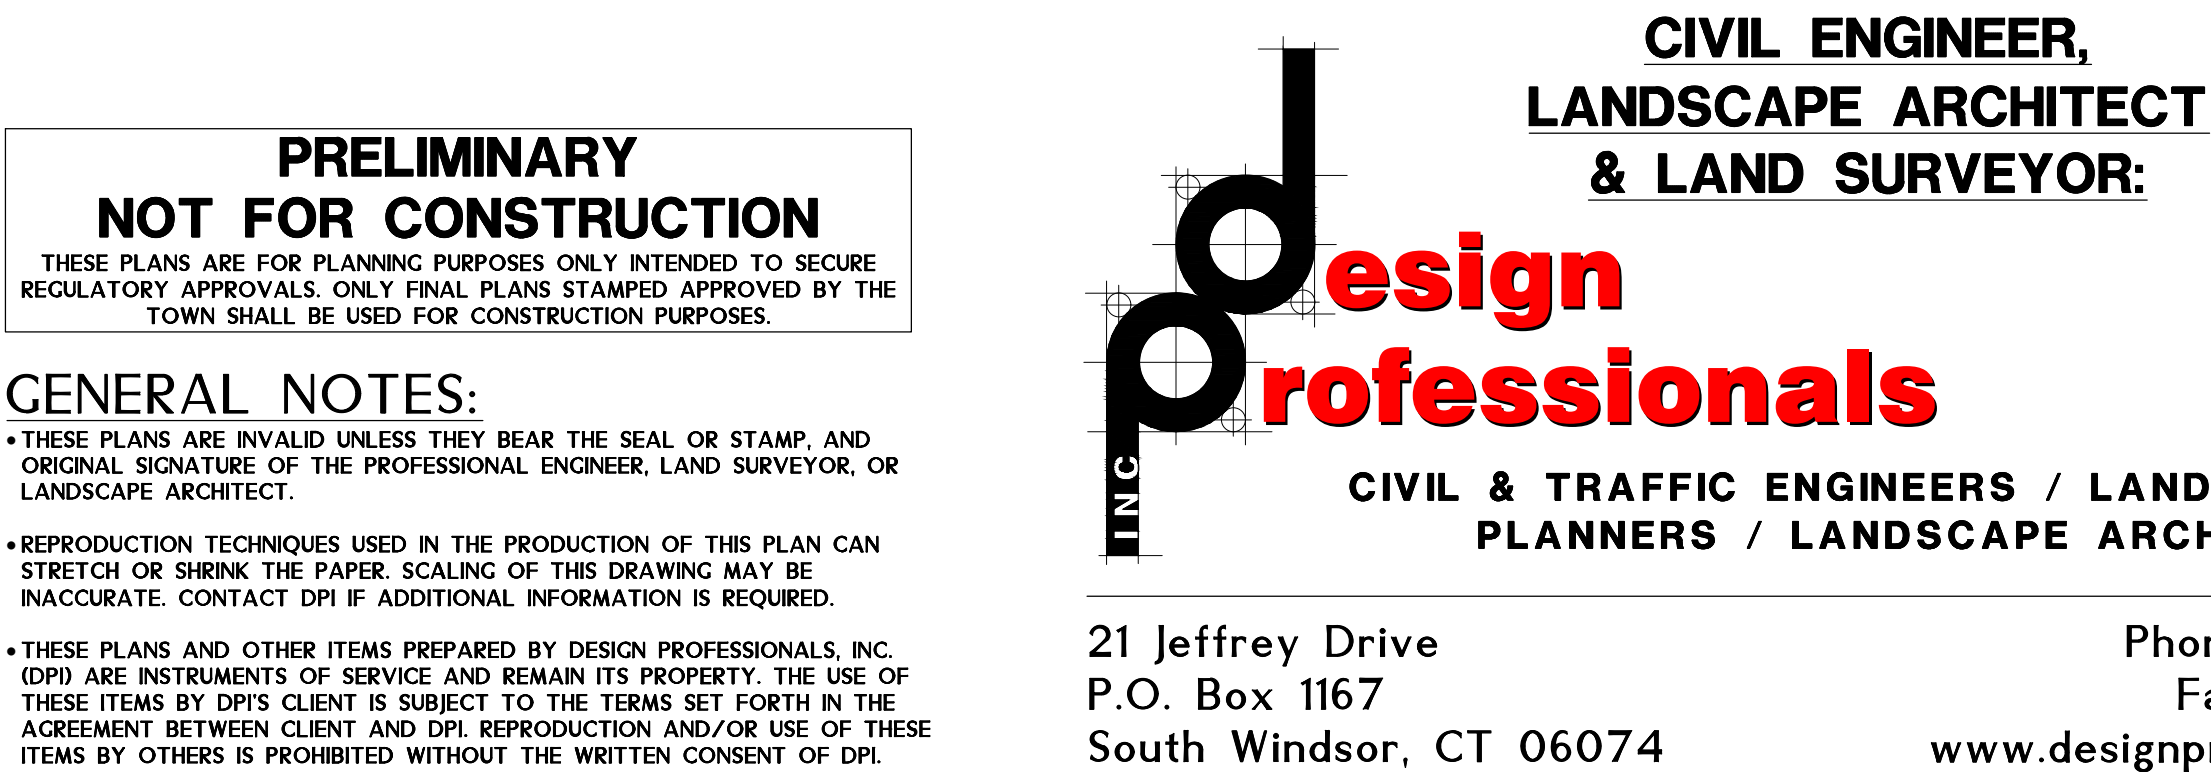


SHEET INDEX		
C-T1	COVER SHEET	1 of 30
C-OS1	OVERALL SITE PLAN	2 of 30
C-SP1-SP3	SITE PLAN	3-5 of 30
C-GD1-GD3	GRADING PLAN	6-8 of 30
C-DR1-DR3	DRAINAGE PLAN	9-11 of 30
C-UT1-UT3	UTILITY PLAN	12-14 of 30
C-ES1	EROSION & SEDIMENTATION PHASING PLAN	15 of 30
C-ES2-ES4	EROSION & SEDIMENTATION PLAN	16-18 of 30
C-ES5	EROSION & SEDIMENTATION NOTES & DETAILS	19 of 30
C-LS1-LS3	LANDSCAPE PLAN	20-22 of 30
C-LS4	LANDSCAPE BUFFER CROSS SECTIONS	23 of 30
C-LS5	LANDSCAPE NOTES & DETAILS	24 of 30
C-LT1-LT2	LIGHTING PLAN	25-26 of 30
C-D1	NOTES, DETAILS, & LEGEND	27 of 30
C-D2 - C-D4	DETAILS	28-30 of 30
V-1 TO V-2	PROPERTY & TOPOGRAPHIC SURVEY	1-2 of 2
A-1.0-3.0	ARCHITECTURAL FLOOR PLAN, ELEVATIONS, & EXTERIOR ELEMENTS (BY OTHERS)	1-3 of 3

[illegible]

Fellner Associates Architects
382 Town Street
PO Box 115
East Haddam, CT 06423
860-873-8230
www.fellnerarchitects.com

APPLICANT:
UW VINTAGE LANE II, LLC
PO BOX 504
SOUTH GLASTONBURY, CT 06073
860-268-2452 T

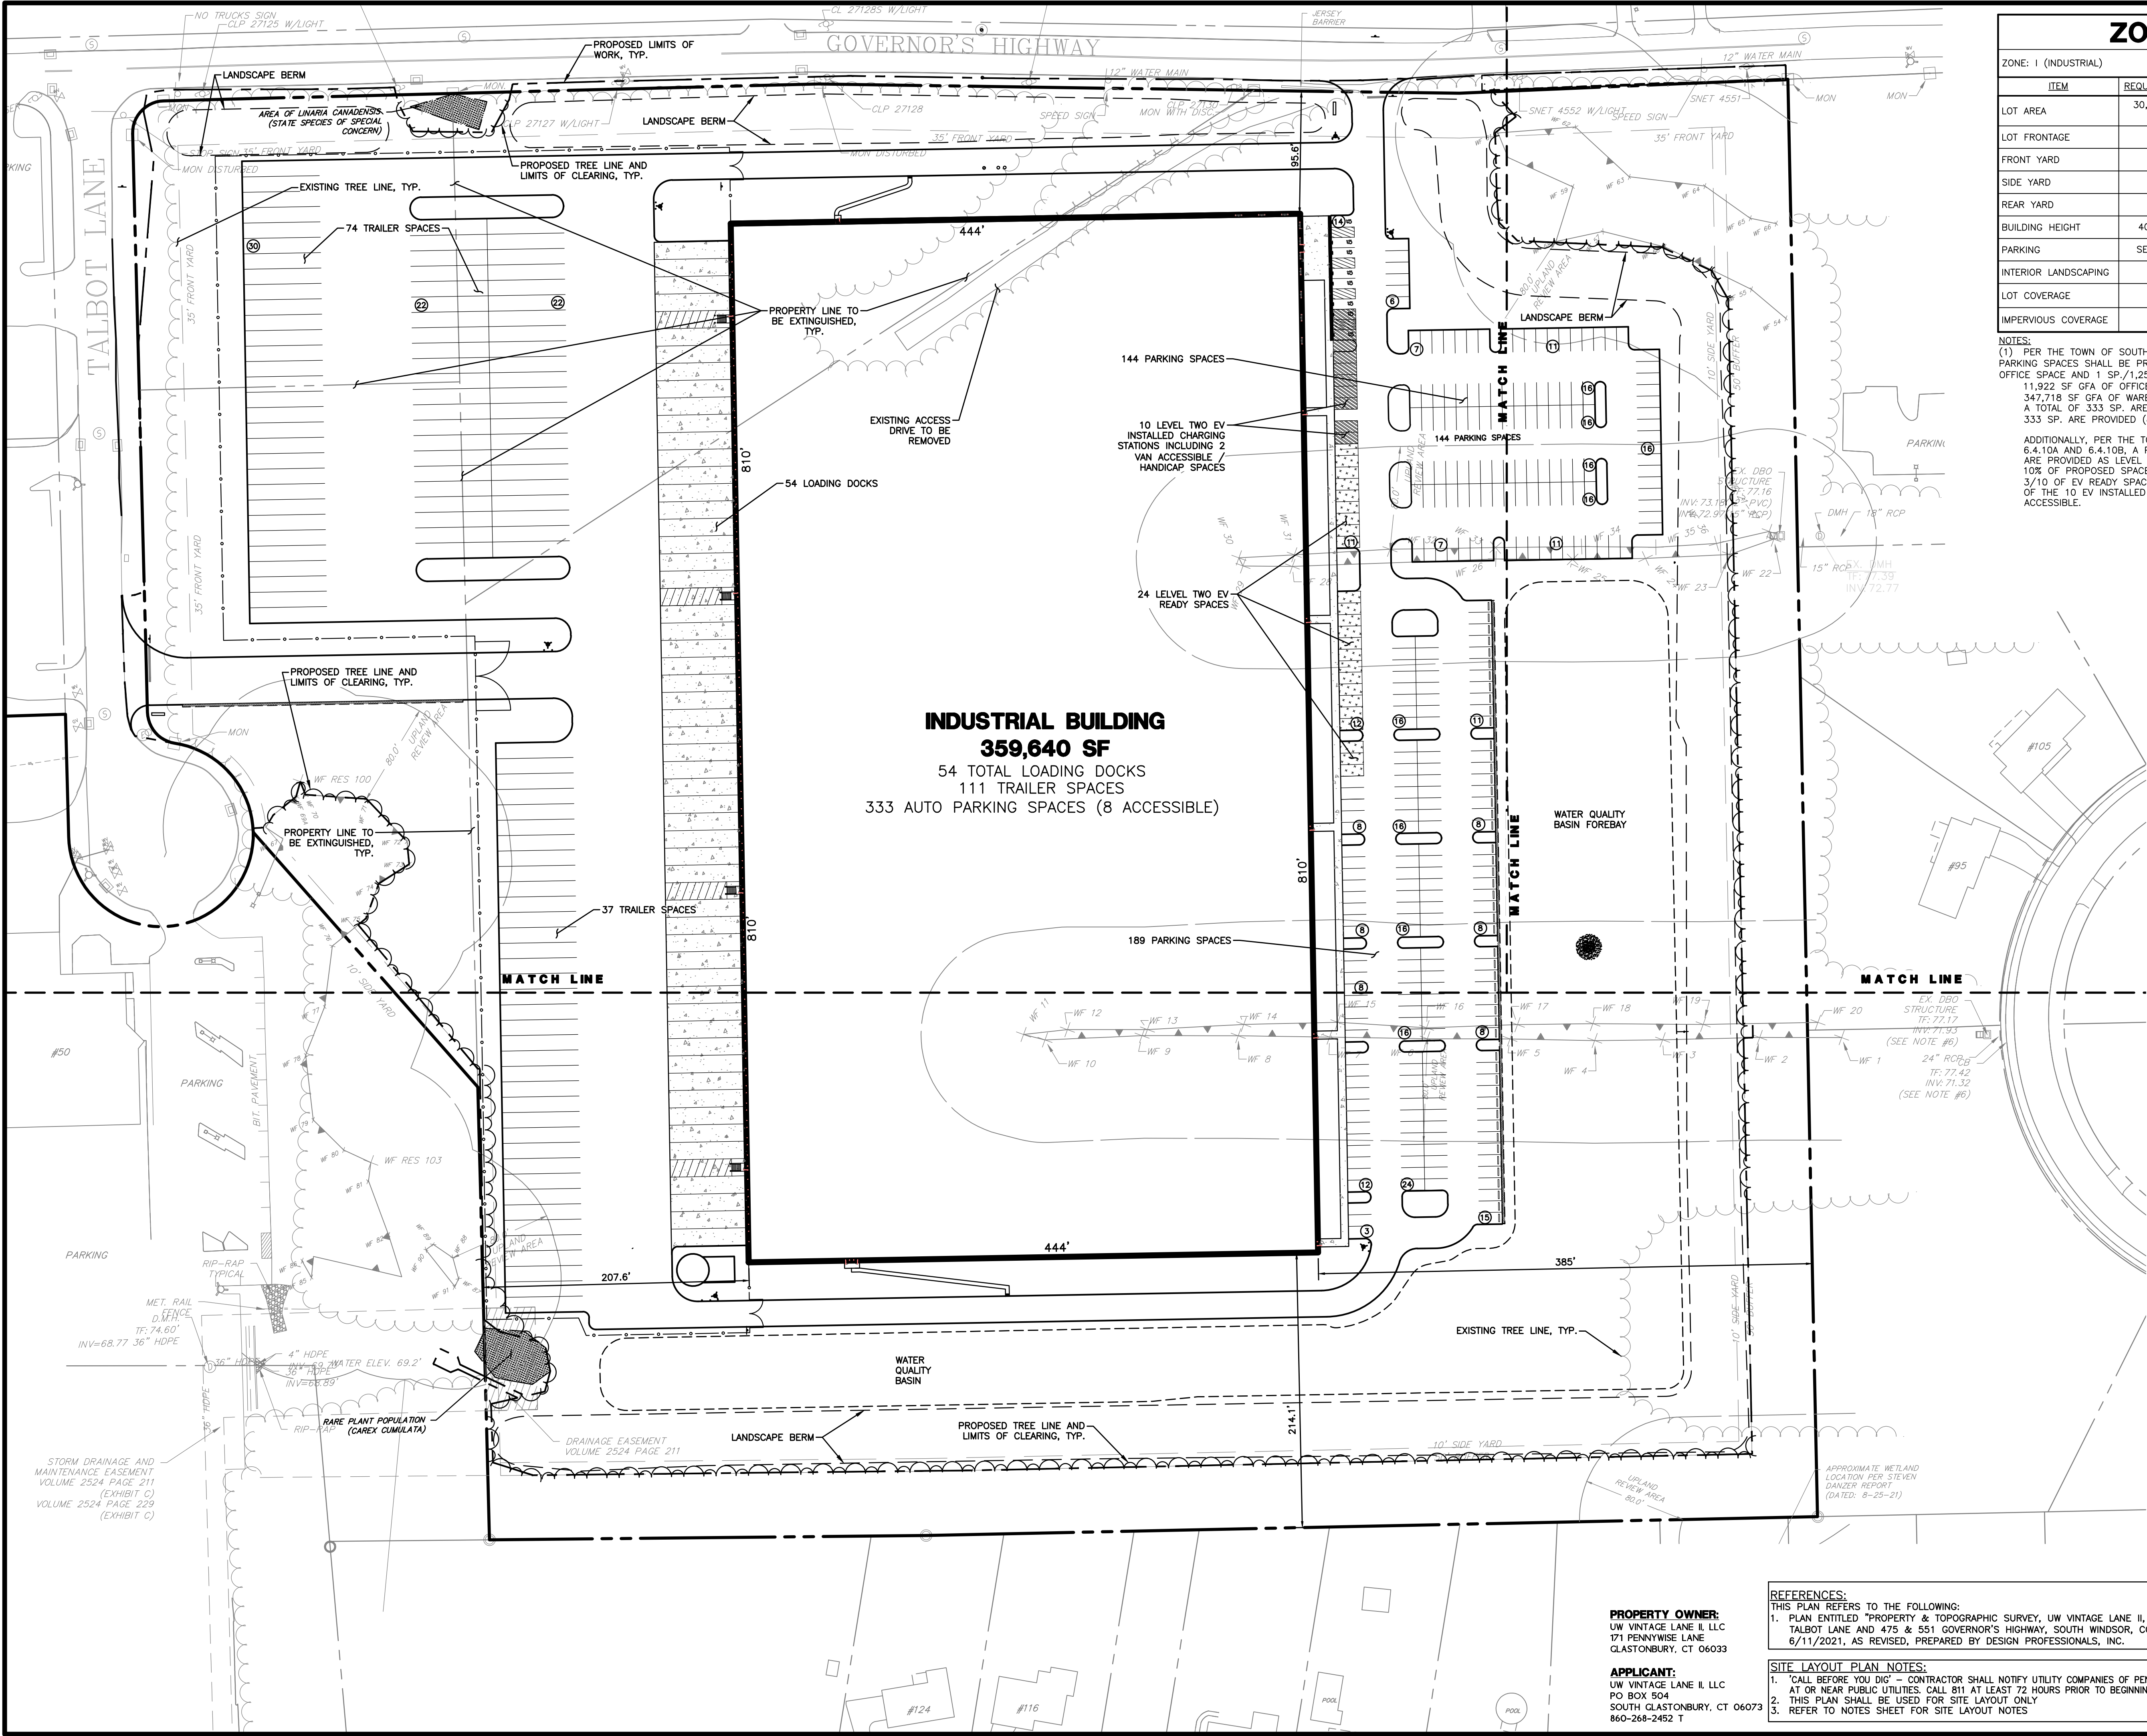

ZONING TABLE			
ZONE: I (INDUSTRIAL)			
ITEM	REQUIRED/ ALLOWED	EXISTING	PROPOSED
LOT AREA	30,000 SF (0.69 AC)	30.37 AC	30.37 AC
LOT FRONTAGE	100'	1,041.7'	1,041.7'
FRONT YARD	35'	N/A	95.6'
SIDE YARD	10'	N/A	207.6'
REAR YARD	25'	N/A	N/A
BUILDING HEIGHT	40'/2 STORIES	N/A	1 STORY/ 40'
PARKING	SEE BELOW (1)	N/A	333 (1)
INTERIOR LANDSCAPING	10%	N/A	10.7%
LOT COVERAGE	50%	N/A	27.2%
IMPERVIOUS COVERAGE	65%	0.4%	55.4%

NOTES:
(1) PER THE TOWN OF SOUTH WINDSOR ZONING REGULATIONS TABLE 6.4.3B, PARKING SPACES SHALL BE PROVIDED AT A RATIO OF 4.5 SP/1,000 SF GFA FOR OFFICE SPACE AND 1 SP/1,250 SF GFA FOR WAREHOUSE SPACE.
11,922 SF GFA OF OFFICE / 1,000 SF = 12*4.5 SP. = 54 SP. REQUIRED
347,718 SF GFA OF WAREHOUSE / 1,250 SF = 279 SP. REQUIRED
A TOTAL OF 333 SP. ARE REQUIRED FOR THIS DEVELOPMENT.
333 SP. ARE PROVIDED (8 HANDICAP SPACES PLUS 325 CONVENTIONAL SPACES)
ADDITIONALLY, PER THE TOWN OF SOUTH WINDSOR ZONING REGULATIONS TABLES 6.4.10A AND 6.4.10B, A PORTION OF THE PASSENGER VEHICLE PARKING SPACES ARE PROVIDED AS LEVEL TWO EV INSTALLED AND LEVEL TWO EV READY.
10% OF PROPOSED SPACES = 34 EV READY SPACES.
3/10 OF EV READY SPACES = 10 EV INSTALLED SPACES.
OF THE 10 EV INSTALLED SPACES, 2 ARE HANDICAP RESTRICTED VAN ACCESSIBLE.

PROPERTY OWNER:
UW VINTAGE LANE II, LLC
171 PENNYWISE LANE
GLASTONBURY, CT 06033

APPLICANT:
UW VINTAGE LANE II, LLC
PO BOX 504
SOUTH GLASTONBURY, CT 06073
860-268-2452 T

REFERENCES:
THIS PLAN REFERS TO THE FOLLOWING:
1. PLAN ENTITLED "PROPERTY & TOPOGRAPHIC SURVEY, UW VINTAGE LANE II, LLC, 5 & 25 TALBOT LANE AND 475 & 551 GOVERNOR'S HIGHWAY, SOUTH WINDSOR, CONNECTICUT" DATED 6/11/2021, AS REVISED, PREPARED BY DESIGN PROFESSIONALS, INC.

SITE LAYOUT PLAN NOTES:
1. "CALL BEFORE YOU DIG" - CONTRACTOR SHALL NOTIFY UTILITY COMPANIES OF PENDING EXCAVATION AT OR NEAR PUBLIC UTILITIES. CALL 811 AT LEAST 72 HOURS PRIOR TO BEGINNING EXCAVATION.
2. THIS PLAN SHALL BE USED FOR SITE LAYOUT ONLY
3. REFER TO NOTES SHEET FOR SITE LAYOUT NOTES

OVERALL SITE PLAN

REVISIONS

NO.	DATE	BY	REVISIONS
1	8/2/2021	REM	COORDINATION WITH GE CONSULTANTS
2	8/25/2021	DHJ	REVISED PER TOWN COMMENTS
3	10/1/2021	DHJ	REVISED PER TOWN COMMENTS
4	10/6/2021	DHJ	REVISED PER TOWN COMMENTS
5	10/14/2021	DHJ	REVISED PER TOWN COMMENTS

SCALE: 0 30' 60' 120'

T = 60'

SHEET 2 OF 30

25 TALBOT LANE

SITE PLAN APPLICATION

5 & 25 TALBOT LANE & 475 & 551 GOVERNOR'S HIGHWAY
SOUTH WINDSOR, CONNECTICUT 06073

GIS Nos. 88900005, 88900025, 36900475, 36900551


PREPARED FOR


UW Vintage Lane II, LLC
PO Box 504
South Glastonbury, CT 06073
860-268-2452 T

DESIGN PROFESSIONALS

CIVIL & TRAFFIC ENGINEERS / LAND SURVEYORS
PLANNERS / LANDSCAPE ARCHITECTS

21 EPHRAIM DRIVE
P.O. BOX 167
SOUTH WINDSOR, CT 06074
860-268-8727 F
www.designprofessionalsinc.com

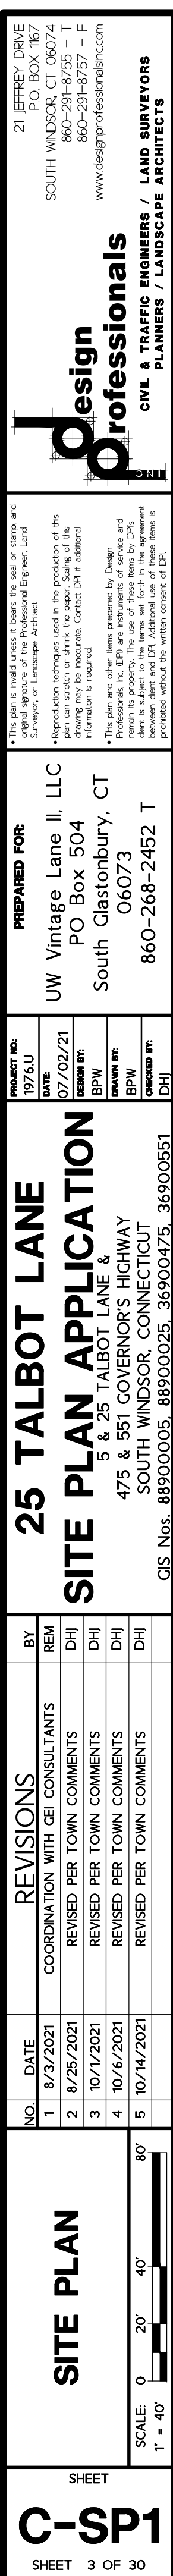

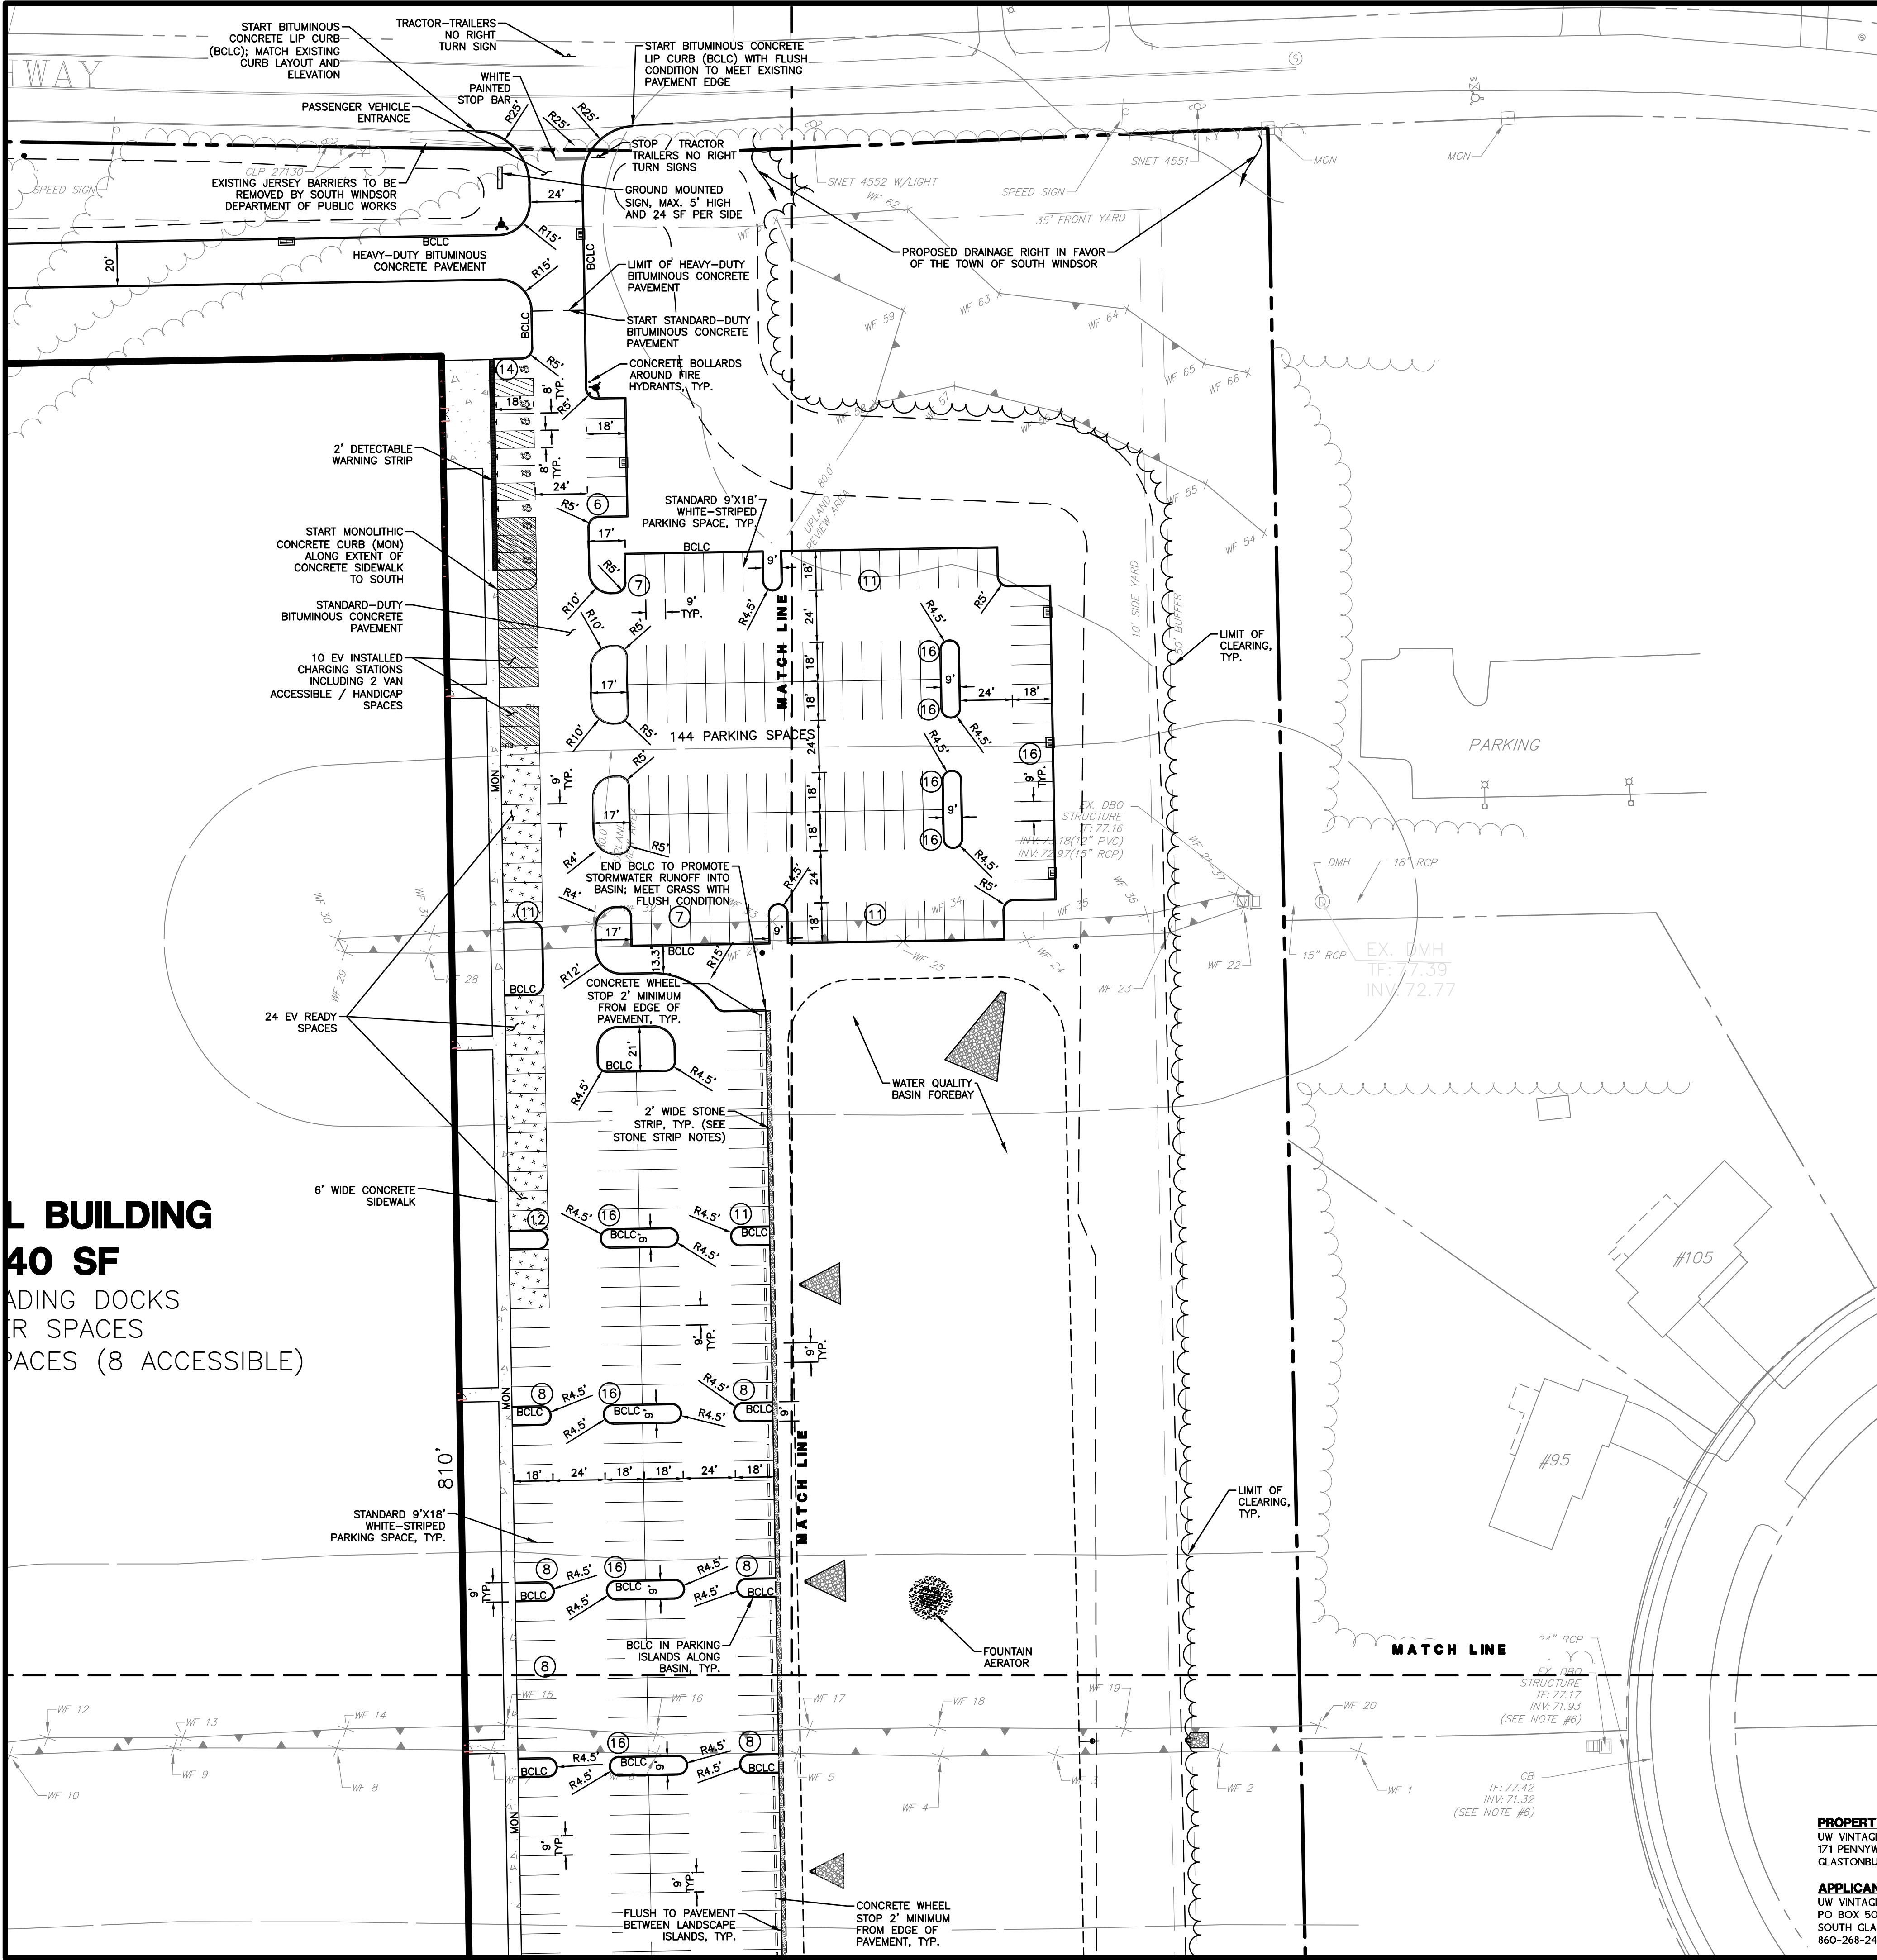

STONE STRIP NOTES:

1. PROVIDE 2' STONE STRIP ON THE EASTERN SIDE OF THE BUILDING AS NOTED ON THE PLAN.
2. GRAVEL SHALL BE 4" DEEP, WITH A MAX STONE SIZE OF 3".
3. PROVIDE 10-MIL POLY WEED BARRIER UNDER GRAVEL.
4. PROVIDE PLASTIC LANDSCAPE EDGING AROUND PERIMETER OF GRAVEL NOT ABUTTING THE PARKING LOT. INSTALL PER MANUFACTURER'S WRITTEN INSTRUCTIONS.

REFERENCES:

THIS PLAN REFERS TO THE FOLLOWING:
1. PLAN ENTITLED "PROPERTY & TOPOGRAPHIC SURVEY, UW VINTAGE LANE II, LLC, 5 & 25 TALBOT LANE AND 475 & 551 GOVERNOR'S HIGHWAY, SOUTH WINDSOR, CONNECTICUT" DATED 6/11/2021, AS REVISED, PREPARED BY DESIGN PROFESSIONALS, INC.

SITE LAYOUT PLAN NOTES:

1. "CALL BEFORE YOU DIG" - CONTRACTOR SHALL NOTIFY UTILITY COMPANIES OF PENDING EXCAVATION AT OR NEAR PUBLIC UTILITIES. CALL 811 AT LEAST 72 HOURS PRIOR TO BEGINNING EXCAVATION.
2. THIS PLAN SHALL BE USED FOR SITE LAYOUT ONLY.
3. REFER TO NOTES SHEET FOR SITE LAYOUT NOTES.

PROPERTY OWNER:
UW VINTAGE LANE II, LLC
171 PENNYWISE LANE
GLASTONBURY, CT 06033

APPLICANT:
UW VINTAGE LANE II, LLC
PO BOX 504
SOUTH GLASTONBURY, CT 06073
860-268-2452 T

DESIGN PROFESSIONALS
CIVIL & TRAFFIC ENGINEERS / LAND SURVEYORS
PLANNERS / LANDSCAPE ARCHITECTS

21 EBBEY DRIVE
P.O. BOX 167
SOUTH WINDSOR, CT 06074
860-268-8727 - F
860-268-8727 - F
www.designprofessionals.com


PREPARED FOR:
UW Vintage Lane II, LLC
PO Box 504
South Glastonbury, CT
06073
860-268-2452 T

PROJECT NO.:
1976LU
DATE:
07/02/21
DESIGNED BY:
BFW
CHECKED BY:
DHL

25 TALBOT LANE
SITE PLAN APPLICATION
5 & 25 TALBOT LANE &
475 & 551 GOVERNOR'S HIGHWAY
SOUTH WINDSOR, CONNECTICUT
GIS Nos. 88900005, 88900025, 36900475, 36900551

SITE PLAN
80'
SCALE: 0 20' 40'
T = 40'

SHEET
C-SP2
SHEET 4 OF 30

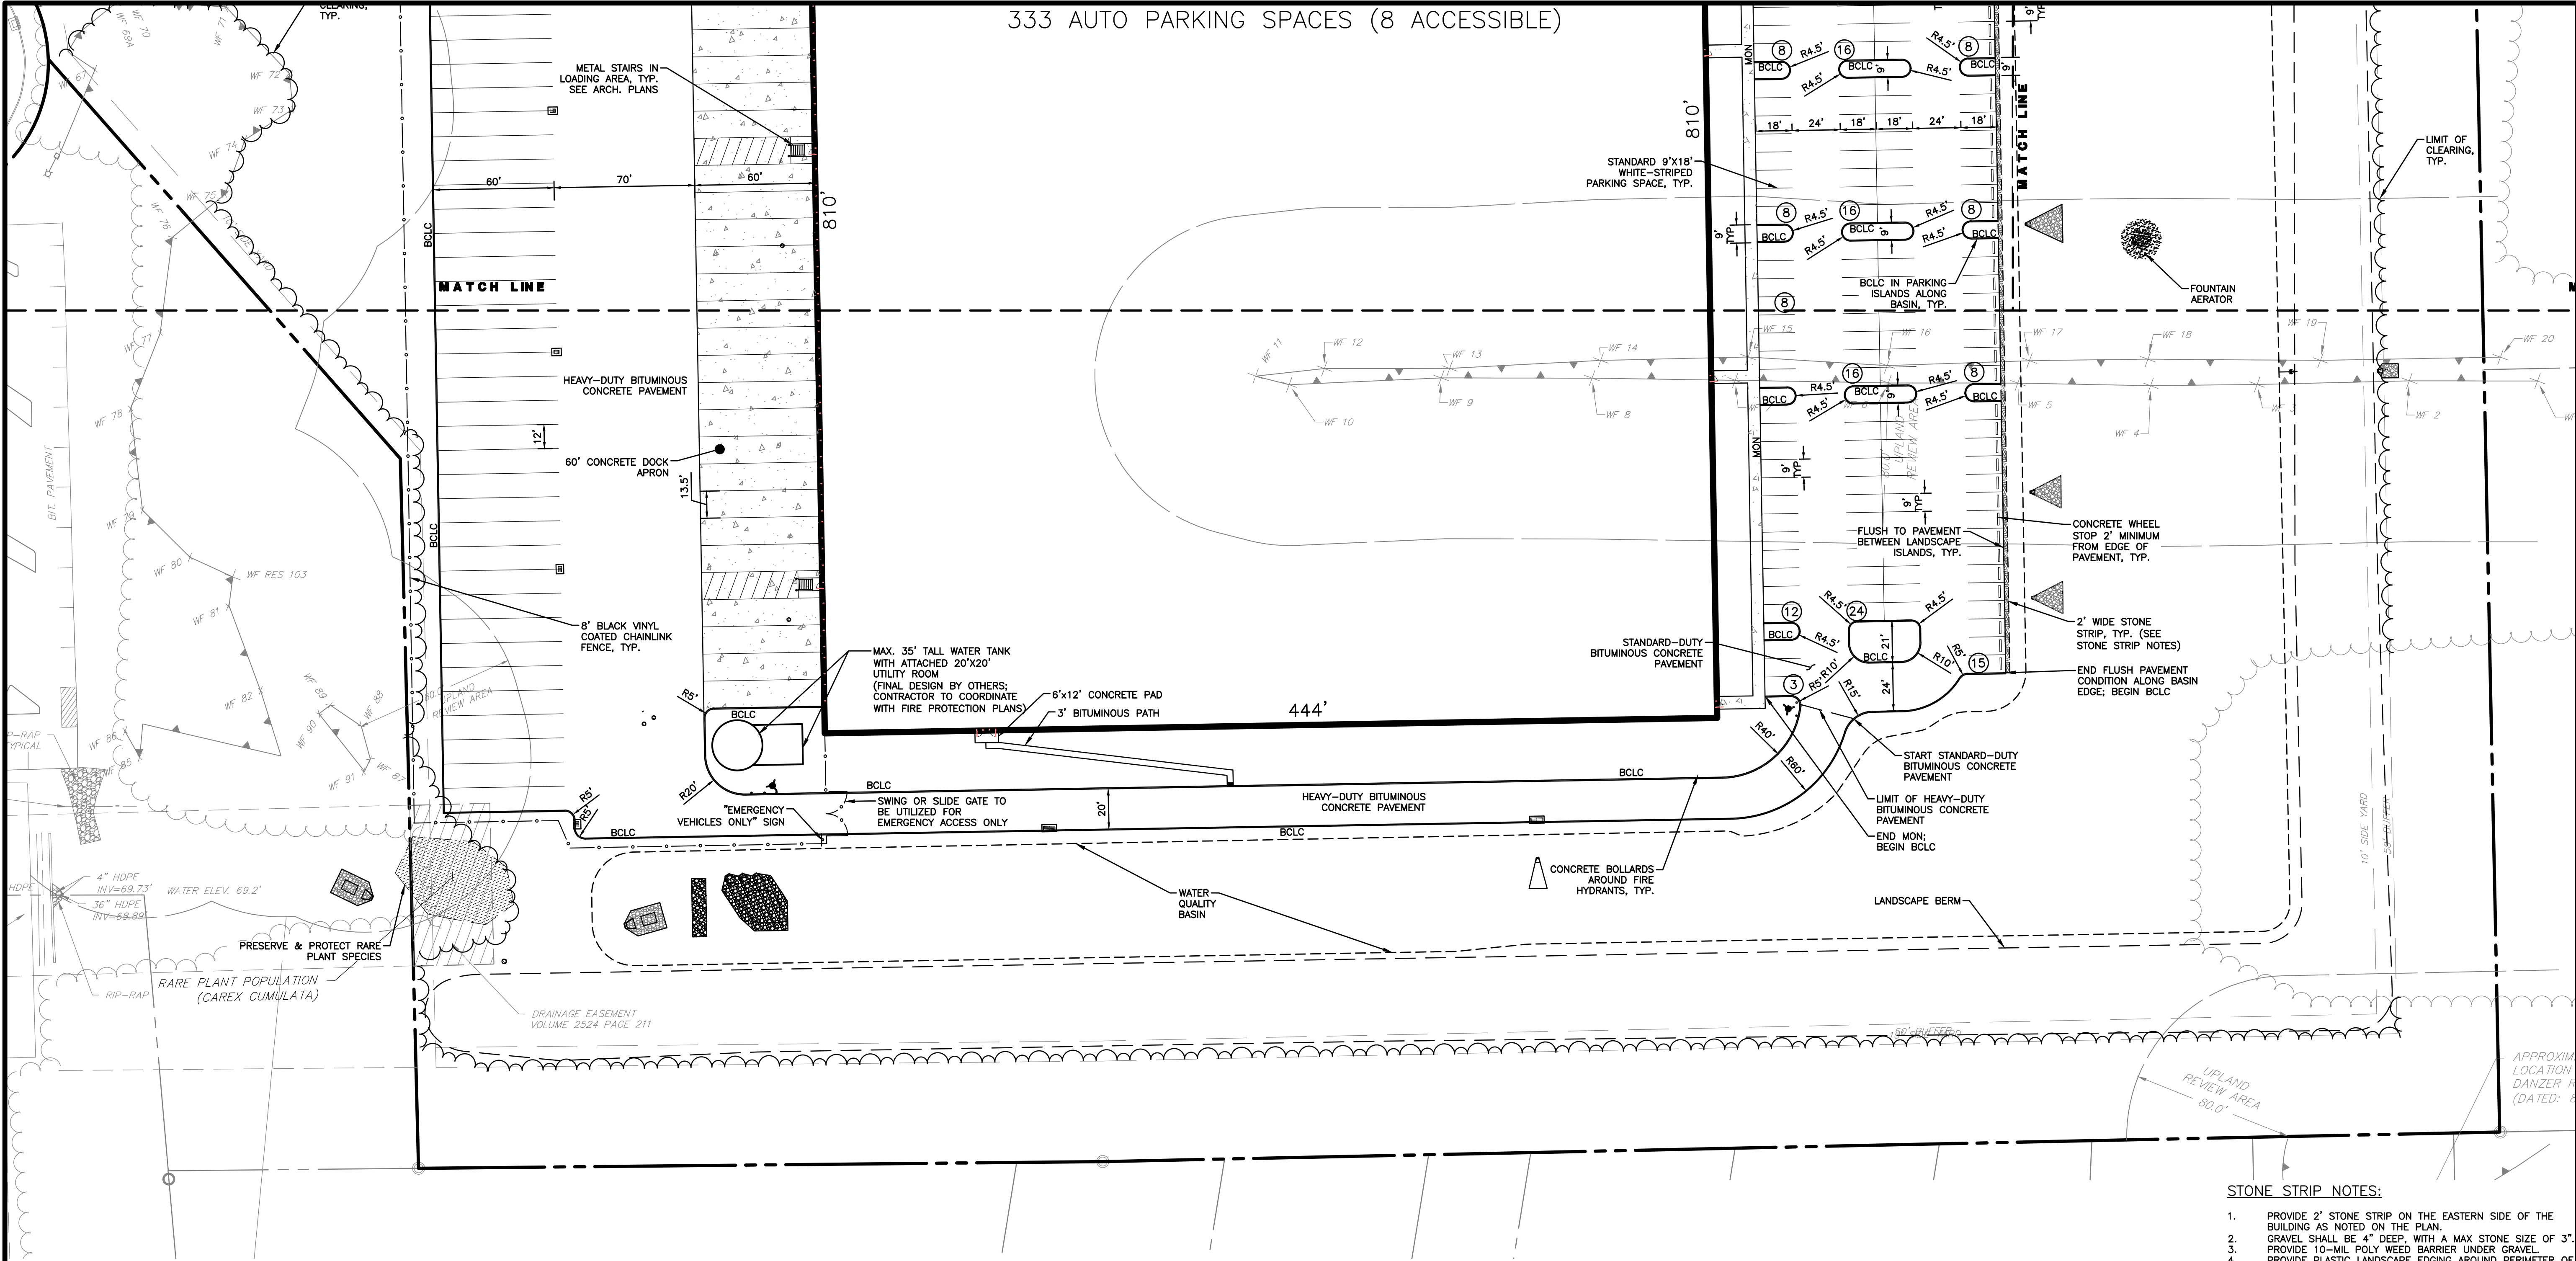

- STONE STRIP NOTES:**
1. PROVIDE 2' STONE STRIP ON THE EASTERN SIDE OF THE BUILDING AS NOTED ON THE PLAN.
 2. GRAVEL SHALL BE 4" DEEP, WITH A MAX STONE SIZE OF 3".
 3. PROVIDE 10-MIL POLY WEED BARRIER UNDER GRAVEL.
 4. PROVIDE PLASTIC LANDSCAPE EDGING AROUND PERIMETER OF GRAVEL NOT ADJUTING THE PARKING LOT. INSTALL PER MANUFACTURER'S WRITTEN INSTRUCTIONS.

PROPERTY OWNER:
UW VINTAGE LANE II, LLC
171 PENNYWISE LANE
GLASTONBURY, CT 06033

APPLICANT:
UW VINTAGE LANE II, LLC
PO BOX 504
SOUTH GLASTONBURY, CT 06073
860-268-2452 T

REFERENCES:
THIS PLAN REFERS TO THE FOLLOWING:
1. PLAN ENTITLED "PROPERTY & TOPOGRAPHIC SURVEY, UW VINTAGE LANE II, LLC, 5 & 25 TALBOT LANE AND 475 & 551 GOVERNOR'S HIGHWAY, SOUTH WINDSOR, CONNECTICUT" DATED 6/11/2021, AS REVISED, PREPARED BY DESIGN PROFESSIONALS, INC.

SITE LAYOUT PLAN NOTES:
1. "CALL BEFORE YOU DIG" - CONTRACTOR SHALL NOTIFY UTILITY COMPANIES OF PENDING EXCAVATION AT OR NEAR PUBLIC UTILITIES. CALL 811 AT LEAST 72 HOURS PRIOR TO BEGINNING EXCAVATION.
2. THIS PLAN SHALL BE USED FOR SITE LAYOUT ONLY.
3. REFER TO NOTES SHEET FOR SITE LAYOUT NOTES

25 TALBOT LANE
SITE PLAN APPLICATION
5 & 25 TALBOT LANE &
475 & 551 GOVERNOR'S HIGHWAY
SOUTH WINDSOR, CONNECTICUT
GIS Nos. 88900025, 88900025, 36900475, 36900551

PREPARED FOR:
UW Vintage Lane II, LLC
PO Box 504
South Glastonbury, CT 06073
860-268-2452 T

DESIGN PROFESSIONALS
CIVIL & TRAFFIC ENGINEERS / LAND SURVEYORS
PLANNERS / LANDSCAPE ARCHITECTS


REVISIONS


NO.	DATE	REVISIONS
1	8/2/2021	COORDINATION WITH GE CONSULTANTS
2	8/25/2021	REVISED PER TOWN COMMENTS
3	10/1/2021	REVISED PER TOWN COMMENTS
4	10/6/2021	REVISED PER TOWN COMMENTS
5	10/14/2021	REVISED PER TOWN COMMENTS

SITE PLAN

SCALE: 0 20' 40' 80'
T = 40'

SHEET
C-SP3
SHEET 5 OF 30

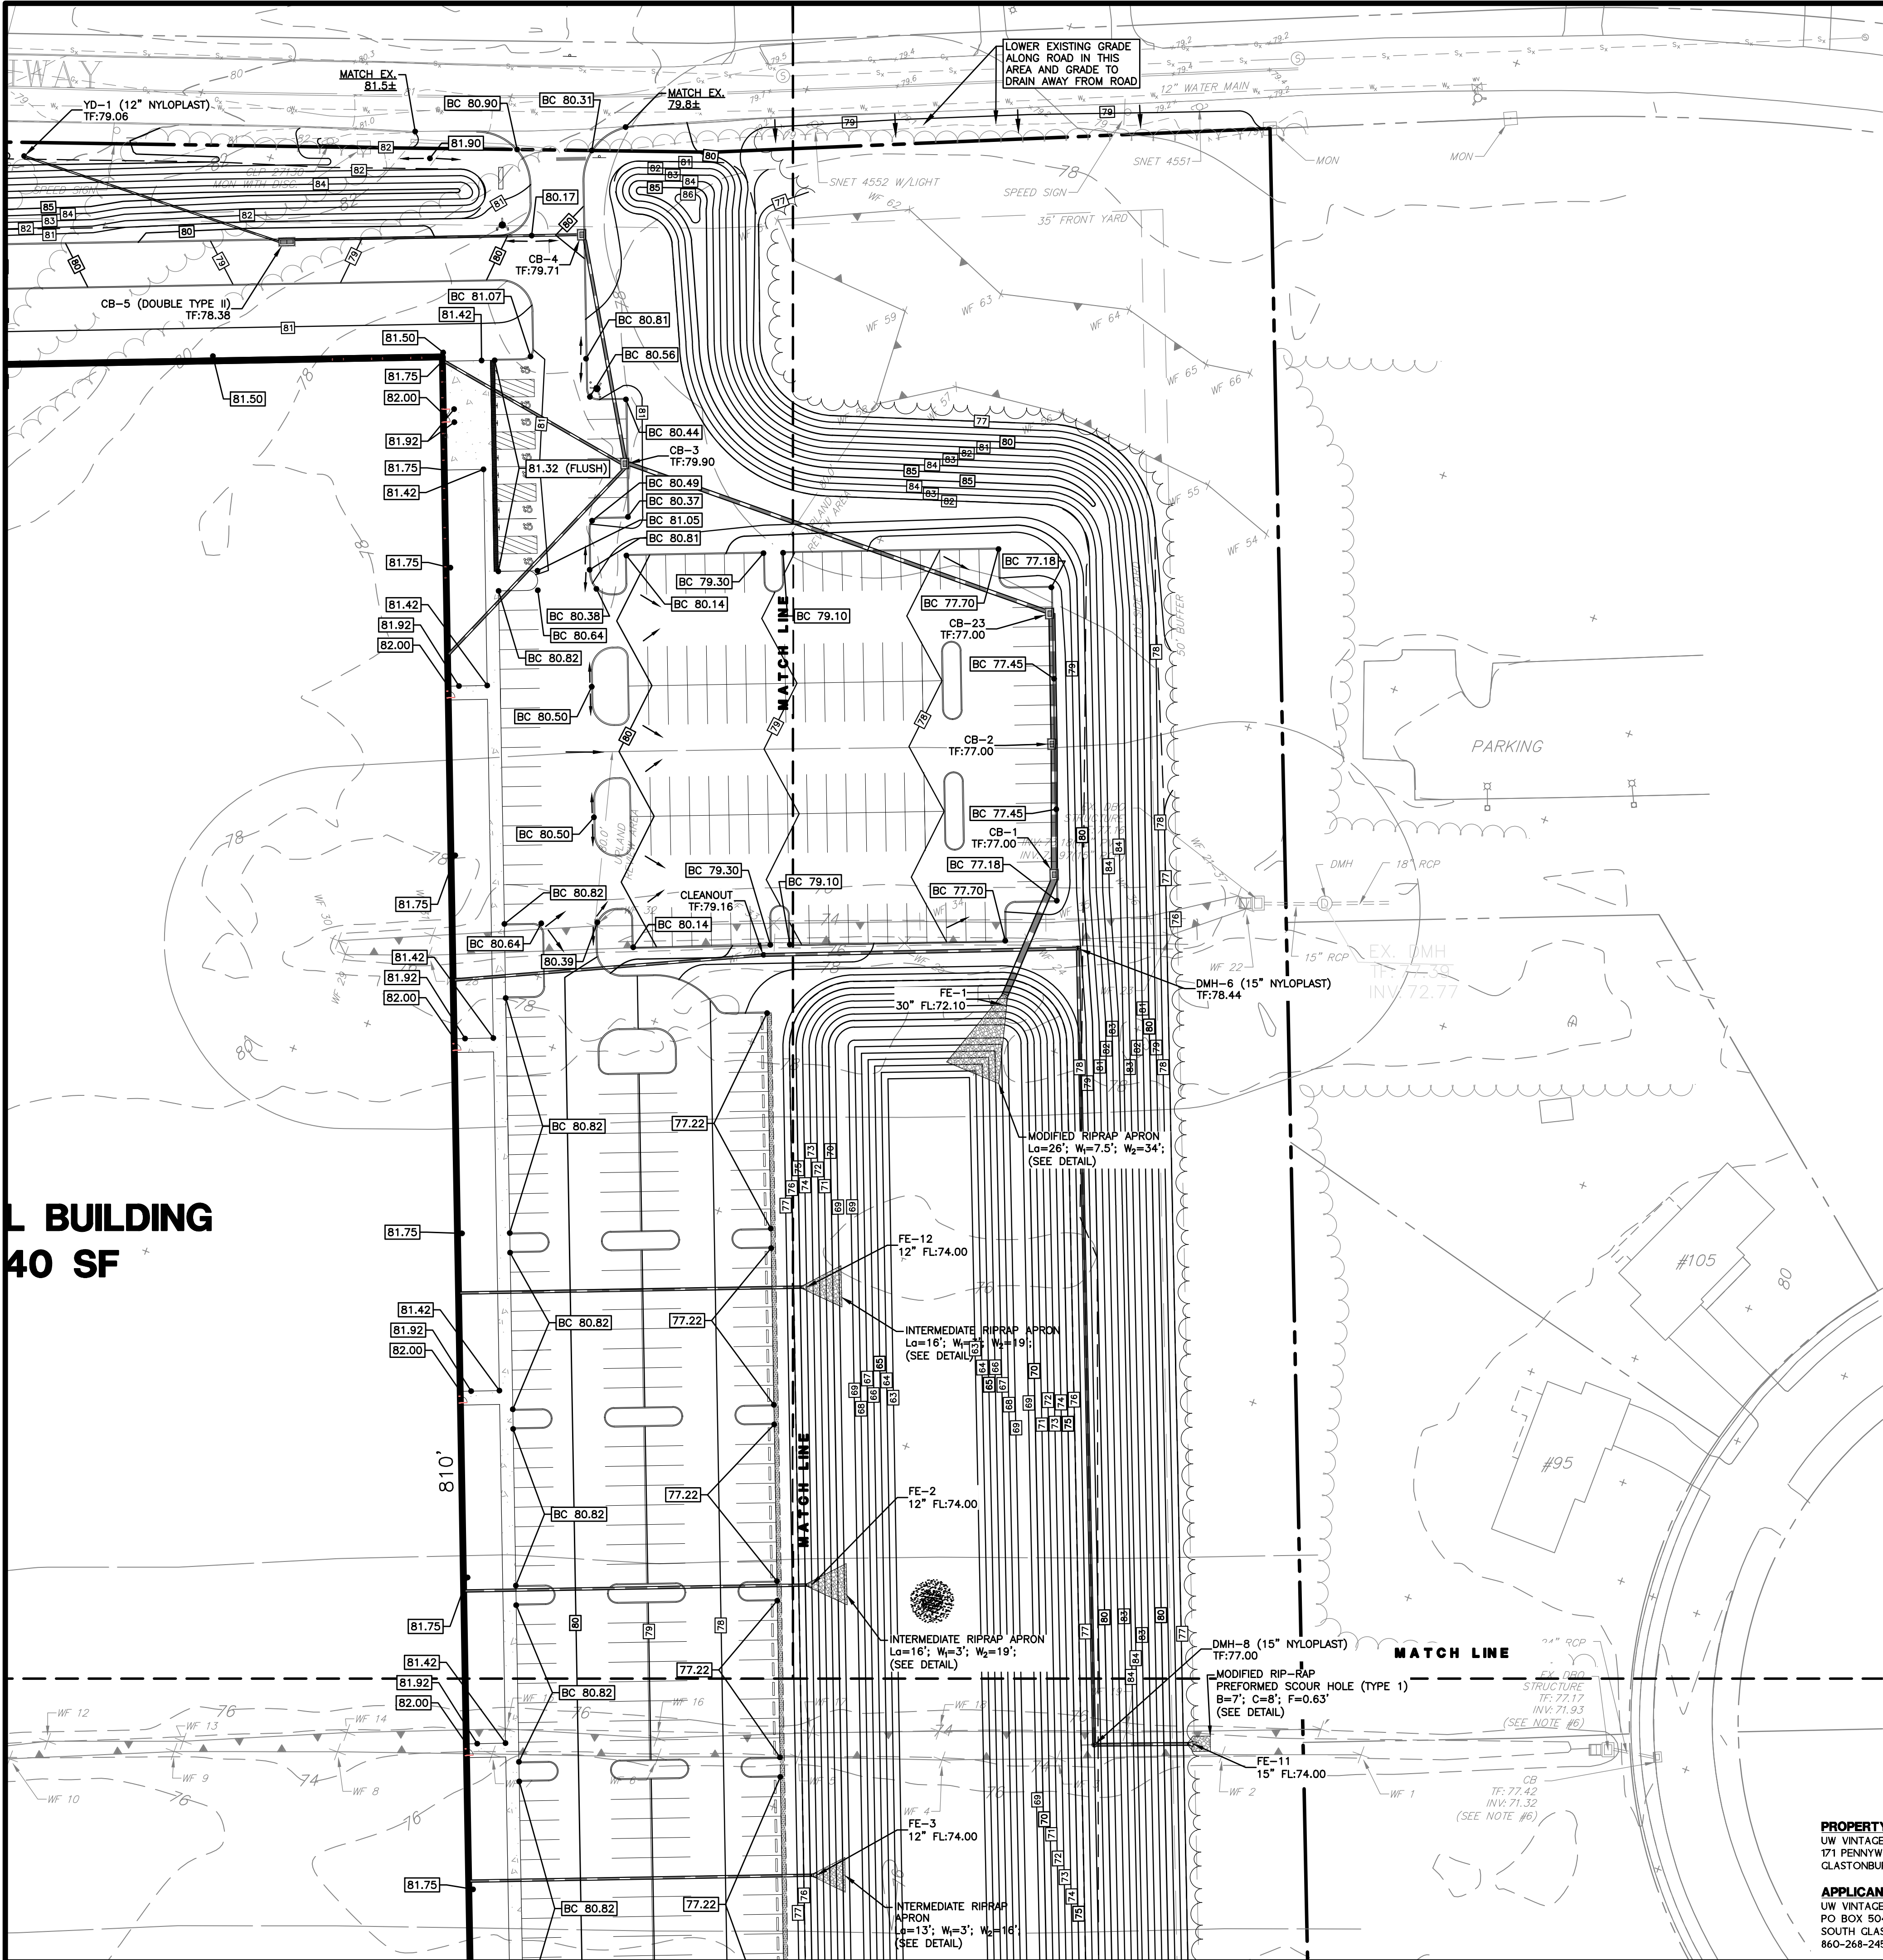

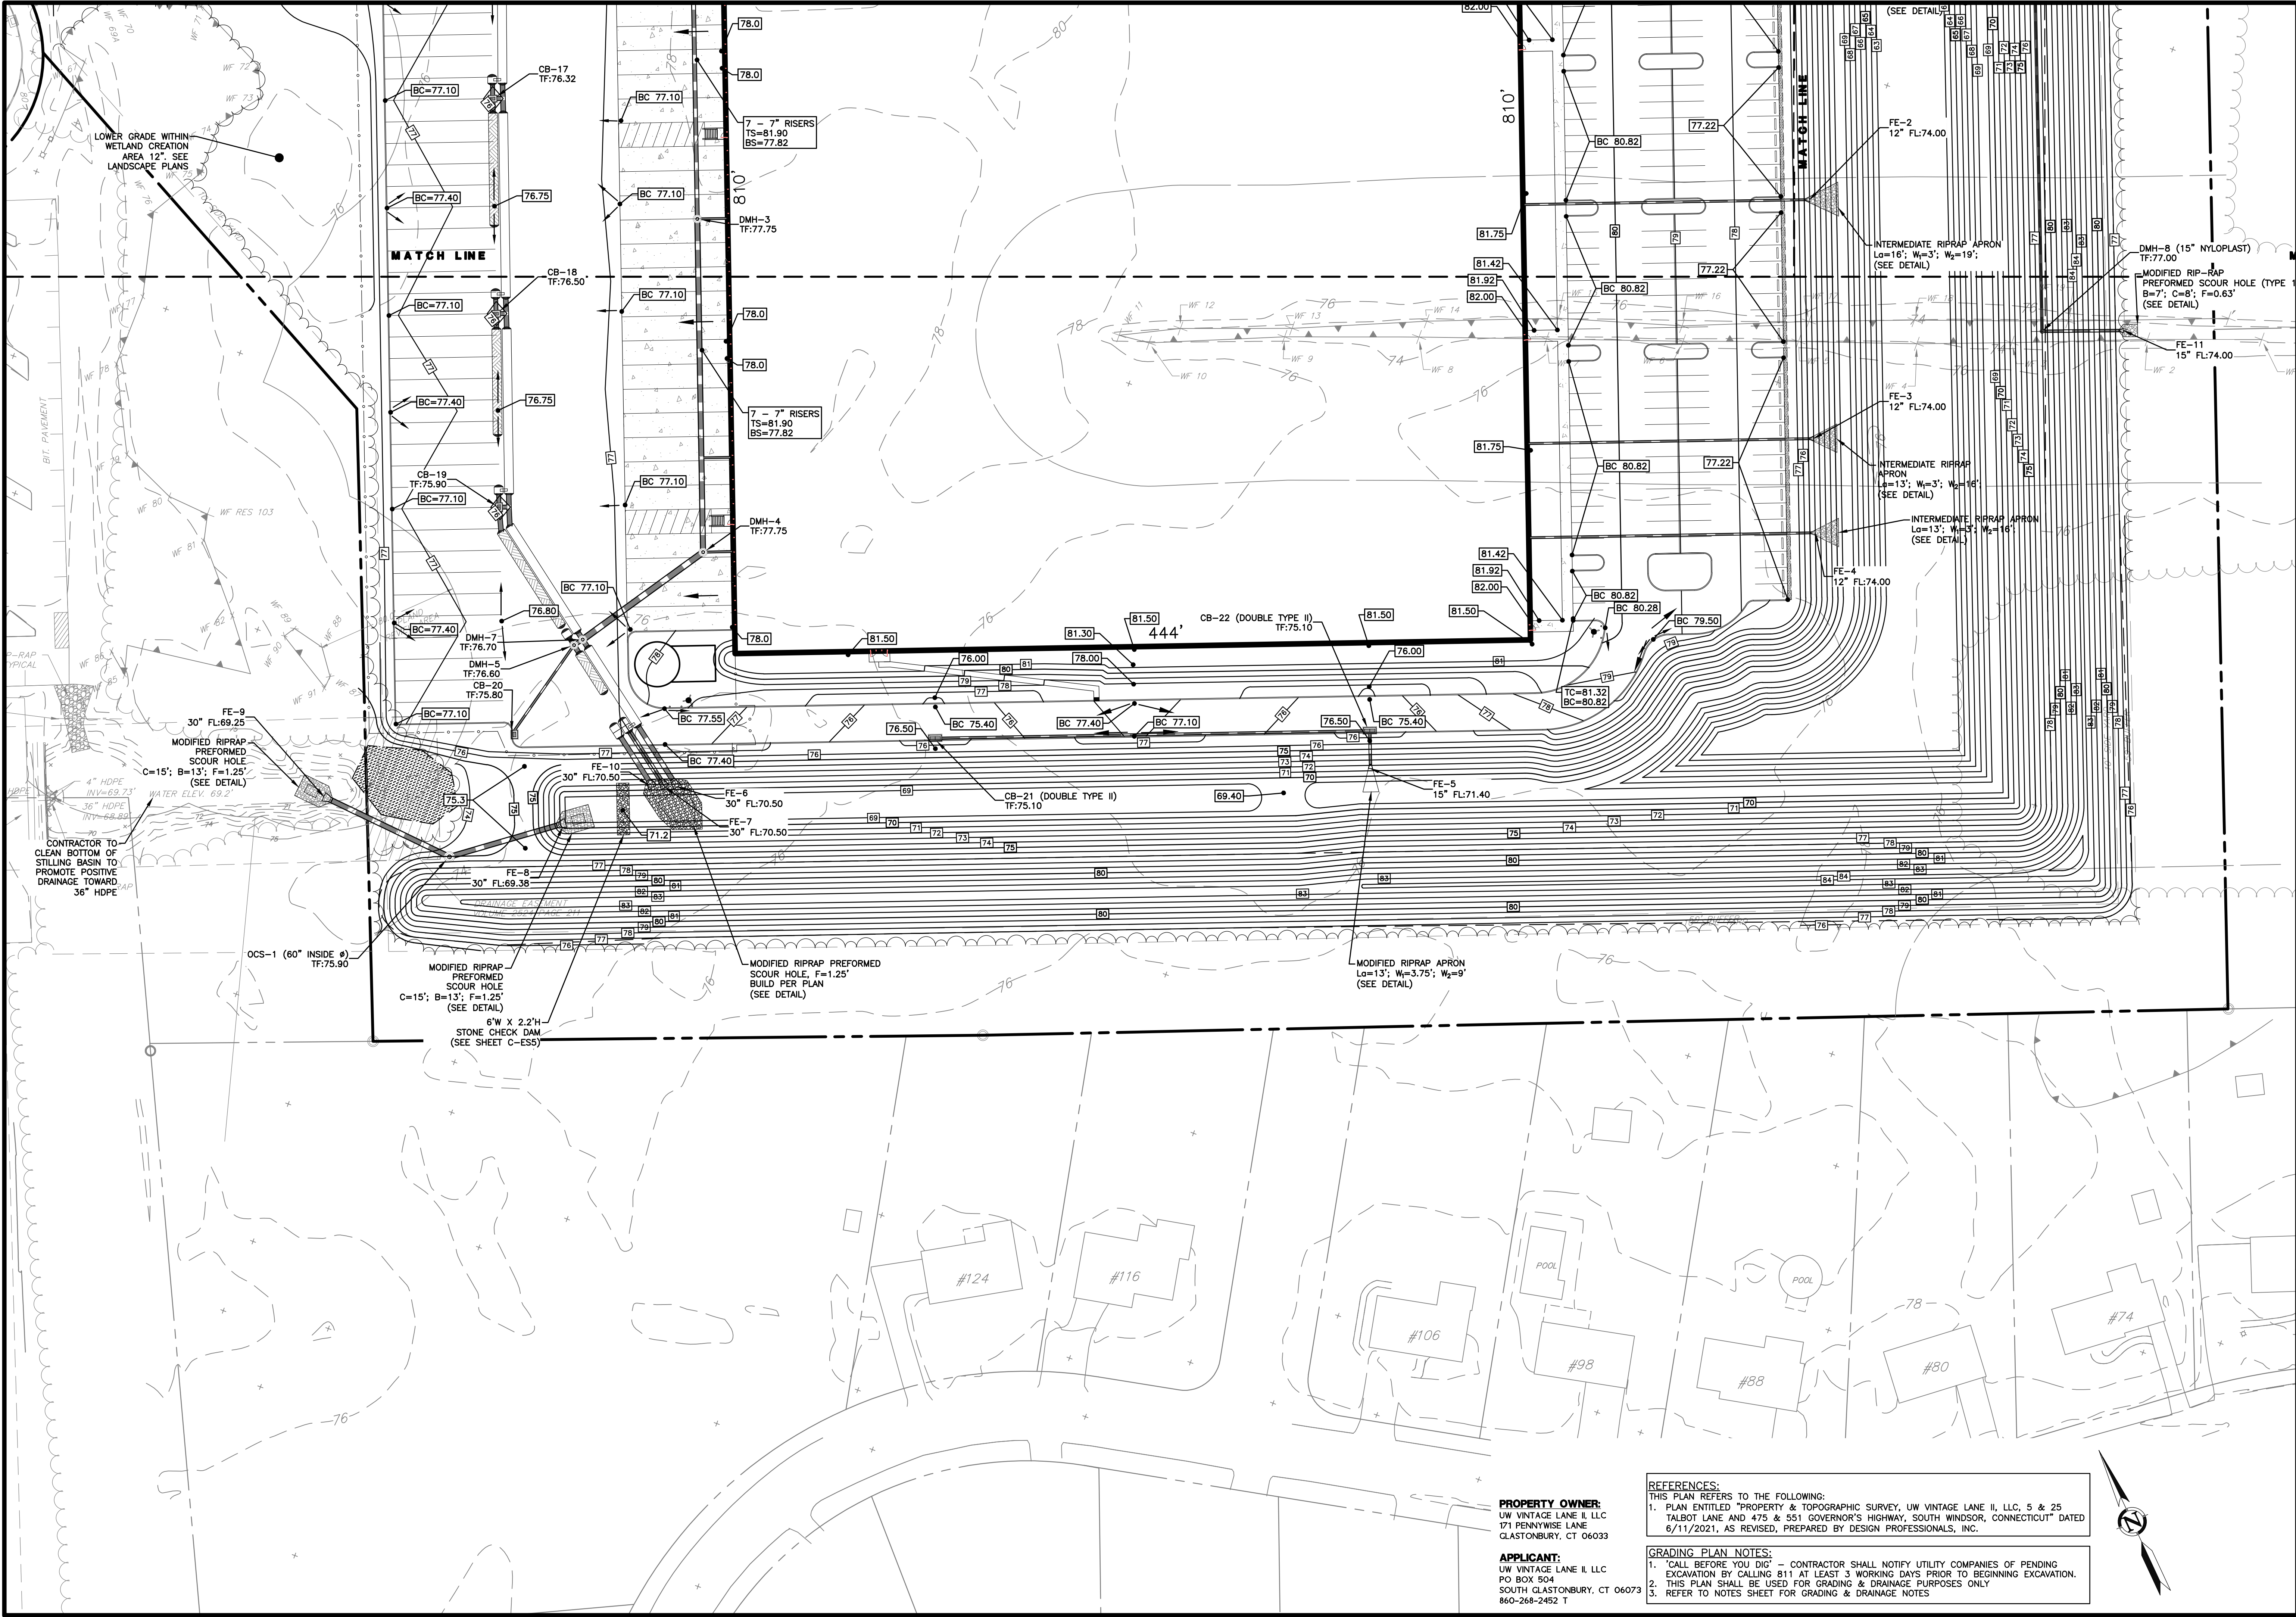

PROPERTY OWNER:
UW VINTAGE LANE II, LLC
171 PENNWISE LANE
GLASTONBURY, CT 06033

APPLICANT:
UW VINTAGE LANE II, LLC
PO BOX 504
SOUTH GLASTONBURY, CT 06073
860-268-2452 T

- REFERENCES:**
THIS PLAN REFERS TO THE FOLLOWING:
1. PLAN ENTITLED "PROPERTY & TOPOGRAPHIC SURVEY, UW VINTAGE LANE II, LLC, 5 & 25 TALBOT LANE AND 475 & 551 GOVERNOR'S HIGHWAY, SOUTH WINDSOR, CONNECTICUT" DATED 6/11/2021, AS REVISED, PREPARED BY DESIGN PROFESSIONALS, INC.

- GRADING PLAN NOTES:**
1. "CALL BEFORE YOU DIG" - CONTRACTOR SHALL NOTIFY UTILITY COMPANIES OF PENDING EXCAVATION BY CALLING 811 AT LEAST 3 WORKING DAYS PRIOR TO BEGINNING EXCAVATION.
2. THIS PLAN SHALL BE USED FOR GRADING & DRAINAGE PURPOSES ONLY.
3. REFER TO NOTES SHEET FOR GRADING & DRAINAGE NOTES

GRADING PLAN

SHEET
C-GD3
SHEET 8 OF 30

REVISIONS		BY	DATE
1	COORDINATION WITH GE CONSULTANTS	REM	8/25/2021
2	REVISED PER TOWN COMMENTS	DHJ	8/25/2021
3	REVISED PER TOWN COMMENTS	DHJ	10/1/2021
4	REVISED PER TOWN COMMENTS	DHJ	10/6/2021
5	REVISED PER TOWN COMMENTS	DHJ	10/14/2021


**25 TALBOT LANE
SITE PLAN APPLICATION**

5 & 25 TALBOT LANE &
475 & 551 GOVERNOR'S HIGHWAY
SOUTH WINDSOR, CONNECTICUT
GIS Nos. 88900005, 88900025, 36900475, 36900551

PREPARED FOR:
UW Vintage Lane II, LLC
PO Box 504
South Glastonbury, CT
06073
860-268-2452 T

PROJECT NO.: 1976LU
DATE: 07/02/21
DESIGNER: BFW
REVIEWER: BFW
APPROVED BY: DHJ

design professionals
CIVIL & TRAFFIC ENGINEERS / LAND SURVEYORS
PLANNERS / LANDSCAPE ARCHITECTS
21 JEFFREY DRIVE
PO BOX 167
SOUTH WINDSOR, CT 06074
860-268-8727 - F
www.designprofessionals.com

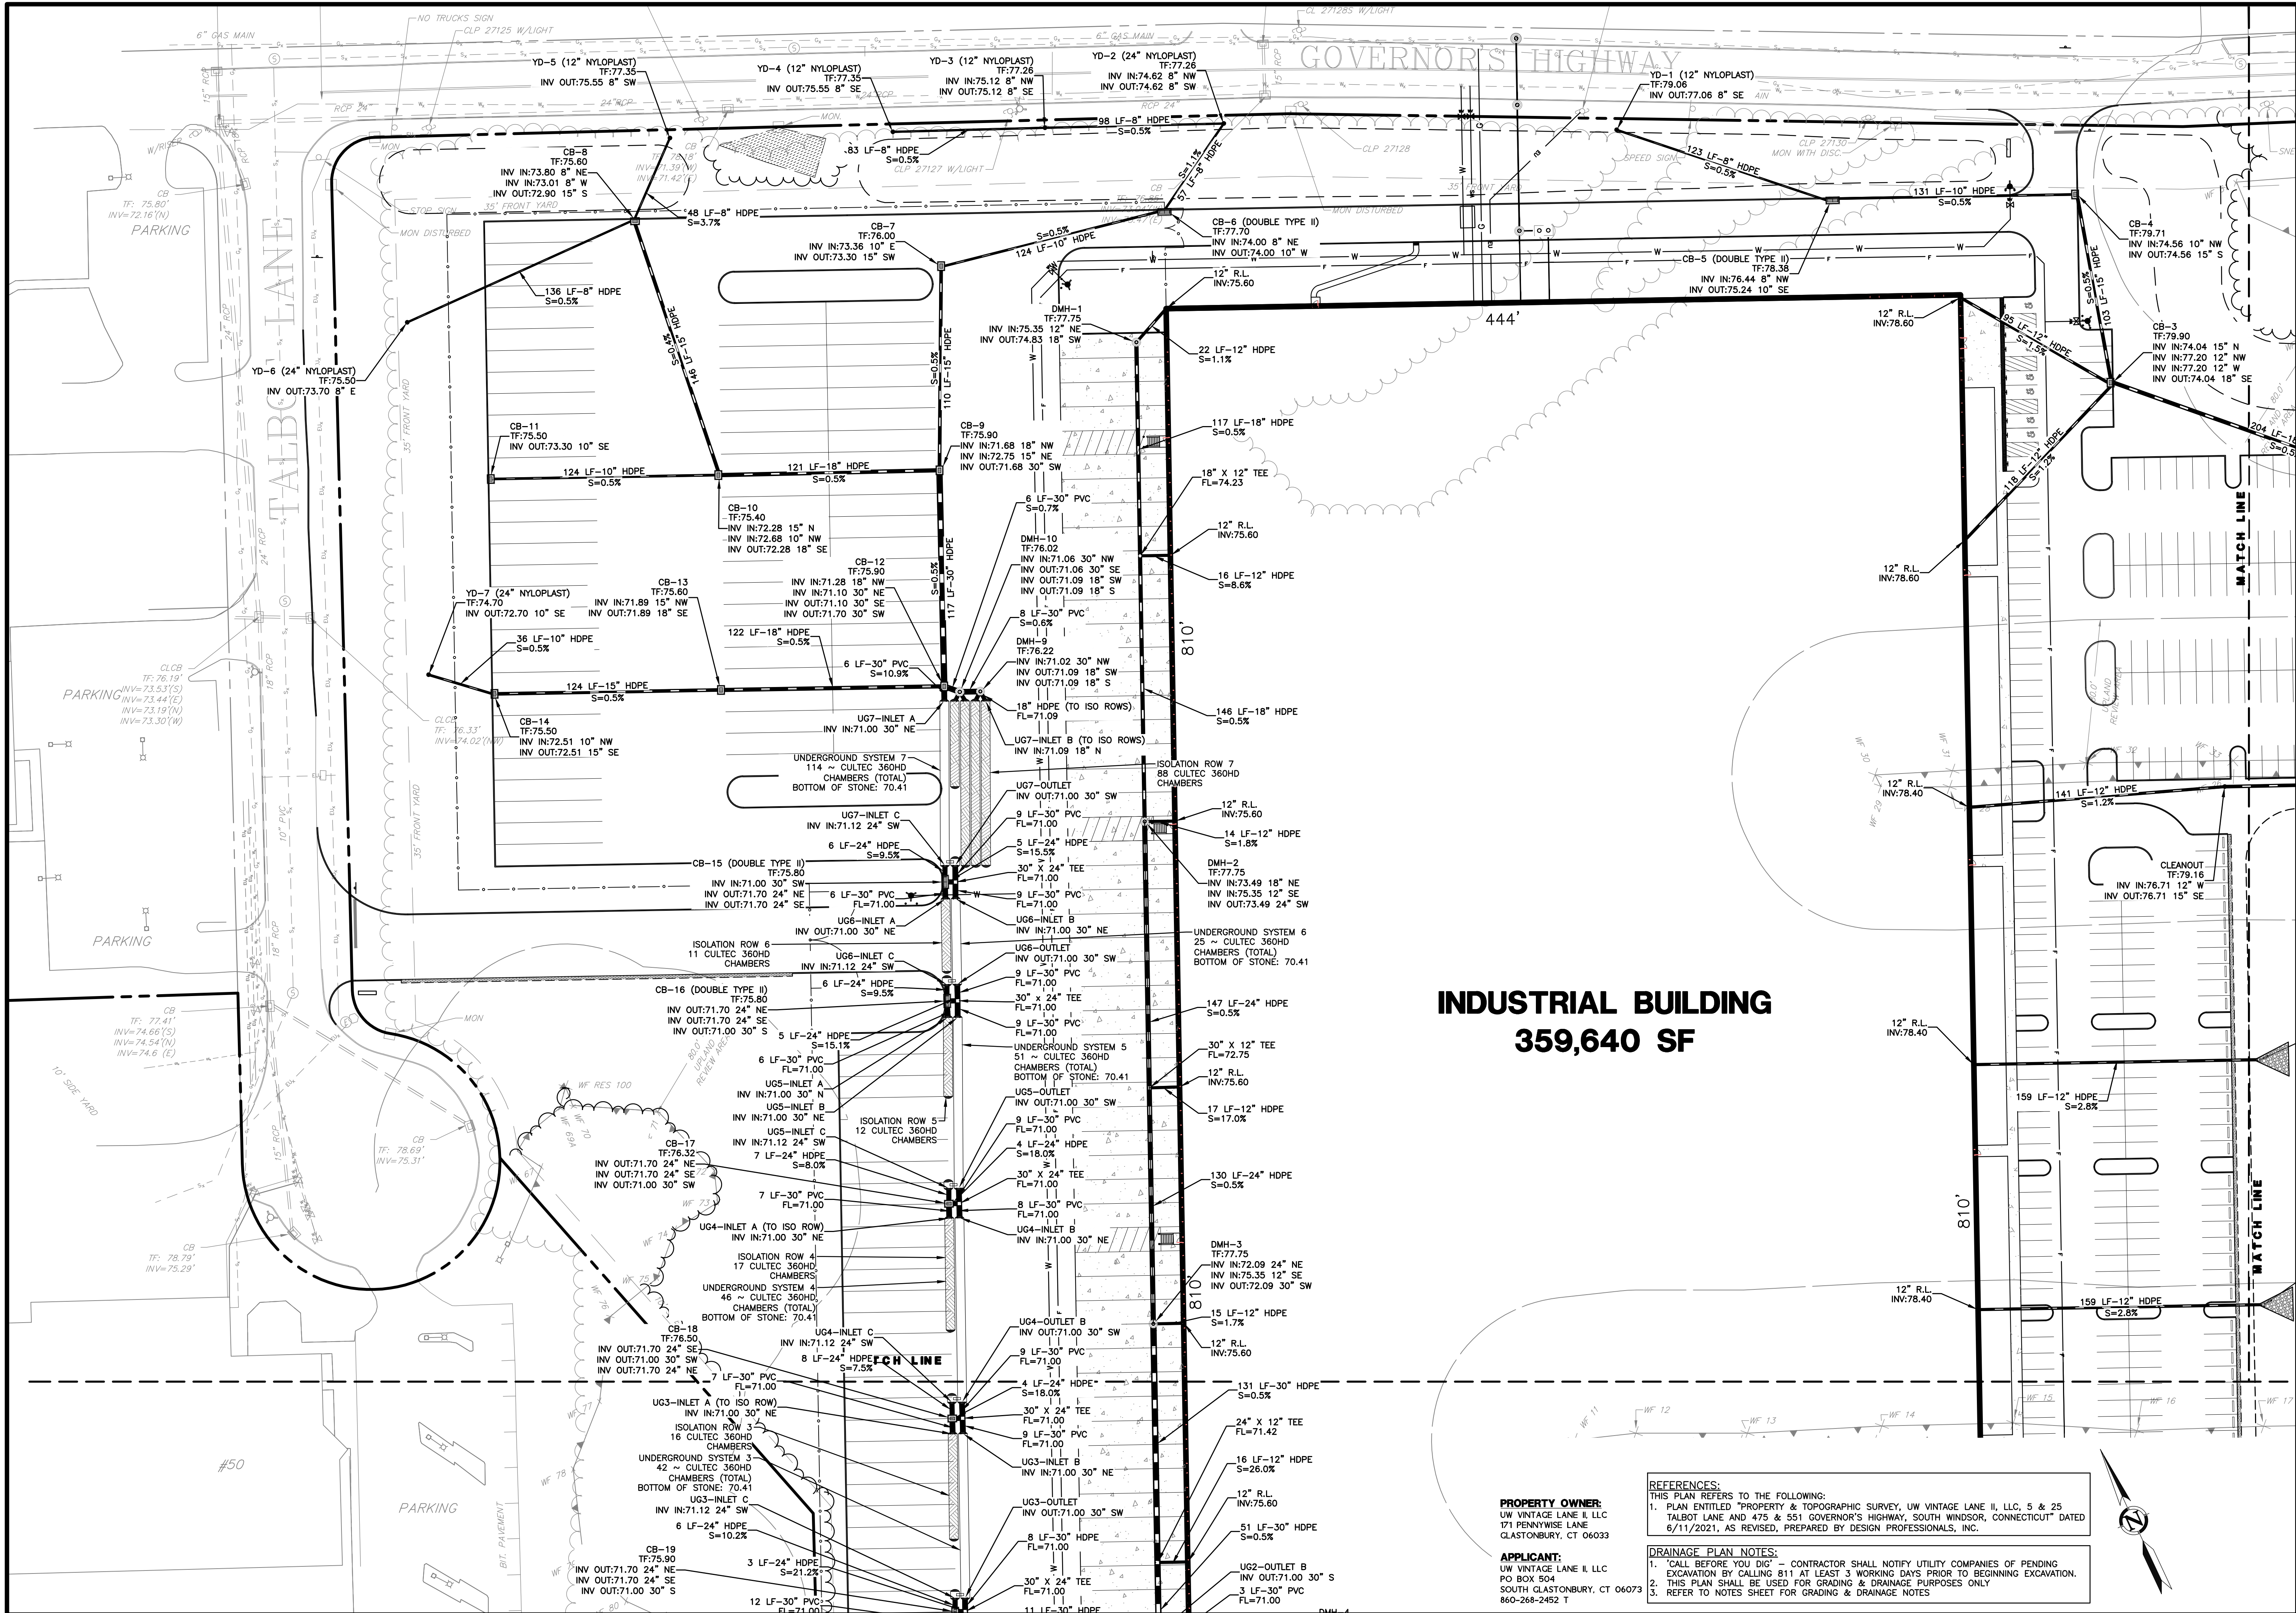

INDUSTRIAL BUILDING 359,640 SF

REFERENCES:
THIS PLAN REFERS TO THE FOLLOWING:
1. PLAN ENTITLED "PROPERTY & TOPOGRAPHIC SURVEY, UW VINTAGE LANE II, LLC, S & 25 TALBOT LANE AND 475 & 551 GOVERNOR'S HIGHWAY, SOUTH WINDSOR, CONNECTICUT" DATED 6/11/2021, AS REVISED, PREPARED BY DESIGN PROFESSIONALS, INC.

DRAINAGE PLAN NOTES:
1. "CALL BEFORE YOU DIG" - CONTRACTOR SHALL NOTIFY UTILITY COMPANIES OF PENDING EXCAVATION BY CALLING 811 AT LEAST 3 WORKING DAYS PRIOR TO BEGINNING EXCAVATION.
2. THIS PLAN SHALL BE USED FOR GRADING & DRAINAGE PURPOSES ONLY.
3. REFER TO NOTES SHEET FOR GRADING & DRAINAGE NOTES

PROPERTY OWNER:
UW VINTAGE LANE II, LLC
171 PENNWISE LANE
GLASTONBURY, CT 06033

APPLICANT:
UW VINTAGE LANE II, LLC
PO BOX 504
SOUTH GLASTONBURY, CT 06073
860-268-2452 T

DESIGN PROFESSIONALS
CIVIL & TRAFFIC ENGINEERS / LAND SURVEYORS
PLANNERS / LANDSCAPE ARCHITECTS

21 EBBERT DRIVE
P.O. BOX 167
SOUTH WINDSOR, CT 06074
860-268-8727 - F
www.designprofessionals.com

PREPARED FOR:
UW Vintage Lane II, LLC
PO Box 504
South Glastonbury, CT
06073
860-268-2452 T


PROJECT NO.: 1976LU
DATE: 07/02/21
DESIGNER: DJH
CHECKER: DJH
IN CHARGE: DJH

REVISIONS

NO.	DATE	REVISION
1	8/2/2021	COORDINATION WITH GE CONSULTANTS
2	8/25/2021	REVISED PER TOWN COMMENTS
3	10/1/2021	REVISED PER TOWN COMMENTS
4	10/6/2021	REVISED PER TOWN COMMENTS
5	10/14/2021	REVISED PER TOWN COMMENTS

DRAINAGE PLAN

SHEET 9 OF 30

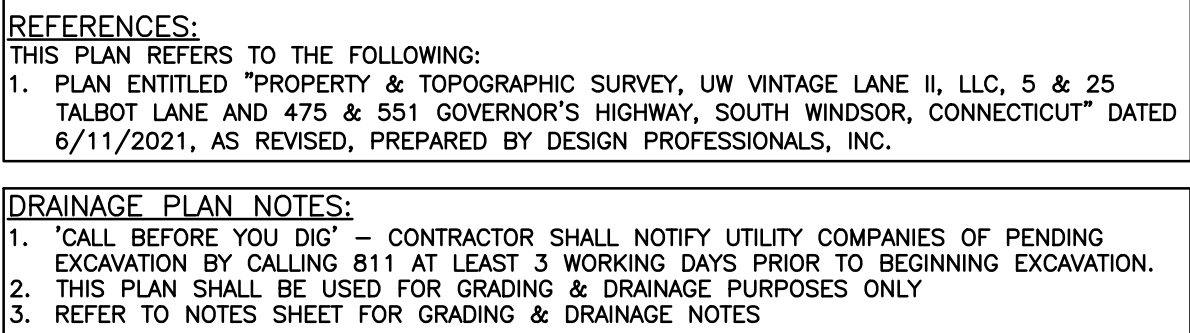




APPLICANT:
UW VINTAGE LANE II, LLC
PO BOX 504
SOUTH GLASTONBURY, CT 06073
860-268-2452 T

THIS PLAN REFERS TO THE FOLLOWING:

1. PLAN ENTITLED "PROPERTY & TOPOGRAPHIC SURVEY, UW VINTAGE LANE II, LLC, 5 & 25 TALBOT LANE AND 475 & 551 GOVERNOR'S HIGHWAY, SOUTH WINDSOR, CONNECTICUT" DATED 6/11/2021, AS REVISED, PREPARED BY DESIGN PROFESSIONALS, INC.

1. 'CALL BEFORE YOU DIG' - CONTRACTOR SHALL NOTIFY UTILITY COMPANIES OF PENDING EXCAVATION BY CALLING 811 AT LEAST 3 WORKING DAYS PRIOR TO BEGINNING EXCAVATION.
2. THIS PLAN SHALL BE USED FOR GRADING & DRAINAGE PURPOSES ONLY
3. REFER TO NOTES SHEET FOR GRADING & DRAINAGE NOTES

[illegible]

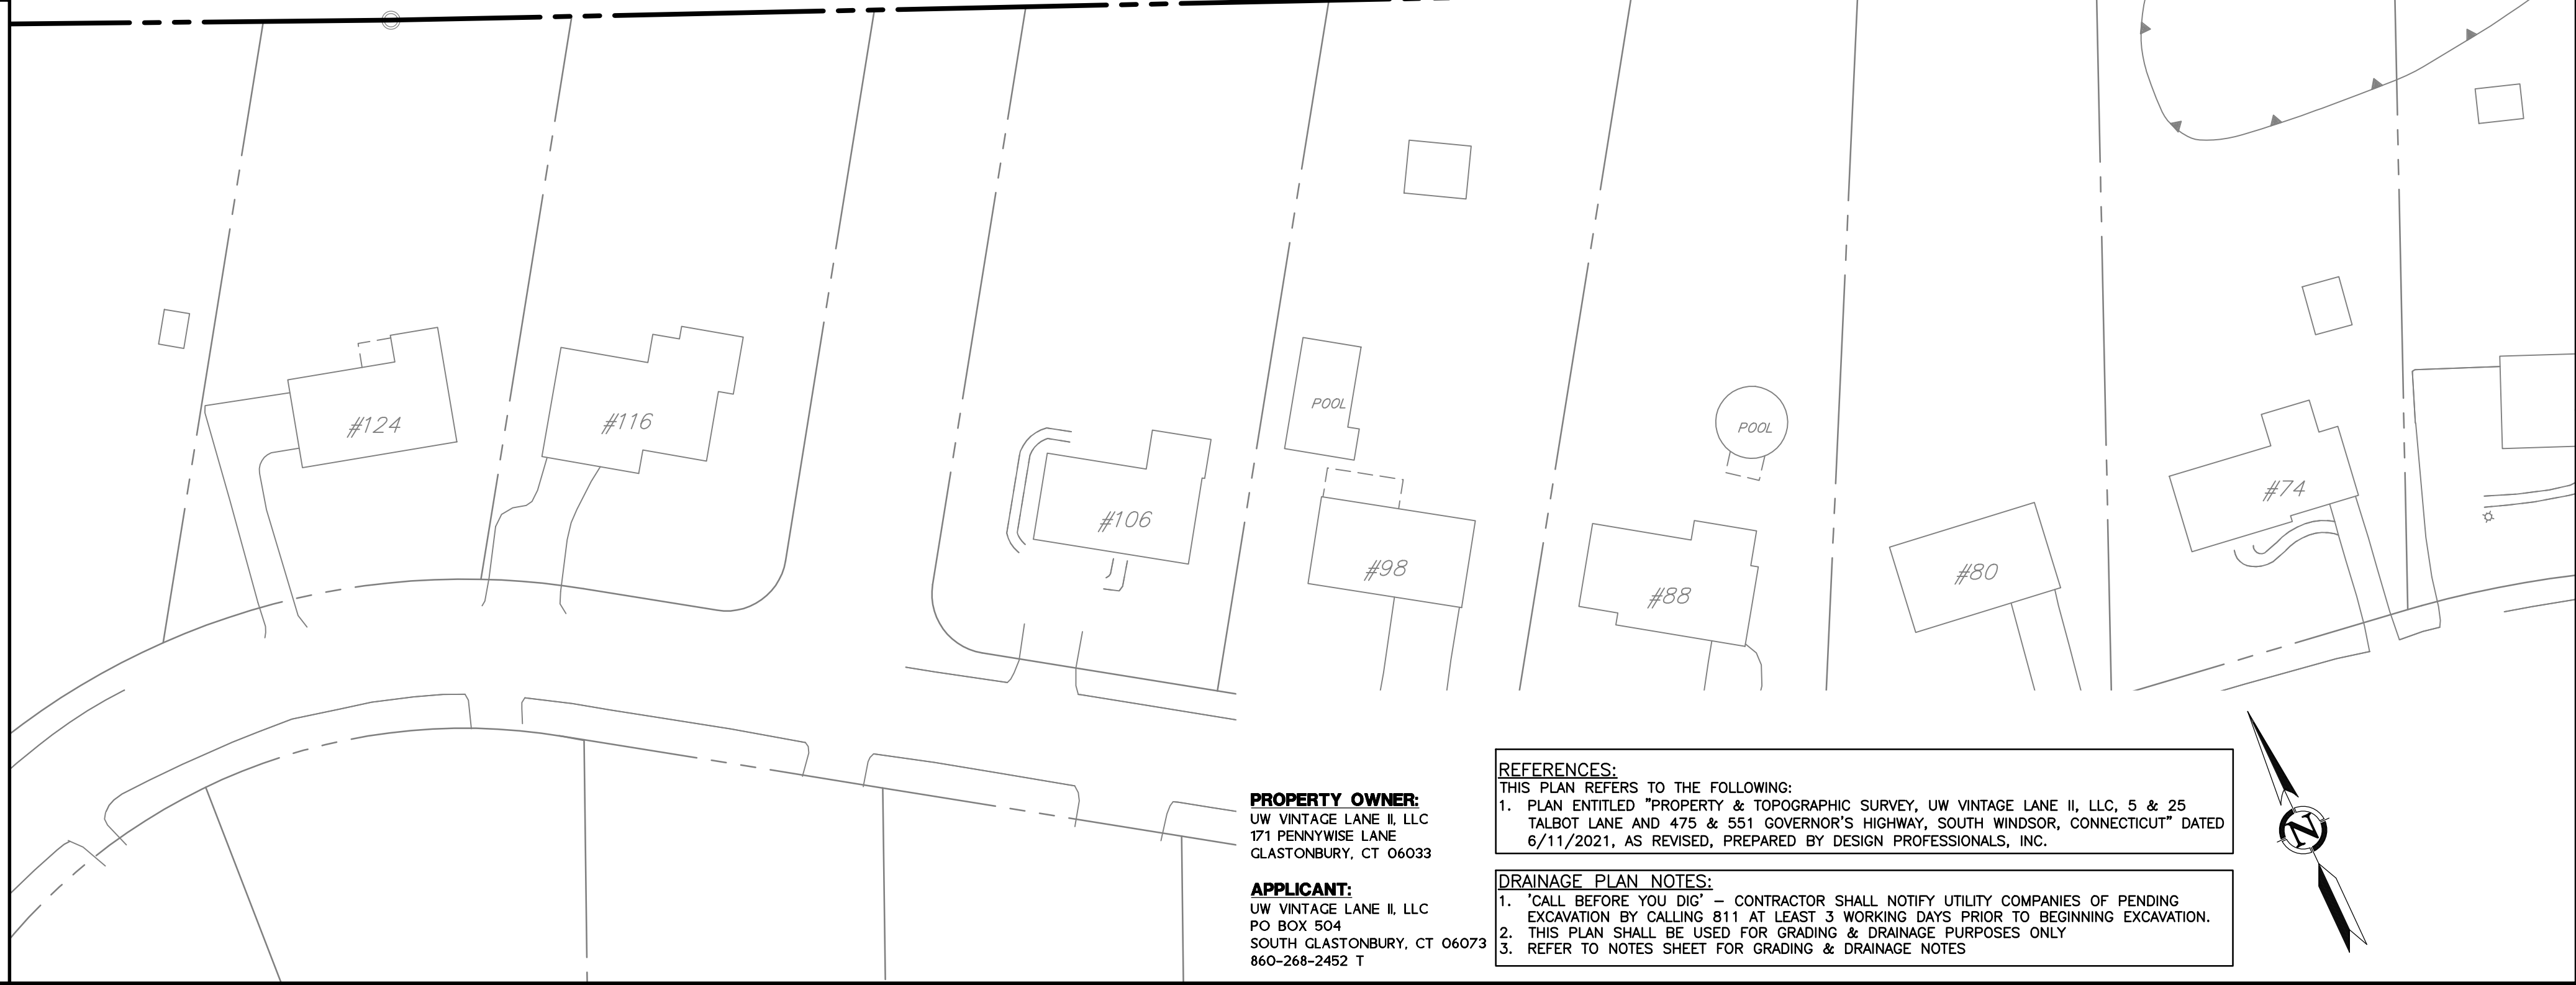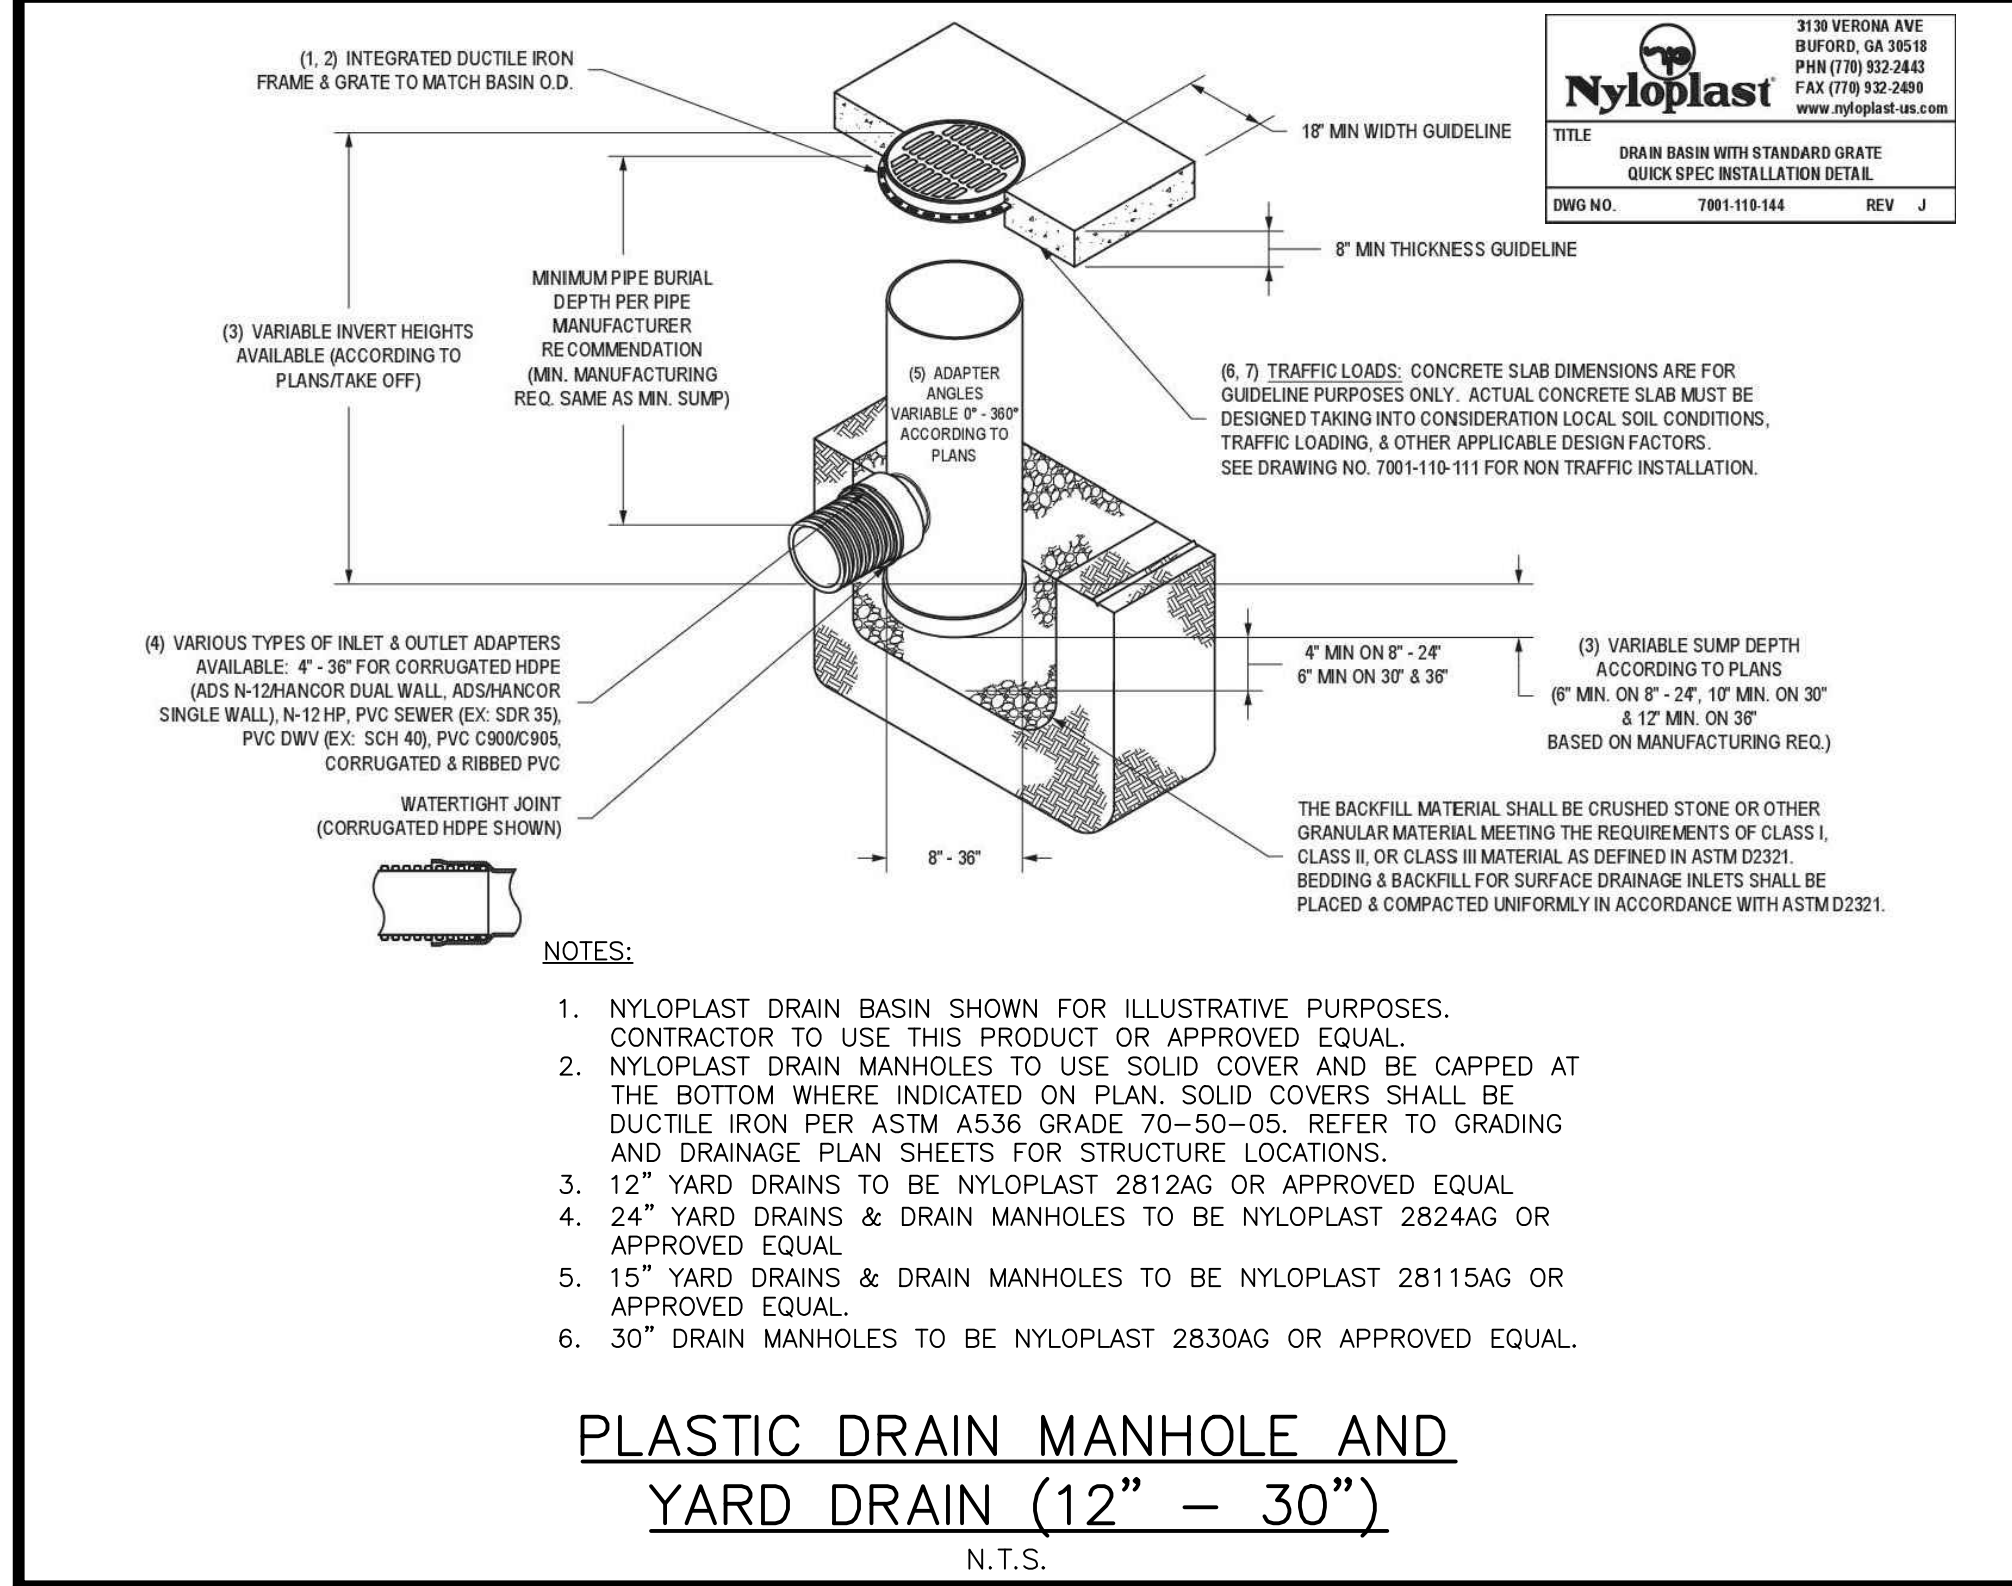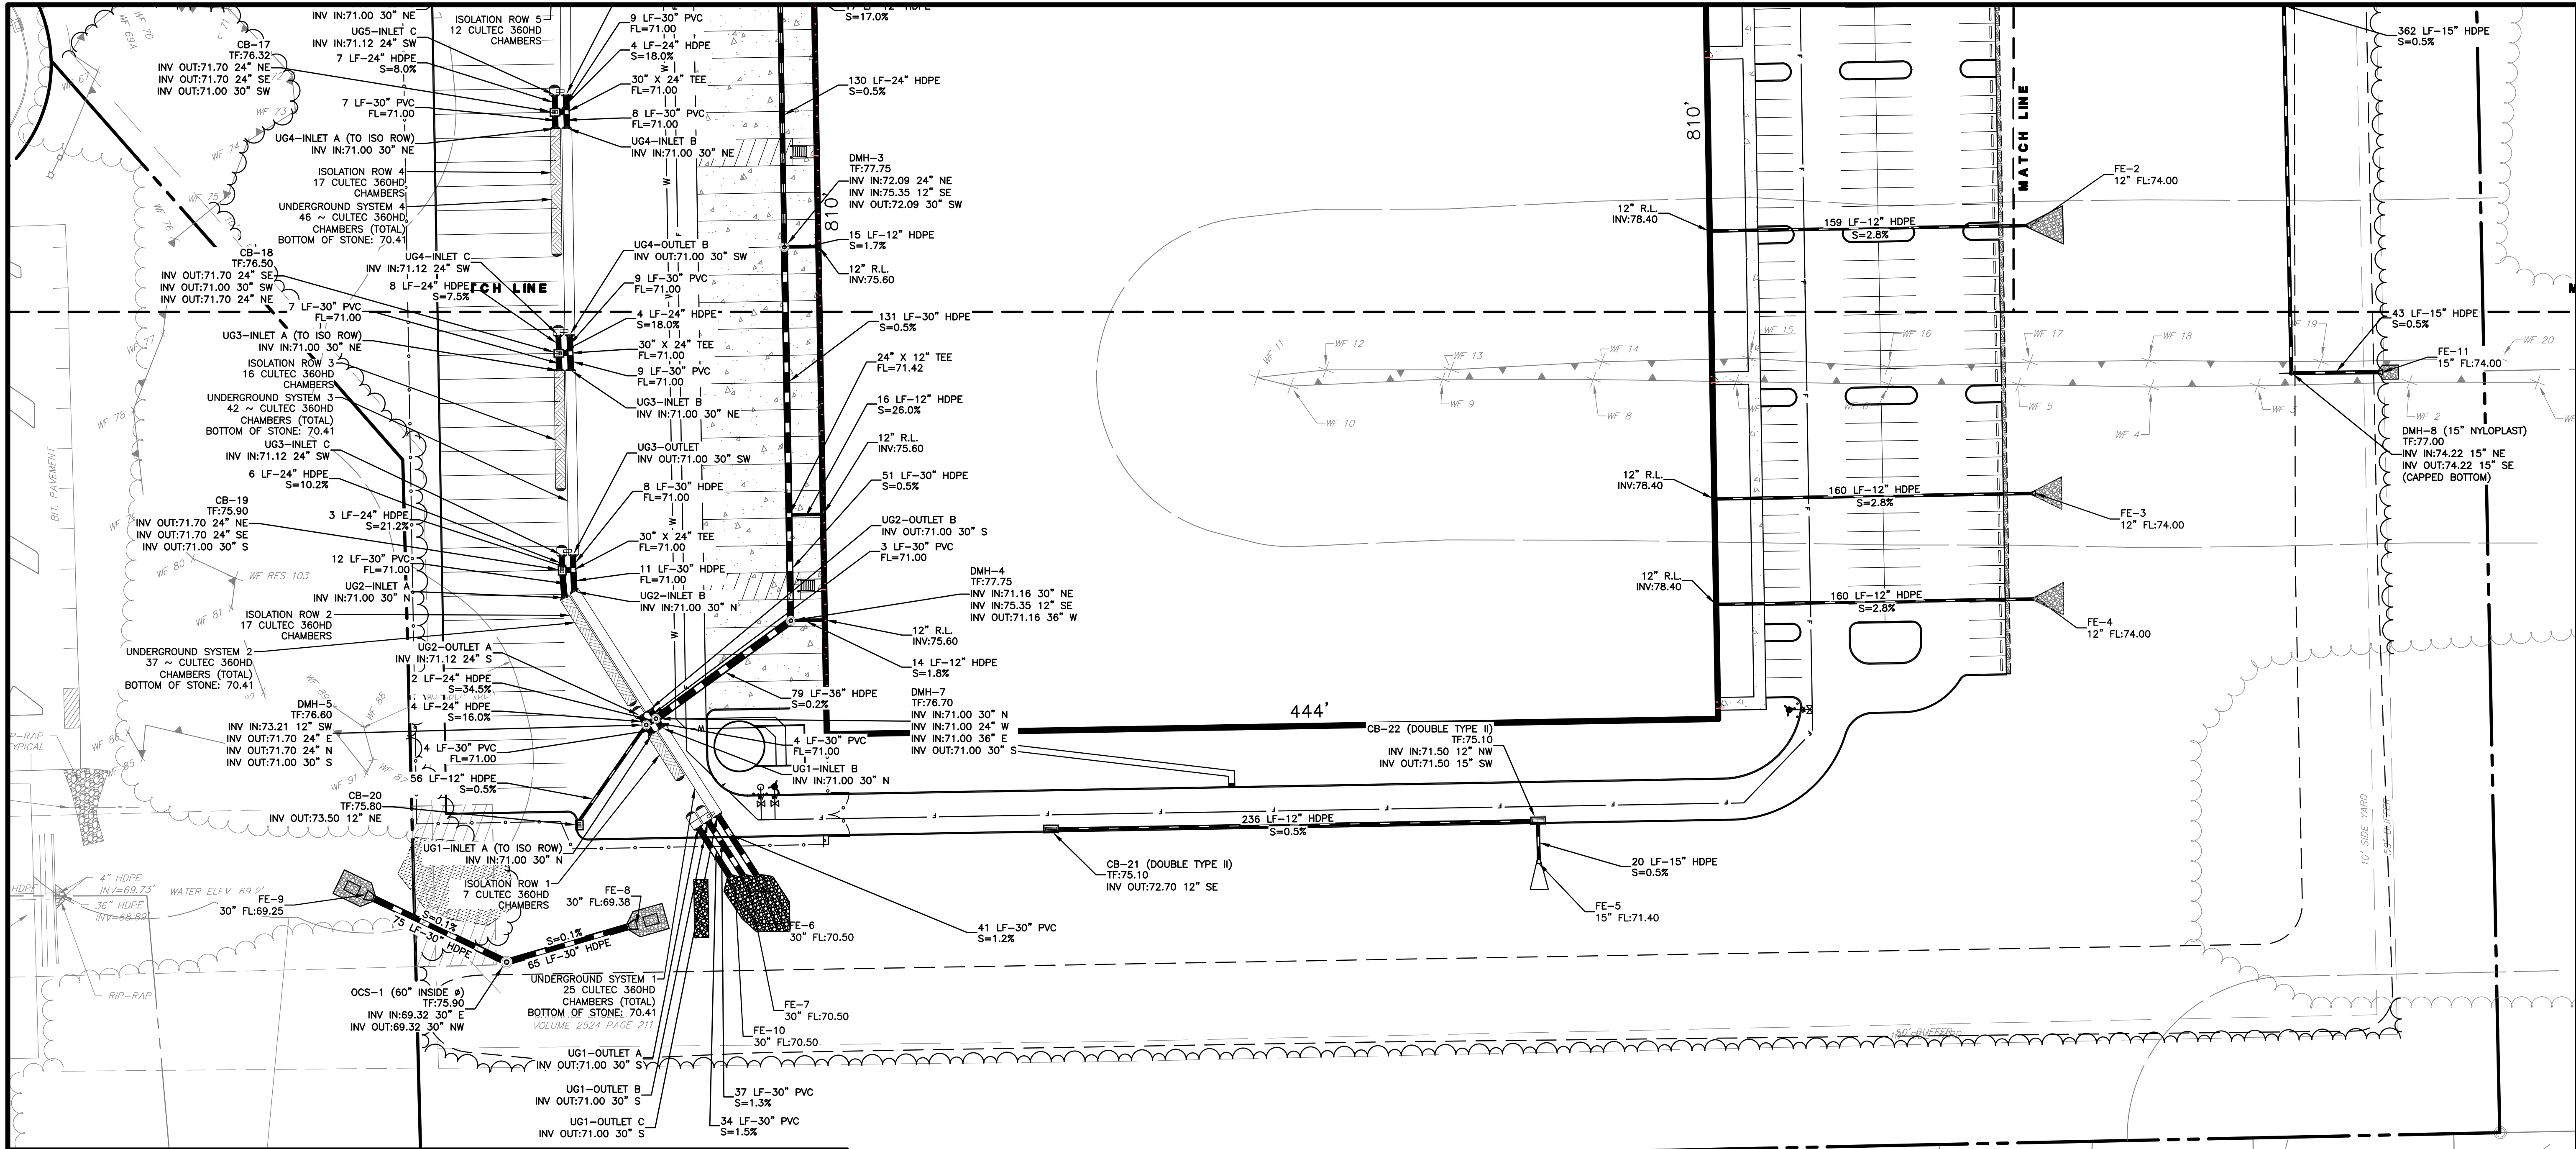

PROPERTY OWNER:
UW VINTAGE LANE II, LLC
171 PENNINSULAR LANE
GLASTONBURY, CT 06033

APPLICANT:
UW VINTAGE LANE II, LLC
PO BOX 504
SOUTH GLASTONBURY, CT 06073
860-268-2452 T

REFERENCES:
THIS PLAN REFERS TO THE FOLLOWING:
1. PLAN ENTITLED "PROPERTY & TOPOGRAPHIC SURVEY, UW VINTAGE LANE II, LLC, 5 & 25 TALBOT LANE AND 475 & 551 GOVERNOR'S HIGHWAY, SOUTH WINDSOR, CONNECTICUT" DATED 6/11/2021, AS REVISED, PREPARED BY DESIGN PROFESSIONALS, INC.

DRAINAGE PLAN NOTES:
1. "CALL BEFORE YOU DIG" - CONTRACTOR SHALL NOTIFY UTILITY COMPANIES OF PENDING EXCAVATION BY CALLING 811 AT LEAST 3 WORKING DAYS PRIOR TO BEGINNING EXCAVATION.
2. THIS PLAN SHALL BE USED FOR GRADING & DRAINAGE PURPOSES ONLY.
3. REFER TO NOTES SHEET FOR GRADING & DRAINAGE NOTES

REVISIONS			
NO.	DATE	BY	REVISION
1	8/2/2021	REM	COORDINATION WITH G&E CONSULTANTS
2	8/25/2021	DHJ	REVISED PER TOWN COMMENTS
3	10/1/2021	DHJ	REVISED PER TOWN COMMENTS
4	10/6/2021	DHJ	REVISED PER TOWN COMMENTS
5	10/14/2021	DHJ	REVISED PER TOWN COMMENTS

DRAINAGE PLAN	
SHEET	
C-DR3	
SHEET 11 OF 30	


DESIGN PROFESSIONALS
CIVIL & TRAFFIC ENGINEERS / LAND SURVEYORS
PLANNERS / LANDSCAPE ARCHITECTS

PREPARED FOR:
UW VINTAGE LANE II, LLC
PO Box 504
South Glastonbury, CT 06073
860-268-2452 T

PROJECT NO.: 1976-01
DATE: 07/02/21
DESIGNER: DHJ
CHECKER: DHJ
DATE: 10/15/21

**25 TALBOT LANE
SITE PLAN APPLICATION**
5 & 25 TALBOT LANE &
475 & 551 GOVERNOR'S HIGHWAY
SOUTH WINDSOR, CONNECTICUT
GIS Nos. 88900005, 88900025, 36900475, 36900551

**21 EBBETT DRIVE
PO BOX 167
SOUTH WINDSOR, CT 06074
860-268-8727 - F
www.designprofessionalsinc.com**

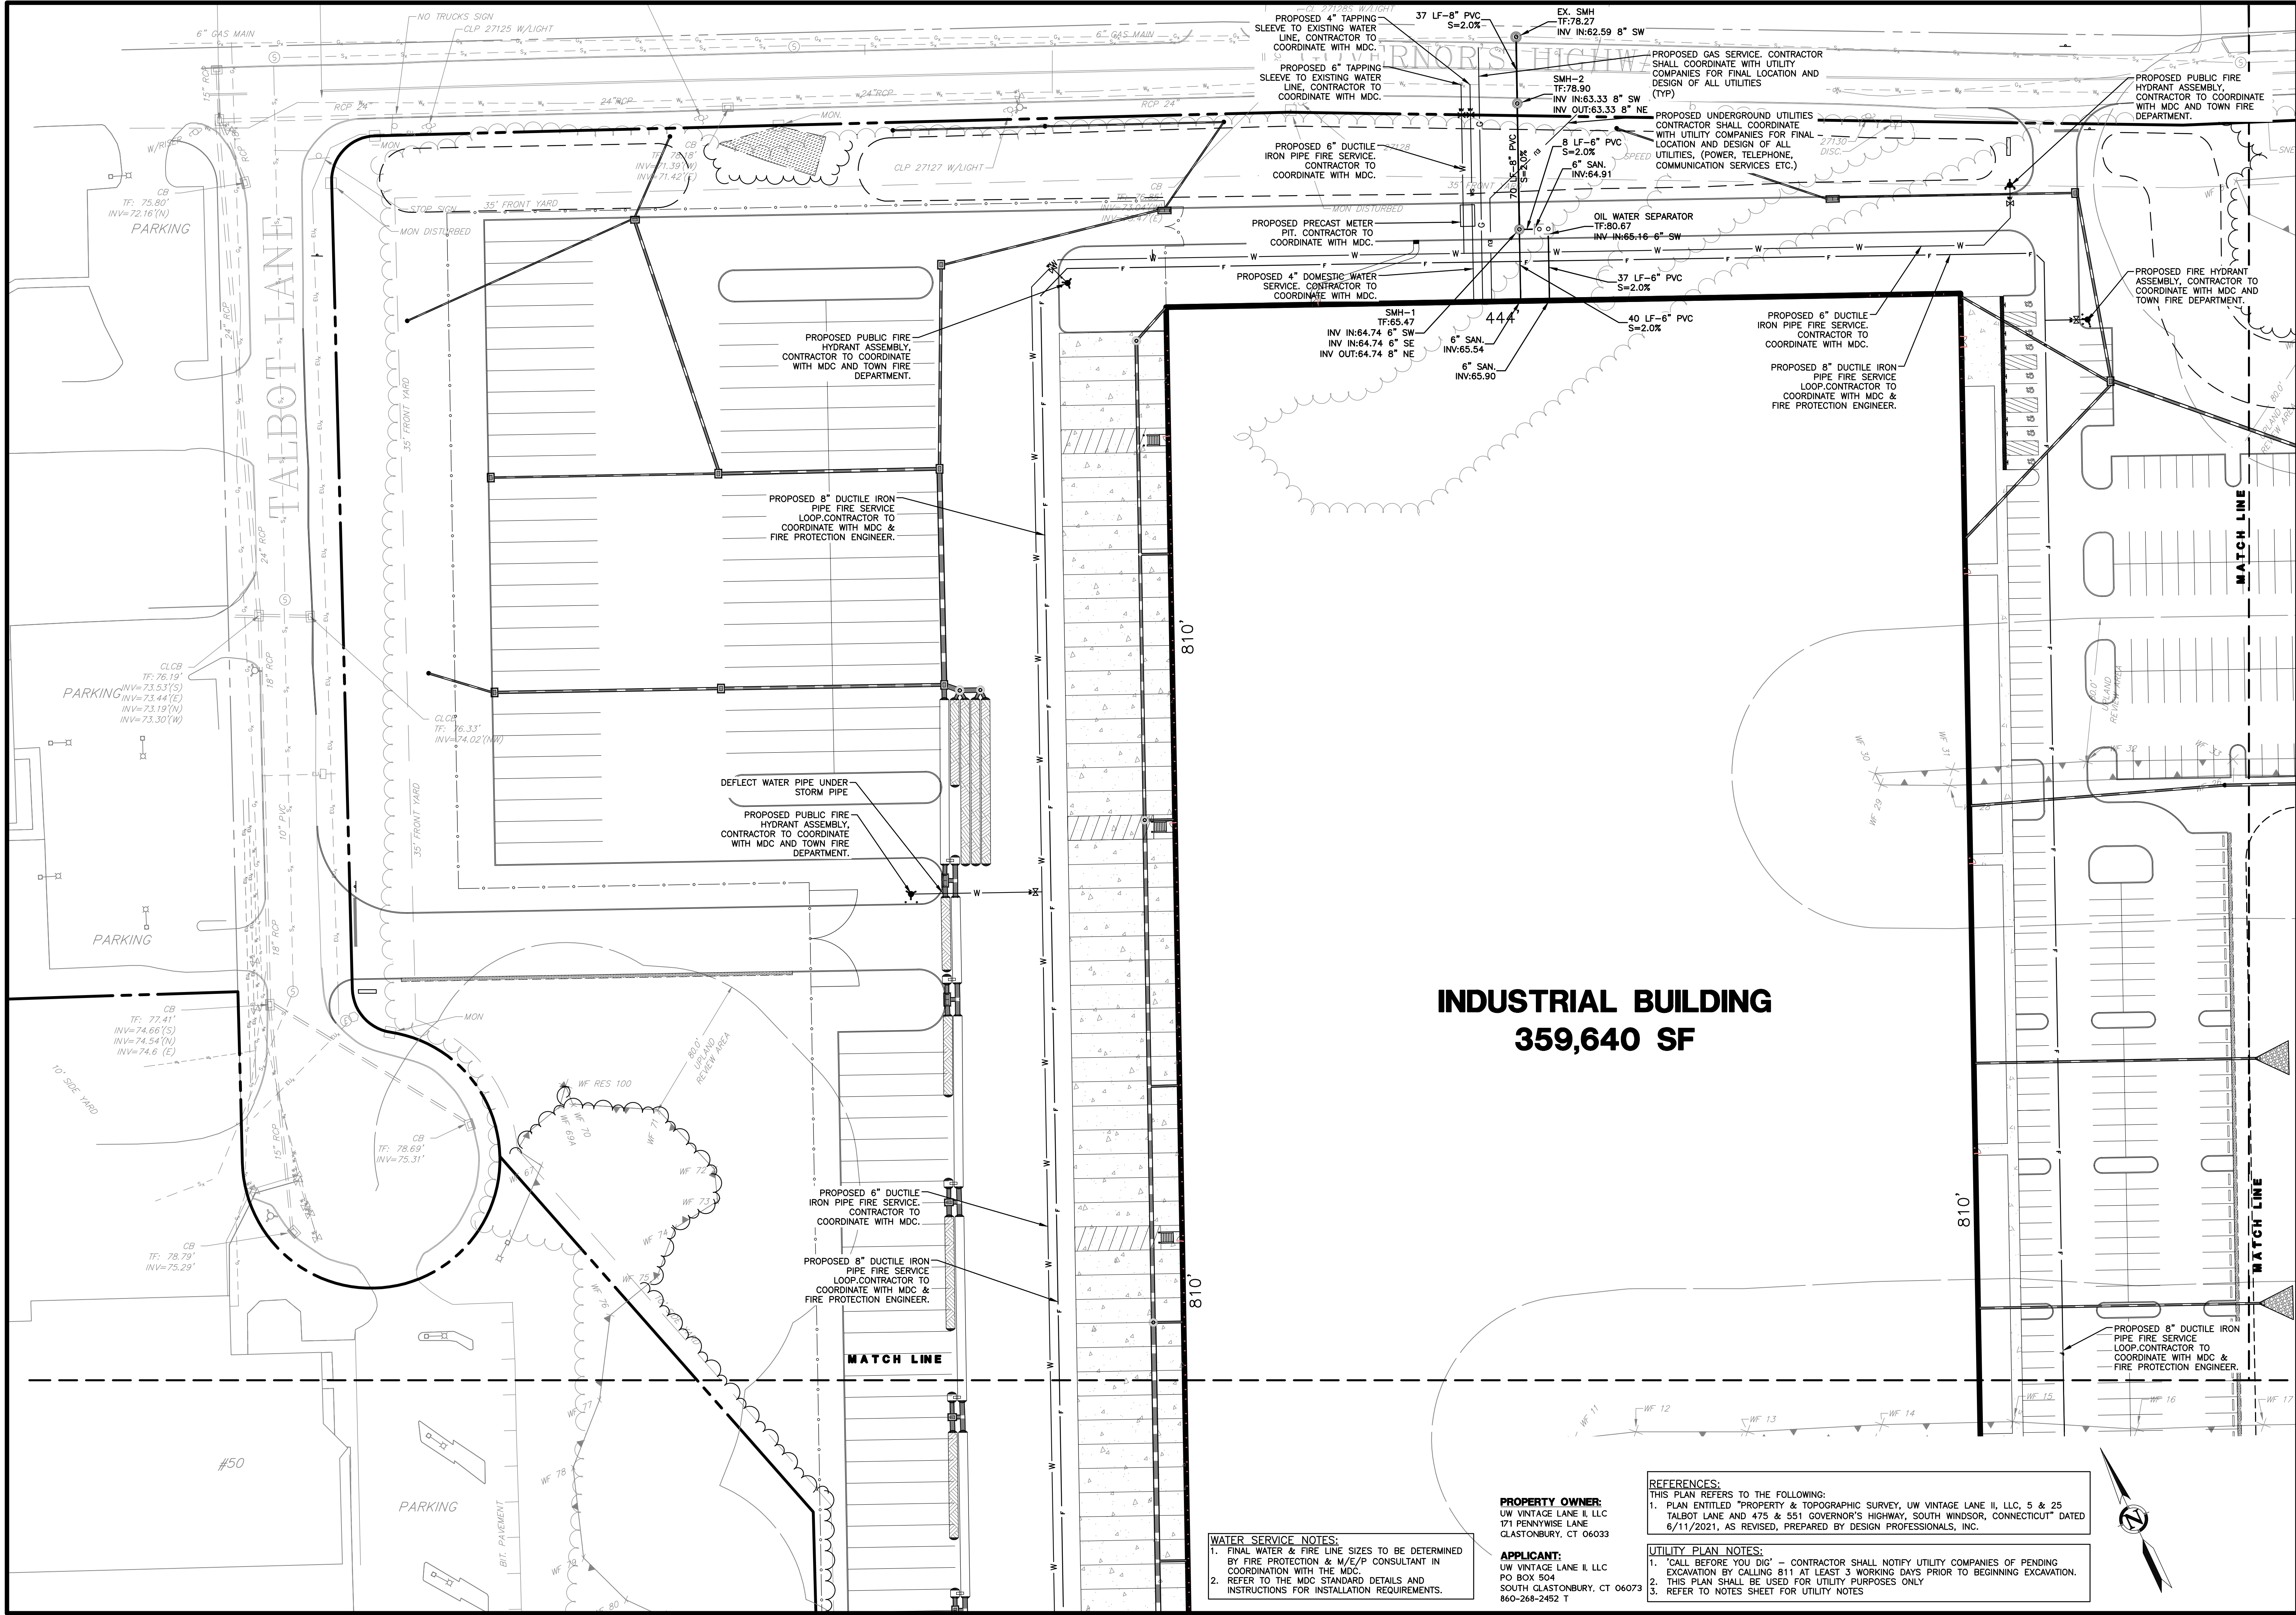

INDUSTRIAL BUILDING
359,640 SF

WATER SERVICE NOTES:
1. FINAL WATER & FIRE LINE SIZES TO BE DETERMINED BY FIRE PROTECTION & W/E/P CONSULTANT IN COORDINATION WITH THE MDC.
2. REFER TO THE MDC STANDARD DETAILS AND INSTRUCTIONS FOR INSTALLATION REQUIREMENTS.

PROPERTY OWNER:
UW VINTAGE LANE II, LLC
171 PENNYWISE LANE
GLASTONBURY, CT 06033

APPLICANT:
UW VINTAGE LANE II, LLC
PO BOX 504
SOUTH GLASTONBURY, CT 06073
860-268-2452 T

REFERENCES:
THIS PLAN REFERS TO THE FOLLOWING:
1. PLAN ENTITLED "PROPERTY & TOPOGRAPHIC SURVEY, UW VINTAGE LANE II, LLC, S & 25 TALBOT LANE AND 475 & 551 GOVERNOR'S HIGHWAY, SOUTH WINDSOR, CONNECTICUT" DATED 6/11/2021, AS REVISED, PREPARED BY DESIGN PROFESSIONALS, INC.

UTILITY PLAN NOTES:
1. "CALL BEFORE YOU DIG" - CONTRACTOR SHALL NOTIFY UTILITY COMPANIES OF PENDING EXCAVATION BY CALLING 811 AT LEAST 3 WORKING DAYS PRIOR TO BEGINNING EXCAVATION.
2. THIS PLAN SHALL BE USED FOR UTILITY PURPOSES ONLY
3. REFER TO NOTES SHEET FOR UTILITY NOTES

UTILITY PLAN

SHEET 12 OF 30

REVISIONS

NO.	DATE	BY	REASON
1	8/2/2021	REM	COORDINATION WITH GE CONSULTANTS
2	8/25/2021	DHJ	REVISED PER TOWN COMMENTS
3	10/1/2021	DHJ	REVISED PER TOWN COMMENTS
4	10/6/2021	DHJ	REVISED PER TOWN COMMENTS
5	10/14/2021	DHJ	REVISED PER TOWN COMMENTS

25 TALBOT LANE

SITE PLAN APPLICATION

S & 25 TALBOT LANE & 475 & 551 GOVERNOR'S HIGHWAY
SOUTH WINDSOR, CONNECTICUT

GIS Nos. 88900005, 88900025, 36900475, 36900551


PREPARED FOR

UW VINTAGE LANE II, LLC
PO Box 504
South Glastonbury, CT 06073
860-268-2452 T

DESIGN PROFESSIONALS


CIVIL & TRAFFIC ENGINEERS / LAND SURVEYORS
PLANNERS / LANDSCAPE ARCHITECTS

21 EBBETT DRIVE
P.O. BOX 167
SOUTH WINDSOR, CT 06074
860-268-8727 F
www.designprofessionalsinc.com

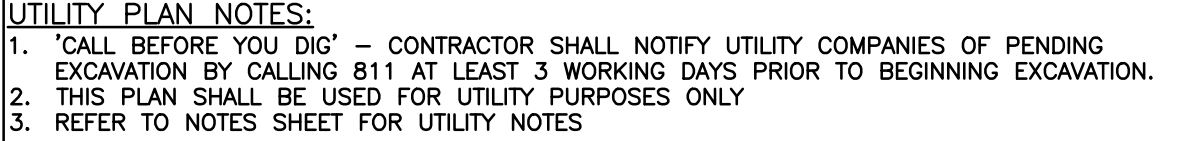

-

APPLICANT:
UW VINTAGE LANE II, LLC
PO BOX 504
SOUTH GLASTONBURY, CT
860-268-2452 T

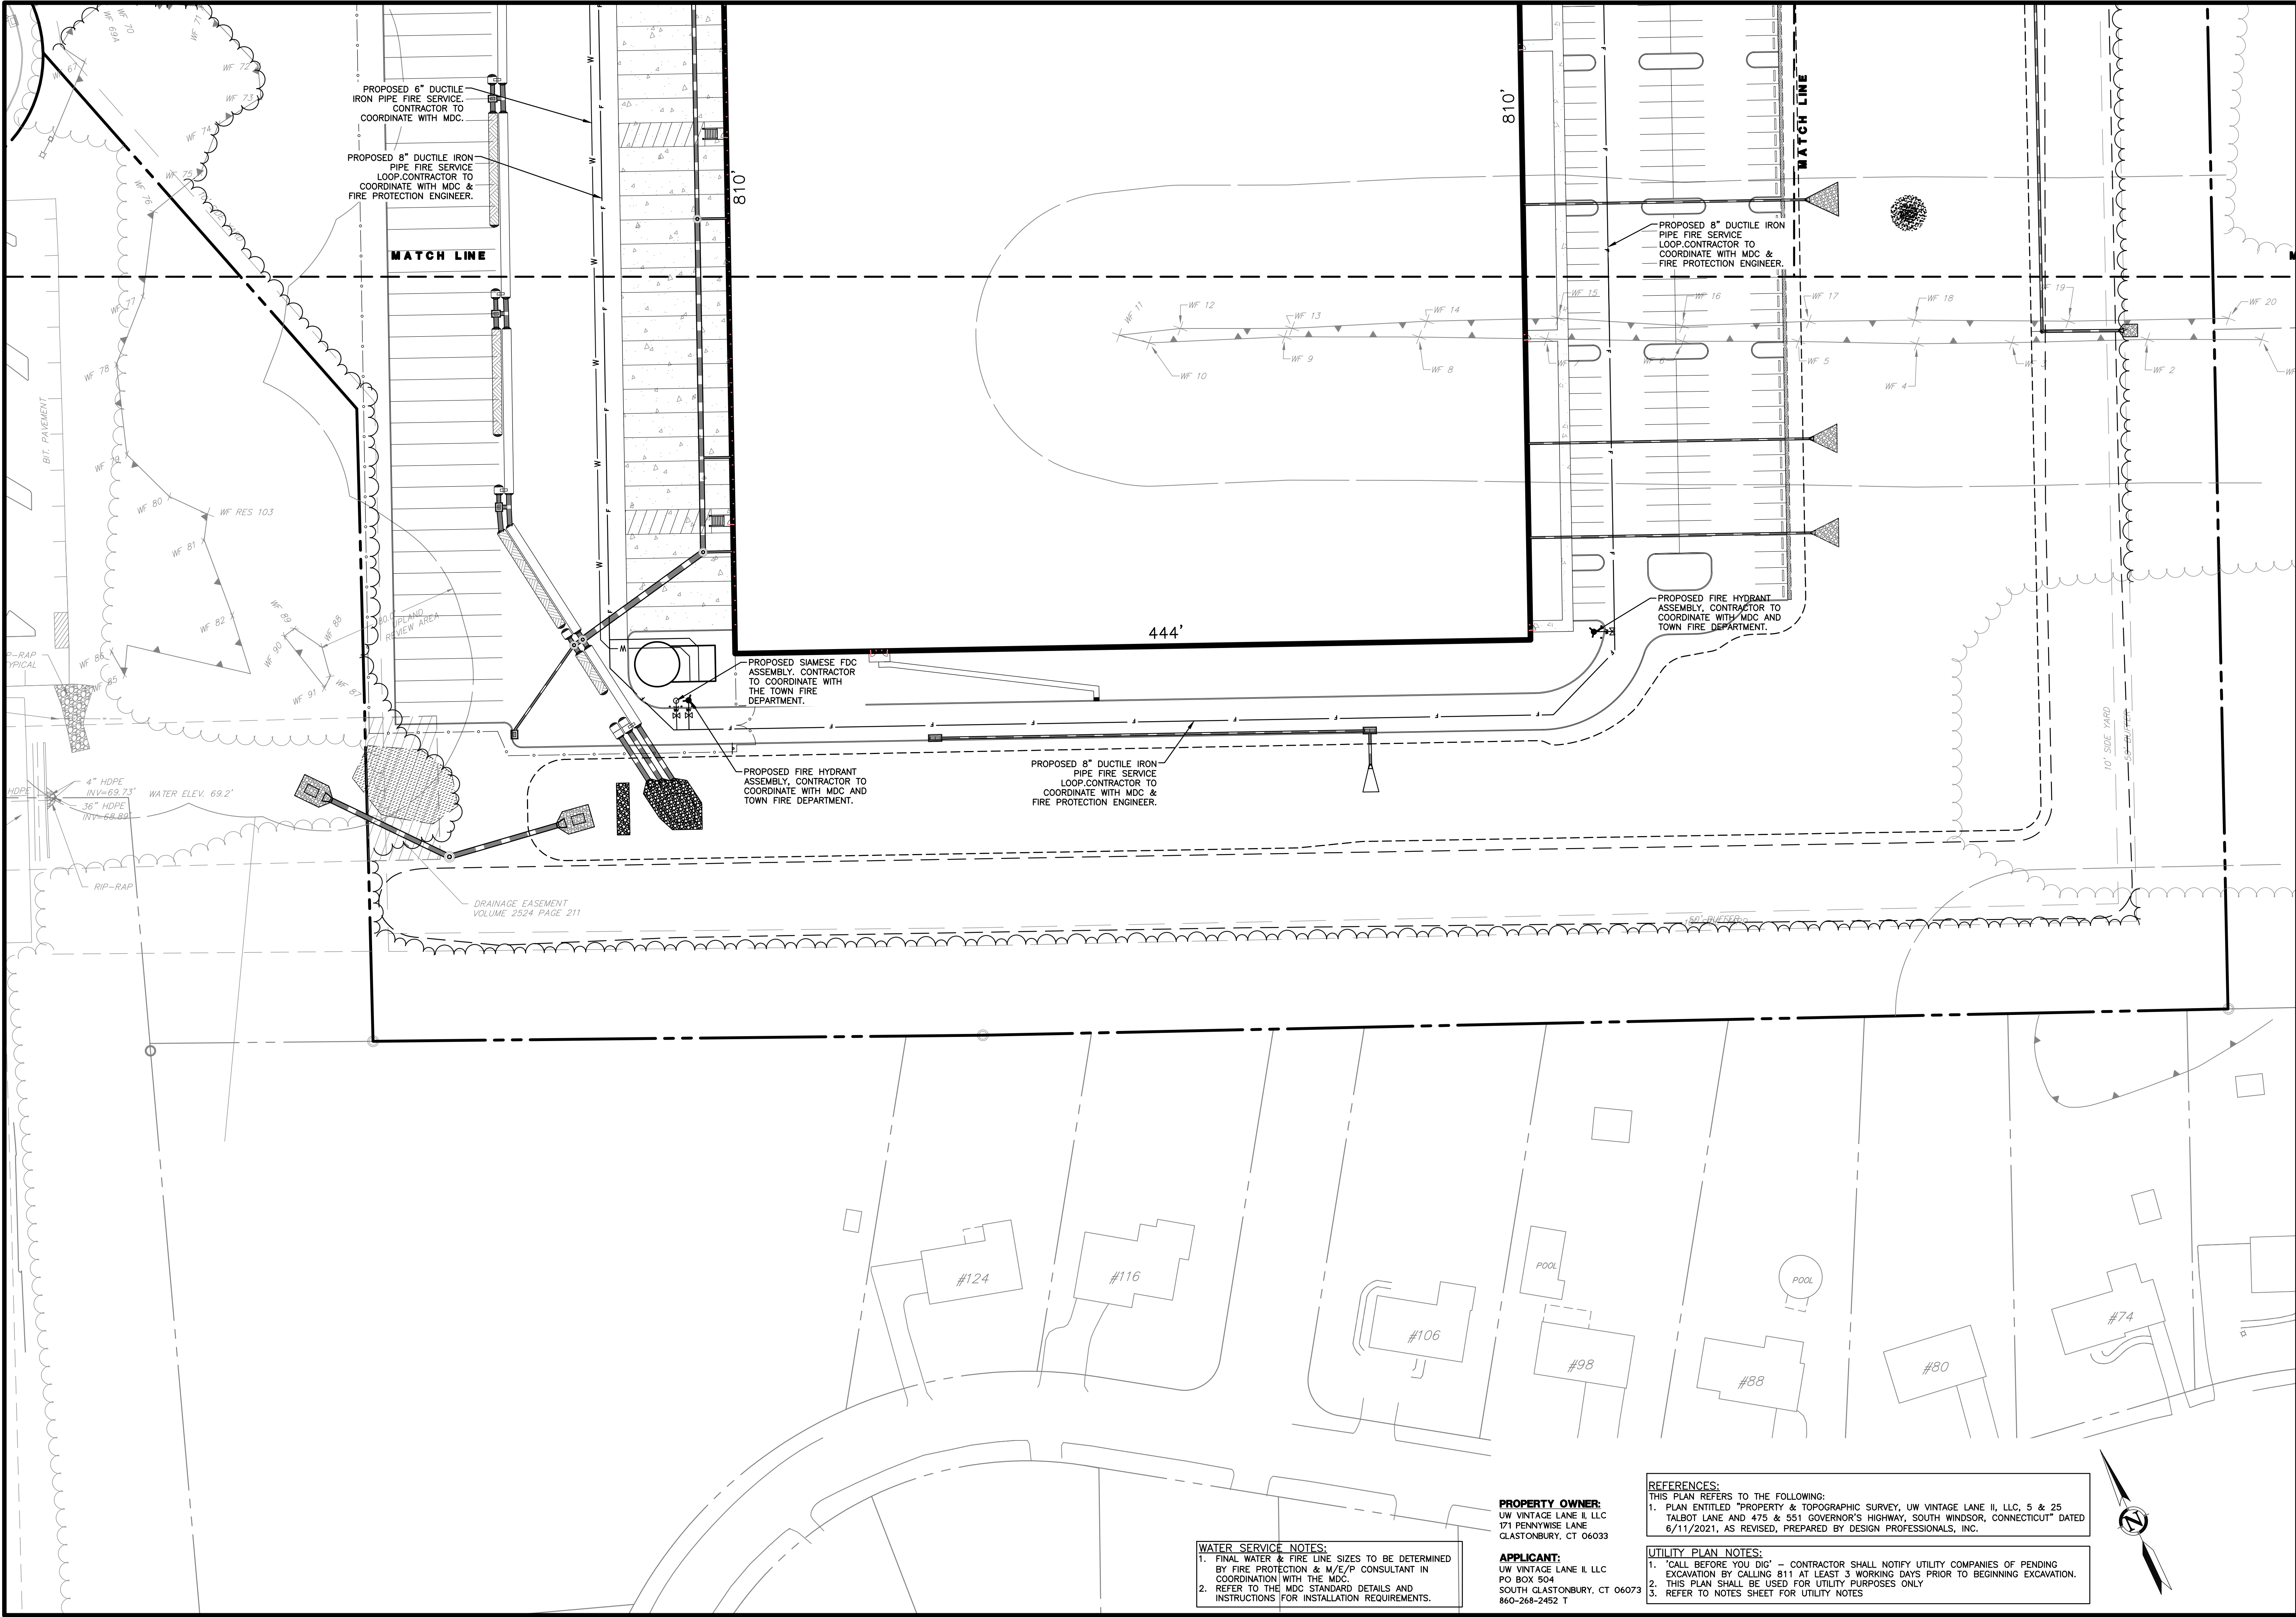


WATER SERVICE NOTES:
1. FINAL WATER & FIRE LINE SIZES TO BE DETERMINED BY FIRE PROTECTION & M/E/P CONSULTANT IN COORDINATION WITH THE MDC.
2. REFER TO THE MDC STANDARD DETAILS AND INSTRUCTIONS FOR INSTALLATION REQUIREMENTS.

PROPERTY OWNER:
UW VINTAGE LANE II, LLC
171 PENNWISE LANE
GLASTONBURY, CT 06033

APPLICANT:
UW VINTAGE LANE II, LLC
PO BOX 504
SOUTH GLASTONBURY, CT 06073
860-268-2452 T

REFERENCES:
THIS PLAN REFERS TO THE FOLLOWING:
1. PLAN ENTITLED "PROPERTY & TOPOGRAPHIC SURVEY, UW VINTAGE LANE II, LLC, 5 & 25 TALBOT LANE AND 475 & 551 GOVERNOR'S HIGHWAY, SOUTH WINDSOR, CONNECTICUT" DATED 6/11/2021, AS REVISED, PREPARED BY DESIGN PROFESSIONALS, INC.

UTILITY PLAN NOTES:
1. "CALL BEFORE YOU DIG" - CONTRACTOR SHALL NOTIFY UTILITY COMPANIES OF PENDING EXCAVATION BY CALLING 811 AT LEAST 3 WORKING DAYS PRIOR TO BEGINNING EXCAVATION.
2. THIS PLAN SHALL BE USED FOR UTILITY PURPOSES ONLY
3. REFER TO NOTES SHEET FOR UTILITY NOTES

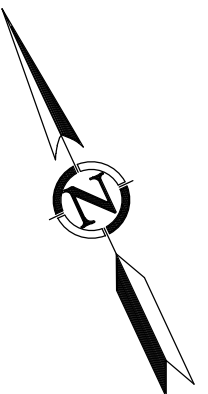

UTILITY PLAN

C-UT3
SHEET 14 OF 30

REVISONS		BY	
NO.	DATE	REVISIONS	BY
1	8/2/2021	COORDINATION WITH GE CONSULTANTS	REM
2	8/25/2021	REVISED PER TOWN COMMENTS	DHJ
3	10/1/2021	REVISED PER TOWN COMMENTS	DHJ
4	10/6/2021	REVISED PER TOWN COMMENTS	DHJ
5	10/14/2021	REVISED PER TOWN COMMENTS	DHJ


**25 TALBOT LANE
SITE PLAN APPLICATION**
5 & 25 TALBOT LANE &
475 & 551 GOVERNOR'S HIGHWAY
SOUTH WINDSOR, CONNECTICUT
GIS Nos. 88900005, 88900025, 36900475, 36900551

PROJECT NO.	1976U
DATE	07/02/21
DESIGN BY	BFW
REVIEW BY	DHJ
DATE	07/02/21

PREPARED FOR:
UW Vintage Lane II, LLC
PO Box 504
South Glastonbury, CT
06073
860-268-2452 T

DESIGN PROFESSIONALS
CIVIL & TRAFFIC ENGINEERS / LAND SURVEYORS
PLANNERS / LANDSCAPE ARCHITECTS

21 JEFFREY DRIVE
P.O. BOX 167
SOUTH WINDSOR, CT 06074
860-268-8727 - F
860-268-8727 - F
www.designprofessionalsinc.com

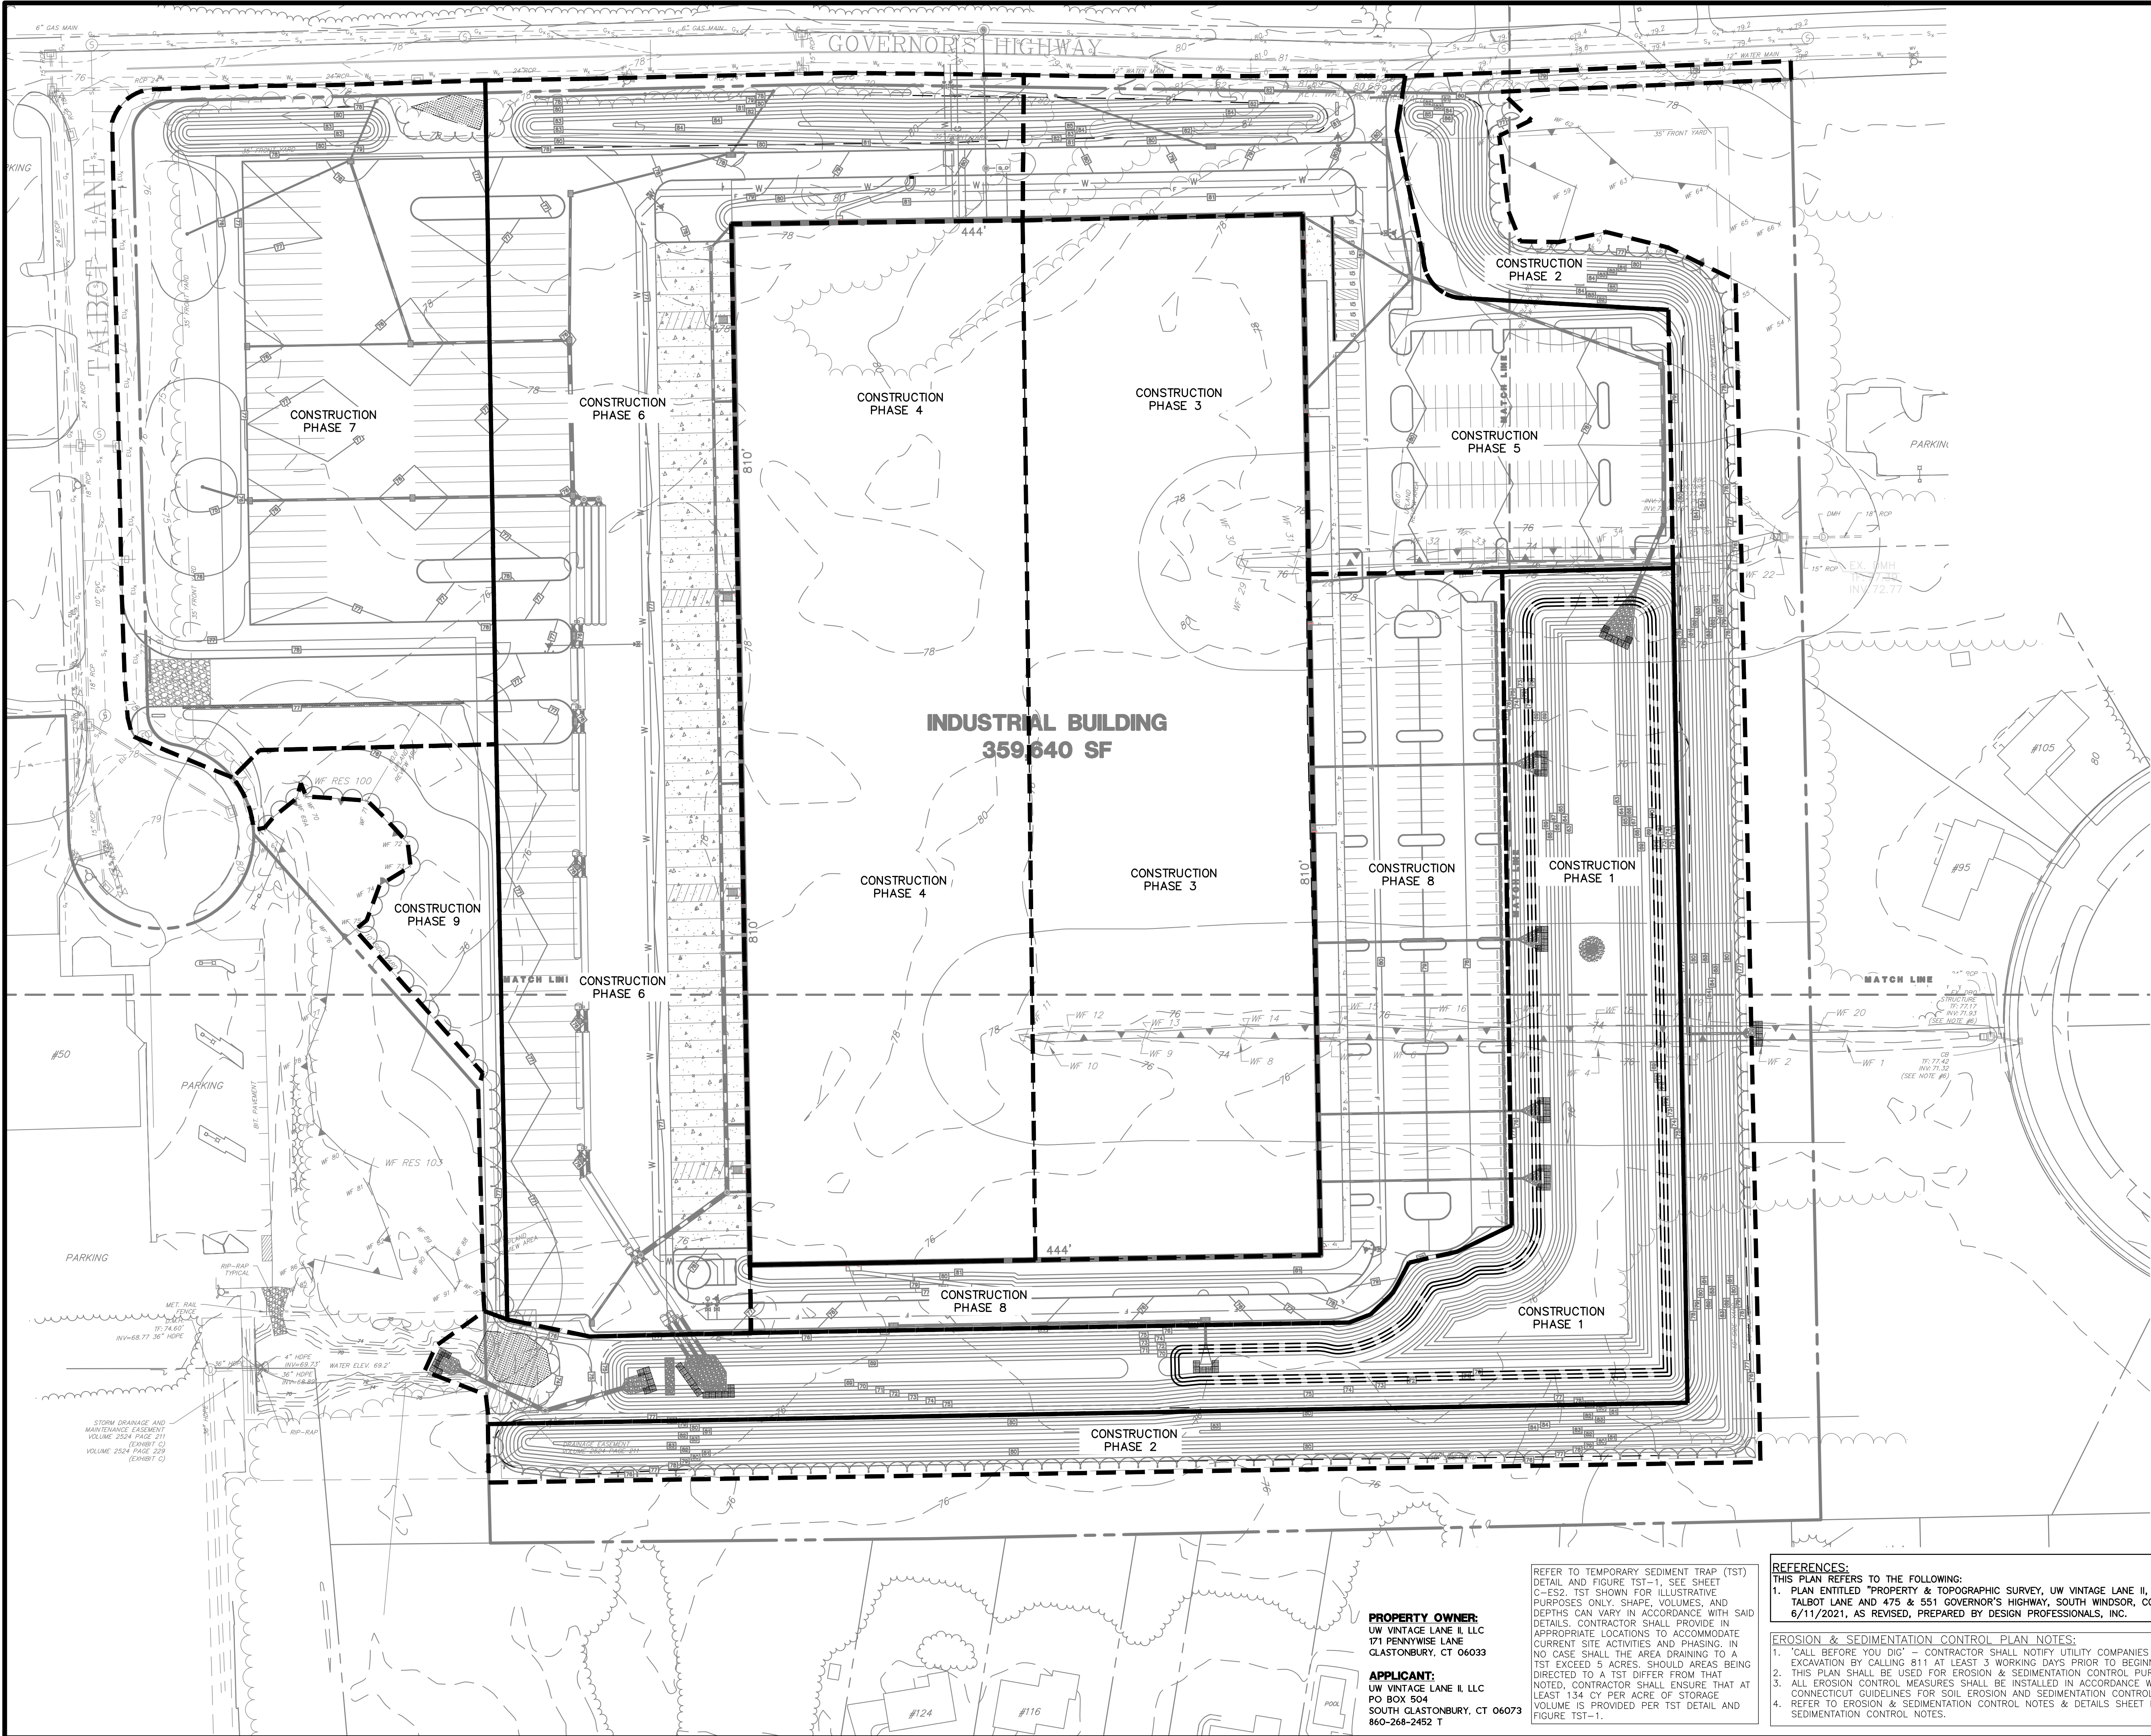

PROPERTY OWNER:
UW VINTAGE LANE II, LLC
171 PENNYWISE LANE
GLASTONBURY, CT 06033

APPLICANT:
UW VINTAGE LANE II, LLC
PO BOX 504
SOUTH GLASTONBURY, CT 06073
860-268-2452 T

REFER TO TEMPORARY SEDIMENT TRAP (TST) DETAIL AND FIGURE TST-1, SEE SHEET C-ES2. TST SHOWN FOR ILLUSTRATIVE PURPOSES ONLY. SHAPE, VOLUMES, AND DEPTHS CAN VARY IN ACCORDANCE WITH SAID DETAILS. CONTRACTOR SHALL PROVIDE IN APPROPRIATE LOCATIONS TO ACCOMMODATE CURRENT SITE ACTIVITIES AND PHASING. IN NO CASE SHALL THE AREA DRAINING TO A TST EXCEED 5 ACRES. SHOULD AREAS BEING DIRECTED TO A TST DIFFER FROM THAT NOTED, CONTRACTOR SHALL ENSURE THAT AT LEAST 134 CY PER ACRE OF STORAGE VOLUME IS PROVIDED PER TST DETAIL AND FIGURE TST-1.

REFERENCES:
THIS PLAN REFERS TO THE FOLLOWING:
1. PLAN ENTITLED "PROPERTY & TOPOGRAPHIC SURVEY, UW VINTAGE LANE II, LLC, 5 & 25 TALBOT LANE AND 475 & 551 GOVERNOR'S HIGHWAY, SOUTH WINDSOR, CONNECTICUT" DATED 6/11/2021, AS REVISED, PREPARED BY DESIGN PROFESSIONALS, INC.

EROSION & SEDIMENTATION CONTROL PLAN NOTES:
1. "CALL BEFORE YOU DIG" - CONTRACTOR SHALL NOTIFY UTILITY COMPANIES OF PENDING EXCAVATION BY CALLING 811 AT LEAST 3 WORKING DAYS PRIOR TO BEGINNING EXCAVATION.
2. THIS PLAN SHALL BE USED FOR EROSION & SEDIMENTATION CONTROL PURPOSES ONLY.
3. ALL EROSION CONTROL MEASURES SHALL BE INSTALLED IN ACCORDANCE WITH THE 2002 CONNECTICUT GUIDELINES FOR SOIL EROSION AND SEDIMENTATION CONTROL PLANS.
4. REFER TO EROSION & SEDIMENTATION CONTROL NOTES & DETAILS SHEET FOR EROSION & SEDIMENTATION CONTROL NOTES.

EROSION & SEDIMENTATION CONTROL PHASING PLAN

C-ES1
SHEET 15 OF 30

NO.	DATE	REVISIONS		BY	REM
		COORDINATION WITH GE CONSULTANTS	REVISOR		
1	8/2/2021	COORDINATION WITH GE CONSULTANTS	DHJ		
2	8/25/2021	REVISED PER TOWN COMMENTS	DHJ		
3	10/1/2021	REVISED PER TOWN COMMENTS	DHJ		
4	10/6/2021	REVISED PER TOWN COMMENTS	DHJ		
5	10/14/2021	REVISED PER TOWN COMMENTS	DHJ		

**25 TALBOT LANE
SITE PLAN APPLICATION**


5 & 25 TALBOT LANE &
475 & 551 GOVERNOR'S HIGHWAY
SOUTH WINDSOR, CONNECTICUT
GIS Nos. 88900005, 88900025, 36900475, 36900551

PROJECT NO.
1976U
DATE
07/02/21
DESIGN BY
BFW
REVIEW BY
BFW
APPROVED BY
DHJ

PREPARED FOR:
UW Vintage Lane II, LLC
PO Box 504
South Glastonbury, CT
06073
860-268-2452 T

DESIGN PROFESSIONALS, INC.
CIVIL & TRAFFIC ENGINEERS / LAND SURVEYORS
PLANNERS / LANDSCAPE ARCHITECTS
21 JEFFREY DRIVE
PO BOX 167
SOUTH WINDSOR, CT 06074
860-259-8727 - F
www.designprofessionalsinc.com

Copyright © 2021 Design Professionals, Inc. - All Rights Reserved.

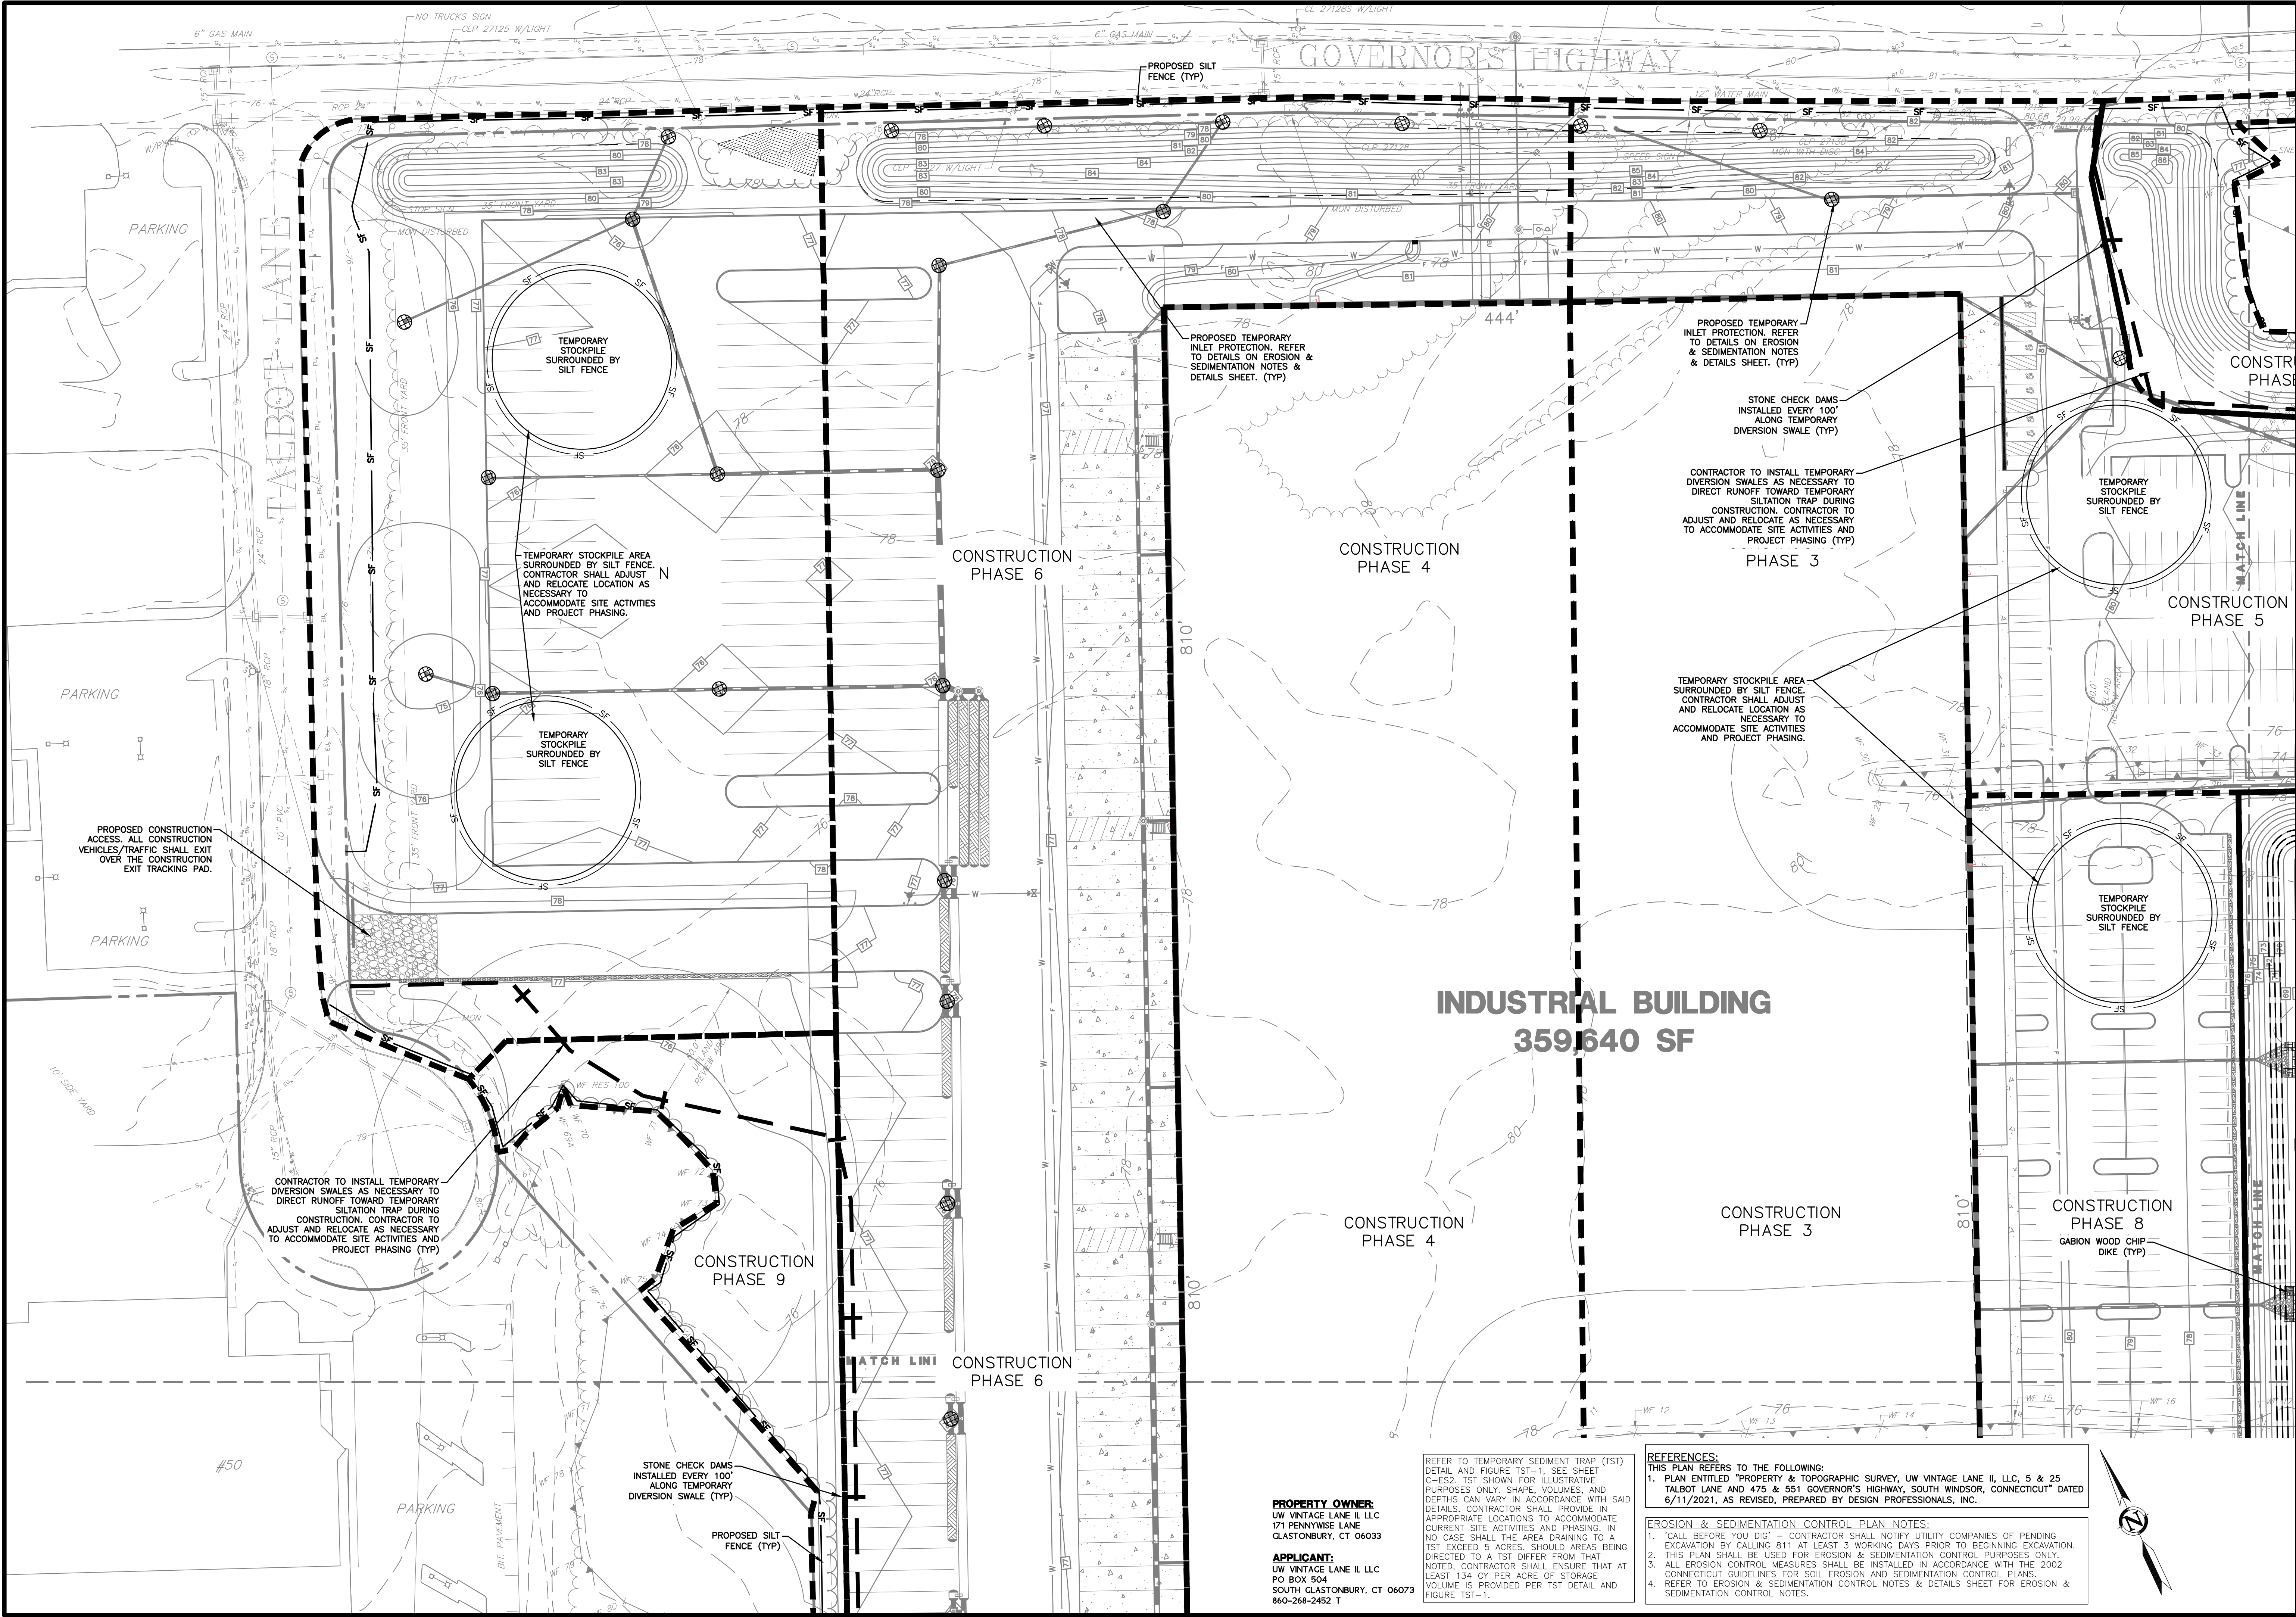

PROPERTY OWNER:
UW VINTAGE LANE II, LLC
171 PENNYWISE LANE
GLASTONBURY, CT 06033

APPLICANT:
UW VINTAGE LANE II, LLC
PO BOX 504
SOUTH GLASTONBURY, CT 06073
860-268-2452 T

REFER TO TEMPORARY SEDIMENT TRAP (TST) DETAIL AND FIGURE TST-1, SEE SHEET C-E52. TST SHOWN FOR ILLUSTRATIVE PURPOSES ONLY. SHAPE, VOLUMES, AND DEPTHS CAN VARY IN ACCORDANCE WITH SAID DETAILS. CONTRACTOR SHALL PROVIDE IN APPROPRIATE LOCATIONS TO ACCOMMODATE CURRENT SITE ACTIVITIES AND PHASING. IN NO CASE SHALL THE AREA DRAINING TO A TST EXCEED 5 ACRES. SHOULD AREAS BEING DIRECTED TO A TST DIFFER FROM THAT NOTED, CONTRACTOR SHALL ENSURE THAT AT LEAST 134 CY PER ACRE OF STORED VOLUME IS PROVIDED PER TST DETAIL AND FIGURE TST-1.

REFERENCES:
THIS PLAN REFERS TO THE FOLLOWING:
1. PLAN ENTITLED "PROPERTY & TOPOGRAPHIC SURVEY, UW VINTAGE LANE II, LLC, 5 & 25 TALBOT LANE AND 475 & 551 GOVERNOR'S HIGHWAY, SOUTH WINDSOR, CONNECTICUT" DATED 6/11/2021, AS REVISED, PREPARED BY DESIGN PROFESSIONALS, INC.

EROSION & SEDIMENTATION CONTROL PLAN NOTES:
1. "CALL BEFORE YOU DIG" - CONTRACTOR SHALL NOTIFY UTILITY COMPANIES OF PENDING EXCAVATION BY CALLING 811 AT LEAST 3 WORKING DAYS PRIOR TO BEGINNING EXCAVATION.
2. THIS PLAN SHALL BE USED FOR EROSION & SEDIMENTATION CONTROL PURPOSES ONLY.
3. ALL EROSION CONTROL MEASURES SHALL BE INSTALLED IN ACCORDANCE WITH THE 2002 CONNECTICUT GUIDELINES FOR SOIL EROSION AND SEDIMENTATION CONTROL PLANS.
4. REFER TO EROSION & SEDIMENTATION CONTROL NOTES & DETAILS SHEET FOR EROSION & SEDIMENTATION CONTROL NOTES.

EROSION & SEDIMENTATION CONTROL PLAN

SHEET C-E52

SHEET 16 OF 30

NO. DATE

1 8/2/2021

2 8/25/2021

3 10/1/2021

4 10/6/2021

5 10/14/2021

REVISIONS

COORDINATION WITH GE CONSULTANTS

REVISED PER TOWN COMMENTS

REVISED PER TOWN COMMENTS

REVISED PER TOWN COMMENTS

REVISED PER TOWN COMMENTS

BY

REM

DHJ

DHJ

DHJ

DHJ

PROJECT NO.

1976U

DATE

07/02/21

DESIGNER

BPW

REVIEWER

BPW

APPROVED BY

DHJ


PREPARED FOR

UW Vintage Lane II, LLC
PO Box 504
South Glastonbury, CT 06073
860-268-2452 T

DESIGN PROFESSIONALS, INC.

21 EPHRAIM DRIVE
PO BOX 167
SOUTH WINDSOR, CT 06074
860-291-9797 F
www.designprofessionalsinc.com

DESIGN PROFESSIONALS, INC. - ALL RIGHTS RESERVED

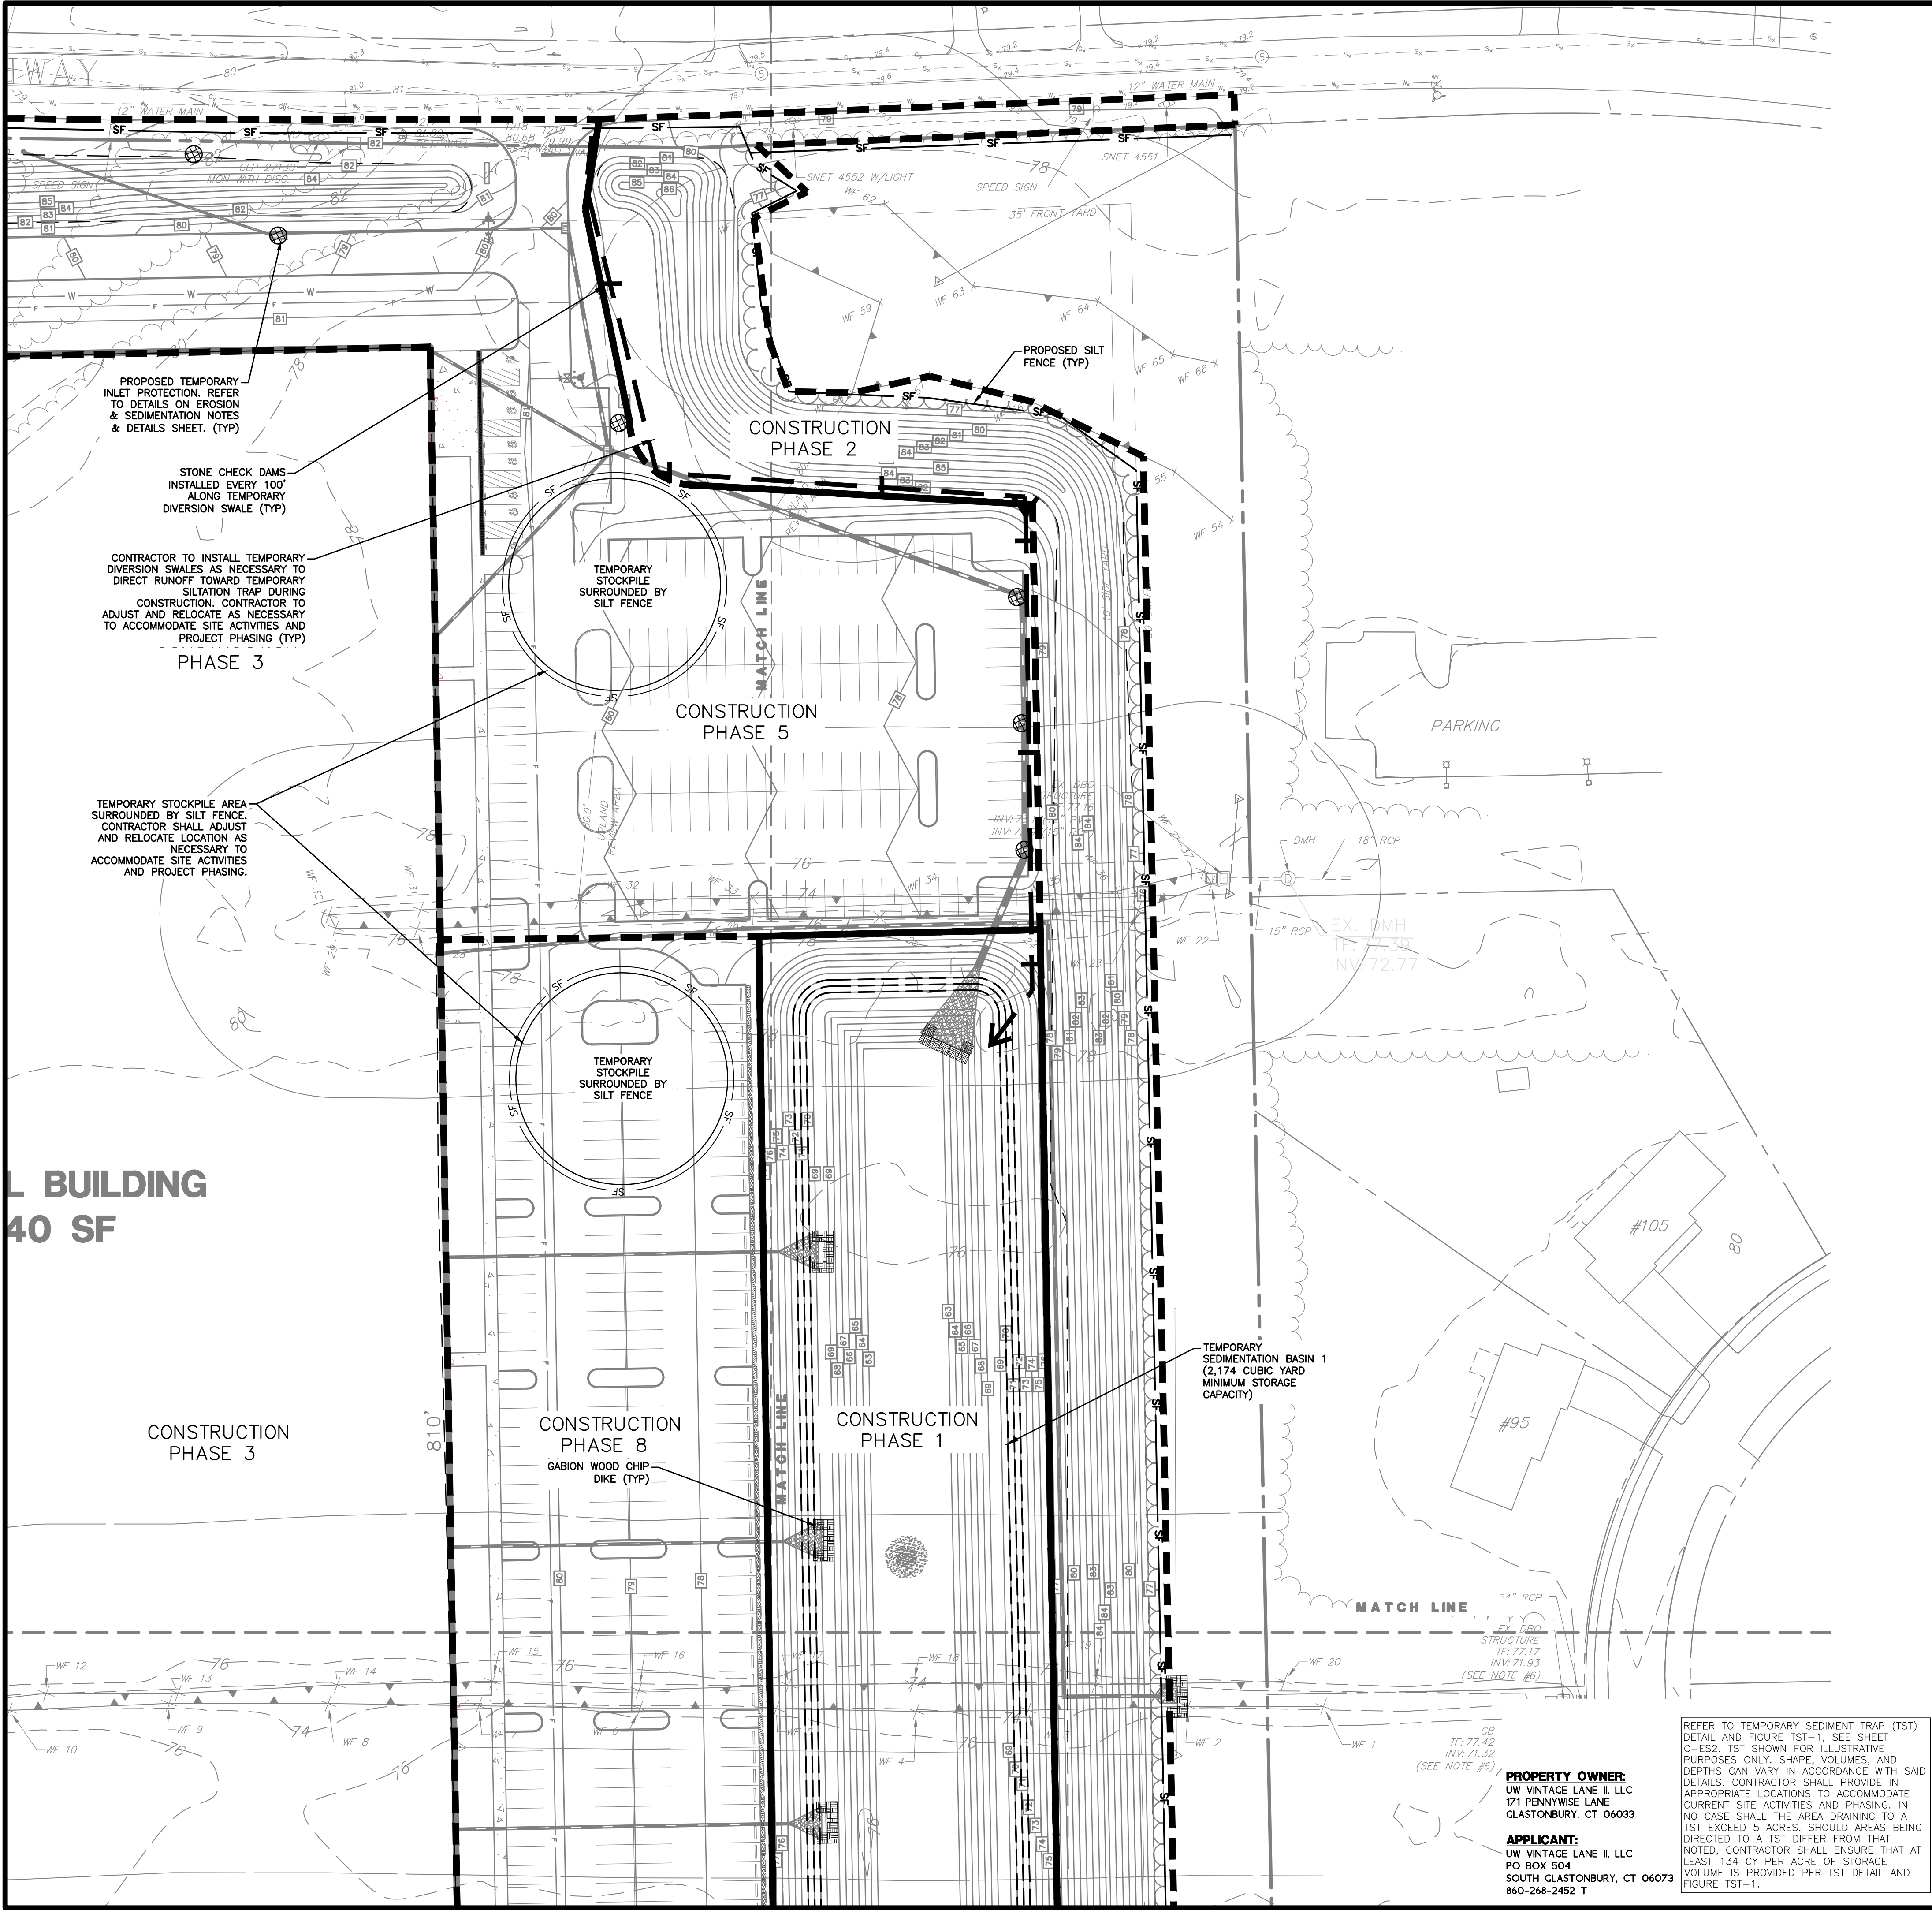

TEMPORARY SEDIMENTATION BASIN DESIGN PARAMETERS

$$V = \frac{(DA)(A)(TE)(DR)}{(2.56)(1000)(1.35)}$$

where:

V = the volume of sediment trapped in ac. ft./yr.
DA = the total drainage area in acres
A = the average annual erosion in tons per acre per year using either values from the Universal Soil Loss Equation, the Revised Universal Soil Loss Equation or the values in Figure SB-1 for the listed land use.
DR = the delivery ratio determined from Figure SB-12.
TE = the trap efficiency as given above. (Use 0.8)
γ = the estimated sediment density in the sediment basin in lbs/cu. ft. (from Figure SB-2).

TEMPORARY SEDIMENTATION BASIN 1

COVER	AVERAGE ANNUAL EROSION SOURCES		
	AREA (DA) [ACRES]	EROSION RATE [A] [Ton/Acre/Yr]	DA * A [Ton/Yr]
Woodlands	0	0.2	0
Urban	0	1	0
Construction	27.35	50	1368
TOTAL	27.35		1368

DA	0.043 Sq. Mi
DR	0.76%
TE	0.8%
V	85 Lbs /CuFt
Vw	0.449 Ac. Ft Sediment Storage
Vt	0.898 Ac. Ft Wet Storage (*2 x Sediment Storage Min.)
	58,690 CuFt

TEMPORARY SEDIMENTATION BASIN INSTALLATION NOTES:

- REFER TO 2002 CT GUIDELINES FOR SOIL AND SEDIMENT CONTROL FOR ADDITIONAL DETAIL AND REQUIREMENTS.
- AREAS UNDER THE EMBANKMENT AND ANY STRUCTURAL WORKS RELATED TO THE BASIN SHALL BE CLEARED, GRUBBED, AND STRIPPED OF TOPSOIL TO REMOVE TREES, VEGETATION, ROOTS, OR OTHER UNSUITABLE MATERIAL. IN ORDER TO FACILITATE CLEANOUT AND RESTORATION, THE AREA OF MOST FREQUENT INUNDATION (MEASURED FROM THE TOP OF THE PRINCIPAL SPILLWAY) WILL BE CLEARED OF ALL BRUSH AND TREES.
- THE FILL MATERIAL FOR THE EMBANKMENT SHALL BE FROM APPROVED BORROW AREAS. IT SHALL BE CLEAN MINERAL SOIL, FREE OF ROOTS, WOODY VEGETATION, STUMPS, SOD, OVERSIZED STONES, ROCKS, MAN MADE MATERIALS, OR OTHER PERISHABLE OR UNSUITABLE MATERIAL.
- AREAS ON WHICH FILL IS TO BE PLACED SHALL BE SCARIFIED PRIOR TO PLACEMENT OF FILL. THE FILL MATERIAL SHALL CONTAIN THE PROPER AMOUNT OF MOISTURE TO ENSURE THAT AT LEAST 90% - 95% STANDARD PROCTOR COMPACTION WILL BE ACHIEVED. FILL MATERIAL WILL BE PLACED IN 9-INCH CONTINUOUS LAYERS OVER THE ENTIRE LENGTH OF THE FILL. COMPACTION SHALL BE OBTAINED BY ROUTING THE HAULING EQUIPMENT OVER THE FILL SO THAT THE ENTIRE SURFACE OF THE FILL IS TRAVERSED BY AT LEAST ONE WHEEL OR TREAD TRACK OF THE EQUIPMENT, OR BY USING A COMPACTOR.

REFER TO TEMPORARY SEDIMENT TRAP (TST) DETAIL AND FIGURE TST-1. SEE SHEET C-ES2. TST SHOWN FOR ILLUSTRATIVE PURPOSES ONLY. SHAPE, VOLUMES, AND DEPTHS CAN VARY IN ACCORDANCE WITH SAID DETAILS. CONTRACTOR SHALL PROVIDE IN APPROPRIATE LOCATIONS TO ACCOMMODATE CURRENT SITE ACTIVITIES AND PHASING. IN NO CASE SHALL THE AREA DRAINING TO A TST EXCEED 5 ACRES. SHOULD AREAS BEING DIRECTED TO A TST DIFFER FROM THAT NOTED, CONTRACTOR SHALL ENSURE THAT AT LEAST 134 CY PER ACRE OF STORAGE VOLUME IS PROVIDED PER TST DETAIL AND FIGURE TST-1.

PROPERTY OWNER:
UW VINTAGE LANE II, LLC
171 PENNYWISE LANE
GLASTONBURY, CT 06033

APPLICANT:
UW VINTAGE LANE II, LLC
PO BOX 504
SOUTH GLASTONBURY, CT 06073
860-268-2452 T

REFERENCES:
THIS PLAN REFERS TO THE FOLLOWING:
1. PLAN ENTITLED "PROPERTY & TOPOGRAPHIC SURVEY, UW VINTAGE LANE II, LLC, 5 & 25 TALBOT LANE AND 475 & 551 GOVERNOR'S HIGHWAY, SOUTH WINDSOR, CONNECTICUT" DATED 6/11/2021, AS REVISED, PREPARED BY DESIGN PROFESSIONALS, INC.

EROSION & SEDIMENTATION CONTROL PLAN NOTES:
1. "CALL BEFORE YOU DIG" - CONTRACTOR SHALL NOTIFY UTILITY COMPANIES OF PENDING EXCAVATION BY CALLING 811 AT LEAST 3 WORKING DAYS PRIOR TO BEGINNING EXCAVATION.
2. THIS PLAN SHALL BE USED FOR EROSION & SEDIMENTATION CONTROL PURPOSES ONLY.
3. ALL EROSION CONTROL MEASURES SHALL BE INSTALLED IN ACCORDANCE WITH THE 2002 CONNECTICUT GUIDELINES FOR SOIL EROSION AND SEDIMENTATION CONTROL PLANS.
4. REFER TO EROSION & SEDIMENTATION CONTROL NOTES & DETAILS SHEET FOR EROSION & SEDIMENTATION CONTROL NOTES.

EROSION & SEDIMENTATION CONTROL PLAN

REVISIONS

NO.	DATE	REVISIONS	BY
1	8/2/2021	COORDINATION WITH GE CONSULTANTS	REM
2	8/25/2021	REVISED PER TOWN COMMENTS	DHJ
3	10/1/2021	REVISED PER TOWN COMMENTS	DHJ
4	10/6/2021	REVISED PER TOWN COMMENTS	DHJ
5	10/14/2021	REVISED PER TOWN COMMENTS	DHJ

SCALE: 0' 20' 40' 80'

T = 40'

SHEET 17 OF 30

25 TALBOT LANE

SITE PLAN APPLICATION

5 & 25 TALBOT LANE & 475 & 551 GOVERNOR'S HIGHWAY

SOUTH WINDSOR, CONNECTICUT

GIS Nos. 88900005, 88900025, 36900475, 36900551

PREPARED FOR

UW Vintage Lane II, LLC

PO Box 504

South Glastonbury, CT 06073

860-268-2452 T

DESIGN PROFESSIONALS

CIVIL & TRAFFIC ENGINEERS / LAND SURVEYORS

PLANNERS / LANDSCAPE ARCHITECTS

21 EBBETT DRIVE


P.O. BOX 167

SOUTH WINDSOR, CT 06074

860-268-8727 F

www.designprofessionals.com

Copyright © 2021 Design Professionals, Inc. - All Rights Reserved

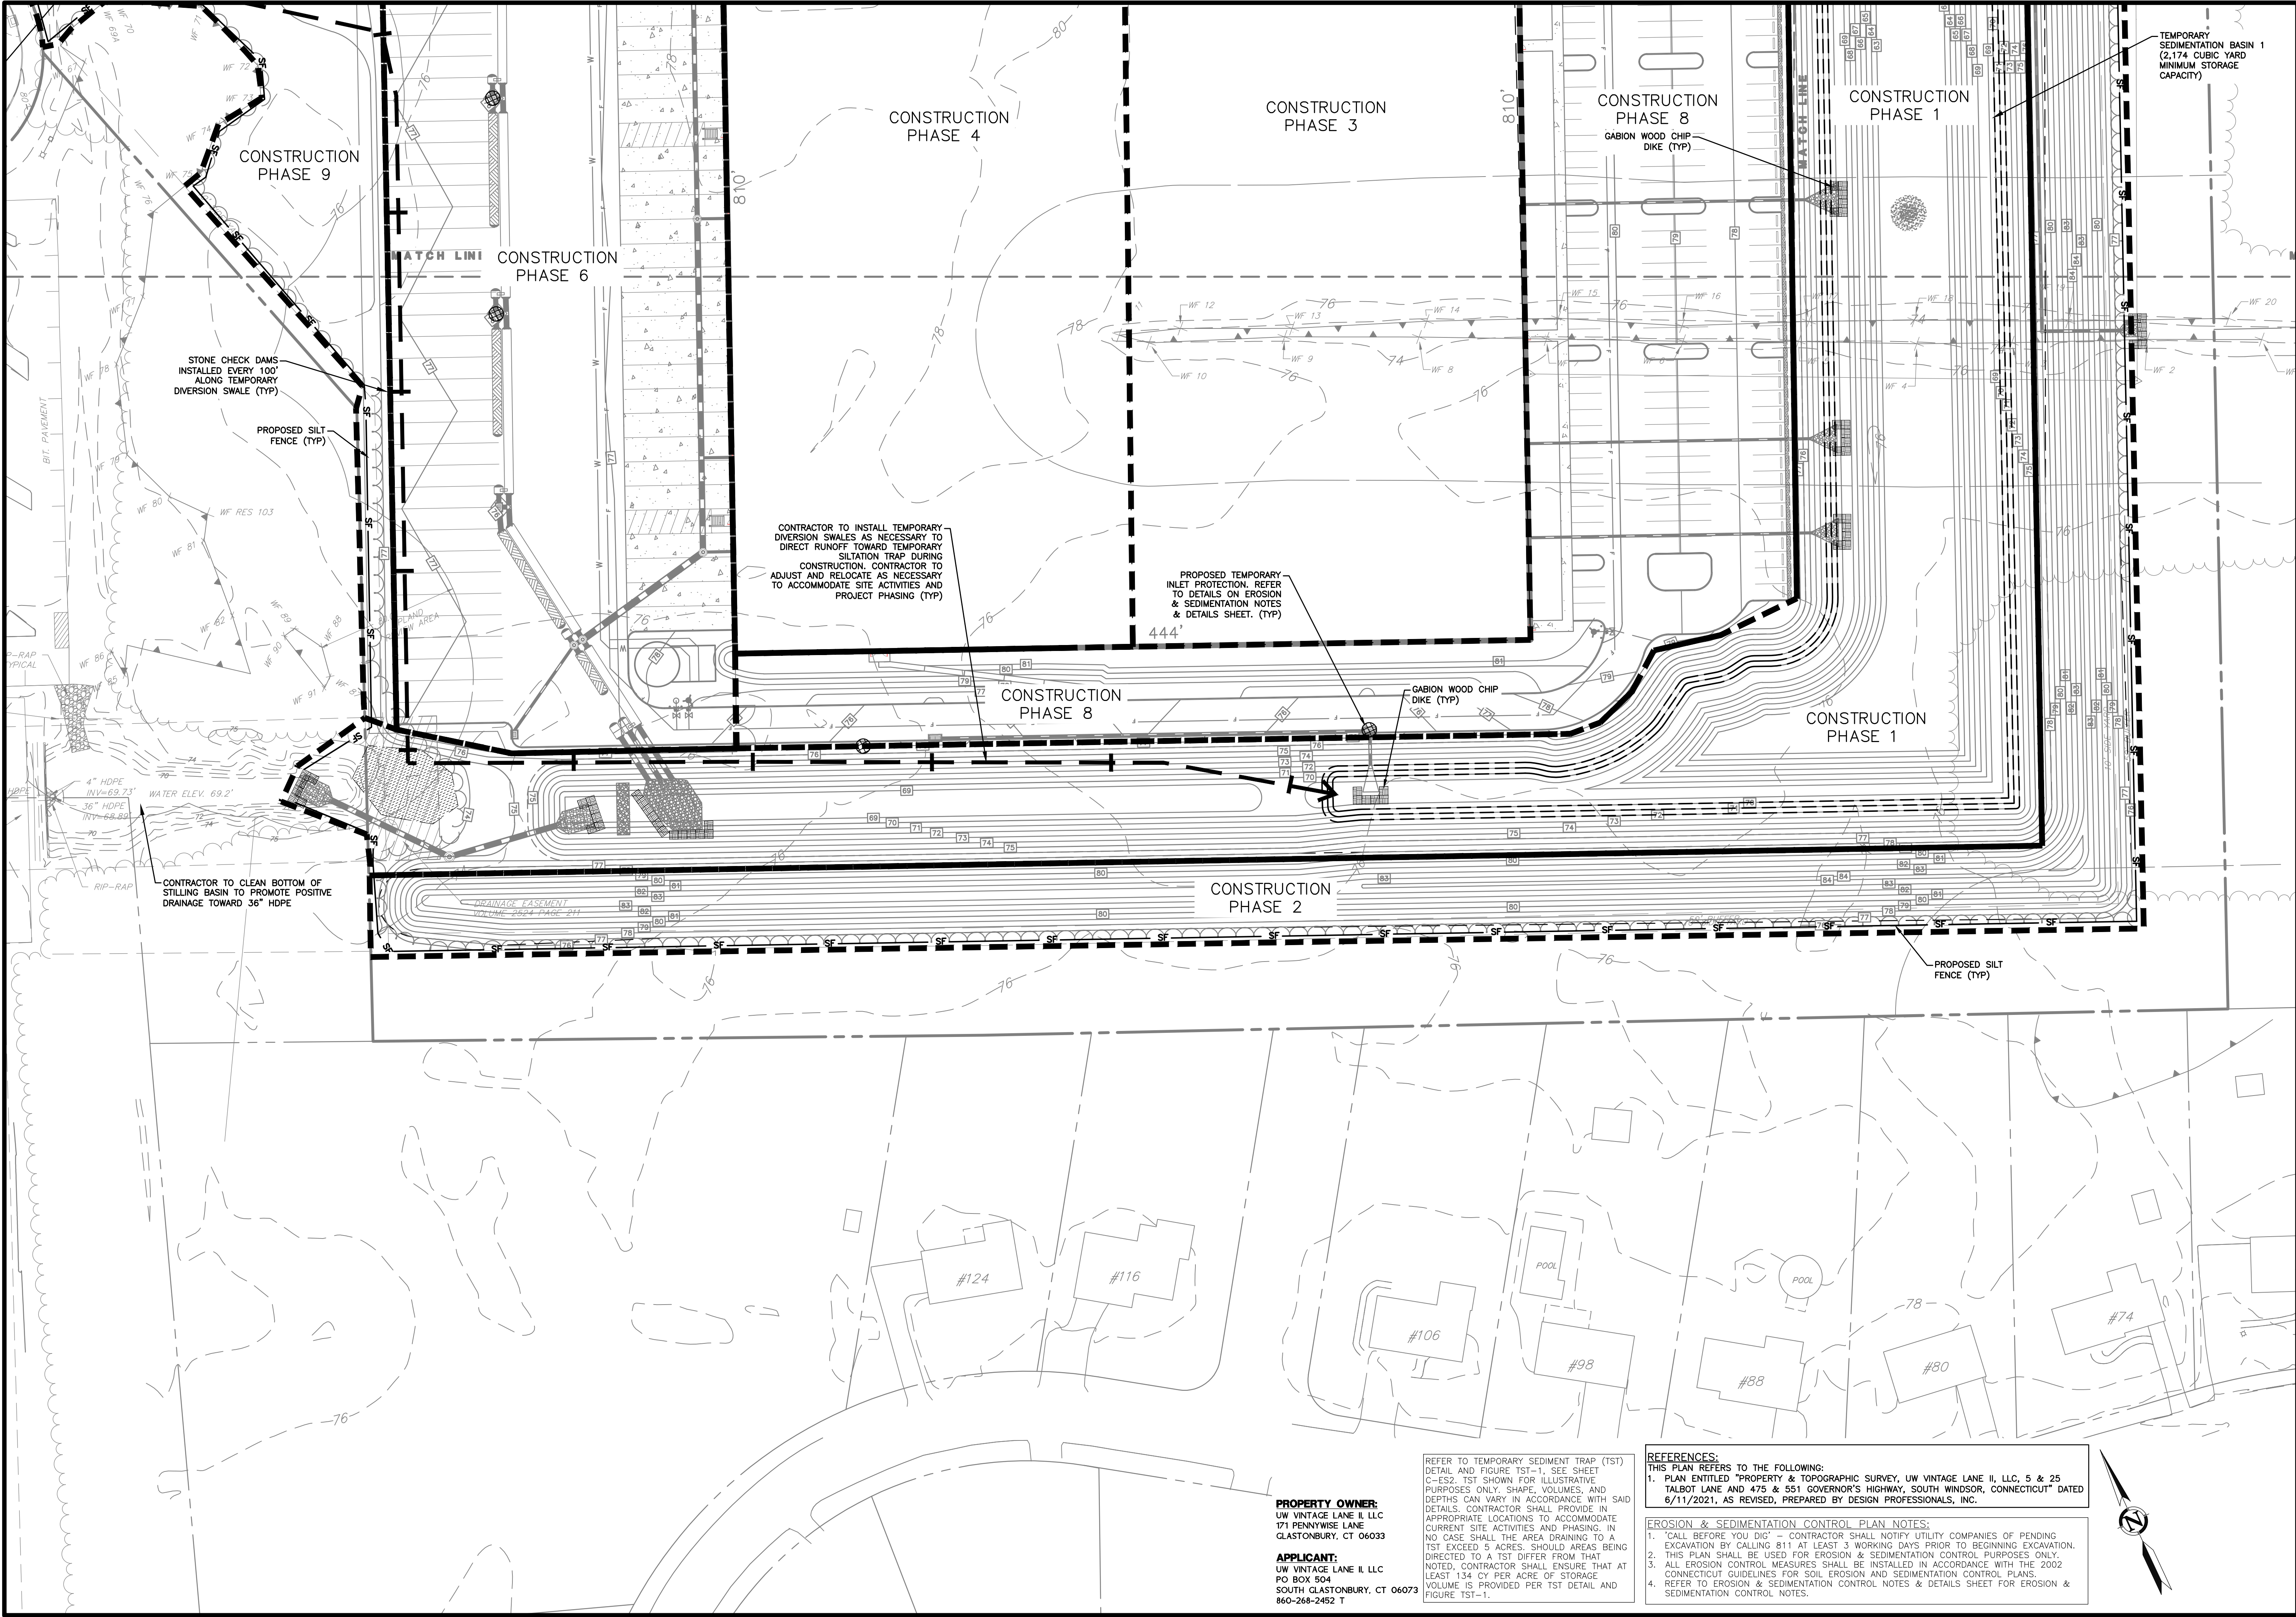


PROPERTY OWNER:
UW VINTAGE LANE II, LLC
171 PENNYWISE LANE
GLASTONBURY, CT 06033

APPLICANT:
UW VINTAGE LANE II, LLC
PO BOX 504
SOUTH GLASTONBURY, CT 06073
860-268-2452 T

REFER TO TEMPORARY SEDIMENT TRAP (TST) DETAIL AND FIGURE TST-1, SEE SHEET C-ES2. TST SHOWN FOR ILLUSTRATIVE PURPOSES ONLY. SHAPE, VOLUMES, AND DEPTHS CAN VARY IN ACCORDANCE WITH SAID DETAILS. CONTRACTOR SHALL PROVIDE IN APPROPRIATE LOCATIONS TO ACCOMMODATE CURRENT SITE ACTIVITIES AND PHASING. IN NO CASE SHALL THE AREA DRAINING TO A TST EXCEED 5 ACRES. SHOULD AREAS BEING DIRECTED TO A TST DIFFER FROM THAT NOTED, CONTRACTOR SHALL ENSURE THAT AT LEAST 134 CY PER ACRE OF STORAGE VOLUME IS PROVIDED PER TST DETAIL AND FIGURE TST-1.

REFERENCES:
THIS PLAN REFERS TO THE FOLLOWING:
1. PLAN ENTITLED "PROPERTY & TOPOGRAPHIC SURVEY, UW VINTAGE LANE II, LLC, 5 & 25 TALBOT LANE AND 475 & 551 GOVERNOR'S HIGHWAY, SOUTH WINDSOR, CONNECTICUT" DATED 6/11/2021, AS REVISED, PREPARED BY DESIGN PROFESSIONALS, INC.

EROSION & SEDIMENTATION CONTROL PLAN NOTES:
1. CALL BEFORE YOU DIG! CONTRACTOR SHALL NOTIFY UTILITY COMPANIES OF PENDING EXCAVATION BY CALLING 811 AT LEAST 3 WORKING DAYS PRIOR TO BEGINNING EXCAVATION.
2. THIS PLAN SHALL BE USED FOR EROSION & SEDIMENTATION CONTROL PURPOSES ONLY.
3. ALL EROSION CONTROL MEASURES SHALL BE INSTALLED IN ACCORDANCE WITH THE 2002 CONNECTICUT GUIDELINES FOR SOIL EROSION AND SEDIMENTATION CONTROL PLANS.
4. REFER TO EROSION & SEDIMENTATION CONTROL NOTES & DETAILS SHEET FOR EROSION & SEDIMENTATION CONTROL NOTES.

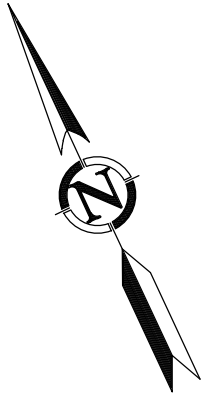

NO.		DATE	REVISIONS
1	BY	8/2/2021	COORDINATION WITH GE CONSULTANTS
2	REM	8/25/2021	REVISED PER TOWN COMMENTS
3	DHJ	10/1/2021	REVISED PER TOWN COMMENTS
4	DHJ	10/6/2021	REVISED PER TOWN COMMENTS
5	DHJ	10/14/2021	REVISED PER TOWN COMMENTS

**25 TALBOT LANE
SITE PLAN APPLICATION**

5 & 25 TALBOT LANE &
475 & 551 GOVERNOR'S HIGHWAY
SOUTH WINDSOR, CONNECTICUT

GIS Nos. 88900005, 88900025, 36900475, 36900551


PREPARED FOR:
UW Vintage Lane II, LLC
PO Box 504
South Glastonbury, CT 06073
860-268-2452 T

PROJECT NO.: 1976LU
DATE: 07/02/21
DESIGNER: BFW
REVIEWER: DHJ
DATE: 10/14/21

Design Professionals
CIVIL & TRAFFIC ENGINEERS / LAND SURVEYORS
PLANNERS / LANDSCAPE ARCHITECTS

21 JEFFREY DRIVE
PO BOX 167
SOUTH WINDSOR, CT 06074
860-268-8727 - F
860-268-8727 - T
www.designprofessionals.com

This plan is a final plan and does not show the results of any field work. It is the responsibility of the user to verify the accuracy of the information shown. The user agrees to hold the designer harmless for any and all claims, damages, losses, and expenses, including reasonable attorneys' fees, arising from the use of this plan. The user also agrees to hold the designer harmless for any and all claims, damages, losses, and expenses, including reasonable attorneys' fees, arising from the use of this plan. The user also agrees to hold the designer harmless for any and all claims, damages, losses, and expenses, including reasonable attorneys' fees, arising from the use of this plan.

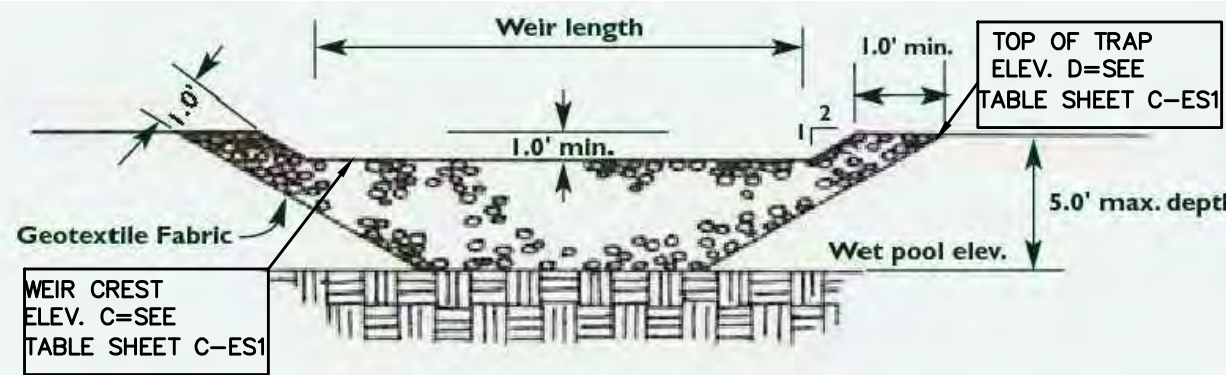

1. VOLUME OF TST SHALL BE A MINIMUM OF 134 CUBIC YARDS PER ACRE DRAINING TO IT. HALF OF THE REQUIRED VOLUME SHALL BE FOR WET STORAGE WHILE THE OTHER HALF SHALL BE FOR DRY STORAGE. REFER TO GENERAL SIZING CALCULATIONS FOR TST BELOW.


N.T.S.



[860-268-2452]

APPLICANT:
UW VINTAGE LANE II, LLC
PO BOX 504
SOUTH GLASTONBURY, CT 06073
860-268-2452 T

[illegible]

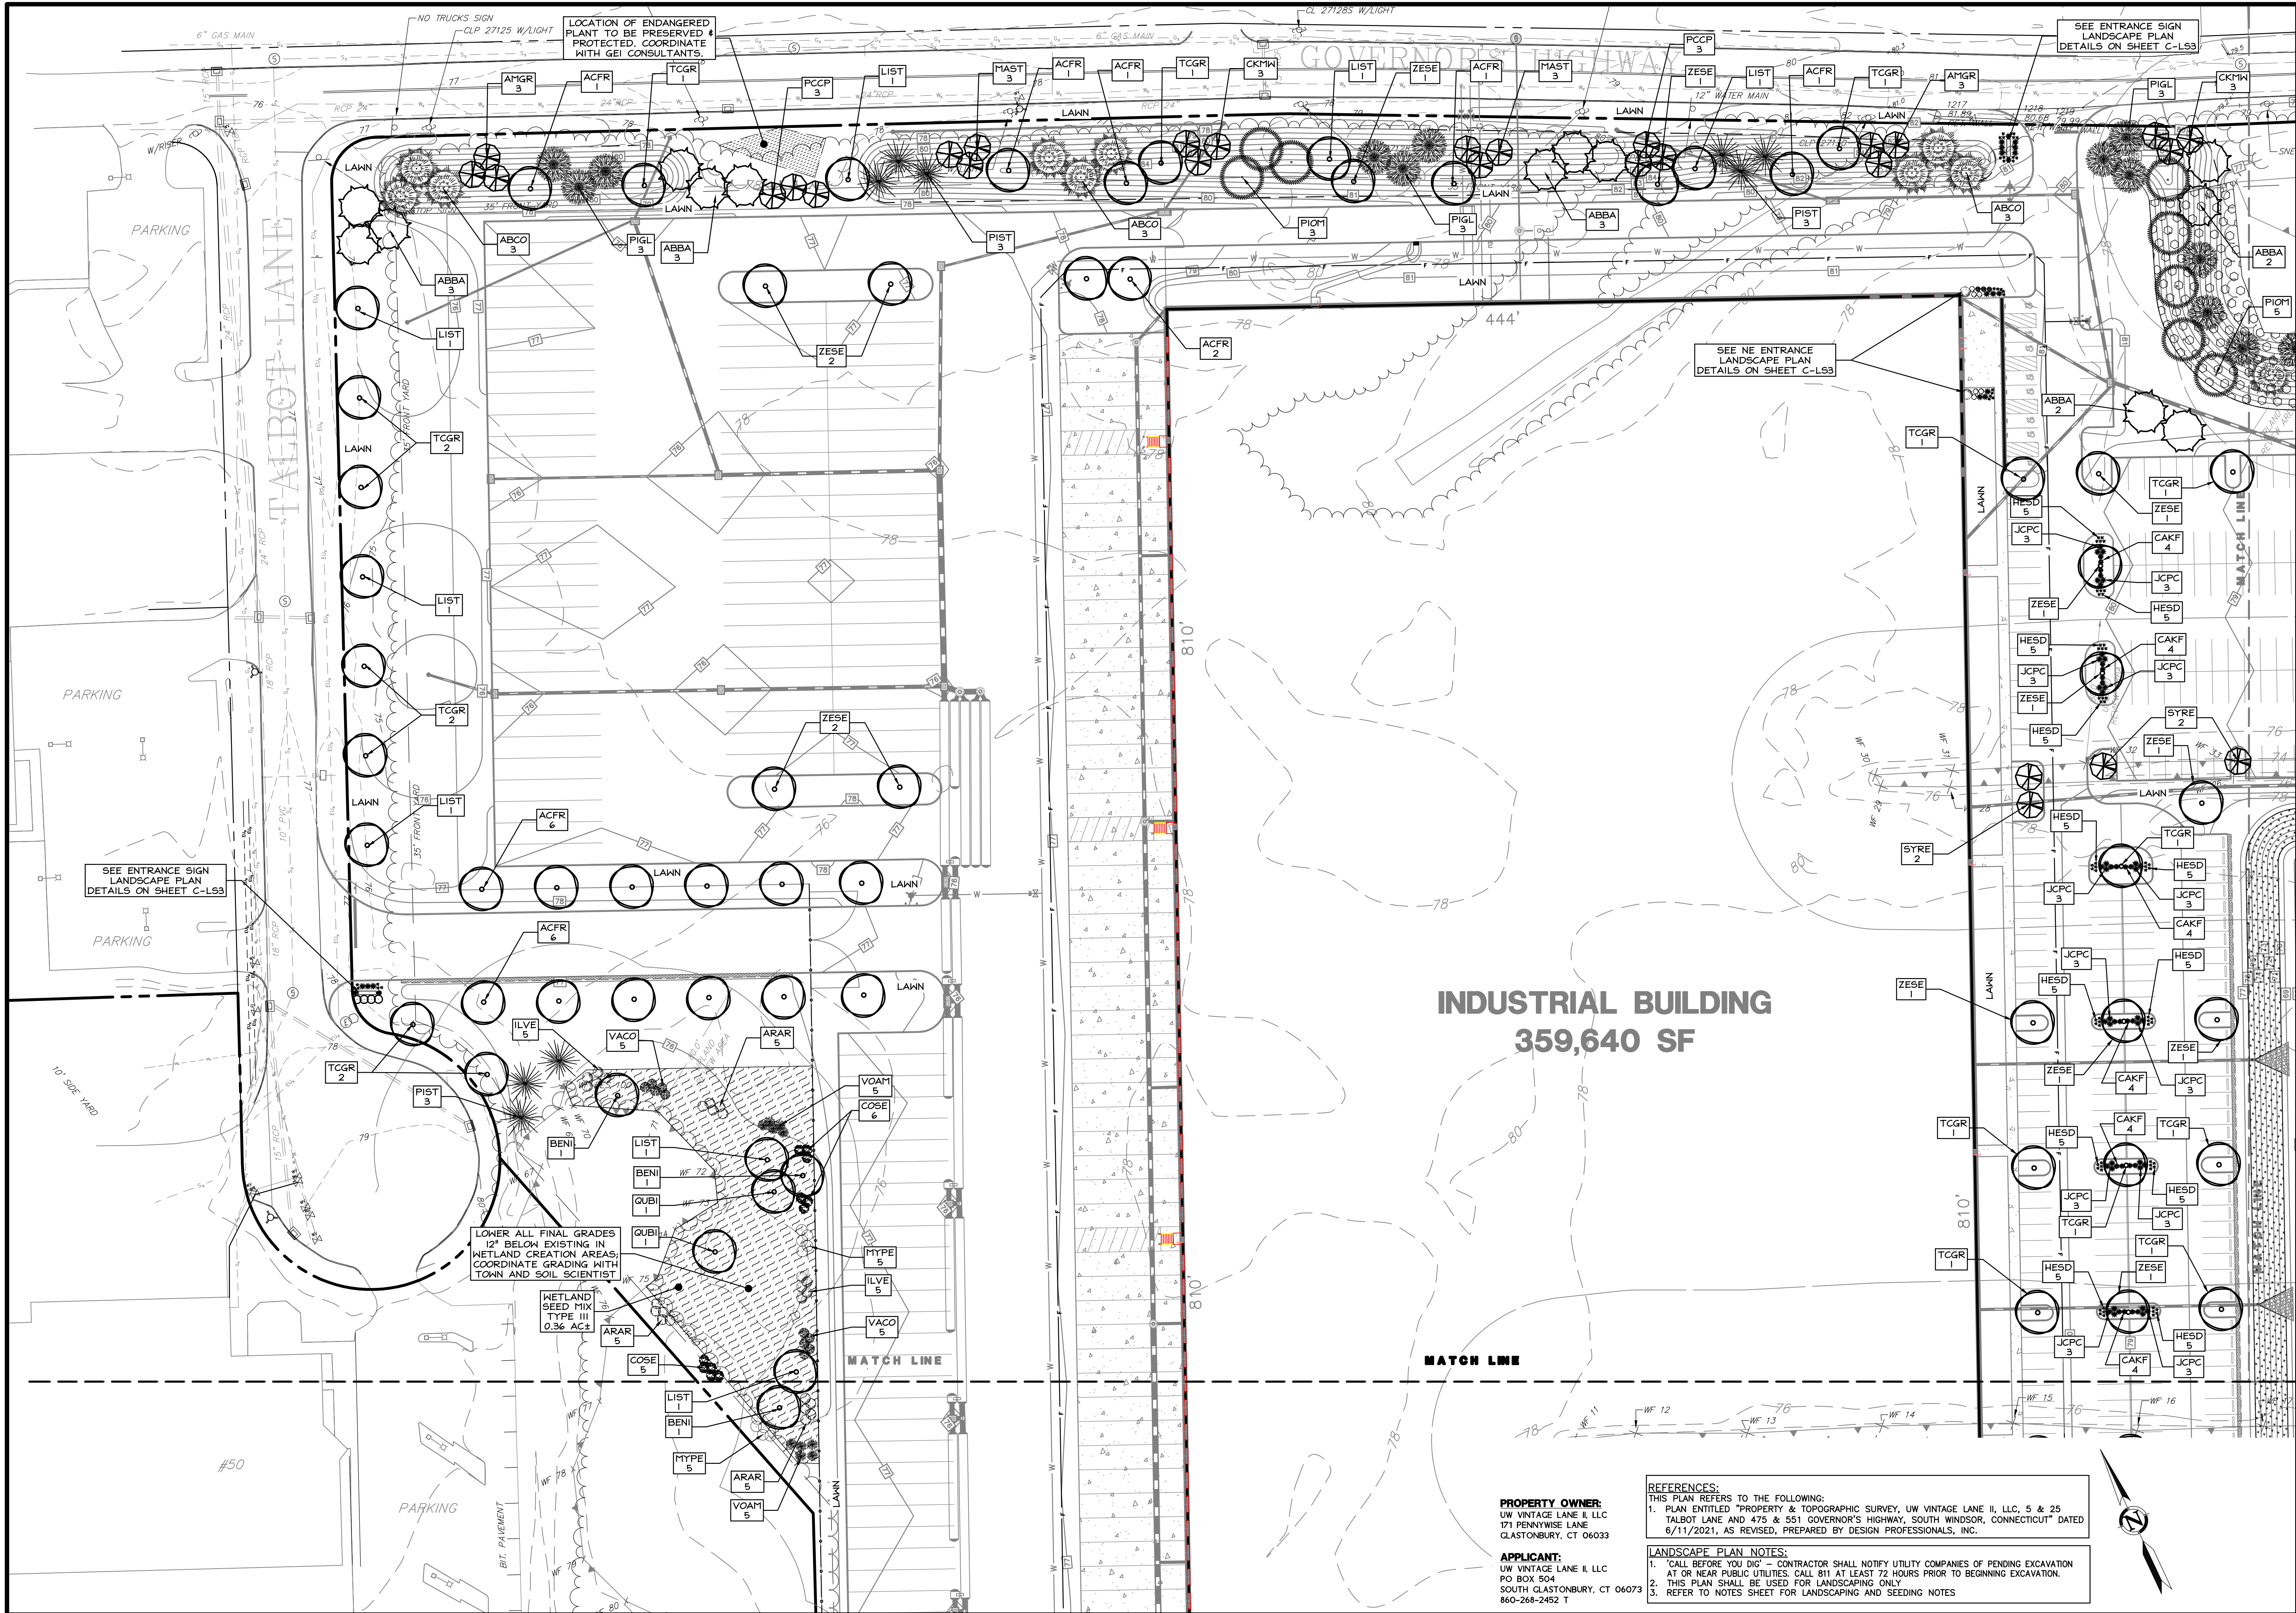

PROPERTY OWNER:
UW VINTAGE LANE II, LLC
171 PENNYWISE LANE
GLASTONBURY, CT 06033

APPLICANT:
UW VINTAGE LANE II, LLC
PO BOX 504
SOUTH GLASTONBURY, CT 06073
860-268-2452 T

REFERENCES:
THIS PLAN REFERS TO THE FOLLOWING:
1. PLAN ENTITLED "PROPERTY & TOPOGRAPHIC SURVEY, UW VINTAGE LANE II, LLC, 5 & 25 TALBOT LANE AND 475 & 551 GOVERNOR'S HIGHWAY, SOUTH GLASTONBURY, CONNECTICUT" DATED 6/11/2021, AS REVISED, PREPARED BY DESIGN PROFESSIONALS, INC.

LANDSCAPE PLAN NOTES:
1. "CALL BEFORE YOU DIG" - CONTRACTOR SHALL NOTIFY UTILITY COMPANIES OF PENDING EXCAVATION AT OR NEAR PUBLIC UTILITIES. CALL 811 AT LEAST 72 HOURS PRIOR TO BEGINNING EXCAVATION.
2. THIS PLAN SHALL BE USED FOR LANDSCAPING ONLY.
3. REFER TO NOTES SHEET FOR LANDSCAPING AND SEEDING NOTES

LANDSCAPE PLAN

REVISIONS

NO.	DATE	BY	REASON
1	8/2/2021	REM	COORDINATION WITH GE CONSULTANTS
2	8/25/2021	DHJ	REVISED PER TOWN COMMENTS
3	10/1/2021	DHJ	REVISED PER TOWN COMMENTS
4	10/6/2021	DHJ	REVISED PER TOWN COMMENTS
5	10/14/2021	DHJ	REVISED PER TOWN COMMENTS

SCALE: 0' 20' 40'

80'

T = 40'

SHEET

C-L51

SHEET 20 OF 30

25 TALBOT LANE

SITE PLAN APPLICATION

5 & 25 TALBOT LANE &
475 & 551 GOVERNOR'S HIGHWAY
SOUTH GLASTONBURY, CONNECTICUT
GIS Nos. 88900005, 88900025, 36900475, 36900551

PREPARED FOR

UW Vintage Lane II, LLC
PO Box 504
South Glastonbury, CT
06073
860-268-2452 T

PROJECT NO.

1976U

DATE

07/02/21

DESIGNER

BRW

REVIEWER

BRW

DATE

07/02/21

APPROVED BY


DHJ

Design Professionals

CIVIL & TRAFFIC ENGINEERS / LAND SURVEYORS
PLANNERS / LANDSCAPE ARCHITECTS

21 EBBETT DRIVE
P.O. BOX 167
SOUTH WINDSOR, CT 06074
860-299-8797 - F
www.designprofessionals.com

Copyright © 2021 Design Professionals, Inc. - All Rights Reserved

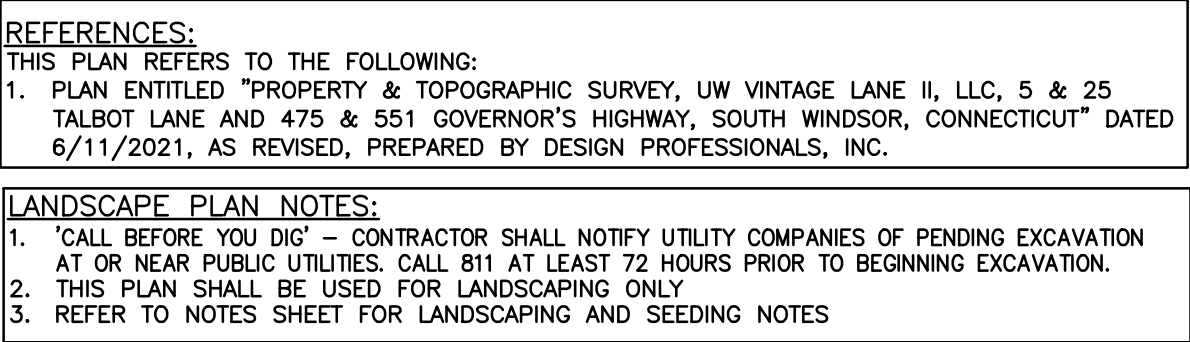

APPLICANT:
UW VINTAGE LANE II, LLC
PO BOX 504
SOUTH GLASTONBURY, CT 06073
860-268-2452 T

LANDSCAPE PLAN		REVISIONS	
NO.	DATE	BY	REASON
1	8/3/2021		COORDINATION WITH GE CONSULTANT'S
2	8/25/2021		REVISED PER TOWN COMMENTS
3	10/1/2021		REVISED PER TOWN COMMENTS
4	10/6/2021		REVISED PER TOWN COMMENTS
5	10/14/2021		REVISED PER TOWN COMMENTS


PREPARED FOR:
JW Vintage Lane II, LLC
PO Box 504
South Glastonbury, CT
06073
860-268-2452 T

Design Professionals

CIVIL & TRAFFIC ENGINEERS / LAND SURVEYORS
PLANNERS / LANDSCAPE ARCHITECTS


21 EFFEY DRIVE
P.O. BOX 167
SOUTH WINDSOR, CT 06074
TEL: 860-291-8237
FAX: 860-291-8237
www.designprofessionalsinc.com

File: C:\jeda\1976\1976U\Landscap Arch\AutoCAD\1976U LS-LT Plan.dwg Layout: 23 C-LS4 Plotted: 10/15/2021 12:26 PM Last Saved: 10/15/2021 12:23 PM Last Saved By: bernwheeler

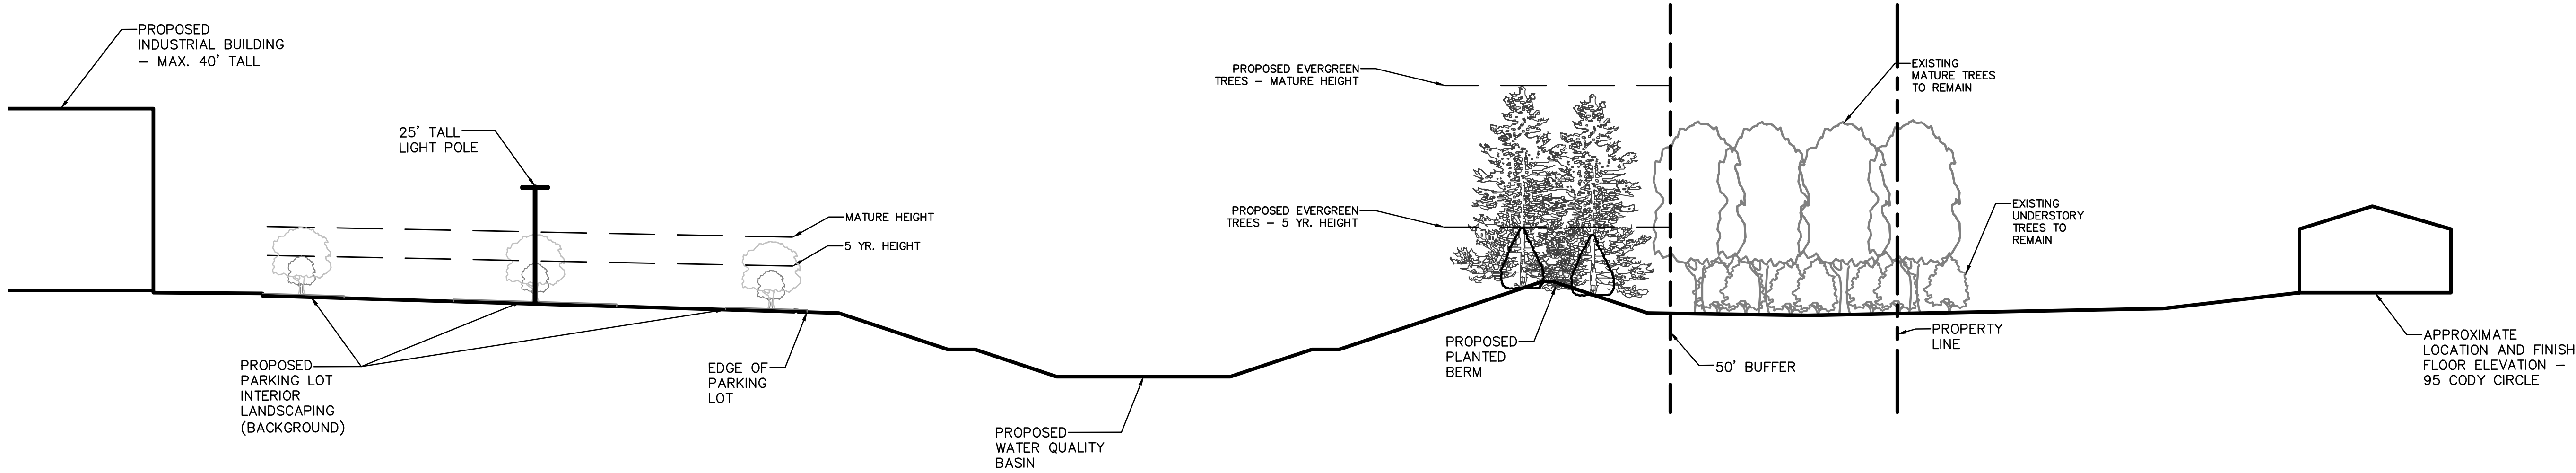


1 EAST-WEST BUFFER CROSS SECTION

1" = 20'

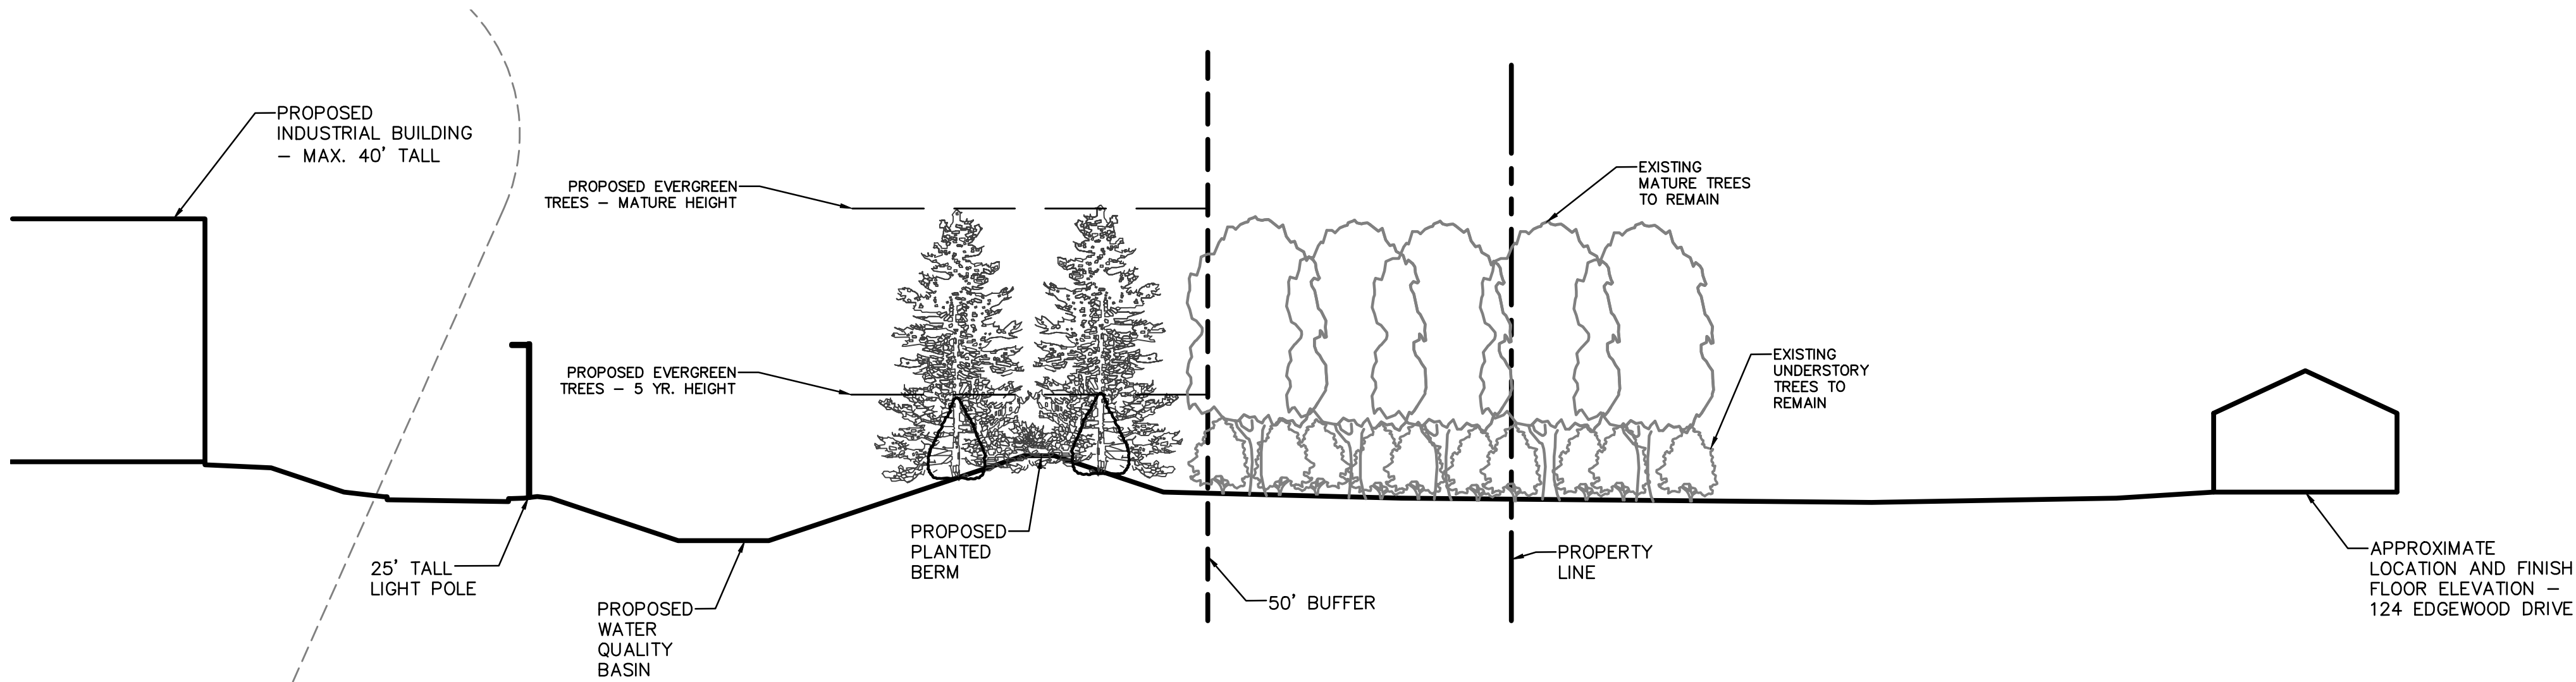


2 NORTH-SOUTH BUFFER CROSS SECTION

1" = 20'

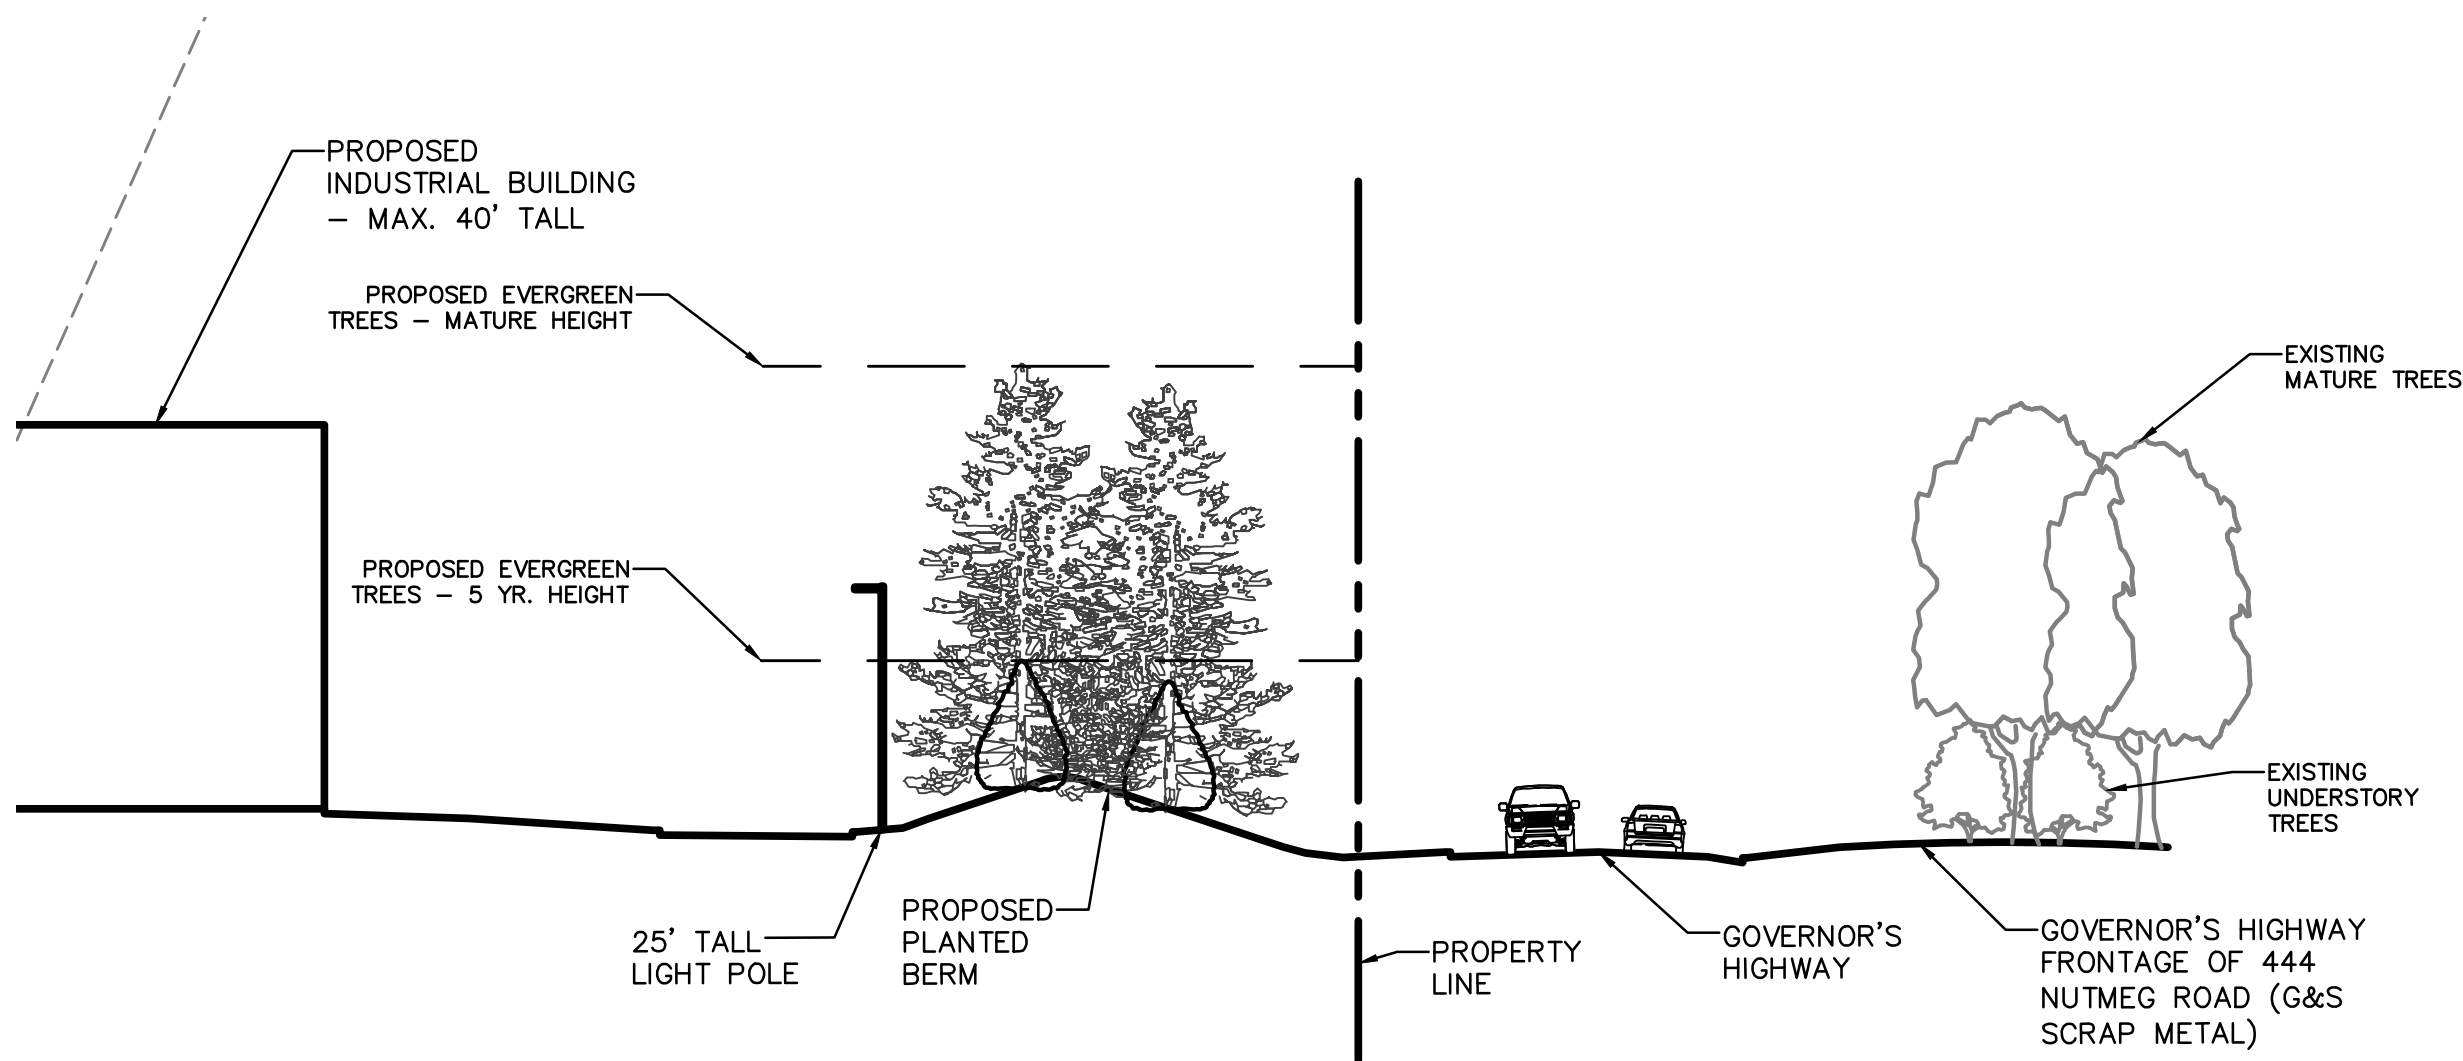

3 GOVERNOR'S HIGHWAY BERM CROSS SECTION

1" = 20'

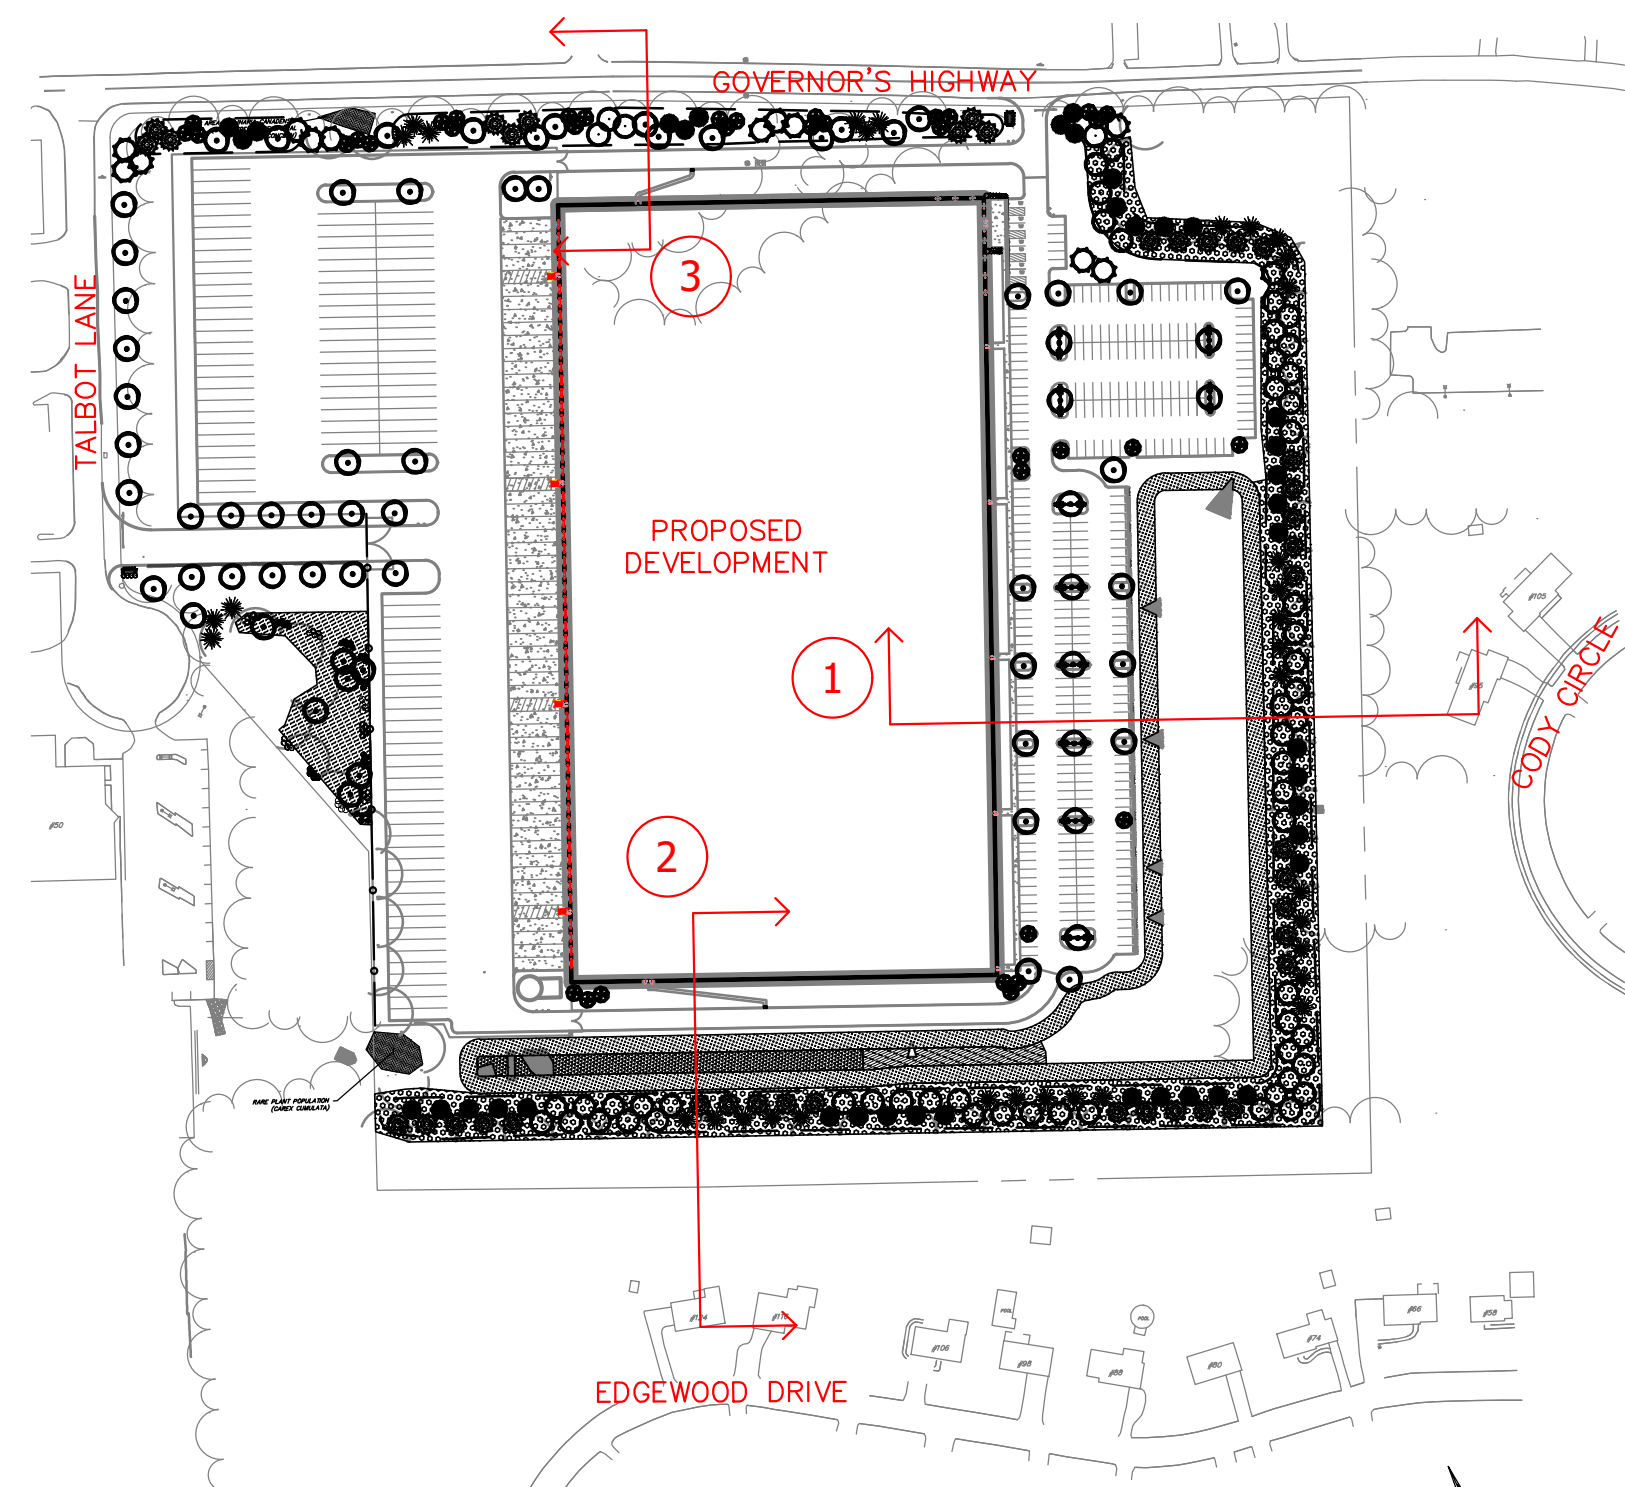

4 CROSS SECTION KEY MAP

1" = 200'

PROPERTY OWNER:
UW VINTAGE LANE II, LLC
171 PENNYWISE LANE
GLASTONBURY, CT 06033

APPLICANT:
UW VINTAGE LANE II, LLC
PO BOX 504
SOUTH GLASTONBURY, CT 06073
860-268-2452 T

**LANDSCAPE
BUFFER CROSS
SECTIONS**

C-LS4
SHEET 23 OF 30

REVISIONS		BY	REASON
NO.	DATE	COORDINATION WITH GE CONSULTANTS	
1	8/2/2021	REVISOR COMMENTS	DHJ
2	8/25/2021	REVISED PER TOWN COMMENTS	DHJ
3	10/1/2021	REVISED PER TOWN COMMENTS	DHJ
4	10/6/2021	REVISED PER TOWN COMMENTS	DHJ
5	10/14/2021	REVISED PER TOWN COMMENTS	DHJ

**25 TALBOT LANE
SITE PLAN APPLICATION**
5 & 25 TALBOT LANE &
475 & 551 GOVERNOR'S HIGHWAY
SOUTH WINDSOR, CONNECTICUT
GIS Nos. 88900005, 88900025, 36900475, 36900551


PROJECT NO.
1976U
DATE
07/02/21
DESIGNER
BFW
REVIEWER
DHJ
APPROVED BY
DHJ

PREPARED FOR:
UW Vintage Lane II, LLC
PO Box 504
South Glastonbury, CT
06073
860-268-2452 T

This plan is a final plan and does not show the final or proposed site plan. It is for informational purposes only. The final plan shall be submitted to the town of Windsor for review and approval. 

**design
professionals**
CIVIL & TRAFFIC ENGINEERS / LAND SURVEYORS
PLANNERS / LANDSCAPE ARCHITECTS
21 JEFFREY DRIVE
P.O. BOX 167
SOUTH WINDSOR, CT 06074
(860) 251-8737
860-251-8737 - F
www.designprofessionalsinc.com

Copyright © 2021 Design Professionals, Inc. - All Rights Reserved.

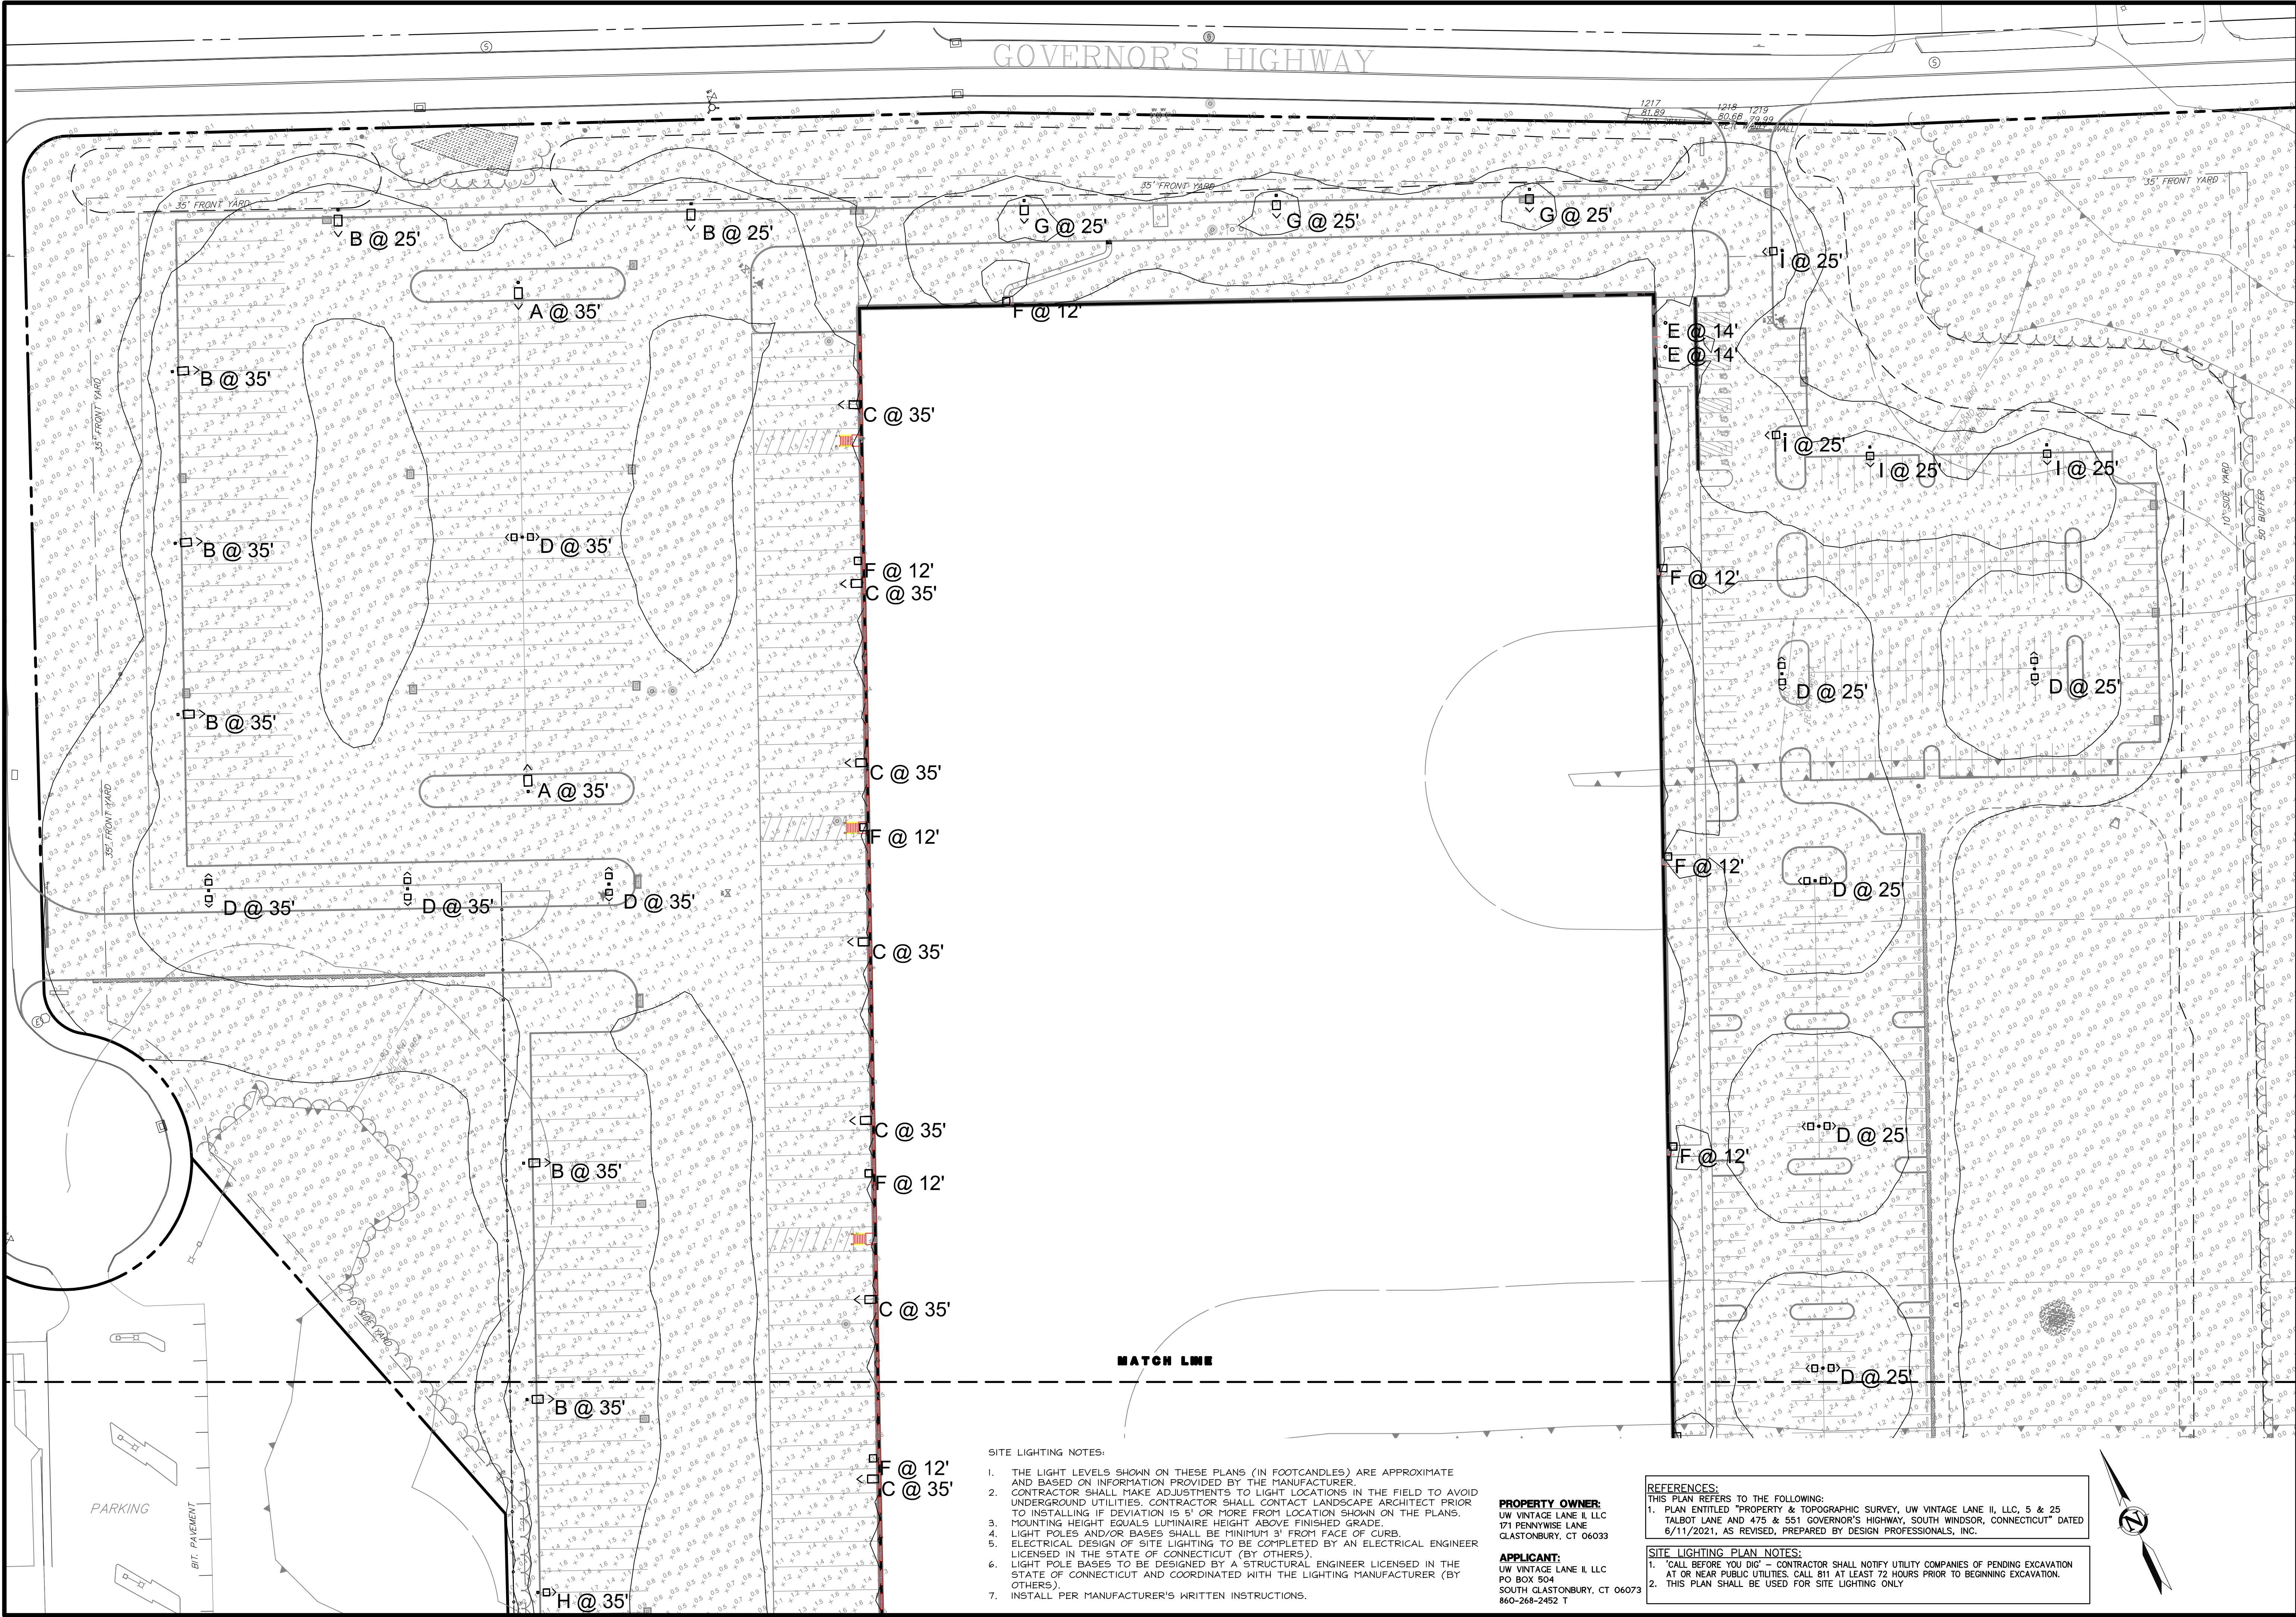

SITE LIGHTING NOTES:

1. THE LIGHT LEVELS SHOWN ON THESE PLANS (IN FOOTCANDLES) ARE APPROXIMATE AND BASED ON INFORMATION PROVIDED BY THE MANUFACTURER.
2. CONTRACTOR SHALL MAKE ADJUSTMENTS TO LIGHT LOCATIONS IN THE FIELD TO AVOID UNDERGROUND UTILITIES. CONTRACTOR SHALL CONTACT LANDSCAPE ARCHITECT PRIOR TO INSTALLING IF DEVIATION IS 5' OR MORE FROM LOCATION SHOWN ON THE PLANS.
3. MOUNTING HEIGHT EQUALS LUMINAIRE HEIGHT ABOVE FINISHED GRADE.
4. LIGHT POLES AND/OR BASES SHALL BE MINIMUM 3' FROM FACE OF CURB.
5. ELECTRICAL DESIGN OF SITE LIGHTING TO BE COMPLETED BY AN ELECTRICAL ENGINEER LICENSED IN THE STATE OF CONNECTICUT (BY OTHERS).
6. LIGHT POLE BASES TO BE DESIGNED BY A STRUCTURAL ENGINEER LICENSED IN THE STATE OF CONNECTICUT AND COORDINATED WITH THE LIGHTING MANUFACTURER (BY OTHERS).
7. INSTALL PER MANUFACTURER'S WRITTEN INSTRUCTIONS.

PROPERTY OWNER:
UW VINTAGE LANE II, LLC
171 PENNYWISE LANE
GLASTONBURY, CT 06033

APPLICANT:
UW VINTAGE LANE II, LLC
PO BOX 504
SOUTH GLASTONBURY, CT 06073
860-268-2452 T

REFERENCES:

- THIS PLAN REFERS TO THE FOLLOWING:
1. PLAN ENTITLED "PROPERTY & TOPOGRAPHIC SURVEY, UW VINTAGE LANE II, LLC, 5 & 25 TALBOT LANE AND 475 & 551 GOVERNOR'S HIGHWAY, SOUTH WINDSOR, CONNECTICUT" DATED 6/11/2021, AS REVISED, PREPARED BY DESIGN PROFESSIONALS, INC.

SITE LIGHTING PLAN NOTES:

1. "CALL BEFORE YOU DIG" - CONTRACTOR SHALL NOTIFY UTILITY COMPANIES OF PENDING EXCAVATION AT LEAST 72 HOURS PRIOR TO BEGINNING EXCAVATION.
2. THIS PLAN SHALL BE USED FOR SITE LIGHTING ONLY.

SITE LIGHTING
PLAN

SHEET

C-LT1

SHEET 25 OF 30

REVISIONS		COORDINATION WITH GE CONSULTANTS	
NO.	DATE	BY	REM
1	8/2/2021	DHJ	REVISED PER TOWN COMMENTS
2	8/25/2021	DHJ	REVISED PER TOWN COMMENTS
3	10/1/2021	DHJ	REVISED PER TOWN COMMENTS
4	10/6/2021	DHJ	REVISED PER TOWN COMMENTS
5	10/14/2021	DHJ	REVISED PER TOWN COMMENTS

25 TALBOT LANE
SITE PLAN APPLICATION
5 & 25 TALBOT LANE &
475 & 551 GOVERNOR'S HIGHWAY
SOUTH WINDSOR, CONNECTICUT
GIS Nos. 88900005, 88900025, 36900475, 36900551

PROJECT NO.	1976U
DATE	07/02/21
DESIGN BY	BRW
REVIEW BY	
APPROVED BY	DHJ

PREPARED FOR:
UW Vintage Lane II, LLC
PO Box 504
South Glastonbury, CT
06073
860-268-2452 T

DESIGN PROFESSIONALS
CIVIL & TRAFFIC ENGINEERS / LAND SURVEYORS
PLANNERS / LANDSCAPE ARCHITECTS

21 EFFEY DRIVE
PO BOX 167
SOUTH WINDSOR, CT 06074
860-258-9737 - F
www.designprofessionals.com

CONSTRUCTION NOTES:

1. At least two full business days prior to starting any site activity or demolition, the contractor shall contact the applicable state utility location service by dialing 811 or submitting an online ticket request. The utilities shall be marked in all areas of proposed disturbance.

2. It is the contractor's responsibility to review all construction contract documents associated with the project scope of work, including, but not limited to, all drawings and specifications, architectural plans, boundary and topographic survey, wetlands assessment and reports, geotechnical reports, environmental reports, and approval conditions, prior to the commencement of construction. Should the contractor find conflict and/or discrepancy between the documents relative to the plans, specifications, reports, or the relative or applicable codes, regulations, laws, rules, statutes and/or ordinances, it is the contractor's sole responsibility to notify the Engineer, in writing, of said conflict and/or discrepancy prior to the start of construction.

3. The contractor shall be responsible for adhering to any conditions of approval placed on the project by the authorities having jurisdiction.

4. The contractor must comply, to the fullest extent, with the latest Occupational Safety and Health (OSHA) standards and regulations, and/or any other agency with jurisdiction for construction activities. The contractor is solely responsible for construction means, methods, techniques, sequences, or procedures, or for safety precautions and programs in connection with work on the Project. The Engineer will not be responsible for the contractor's safety, schedules, or failure to carry out its work in accordance with the contract documents. The Engineer will not have control over or charge of acts or omissions of the contractor, subcontractors, or their agents or employees, or of any persons performing portions of work on the Project.

5. Contractor must notify the Engineer in writing if there are any questions concerning the accuracy or intent of these plans or related specifications. If such notification is given, no demolition or site activity may begin until such time that the Engineer provides a written response to same.

6. Contractor shall adhere to and is responsible for compliance with all details, notes, plans and specifications contained herein. It is the responsibility of the contractor to ensure that all work performed by their subcontractors is in full compliance with these requirements.

7. The contractor shall confirm that they are in receipt of the current version of the referenced documents prior to the commencement of any work.

8. Prior to commencing work, the contractor shall review and correlate all consultants plans and specifications including the entire site plan and the latest architectural plans (including, but not limited to, structural, mechanical, electrical, plumbing, and fire suppression plans, where applicable), in particular for building utility connection locations, grease trap requirements/ details, door access, and exterior grading. Contractor must immediately notify the Architect and the Engineer, in writing, of any conflicts, discrepancies or ambiguities which exist, and receive a written resolution prior to commencing construction.

9. Prior to commencing work, contractor is required to secure all necessary and/or required permits and approvals for the construction of the project, including, but not limited to, demolition work, and all off site material sources and disposal facilities. Copies of all permits and approvals shall be maintained on site throughout the duration of the project. The contractor shall thoroughly review and understand all permits and permit conditions prior to fabrication of any materials or products to be used as part of the project.

10. The contractor is responsible for independently verifying all existing onsite utilities within and adjacent to the limits of the project activities. Underground utility, structure and facility locations depicted and noted on the plans have been compiled, in part, from record mapping supplied by the respective utility companies or governmental agencies, from parcel testimony, and from other sources. These locations must be considered as approximate in nature. Additionally, other such features may exist on the site, the existence of which are unknown to the Engineer.

11. The contractor is responsible for ensuring the installation of all improvements comply with all requirements of utility companies with jurisdiction and/or control of the site.

12. Locations of all existing and proposed services are approximate. Final utility service sizes and locations, including, but not limited to, the relocation and/or installation of utility poles, or the relocation and/or installation of transformers, are at the sole discretion of the respective utility companies.

13. Prior to commencement of any work, the contractor shall independently coordinate and confirm with the appropriate utility companies to finalize all utility services and/or relocations to ensure no conflict with the design plans and that proper depths can be achieved. All discrepancies must immediately be reported to the Engineer in writing. Should a conflict arise due to the final designs of the utility company, the contractor shall notify the Engineer in writing and await a written resolution prior to proceeding with further utility installations.

14. Prior to commencing construction, the contractor shall field verify all existing conditions, topographic information, utility invert elevations, and proposed layout dimensions, and must immediately notify the Engineer in writing if actual site conditions differ or are in conflict with the proposed work. No extra compensation will be paid to the contractor for work which has to be redone or repaired due to dimensions or grades shown incorrectly on these plans unless the contractor receives written permission from Owner/developer giving authorization to proceed with such additional work.

15. Where utilities are proposed to cross/traverse existing underground utilities, the elevations of the existing utilities shall be verified in the field prior to construction by excavating a test pit at the proposed utility crossing point. Should the field verified existing utility be in conflict with the proposed site designs, the contractor shall notify the Engineer in writing and shall not proceed with said utility construction until further direction is given from the Engineer.

16. At least 72 hours prior to starting any site activity or demolition, the contractor shall notify, at a minimum, the building official, municipal engineer, department of public works, planning and zoning commission, the Engineer, and local inland wetland commission, as applicable. The contractor shall also attend a pre-construction meeting with the local municipality, if required, prior to commencing any site activity or demolition.

17. Prior to starting any site activity or demolition, the contractor shall implement the soil erosion and sediment control measures as noted on the plans. Refer to the Erosion and Sedimentation Control Notes.

18. No work, including but not limited to tree clearing, within the limits of disturbance shown shown on the approved plans shall be completed without approval. No trees and/or vegetation outside the limits shown on the drawings shall be removed. Any items desired to be removed outside the limits shown must be approved in writing by the engineer and the local authorities having jurisdiction. All equipment and construction activities must be confined to the property, right-of-way, and designated work space.

19. The demolition plan or existing features designated to be removed are intended to provide only general information regarding items to be demolished and/or removed. The contractor shall review all site plans (and architectural drawings as applicable) to assure that all demolition activities and incidental work necessary for the construction of the new site improvements are completed.

20. The contractor shall protect and maintain the operation and service of all active utilities and systems that are not being removed during all construction activities. Should a temporary interruption of utility services be required as part of the proposed construction activities, the contractor shall coordinate with
21. The contractor shall arrange for and coordinate with the appropriate utility companies for all services that require temporary or permanent termination for the project, whether shown on the site plans or not. Termination of utilities shall be performed in compliance with all local, state and/or federal regulations.

22. Contractor must prepare record drawings depicting the location of existing utilities that are capped, abandoned in place, or relocated and provide to the Owner and the Engineer of record.

23. Should hazardous material be discovered/encountered, which was not anticipated/addressed in the project plans and specifications, cease all work immediately and notify Owner and Engineer regarding the discovery of same. Do not continue work in the area until written instructions are received from an environmental professional.

24. The contractor is responsible for preventing movement, settlement, damage, or collapse of existing structures, and any other improvements that are to remain. If any existing structures that are to remain are damaged during construction, repairs shall be made using new product/materials resulting in a pre-damage condition, or better. Contractor is responsible for all repair costs. Contractor shall document all existing damage and to notify the Owner prior to the start of construction.

25. The use of explosives, if required, must comply with all local, state and federal regulations. The contractor shall obtain all permits that are required by the federal, state and local governments, and shall also responsible for all notification, inspection, monitoring or testing as may be required.

26. All debris from removal operations must be removed from the site at the time of excavation. Stockpiling of demolition debris will not be permitted. Debris shall not be burned or buried on site. All demolition materials to be disposed of, including, but not limited to, stumps, limbs, and brush, shall be done in accordance with all municipal, county, state, and federal laws and applicable codes. The contractor must maintain records of all disposal activities.

27. The contractor is responsible for repairing all damage to any existing utilities during construction, at its own expense.

28. All property monumentation shall be protected during construction. It is the contractor's sole responsibility to protect all property monumentation. If monumentation is disturbed, it is the contractor's responsibility to have a licensed land surveyor in the State of Connecticut replace the monumentation to town or state standards.

29. All new utilities/services, including electric, telephone, cable tv, etc., are to be installed underground unless noted otherwise on the plans. The Contractor shall be responsible for installing all new utilities/services in accordance with the utility/service provider's written installation specifications and standards.

30. All earthwork activities must be performed in accordance with these plans and specifications and the recommendations set forth in the geotechnical report. The contractor shall complete for this project. In the absence of a geotechnical report, all earthwork activities must comply with the standard state Department of Transportation (DOT) specifications (latest edition) and any amendments or revisions thereto. All earthwork activities must comply all applicable requirements, rules, statutes, laws, ordinances and codes for the jurisdictions where the work is being performed.

31. The contractor is responsible for removing and replacing unsuitable materials with suitable materials. All excavated or filled areas must be properly compacted. Moisture content at time of placement must be submitted in a compaction report prepared by a qualified geotechnical engineer, licensed in the state where the work is performed, verifying that all filled areas and subgrade areas within the building pad area and areas to be paved have been compacted in accordance with these plans, specifications and the recommendations. Subbase material for building pads, sidewalk, curb, or asphalt must be free of organics and other unsuitable materials. Should subbase be deemed unsuitable by Owner/developer or Owner/developer's representative, subbase is to be removed and filled with suitable material and properly compacted at the contractor's expense. All fill, compaction, and backfill materials required for utility installation must be coordinated with the applicable utility company specifications. The Engineer shall have no liability or responsibility for or as related to fill, compaction, backfill, or the balancing of earthwork.

32. Pavement must be saw cut into straight lines and must extend to the full depth of the existing pavement, except for edge of butt joints.

33. The tops of existing manholes, inlet structures, and sanitary cleanout tops must be adjusted as necessary, to match proposed grades.

34. Where retaining walls (whether or not they meet the jurisdictional definition) are identified as structures, elevations identified herein are for the exposed portion of the wall. Wall footings/foundation elevations are not identified herein and are to be set/determined by the contractor based on final structural design shop drawings prepared by an appropriate professional licensed in the state where the construction occurs.

35. Unless indicated otherwise or required by the authority having jurisdiction, all pipes shall be as follows:

Reinforced Concrete pipe (RCP) shall meet the requirements of AASHTO M 170 Class IV with silt tight joints.

High-Density Polyethylene pipe (HDPE) shall conform to AASHTO M 294, Type S (smooth interior with angular corrugations) with gaskets for silt tight joints.

Polyvinyl chloride (PVC) pipe for roof drain connections shall be SDR 35 gasket pipe. Polyvinyl Chloride (PVC) pipe for sanitary sewer pipe shall be SDR 35 gasket pipe.

36. Sewer sewer pipe lengths indicated are approximate and measured to the inside of inlet and/or manhole structure. Sanitary sewer pipe lengths indicated are approximate and measured to center of inlet and/or manhole structure to center of structure.

37. Stormwater roof drain locations are approximate and are based on preliminary architectural plans. Contractor is responsible for reviewing and coordinating the final architectural plans to verify final locations and sizes of all roof drains.

38. Sewers crossing streams and/or location within 10 feet of the stream embankment, or where site conditions so indicate, must be constructed of steel, reinforced concrete, ductile iron or other suitable material. Sewers conveying sanitary flow, combined sanitary and stormwater flow or industrial flow must be separated from water mains by a distance of at least 10 feet horizontally. If such lateral separations are not possible, the pipes must be in separate trenches with the sewer at least 18 inches below the bottom of the water main, or such other separation as approved by the agency with jurisdiction over same. Where appropriate separation from a water main is not possible, the sewer must be encased in concrete, or constructed of ductile iron pipe using mechanical or slip-on joints for a distance of at least 10 feet on either side of the crossing. In addition, one full length of sewer pipe should be located so both joints will be as far from the water line as possible. Where a water main crosses under a sewer, adequate structural support for the sewer must be provided.

39. Contractor's price for water service must include all fees, costs and appurtenances required by the utility to provide full and complete working service.

40. Contractor must contact the applicable water company to confirm the proper water meter and vault, prior to commencing construction. Water main and

water service piping shall be installed in accordance with the requirements and specifications of the water authority having jurisdiction. In the absence of such specifications, water main piping must ductile iron (DI) minimum Class 54. All work and materials must comply with the applicable American Water Works Association (AWWA) standards in effect at the time of the service application.

41. The contractor shall ensure that all work located in existing pavement be repaired in accordance with municipal, county and/or DOT details as applicable. Contractor is responsible to coordinate the permitting, inspection and approval of completed work with the agency having jurisdiction over the proposed work.
42. Where sump pumps are installed, all discharges must be connected to the storm sewer or discharged to an approved location.
43. For single and multi-family residential projects, spot elevation(s) adjacent to the buildings are schematic for non-specific building footprints. Grades must be adjusted based on final architectural plans and shall provide a minimum of six (6) inches below top of foundation/concrete and/or six (6) inches below the facade treatment, whichever is lower, and must provide positive drainage away from the structure (minimum of 2%). All areas shall be graded to preclude ponding adjacent to buildings, and on or adjacent to walks/driveways leading to the buildings. All construction, including grading, must comply with all applicable building codes, local, state and federal requirements, regulations and ordinances.
44. Contractor shall maintain and control traffic on and offsite in conformance with the current Federal Highway Administration (FHWA) "Manual on Uniform Traffic Control Devices" (MUTCD), and the federal, state, and local regulations for all aspects of demolition and site work. If a Maintenance of Traffic Plan is required for work that affects public travel either on or offsite, the contractor shall be responsible for the cost and implementation of said plan.

45. All temporary and permanent onsite and offsite signage and pavement markings shall conform to MUTCD, ADA, state DOT, and/or local approval requirements.
46. Contractor shall prevent the emission of dust, sediment, and debris from the site, and shall be responsible for corrective measures such as street sweeping, and clean-up work as deemed necessary by the Engineer or the authority having jurisdiction.
47. All concrete must be air entrained with a minimum compressive strength of 4,000 psi at 28 days unless otherwise specified on the plans, details and/or geotechnical report.
48. The Engineer will review contractor submittals which the contractor is required to submit, but only for the sole purpose of checking for general conformance with the intent of the design and contract documents. The Engineer is not responsible for any deviations from the construction documents unless contractor received explicit direction to do so, in writing, from the Engineer. The contractor remains responsible for details and accuracy, for confirming and correlating all quantities and dimensions, and for techniques of assembly and/or fabrication processes.
49. All dimensions are to face of curb, edge of pavement, or edge of building, unless noted otherwise.
50. The contractor shall install and/or construct all aspects of the project in strict compliance with and accordance with manufacturer's written installation standards, recommendations and specifications.
51. All pumped discharge must utilize silt-soc or approved equal. Monitor to ensure dewatering activities do not cause erosion downstream. Stabilize area utilizing winter stabilization if appropriate for season of construction. Dewatering activities shall be completed in accordance with the 2002 CT Guidelines for Soil Erosion and Sediment Control.

AMERICANS WITH DISABILITY ACT NOTES TO CONTRACTOR:

The contractor shall review the proposed construction with the local building official prior to the start of construction. Contractors shall be precise in the construction of Americans with Disabilities Act (ADA) accessible parking, components, and accessible routes for the project. These components shall comply with all applicable state and local accessibility laws and regulations and the current ADA regulations and construction standards. These components include, but are not limited to the following:

- Parking spaces and parking aisles shall not exceed a 1:50 (nominally 2.0%) slope in any direction.







Accessible routes shall be a minimum of 36" wide (unobstructed). Handrails and car overhangs may not obstruct these areas. Longitudinal slopes (direction of travel) shall not exceed 1:20 (5.0%) and shall have a cross slope no greater than 1:50 (2.0%).

Accessible routes exceeding 1:20 (5.0%) shall be considered a "ramp". Maximum slopes of a ramp shall be 1:12 (8.3%) in the direction of travel, and a cross slope of 1:50 (2.0%). Ramps shall have maximum rise of thirty (30) inches, shall be equipped with hand rails on both sides, and landings at the top and bottom of the ramp. Landings shall not exceed 1:50 (2.0%) in any direction and have positive drainage away from the landing.

A landing shall be provided at the exterior of all doors and at each end of ramps. Landings shall not exceed 1:50 (2.0%) in any direction and have positive drainage away from the landing and/or building. The landing shall be no less than 60 inches long unless permitted otherwise per the ADA regulations.

Curb ramps- shall not exceed a 1:12 (8.3%) slope for a maximum length of six (6) feet or a maximum rise of six (6) inches.

The contractor shall verify all existing elevations shown on the plan in areas of existing doorways, accessible routes or other areas where re-construction is proposed. The contractor shall immediately notify the Owner and Engineer in writing if any of the proposed work intended to meet ADA requirements is incapable of doing so, or if there is any ambiguity regarding which design components are intended to meet ADA requirements. The contractor shall not commence the work in the affected area until receiving written resolution from Engineer.

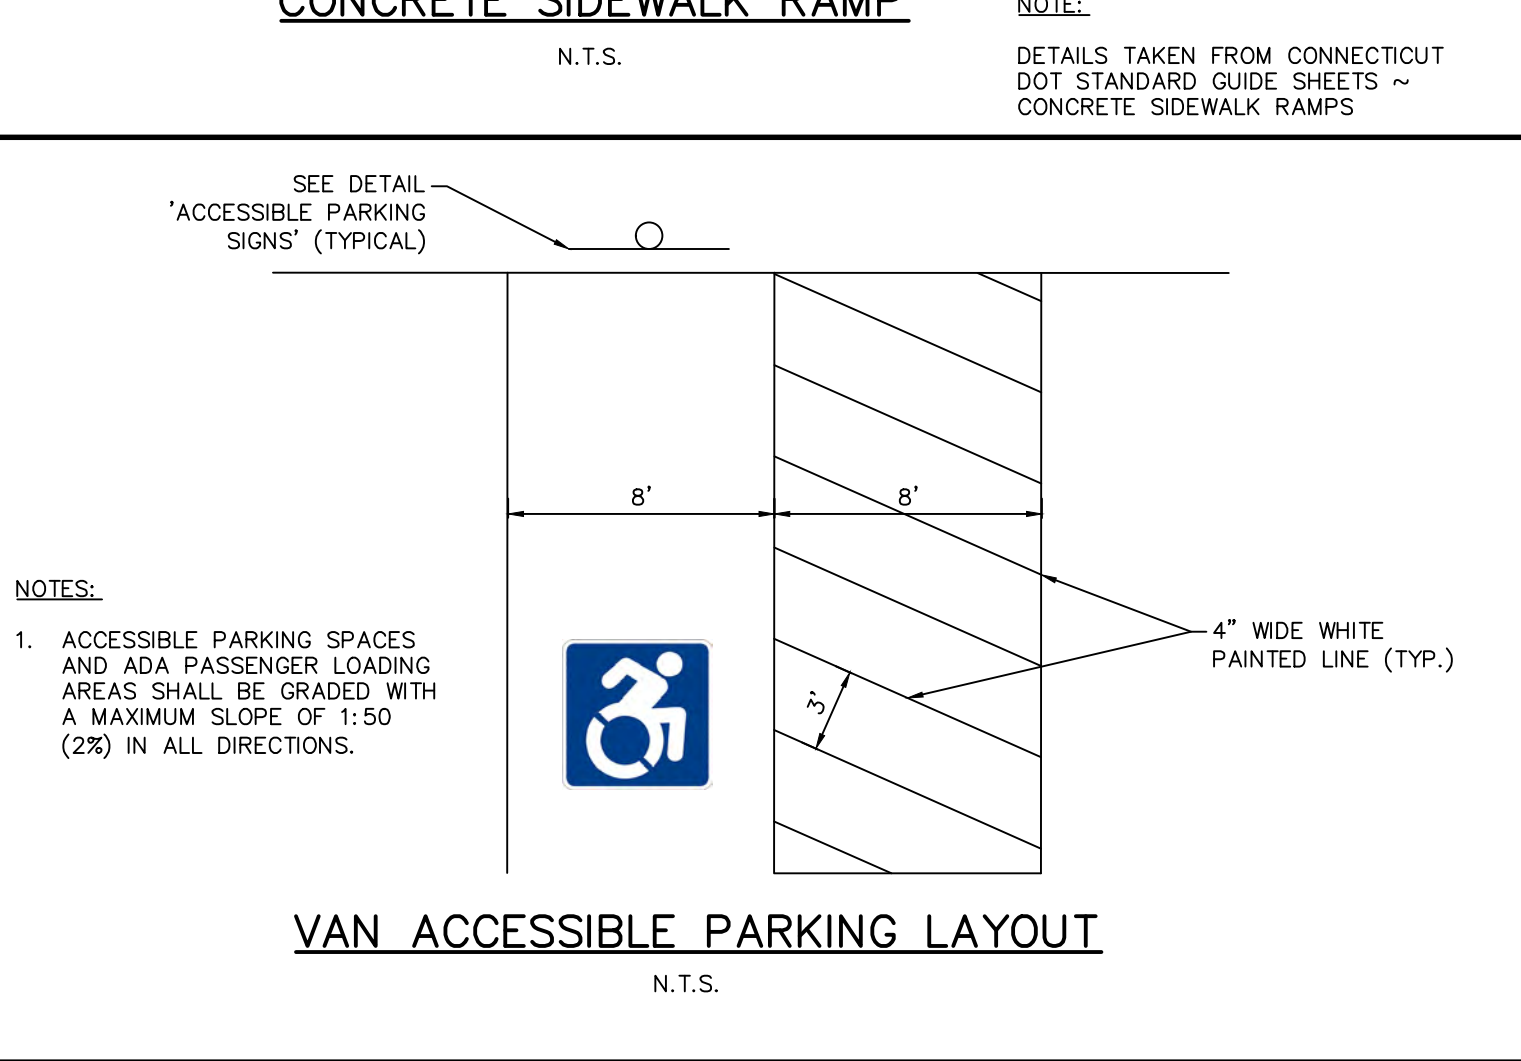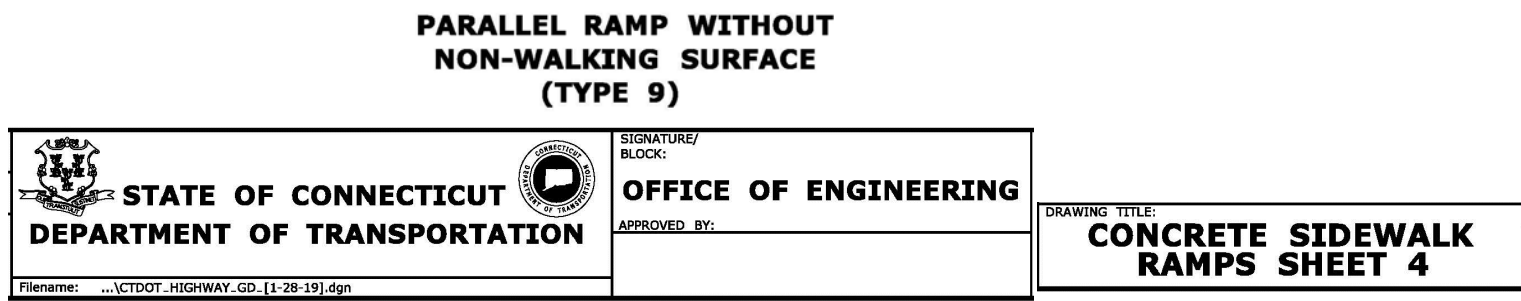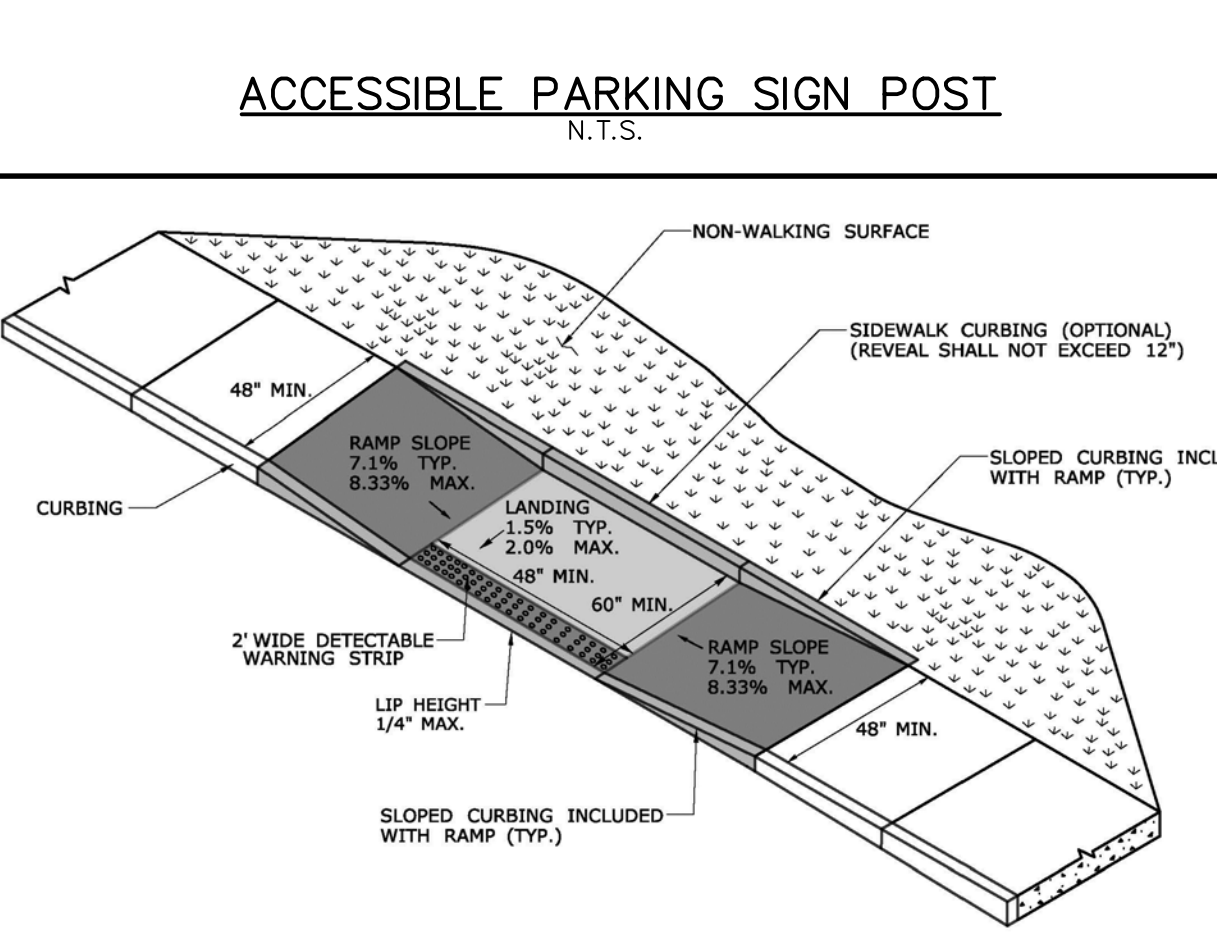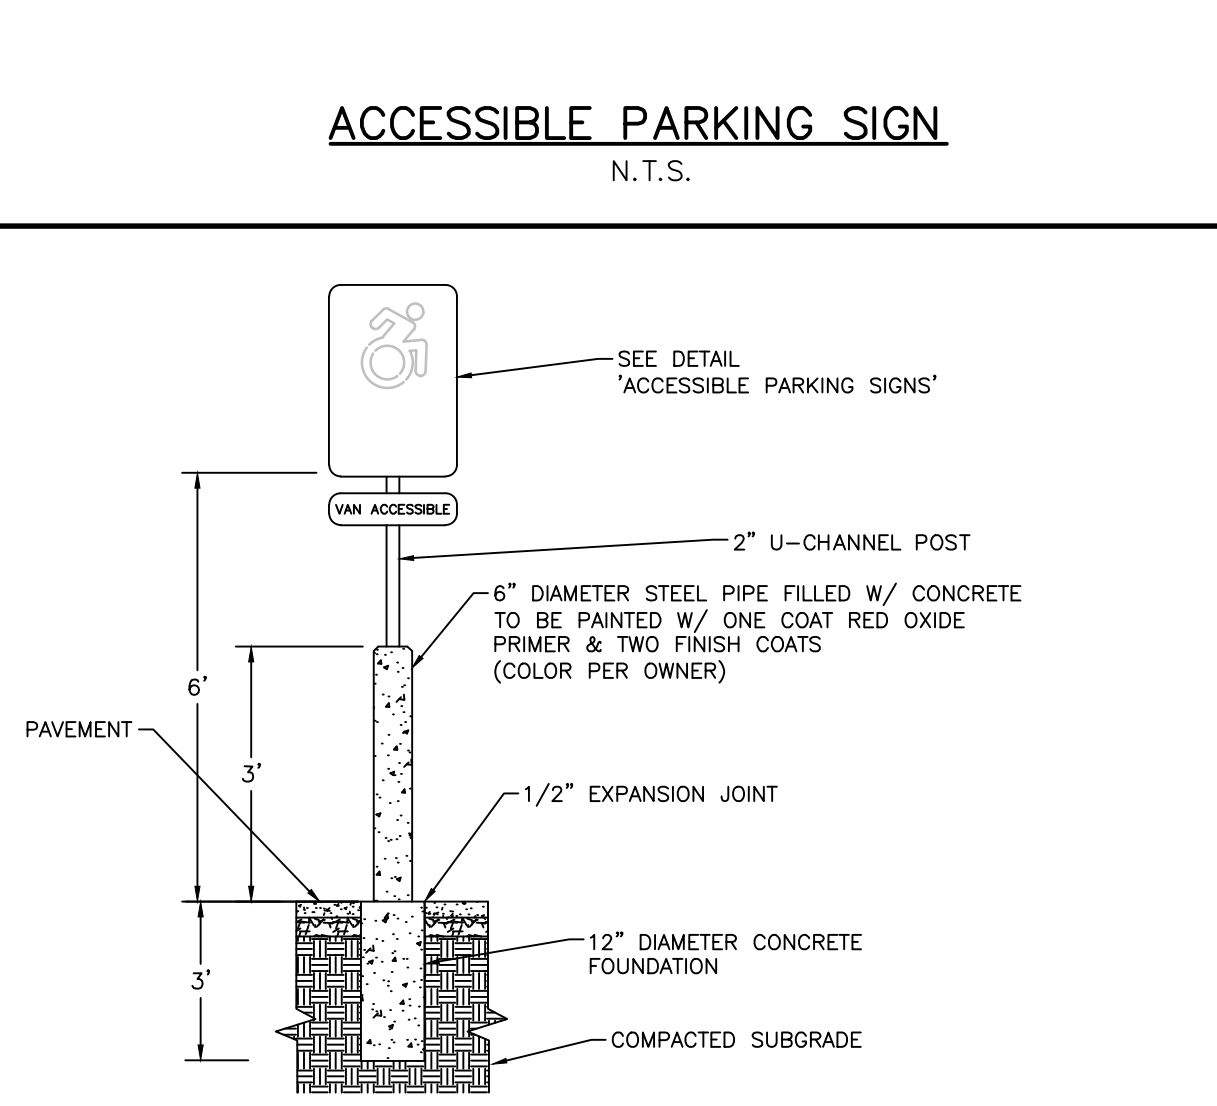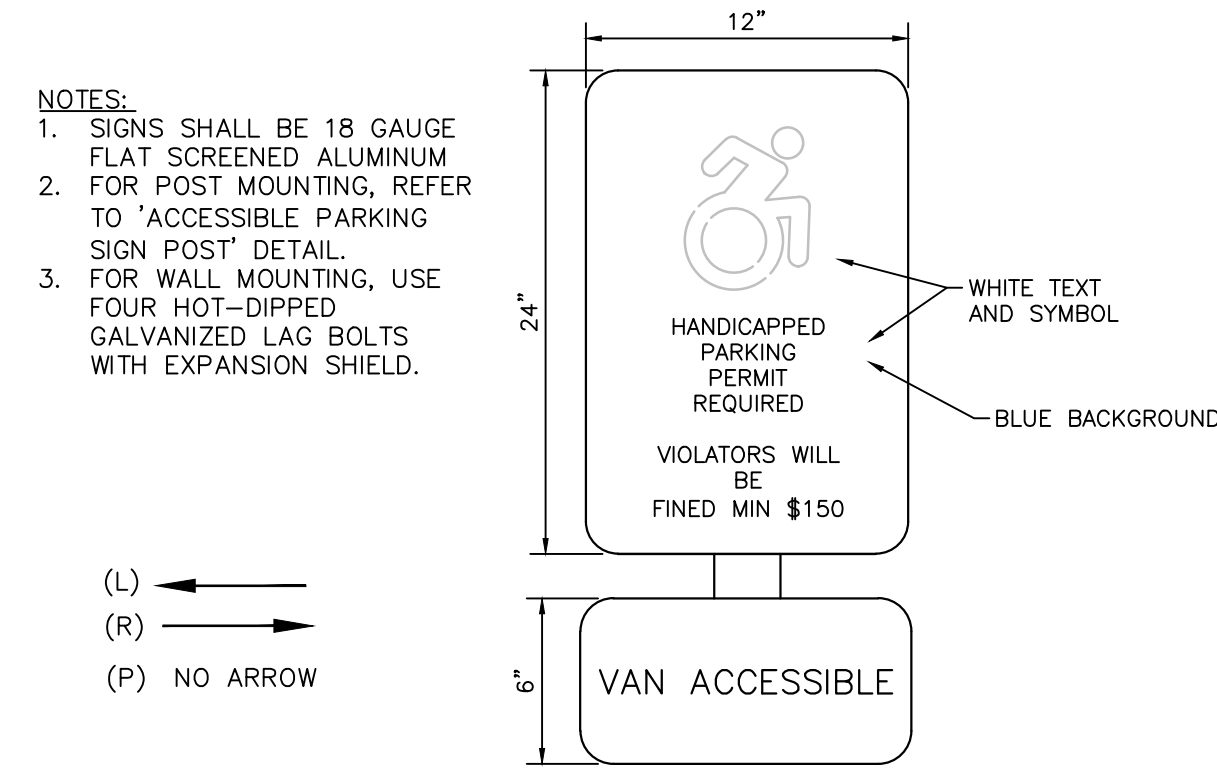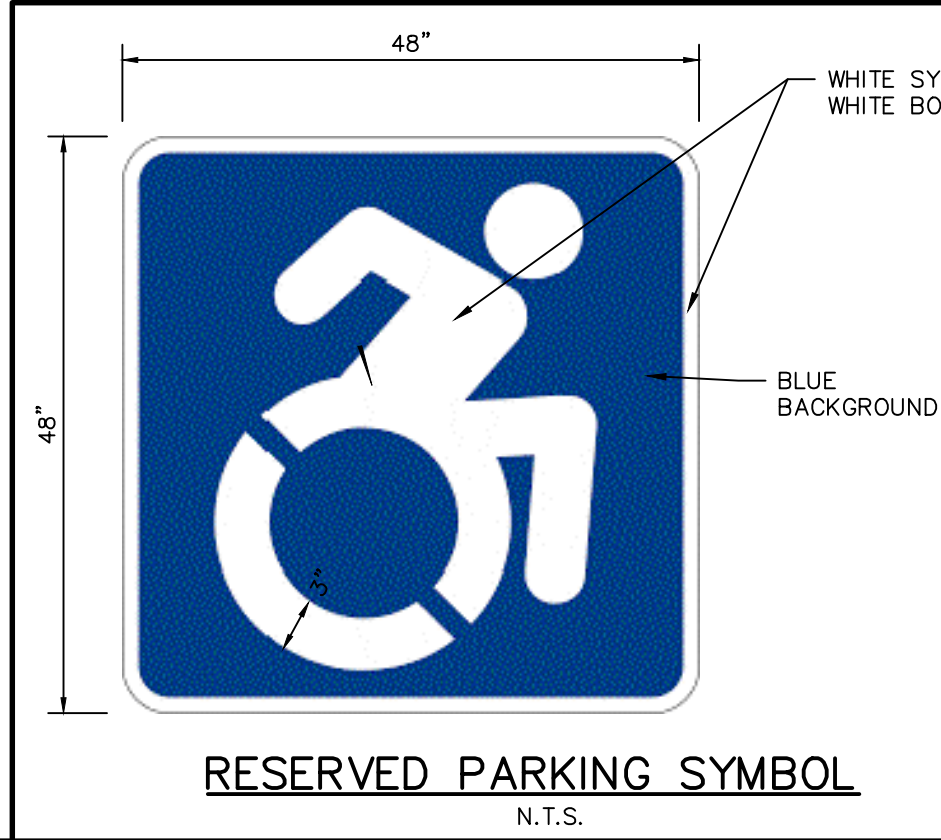

LEGEND		
EXISTING	DESCRIPTION	PROPOSED
BORINGS		
COMMUNICATION		
DOMESTIC WATER		
LIQUID FUEL		
IRRIGATION		
LIGHTING		
NATURAL GAS		
POWER		
PROPERTY		
ROADS		
EROSION CONTROL		
SITE FEATURES		
SANITARY SEWER		
STORM SEWER		
TOPOGRAPHY		
OTHER		

MOSQUITO CONTROL NOTES:

1. A mosquito larvicide containing *Bacillus thuringiensis var. israelensis* shall be utilized in the water quality basin, water quality basin forebay, and all catch basins on the site.
2. Larvicide shall be applied by a pesticide applicator licensed in the State of Connecticut following all local, state, and federal regulations.
3. The applicator shall obtain any permits required prior to use.
4. The larvicide shall be in be in tablet, briquette, pellets, or granule form and shall not be in liquid form.
5. The first application each year shall be when air temperatures consistently reach 50 degrees Fahrenheit or above, typically around the middle of April.
6. The application rate and frequency shall follow the manufacturer's written recommendations.
7. Application shall continue as required until the air temperatures consistently fall below 50 degrees Fahrenheit.

PROPERTY OWNER:
UW VINTAGE LANE II, LLC
171 PENNYWISE LANE
GLASTONBURY, CT 06033

APPLICANT:
UW VINTAGE LANE II, LLC
PO BOX 504
SOUTH GLASTONBURY, CT 06073
860-268-2452 T

Copyright © 2021 Design Professionals, Inc. - All Rights Reserved

21 EBBETT DRIVE
P.O. BOX 167
SOUTH WINDSOR, CT 06074
860-268-2452
www.designprofessionals.com

Design Professionals
CIVIL & TRAFFIC ENGINEERS / LAND SURVEYORS
PLANNERS / LANDSCAPE ARCHITECTS

PREPARED FOR:
UW VINTAGE LANE II, LLC
PO Box 504
South Glastonbury, CT 06073
860-268-2452 T


PROJECT NO.: 1976-01
DATE: 07/02/21
REVISED PER TOWN COMMENTS: 1
REVISED PER TOWN COMMENTS: 2
REVISED PER TOWN COMMENTS: 3
REVISED PER TOWN COMMENTS: 4
REVISED PER TOWN COMMENTS: 5

**25 TALBOT LANE
SITE PLAN APPLICATION**
5 & 25 TALBOT LANE & HIGHWAY
475 & 551 GOVERNOR'S HIGHWAY
SOUTH WINDSOR, CONNECTICUT
GIS Nos. 88900005, 88900025, 36900475, 36900551


BY: REM
DATE: 8/2/2021
DATE: 8/25/2021
DATE: 8/25/2021
DATE: 10/6/2021
DATE: 10/14/21

NOTES, LEGEND, & DETAILS


SHEET
C-D1
SHEET 27 OF 30

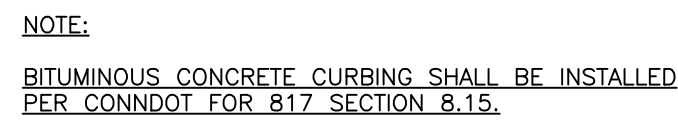

N.T.S.

 

N.T.S.

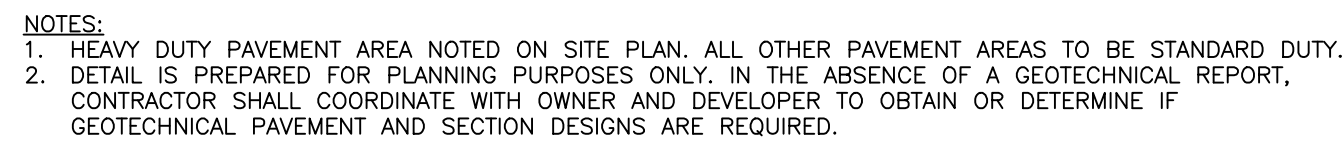


N.T.S.



1. ALL CONCRETE FOR SIDEWALKS SHALL BE CLASS 'F'. MEET CONNECTICUT D.O.T. SPECIFICATIONS. REFER TO FORM 817
2. CONCRETE SURFACE TO BE SCORED AT 5 FOOT INTERVALS.
3. EXPANSION JOINTS SHALL BE INSTALLED EVERY 15 FEET.
4. PROVIDE BROOMED FINISH PERPENDICULAR TO TRAVEL PATH

N.T.S.

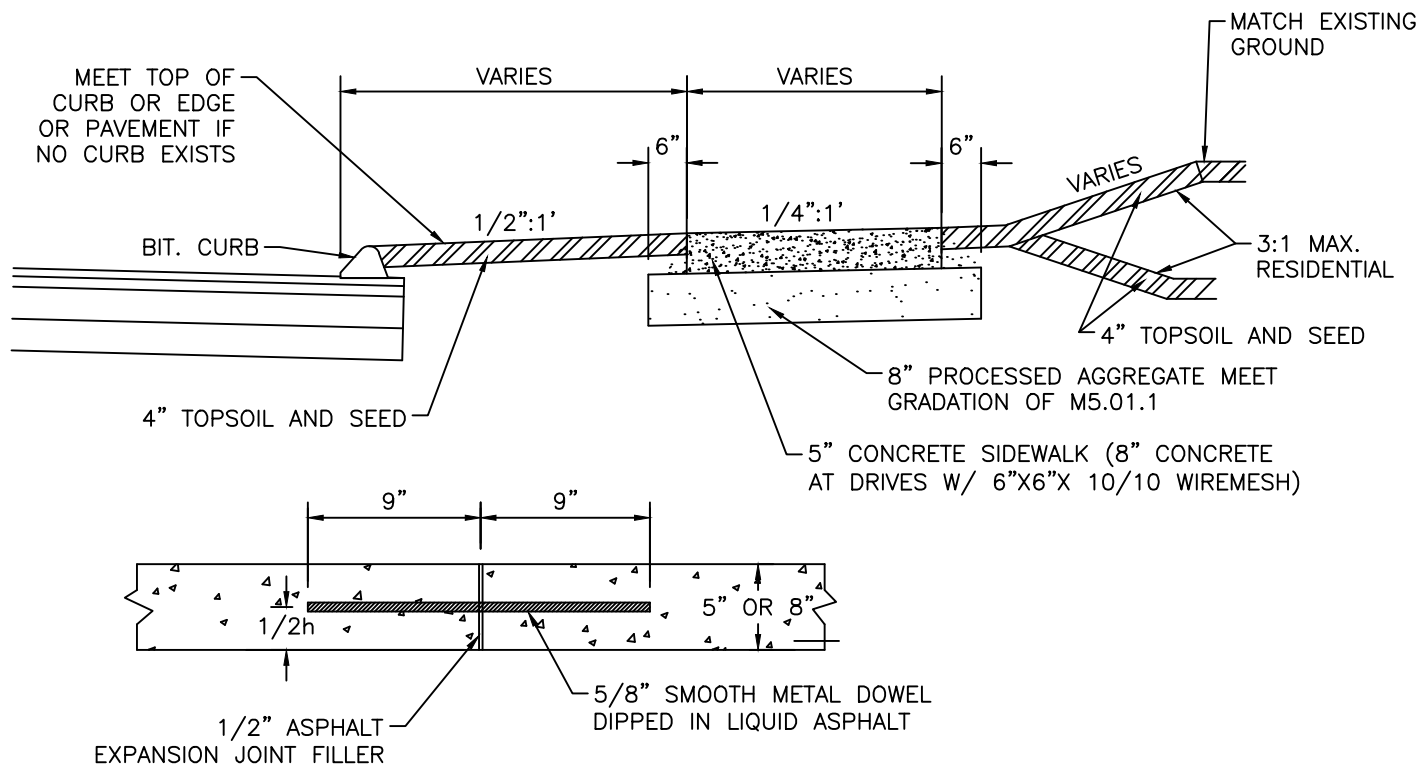

NOTES:

1. ALL CONCRETE FOR SIDEWALKS SHALL BE CLASS 'F'. MEET CONNECTICUT D.O.T. SPECIFICATIONS. REFER TO FORM 817.
2. CONCRETE SURFACE TO BE SCORED AT 5 FOOT INTERVALS.
3. EXPANSION JOINTS SHALL BE INSTALLED EVERY 15 FEET.
4. PROVIDE BROOMED FINISH PERPENDICULAR TO TRAVEL PATH

N.T.S



NOTES

INSTALLATION OF DOMESTIC WATER SUPPLY AND FIRE SERVICE MAINS
SHALL BE COORDINATED WITH THE WATER COMPANY

N.T.S




1. DETAIL IS PREPARED FOR PLANNING PURPOSES ONLY. IN THE ABSENCE OF A GEOTECHNICAL REPORT, CONTRACTOR SHALL COORDINATE WITH OWNER AND DEVELOPER TO OBTAIN OR DETERMINE IF GEOTECHNICAL PAVEMENT AND SECTION DESIGNS ARE REQUIRED.
2. CONCRETE SHALL BE MIXED PER SPECIFICATION OUTLINED IN CONNDOT FOR 817 M.03.

N.T.S.



N.T.S

 

- NOTES:
1. TOP STEP TO BE A MAXIMUM OF 24" BELOW TOP OF MANHOLE FRAME & COVER ELEVATION.
 - 2 SEAL ALL LIFTING HOLES INSIDE AND OUTSIDE OF RISER SECTION.

N.T.S



- NOTE:

1. CROSSWALK LINES SHALL BE PARALLEL TO VEHICULAR DIRECTION OF TRAVEL.
2. CROSSWALK DETAIL TAKEN FROM CTDOT STANDARD SHEET "TR-1210_04: PAVEMENT MARKING LINES AND SYMBOLS".




N.T.S.




PROPERTY OWNER:
UW VINTAGE LANE II, LLC
171 PENNYWISE LANE
GLASTONBURY, CT 06033

APPLICANT:
UW VINTAGE LANE II, LLC
PO BOX 504
SOUTH GLASTONBURY, CT 06073
860-268-2452 T

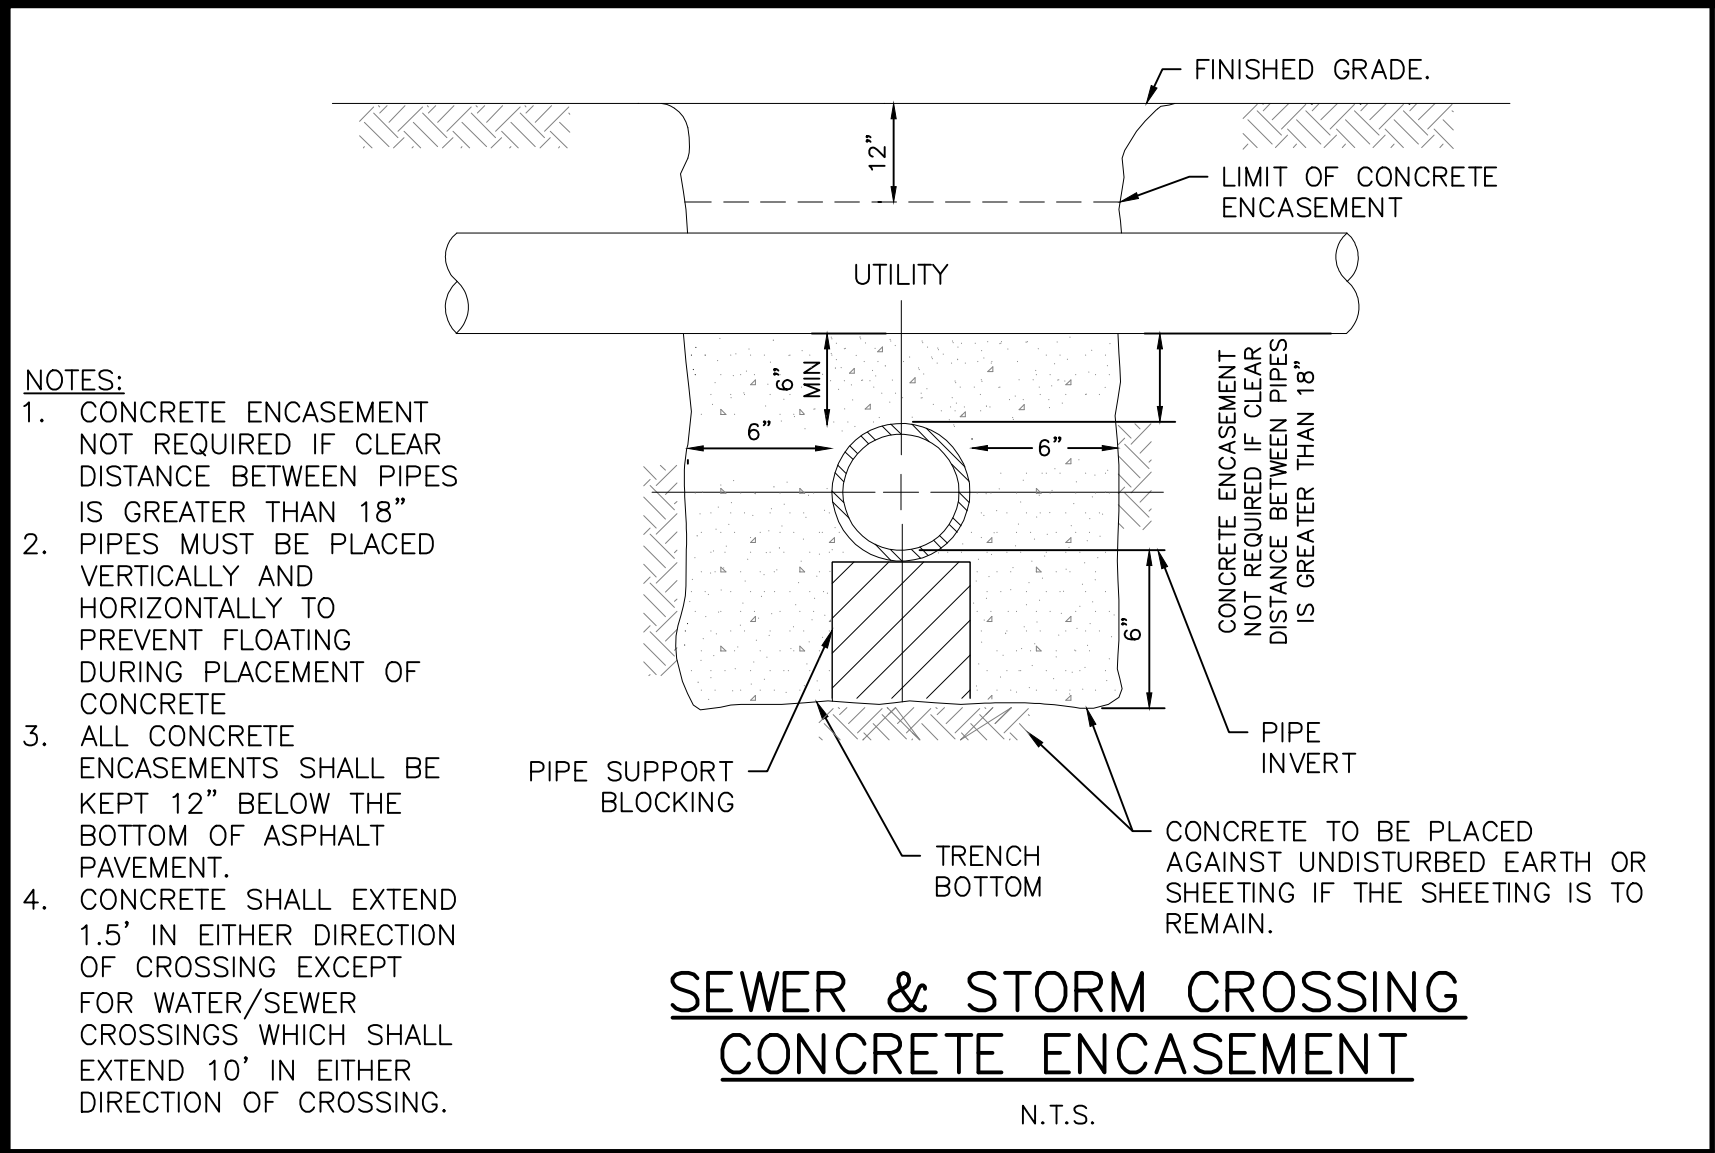

SEWER & STORM CROSSING CONCRETE ENCASEMENT

N.T.S.

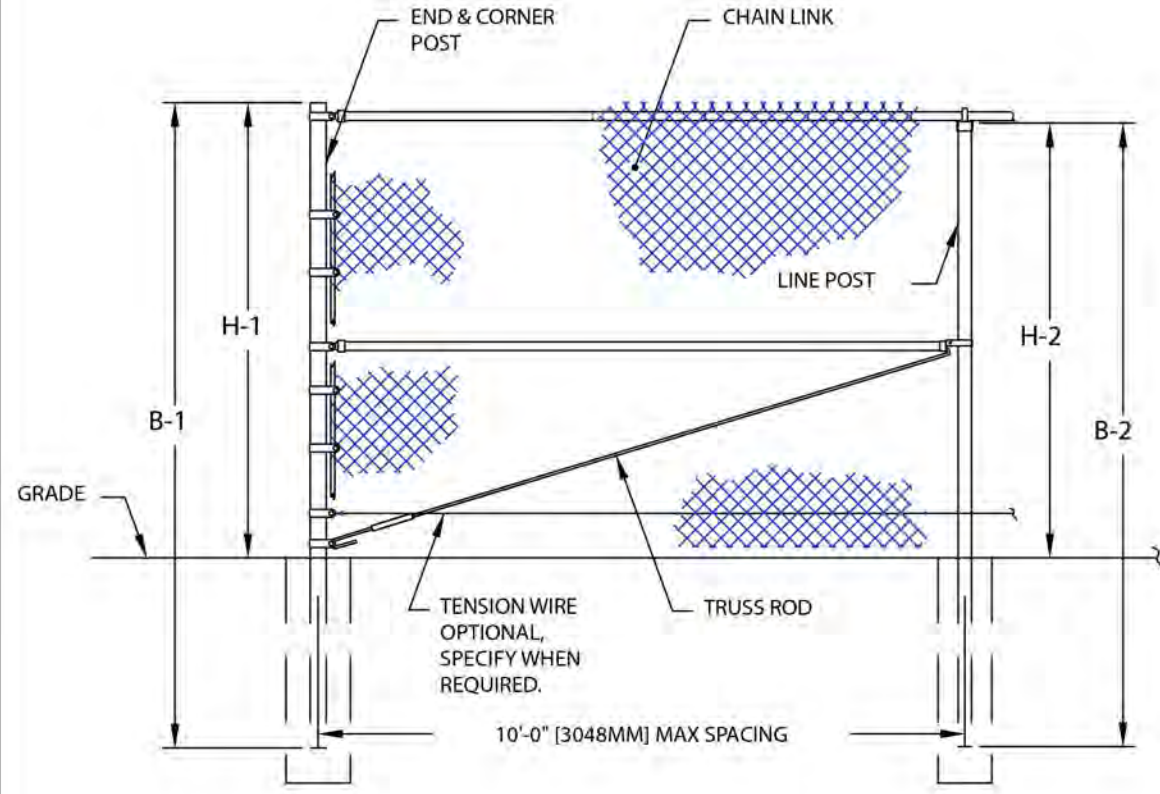

FENCE SECTION ELEVATION
WITH TOP RAIL & WITHOUT BARBED WIRE

FENCE HEIGHT NOMINAL HEIGHT	END & CORNER POSTS			LINE POSTS	
	B-1 BAR LENGTH	H-1 HEIGHT ABOVE GRADE	B-2 BAR LENGTH	H-2 HEIGHT ABOVE GRADE	
5'-0" [1524MM]	8'-0" [2438MM]	5'-0 5/8" [1540MM]	7'-8" [2337MM]	4'-8 7/8" [1445MM]	
6'-0" [1829MM]	9'-0" [2743MM]	6'-0 5/8" [1845MM]	8'-8" [2642MM]	5'-8 7/8" [1749MM]	
7'-0" [2134MM]	10'-0" [3048MM]	7'-0 5/8" [2150MM]	9'-8" [2946MM]	6'-8 7/8" [2054MM]	
8'-0" [2438MM]	11'-0" [3353MM]	8'-0 5/8" [2454MM]	10'-8" [3251MM]	7'-8 7/8" [2359MM]	
9'-0" [2743MM]	12'-0" [3658MM]	9'-0 5/8" [2759MM]	11'-8" [3556MM]	8'-8 7/8" [2664MM]	
10'-0" [3048MM]	13'-0" [3962MM]	10'-0 5/8" [3064MM]	12'-8" [3861MM]	9'-8 7/8" [2969MM]	
11'-0" [3353MM]	14'-0" [4267MM]	11'-0 5/8" [3369MM]	13'-8" [4166MM]	10'-8 7/8" [3273MM]	
12'-0" [3658MM]	15'-0" [4572MM]	12'-0 5/8" [3674MM]	14'-8" [4470MM]	11'-8 7/8" [3578MM]	

NOTES:
1. THIS DWG CORRESPONDS WITH DWGS 1-1110 & 1-1130.
2. SPECIFICATIONS SHOWN CAN BE CHANGED BY MASTER HALCO ONLY.



3010 Lyndon B. Johnson Fwy Ste. 800
Dallas, TX 75234
www.masterhalco.com
Phone No. 800-883-8384
COPYRIGHT 2018 MASTER HALCO INC. ALL RIGHTS RESERVED

TYPICAL HIGH FENCE WITHOUT BARBED WIRE

DIMENSIONS & SPECIFICATIONS

CHAIN LINK FENCE

N.T.S.

BY: JRR

DATE: 09-27-95


REV: swb

REV DATE: 05-23-18

DWG: 1-1000


LAYER: 1

SCALE: 1/4" = 1'-0"

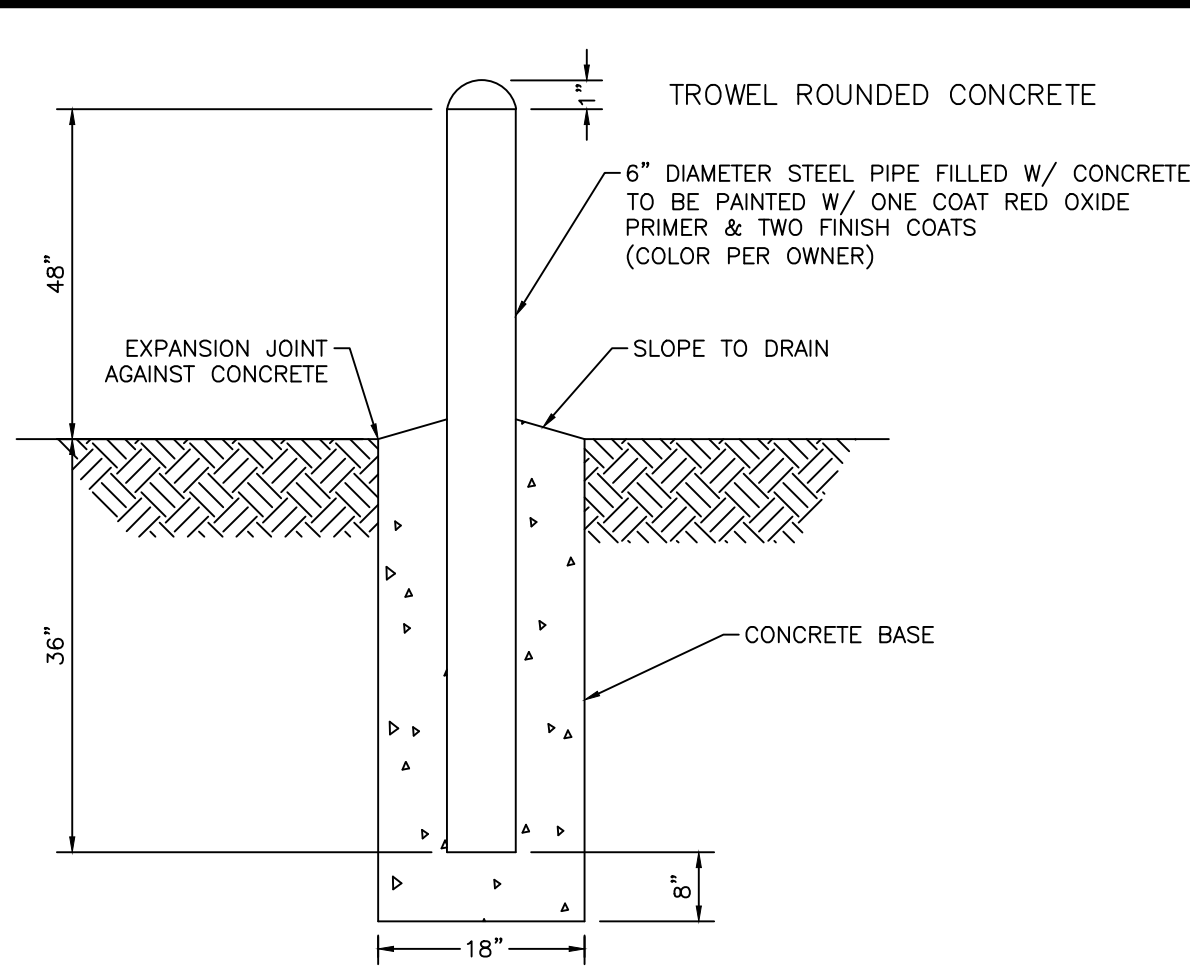

CONCRETE BOLLARD

N.T.S.

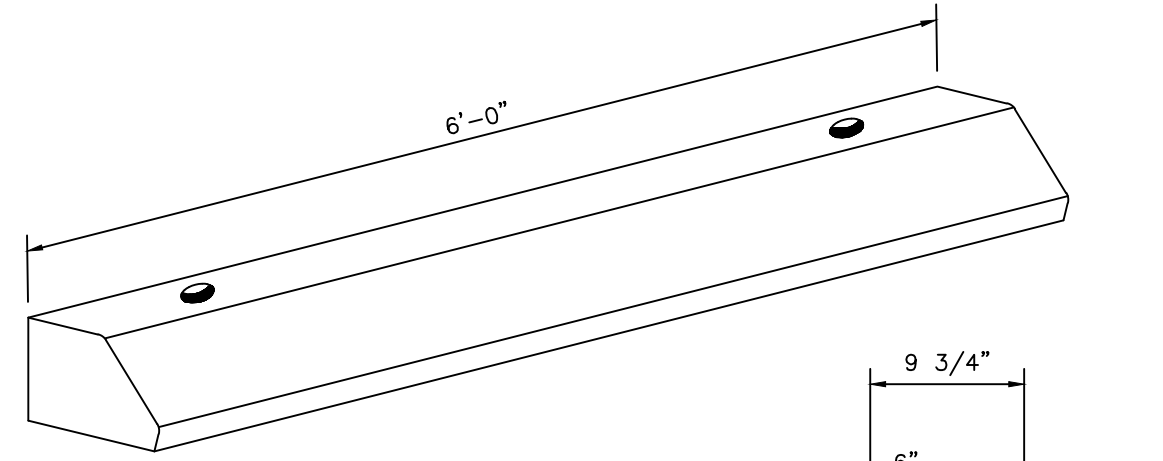


NOTES:
1. CONCRETE, 4000 P.S.I., 28 DAYS.
2. WEIGHT 300LBS
3. REINFORCEMENT, (2) #4 REBAR.
4. (2) 3/4" HOLES CAST IN FOR ANCHORING.

SECTION

PRECAST CONCRETE WHEELSTOP

N.T.S.

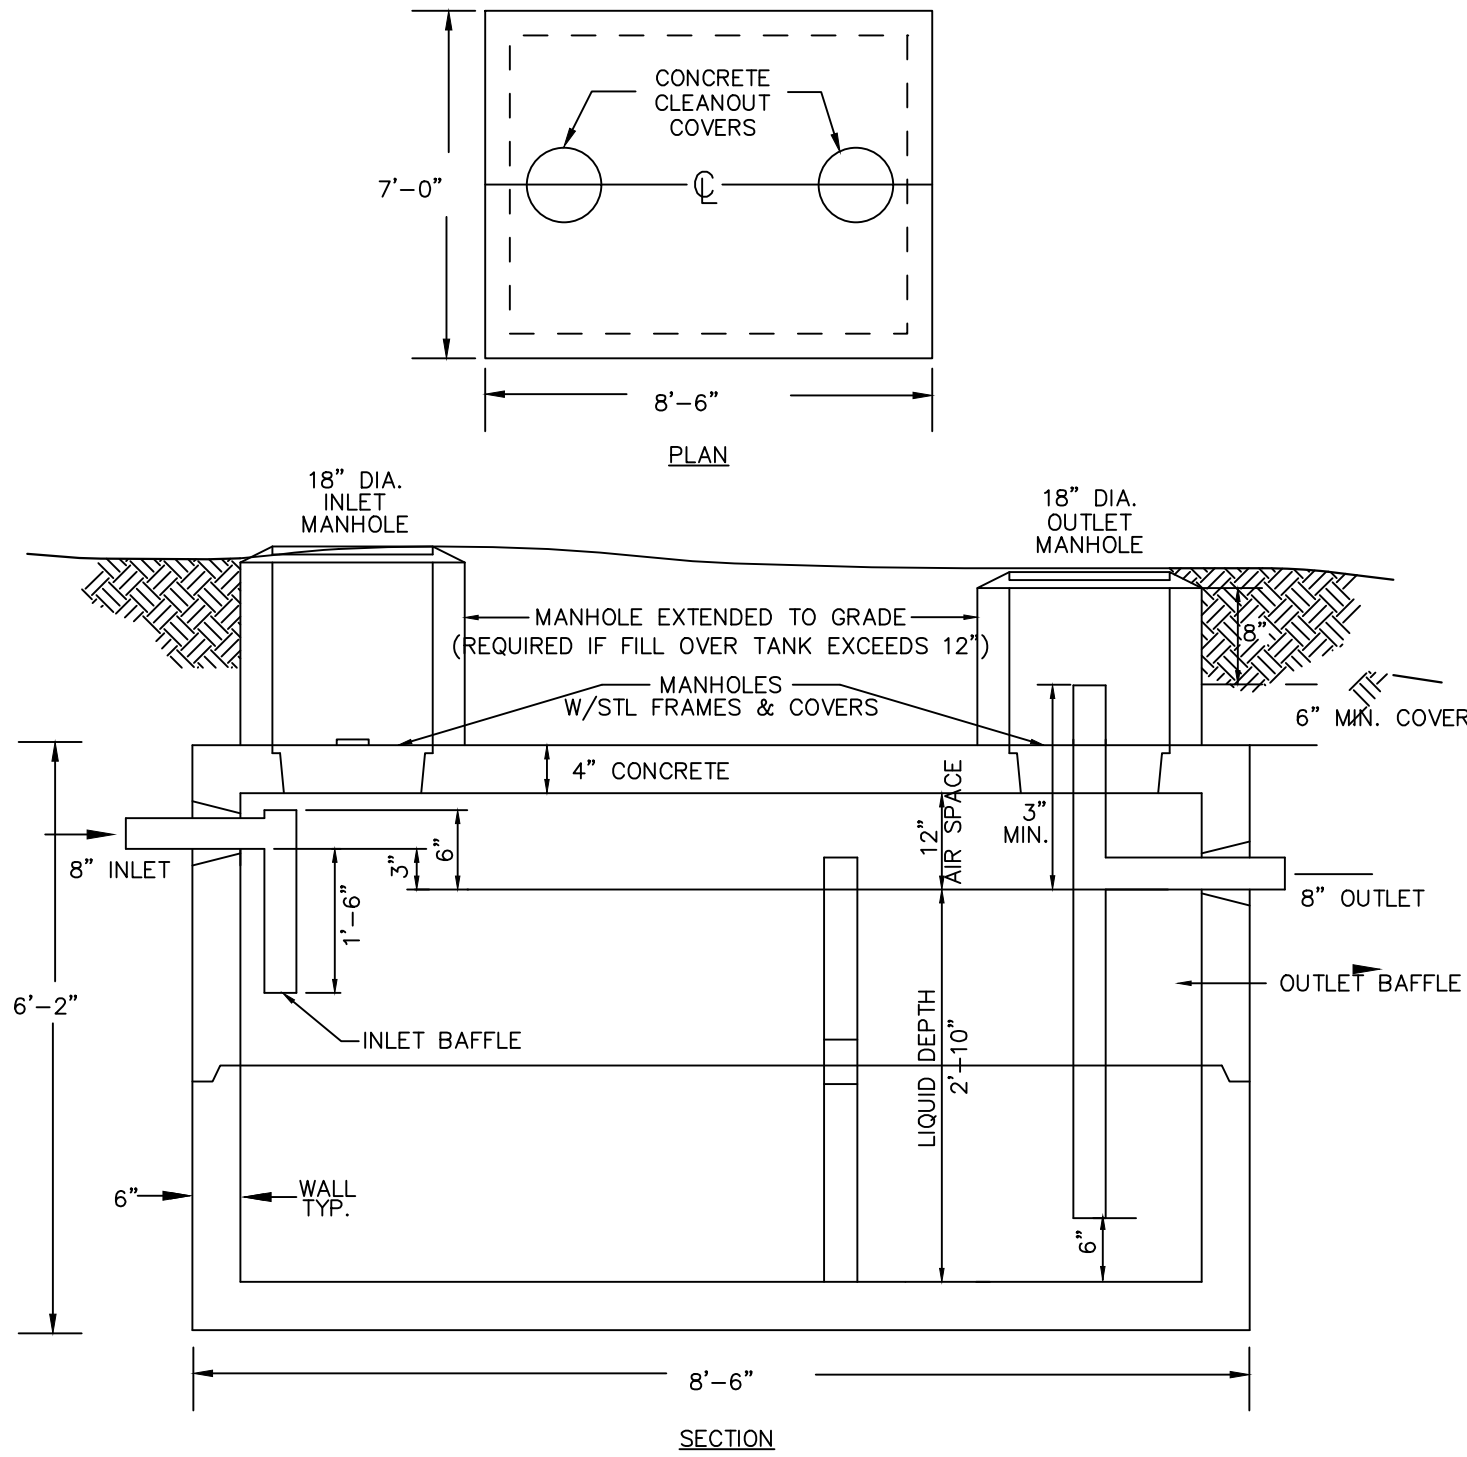


NOTES:

1. DETAIL PROVIDED FOR ILLUSTRATIVE PURPOSES ONLY. FINAL DIMENSIONS FOR 1000 AND 2000 GALLON TANK MAY VARY.
2. EXTERIOR OF SEPARATOR AND EXTENSION TO GRADE MANHOLES TO BE COATED WITH A WATERPROOF SEALANT.
3. INTERIOR OF SEPARATOR TO BE COATED WITH EPOXY PETROLEUM RESISTANT SEALANT RESISTANT TO GASOLINE, OIL, AND SOLVENTS.
4. SEPARATOR TO BE STRUCTURALLY SEAMLESS.
5. CONCRETE - 5000 PSI AT 28 DAYS.
6. REINFORCED FOR H-20 LOADING.
7. JOINT SEALED W/BUTYL RUBBER GASKET.
8. TEES FOR INLET & OUTLET ARE SUPPLIED BY PURCHASER.
9. CONTRACTOR SHALL COORDINATE WITH MANUFACTURER TO PROVIDE APPROPRIATE AND ADEQUATE BUOYANCY MITIGATION.
10. GREASE TRAP TANKS SHALL HAVE H-20 RATED RISERS AND COVERS


PRECAST CONCRETE OIL/WATER SEPARATOR

N.T.S.

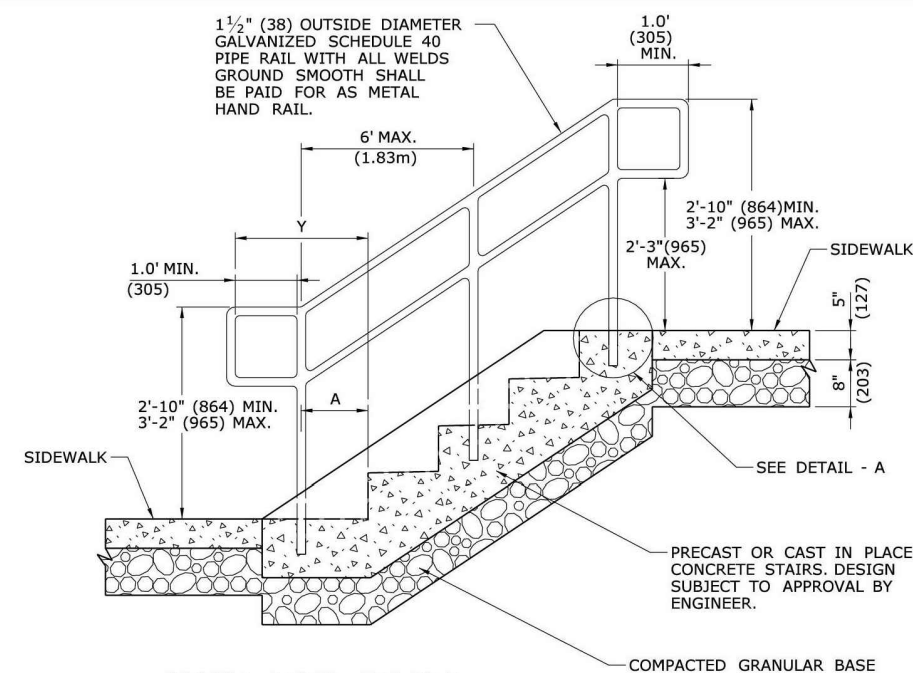


HAND RAIL DETAIL

A = WIDTH OF ONE TREAD REQUIRED AT EACH BOTTOM RISER.
Y = THE MINIMUM HANDRAIL EXTENSION OF 1'-0" (305) + A.

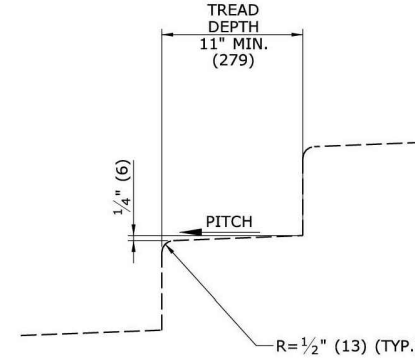

TYPICAL STEP DETAIL

ALL TREADS SHALL BE FITTED 1/4" (6) (SEE NOTE 5)

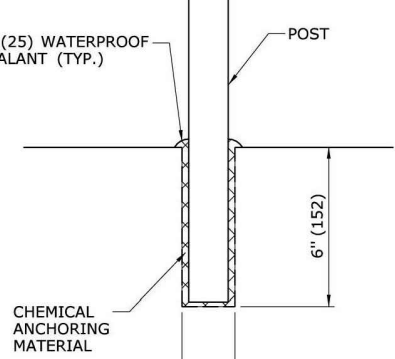

DETAIL A POST HOLE AT LANDINGS

(TYPICAL FOR ALL POSTS)


GENERAL NOTES:

1. A HAND RAIL IS REQUIRED ON BOTH SIDES OF STEPS WHERE THE DIFFERENCE IN ELEVATION BETWEEN THE HIGHEST WALKING SURFACE AND THE LOWEST WALKING SURFACE IS GREATER THAN 30" (762).
2. POSTS SHALL BE NO MORE THAN 6' (1.83m) APART.
3. THE RAILING BASE CONNECTIONS SHALL BE DESIGNED TO PROVIDE STRENGTH FOR A 251.8 POUND (114.2kg) FORCE APPLIED IN ANY LOCATION OR DIRECTION ON THE RAIL.
4. THE CONTRACTOR SHALL SUBMIT SHOP DRAWINGS FOR ALL STEEL POSTS AND HANDRAIL ELEMENTS INCLUDING A LAYOUT FOR REVIEW AND APPROVAL.
5. ALL STEPS SHALL HAVE UNIFORM RISER HEIGHTS AND UNIFORM TREAD DEPTHS. RISERS SHALL BE A MINIMUM OF 4" (102) HIGH TO A MAXIMUM OF 7" (178) HIGH. TREADS SHALL BE A MINIMUM OF 11" (279) DEEP MEASURED FROM RISER TO RISER.
6. THESE DETAILS WERE DEVELOPED IN CONFORMANCE WITH THE AMERICAN WITH DISABILITIES ACT (ADA) HANDBOOK DATED 1998 AND 2000.

STEPS CONFORMING TO 1 1/2:1 SLOPE			
HEIGHT	LENGTH	NUMBER OF STEPS (CU.YDS.)	VOLUME OF STEPS (CU.YDS.)
0'-8" (203)	2'-9 1/2" (746)	1	0.474 (0.436)
1'-4" (406)	3'-5 1/2" (1051)	2	0.718 (0.671)
2'-0" (610)	4'-5 1/2" (1356)	3	0.962 (0.906)
2'-8" (813)	5'-5 1/2" (1661)	4	1.220 (1.141)
3'-4" (1016)	6'-5 1/2" (1966)	5	1.496 (1.378)
4'-0" (1219)	7'-5 1/2" (2270)	6	1.763 (1.613)
4'-8" (1422)	8'-5 1/2" (2575)	7	2.030 (1.848)
5'-4" (1626)	9'-5 1/2" (2880)	8	2.297 (2.081)


ADD 0.244 CU.YDS. (0.18 CU.MS.) FOR EACH ADDITIONAL RISER

STEPS WITH 1 1/2 : 1 SIDEWALL SLOPE

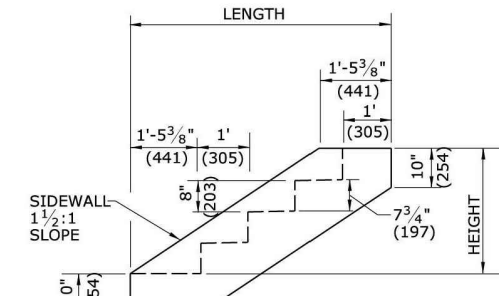


SIDE VIEW

ALL TREADS SHALL BE FITTED 1/4" (6)

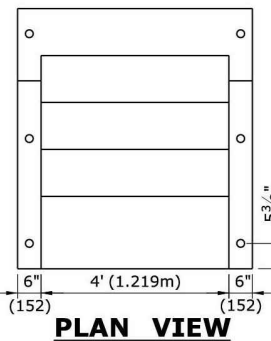

PLAN VIEW

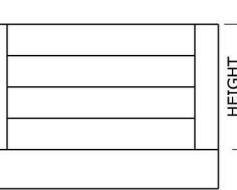


FRONT VIEW

STEPS WITH 2:1 SIDEWALL SLOPE			
HEIGHT	LENGTH	NUMBER OF STEPS (CU.YDS.)	VOLUME OF STEPS (CU.YDS.)
0'-6 1/2" (165)	2'-8 1/2" (830)	1	0.494 (0.446)
1'-1" (330)	3'-9 1/2" (1140)	2	0.735 (0.685)
1'-7 1/2" (495)	4'-10 1/2" (1491)	3	0.976 (0.904)
2'-2" (660)	5'-11 1/2" (1821)	4	1.245 (1.103)
2'-8 1/2" (835)	7'-0 1/2" (2122)	5	1.512 (1.322)
3'-3" (990)	8'-1 1/2" (2481)	6	1.779 (1.541)
3'-9 1/2" (1155)	9'-2 1/2" (2841)	7	2.046 (1.811)
4'-4" (1321)	10'-3 1/2" (3201)	8	2.313 (2.039)


ADD 0.242 CU.YDS. (0.18 CU.MS.) FOR EACH ADDITIONAL RISER

STEPS WITH 2 : 1 SIDEWALL SLOPE

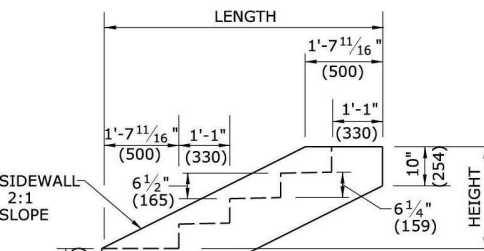


SIDE VIEW

ALL TREADS SHALL BE FITTED 1/4" (6)

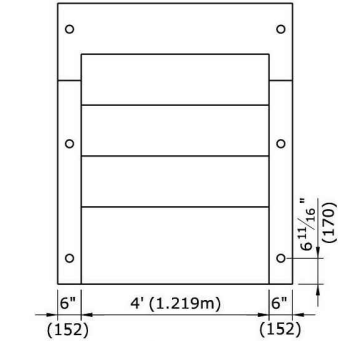

PLAN VIEW

 

FRONT VIEW

ALL METRIC DIMENSIONS ARE IN MILLIMETERS (mm) UNLESS OTHERWISE NOTED.

REVISIONS			DATE	BY	REASON
NO.	DATE	REVISIONS			
1	8/2/2021	COORDINATION WITH GE CONSULTANTS			
2	8/25/2021	REVISED PER TOWN COMMENTS		DHJ	
3	10/1/2021	REVISED PER TOWN COMMENTS		DHJ	
4	10/6/2021	REVISED PER TOWN COMMENTS		DHJ	
5	10/14/21	REVISED PER TOWN COMMENTS		DHJ	

CONCRETE STEPS

N.T.S.

Copyright © 2021 Design Professionals, Inc. - All Rights Reserved.

21 EBBEY DRIVE
P.O. BOX 167
SOUTH WINDSOR, CT 06074
860-259-8737 - F
www.designprofessionalsinc.com

Design Professionals
CIVIL & TRAFFIC ENGINEERS / LAND SURVEYORS
PLANNERS / LANDSCAPE ARCHITECTS

PREPARED FOR:
UW Vintage Lane II, LLC
PO Box 504
South Gastonbury, CT 06073
860-268-2452 T

PROJECT NO.: 1976U
DATE: 07/02/21
DESIGN BY: BFW
CHECKED BY: DHJ


**25 TALBOT LANE
SITE PLAN APPLICATION**
5 & 25 TALBOT LANE &
475 & 551 GOVERNOR'S HIGHWAY
SOUTH WINDSOR, CONNECTICUT
GIS Nos. 88900005, 88900025, 36900475, 36900551

REVISIONS

NO.	DATE	REVISIONS	BY
1	8/2/2021	COORDINATION WITH GE CONSULTANTS	DHJ
2	8/25/2021	REVISED PER TOWN COMMENTS	DHJ
3	10/1/2021	REVISED PER TOWN COMMENTS	DHJ
4	10/6/2021	REVISED PER TOWN COMMENTS	DHJ
5	10/14/21	REVISED PER TOWN COMMENTS	DHJ

DETAILS

SHEET
C-D4
SHEET 30 OF 30

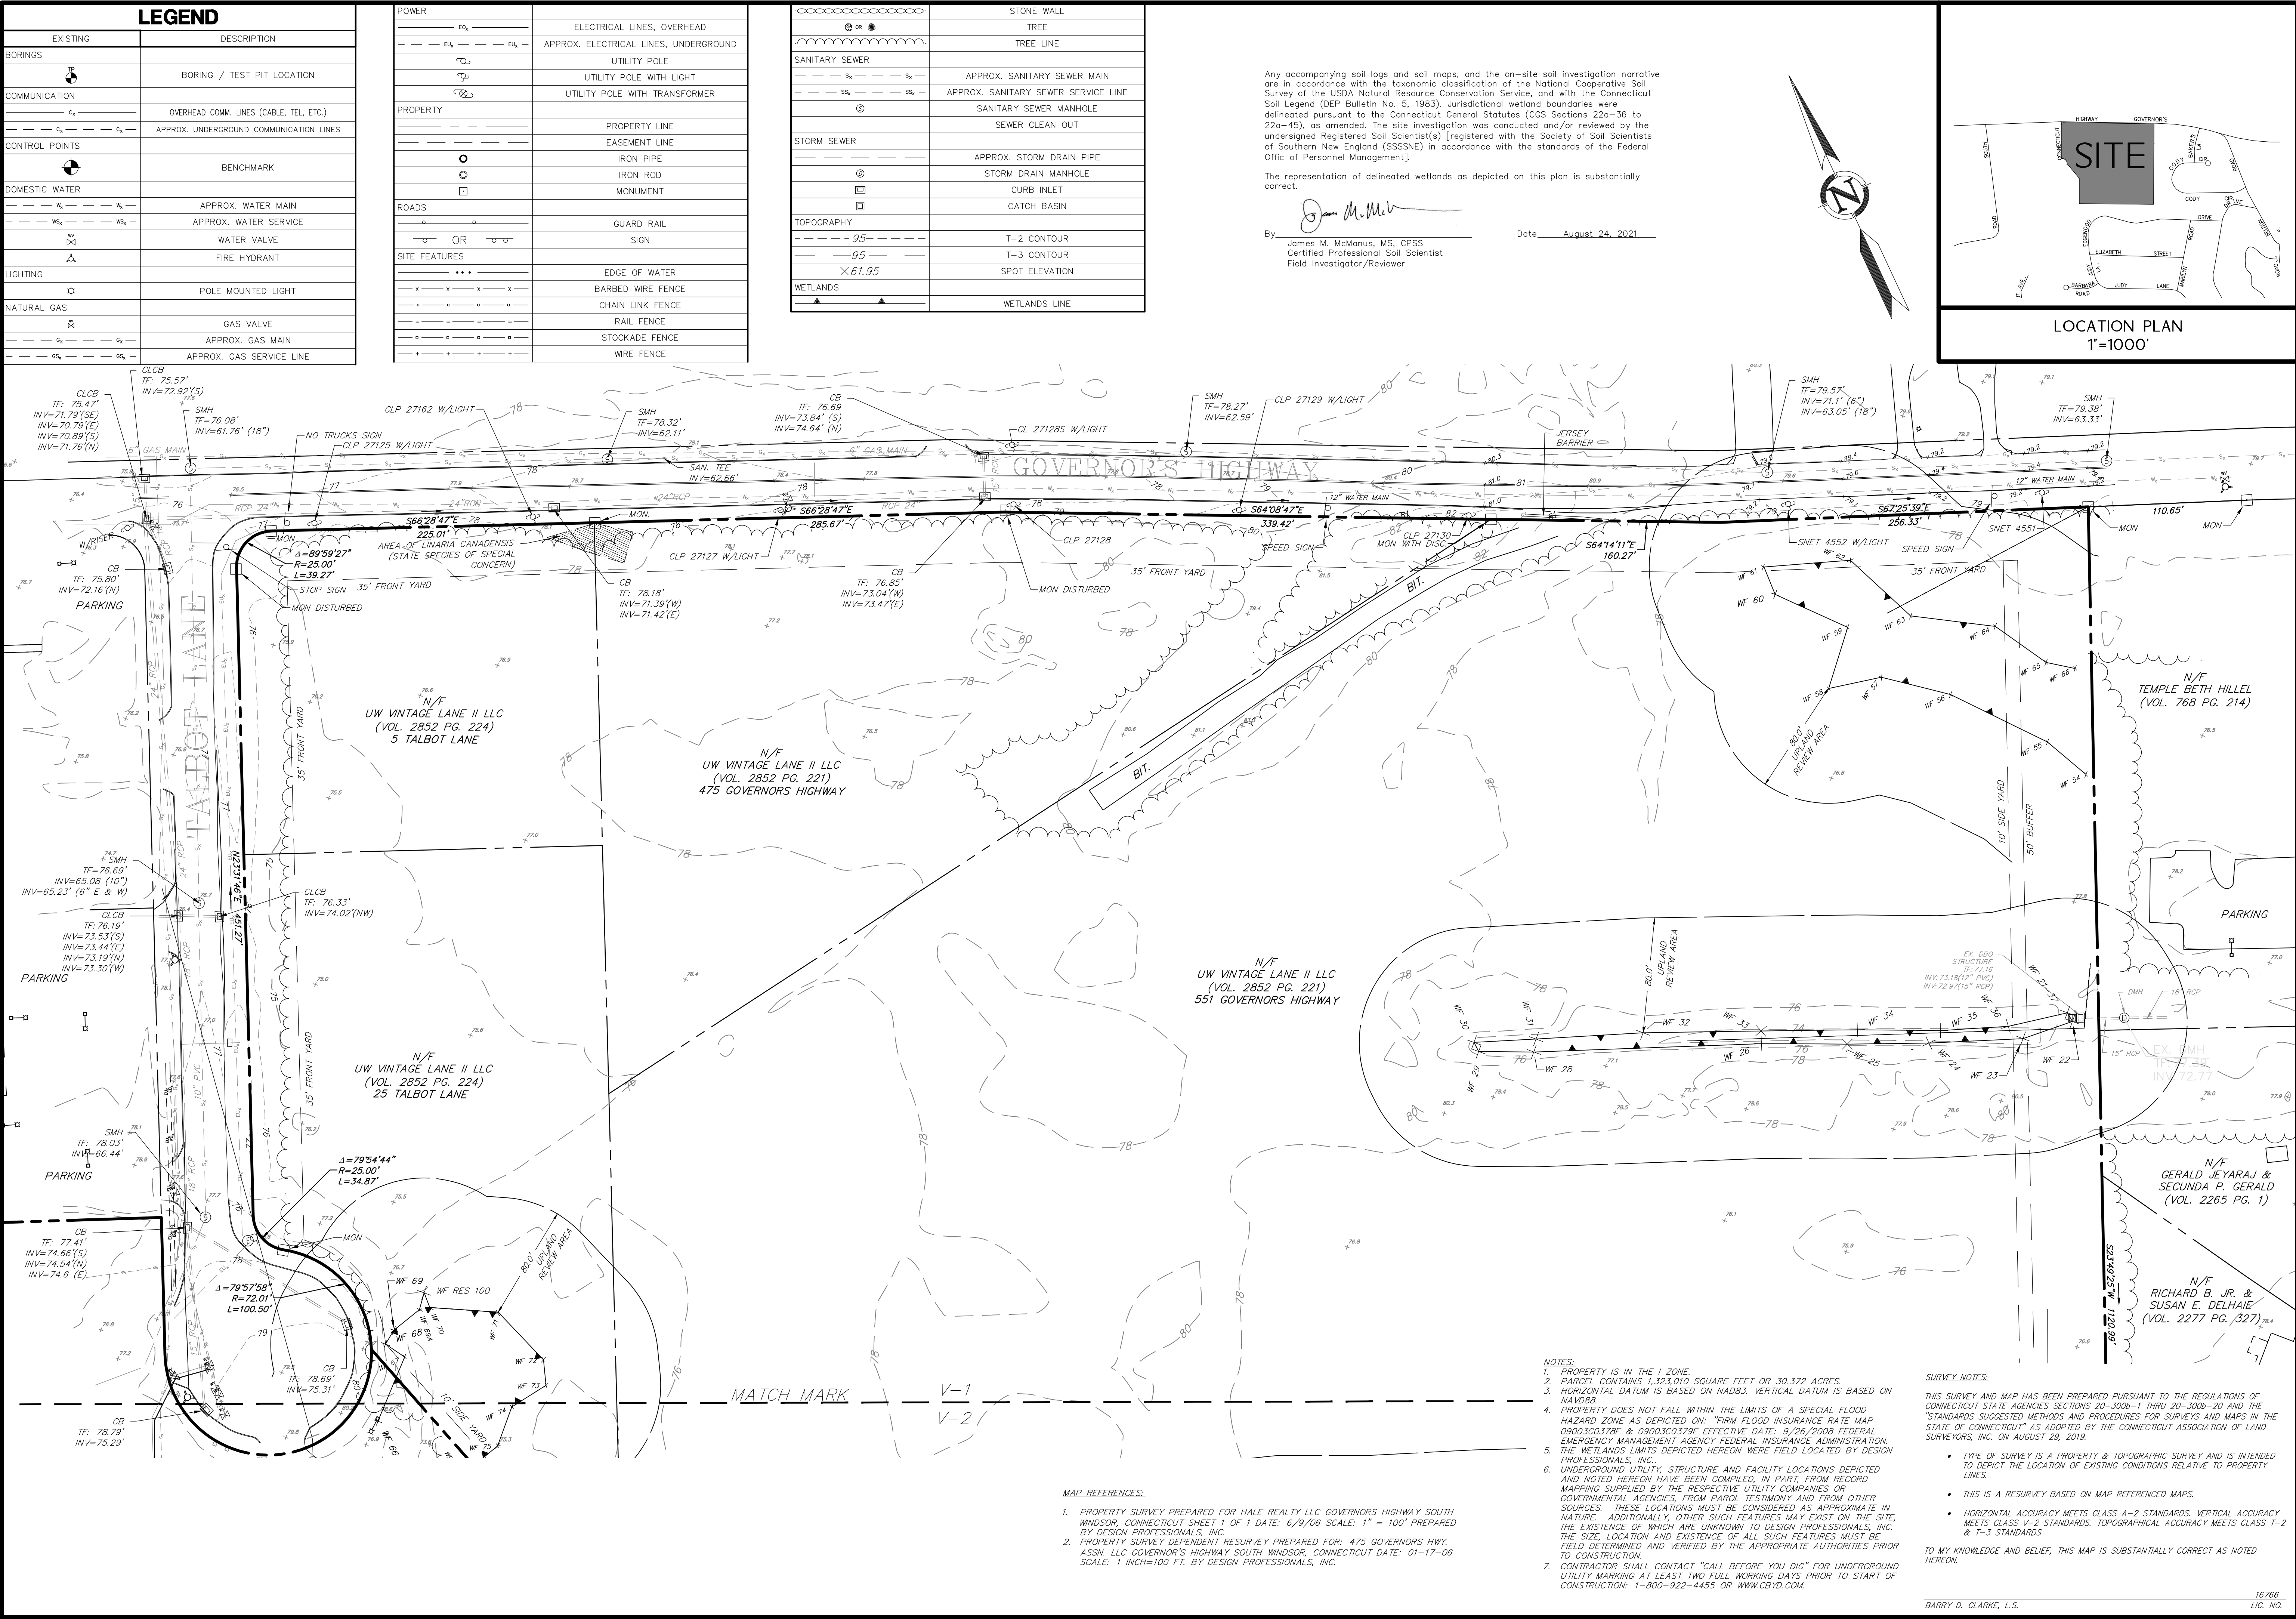

Copyright © 2021 Design Professionals, Inc. - All Rights Reserved

21 JEFFREY DRIVE
P.O. BOX 1167
SOUTH WINDSOR, CT 06074
860-268-2452
www.designprofessionalsinc.com

design professionals
CIVIL & TRAFFIC ENGINEERS / PLANNERS / SURVEYORS
GIS ANALYSTS / LANDSCAPE ARCHITECTS

PREPARED FOR:
BOB URSO & BRAD WAINMAN
UW VINTAGE LANE II, LLC
SOUTH CLASTONBURY, CT 06073
860-268-2452

PROJECT NO. 1976U
DATE 06/11/21
DESIGN BY: [Signature]
CHECKED BY: [Signature]
DRAWN BY: [Signature]
CROSSING BY: [Signature]
BDC

PROPOSED INDUSTRIAL FACILITY
5 & 25 TALBOT ROAD
475 & 551 GOVERNOR'S HIGHWAY
SOUTH WINDSOR, CONNECTICUT 06074

BY: MHA
MHA

NO. DATE REVISIONS

1 8/25/21 UPDATED WETLANDS & UPLAND REVIEW AREA

2 10/9/21 ADD NEW WETLANDS FLAGS

PROPERTY & TOPOGRAPHIC SURVEY

V-1

16766
BARRY D. CLARKE, L.S.
LIC. NO.

