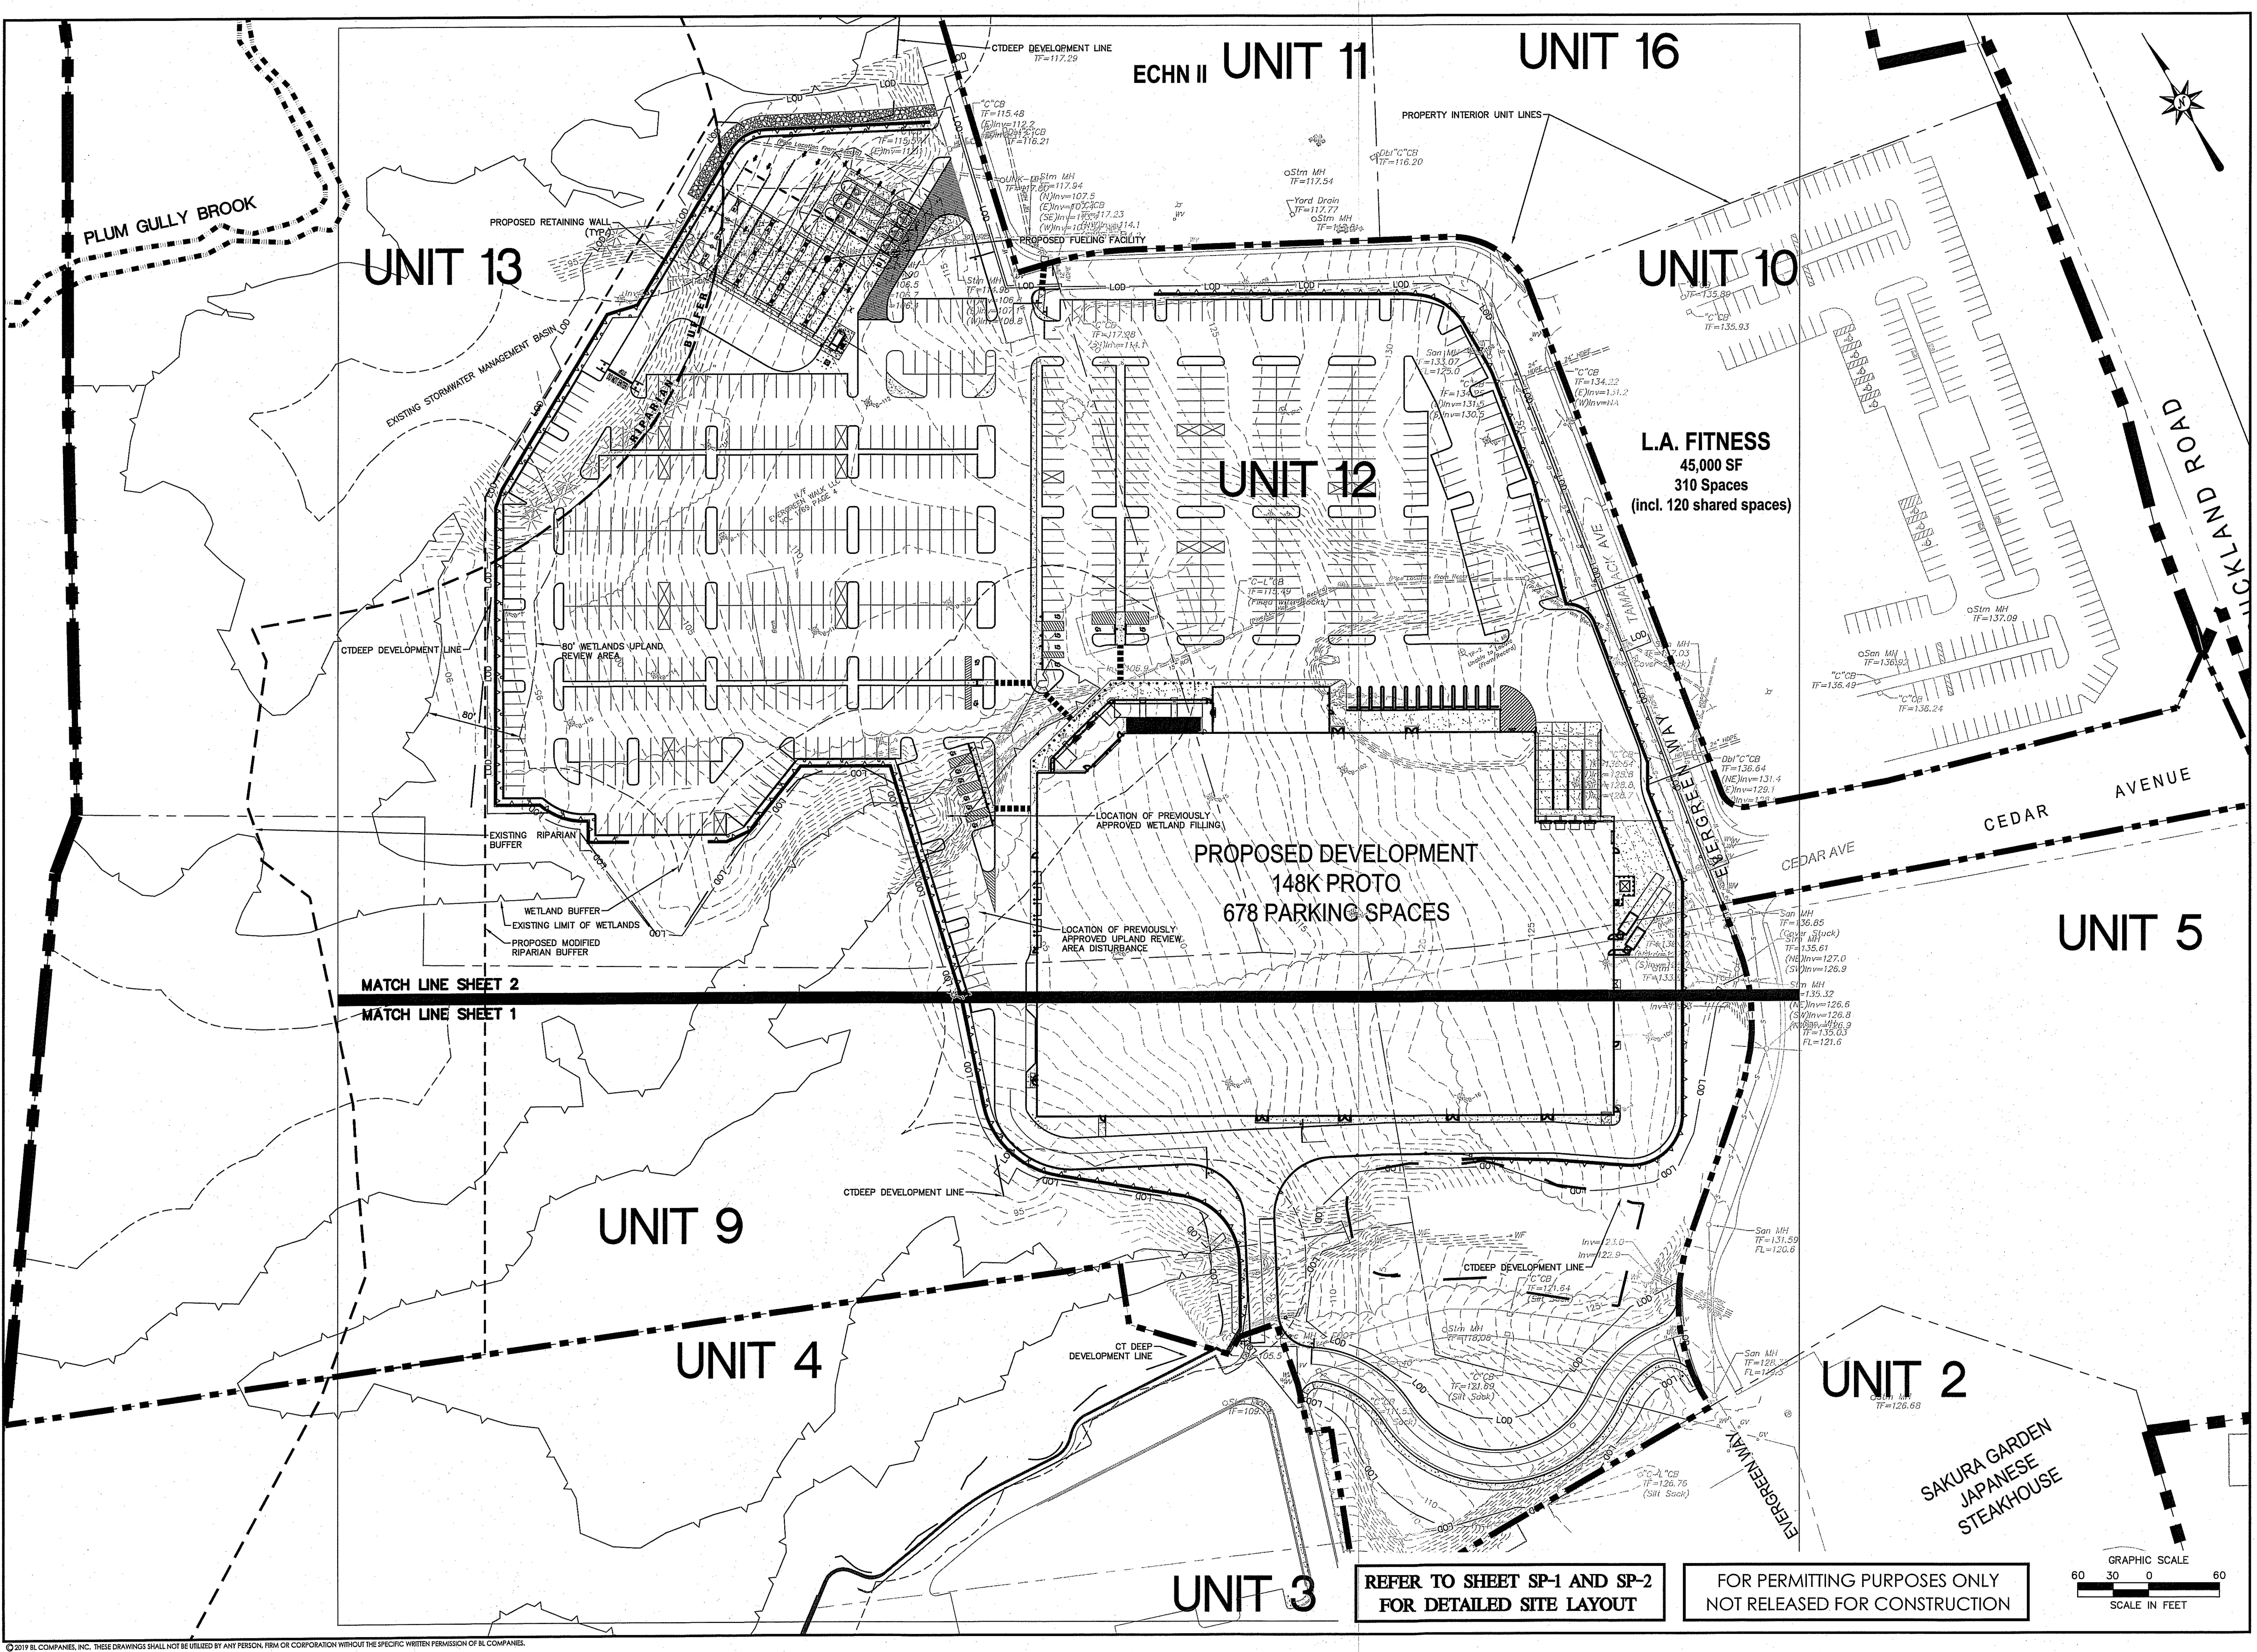

REFER TO SHEET SP-1 AND SP-2 FOR DETAILED SITE LAYOUT

FOR PERMITTING PURPOSES ONLY
NOT RELEASED FOR CONSTRUCTION

9/19/2019, SLECLERC, G:\JOBS13\13C\13C4718\DWG\OP13C471801.DWG,OP-1 24X36 60SC.

© 2019 BL COMPANIES, INC. THESE DRAWINGS SHALL NOT BE UTILIZED BY ANY PERSON, FIRM OR CORPORATION WITHOUT THE SPECIFIC WRITTEN PERMISSION OF BL COMPANIES.

Xref (s): : BD13C471801 : XC13C471801 : XZ13C471801 : XC13C471803 : XC13C471802 : XC13C471803 : XY13C471803 : XY13C471801 : XY13C471801_External

Architecture
Engineering
Environmental
Land Surveying

BL Companies

100 Constitution Plaza, 10th Floor
Hartford, CT 06103
(860) 249-2200
(860) 249-2400 Fax

PROPOSED DEVELOPMENT

EVERGREEN WALK - UNIT 12
151 BUCKLAND ROAD
SOUTH WINDSOR, CONNECTICUT

REVISIONS		
No.	Date	Desc.

Designed	J.A.B.
Drawn	S.E.L.
Reviewed	
Scale	1"=60'
Project No.	13C4718
Date	09/18/2019

CAD File:
OP13C471801

Title
OVERALL SITE PLAN

Sheet No.
OP-1