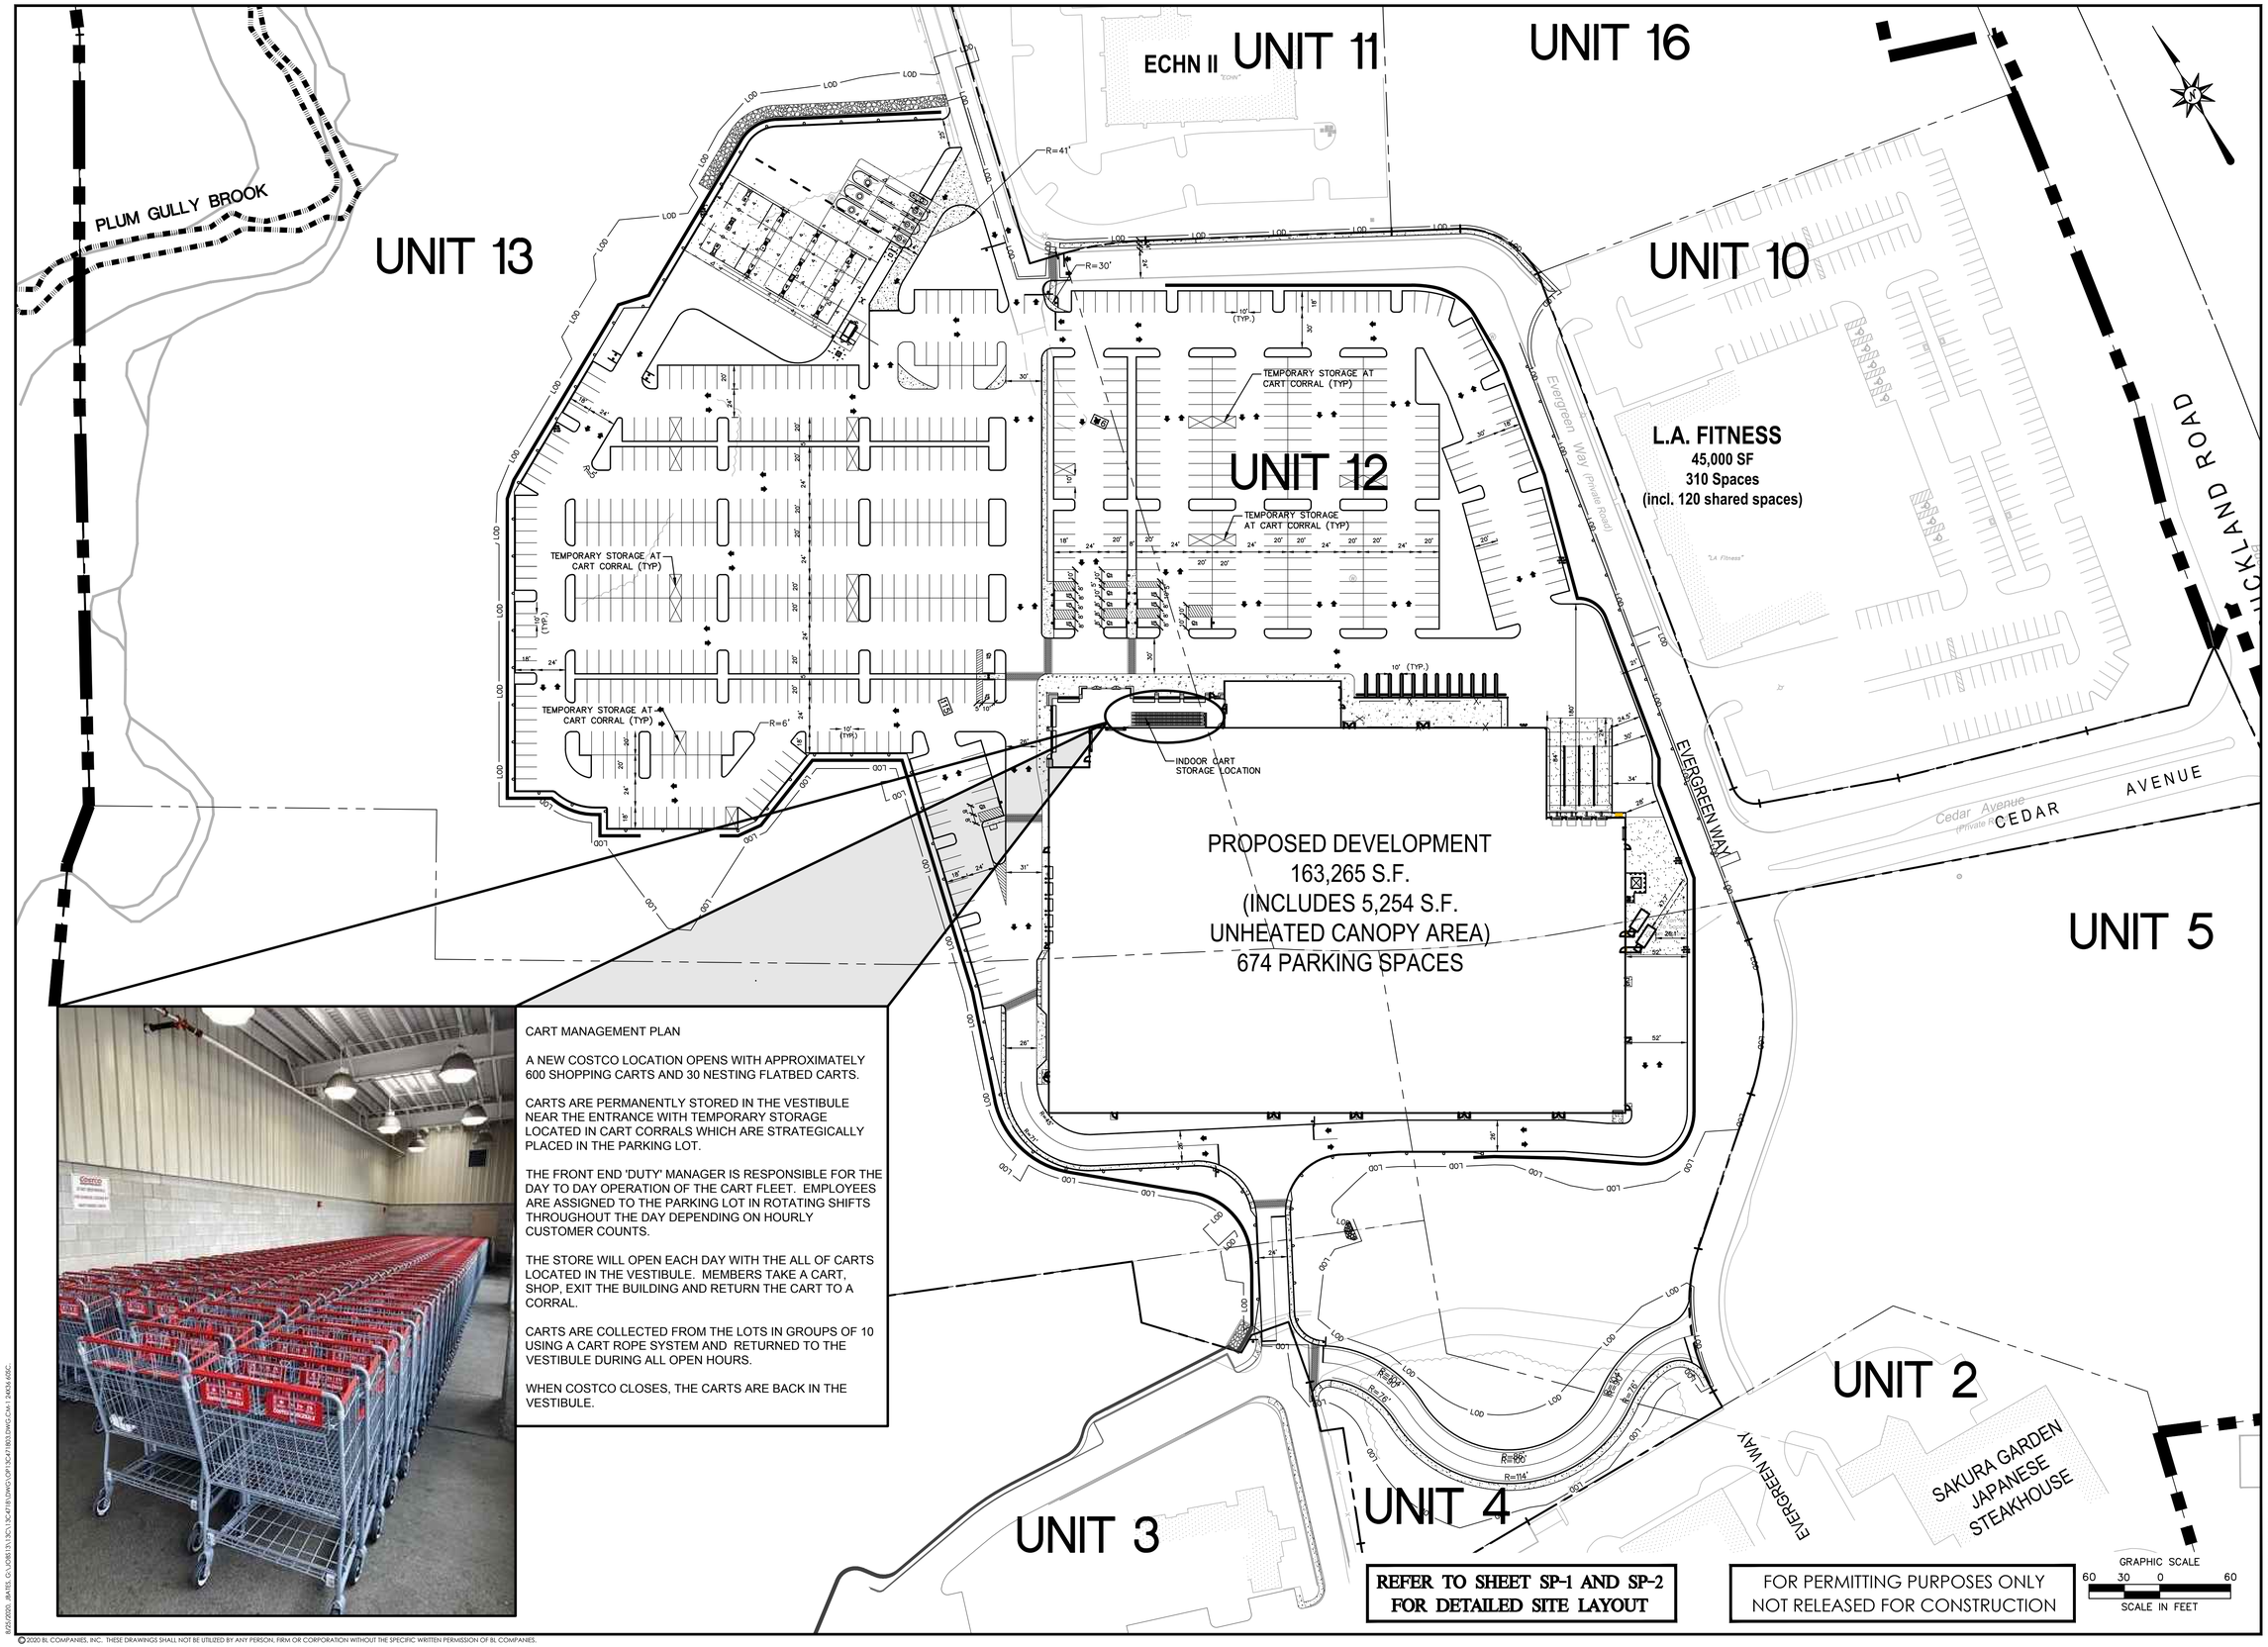

CART MANAGEMENT PLAN

A NEW COSTCO LOCATION OPENS WITH APPROXIMATELY 600 SHOPPING CARTS AND 30 NESTING FLATBED CARTS.

CARTS ARE PERMANENTLY STORED IN THE VESTIBULE NEAR THE ENTRANCE WITH TEMPORARY STORAGE LOCATED IN CART CORRALS WHICH ARE STRATEGICALLY PLACED IN THE PARKING LOT.

THE FRONT END 'DUTY' MANAGER IS RESPONSIBLE FOR THE DAY TO DAY OPERATION OF THE CART FLEET. EMPLOYEES ARE ASSIGNED TO THE PARKING LOT IN ROTATING SHIFTS THROUGHOUT THE DAY DEPENDING ON HOURLY CUSTOMER COUNTS.

THE STORE WILL OPEN EACH DAY WITH THE ALL OF CARTS LOCATED IN THE VESTIBULE. MEMBERS TAKE A CART, SHOP, EXIT THE BUILDING AND RETURN THE CART TO A CORRAL.

CARTS ARE COLLECTED FROM THE LOTS IN GROUPS OF 10 USING A CART ROPE SYSTEM AND RETURNED TO THE VESTIBULE DURING ALL OPEN HOURS.

WHEN COSTCO CLOSES, THE CARTS ARE BACK IN THE VESTIBULE.

REFER TO SHEET SP-1 AND SP-2 FOR DETAILED SITE LAYOUT

FOR PERMITTING PURPOSES ONLY
NOT RELEASED FOR CONSTRUCTION

Architecture
Engineering
Environmental
Land Surveying
BL Companies

100 Constitution Plaza, 10th Floor
Hartford, CT 06103
(860) 249-2200
(860) 249-2400 Fax

PROPOSED DEVELOPMENT
EVERGREEN WALK - UNIT 12
151 BUCKLAND ROAD
SOUTH WINDSOR, CONNECTICUT

REVISIONS

No.	Date	Desc.
1	01/06/2020	DRAINAGE MODIFICATION
2	08/14/2020	PLANNING AND ZONING SUBMISSION

Designed	J.A.B.
Drawn	S.E.L.
Reviewed	
Scale	1"=60'
Project No.	13C4718
Date	09/18/2019
CAD File: OP13C471803	

Title
SHOPPING CART MANAGEMENT PLAN

Sheet No.
CM-1

Xref (s): BD13C471801 , XC13C471801 , XC13C471802 , XC13C471803 , XY13C471801 External

8/25/2020 , JBATES , G:\JOBS\13\C\13C4718\DWG\OP13C471803.DWG,CAN 1 24X36 ANSI C

© 2020 BL COMPANIES, INC. THESE DRAWINGS SHALL NOT BE UTILIZED BY ANY PERSON, FIRM OR CORPORATION WITHOUT THE SPECIFIC WRITTEN PERMISSION OF BL COMPANIES.