SITE PLAN LEGEND

- CHAIN LINK FENCE
- STORM PIPE
- WALL
- PROPOSED CONTOUR
- SYNTHETIC TURF FIELD
- ASPHALT
- CONCRETE
- STONE PATHWAY
- PROPOSED TREES
- ATHLETIC FIELD LIGHT POLE
- PARKING LOT LIGHT POLE
- SPOT GRADE 175.00

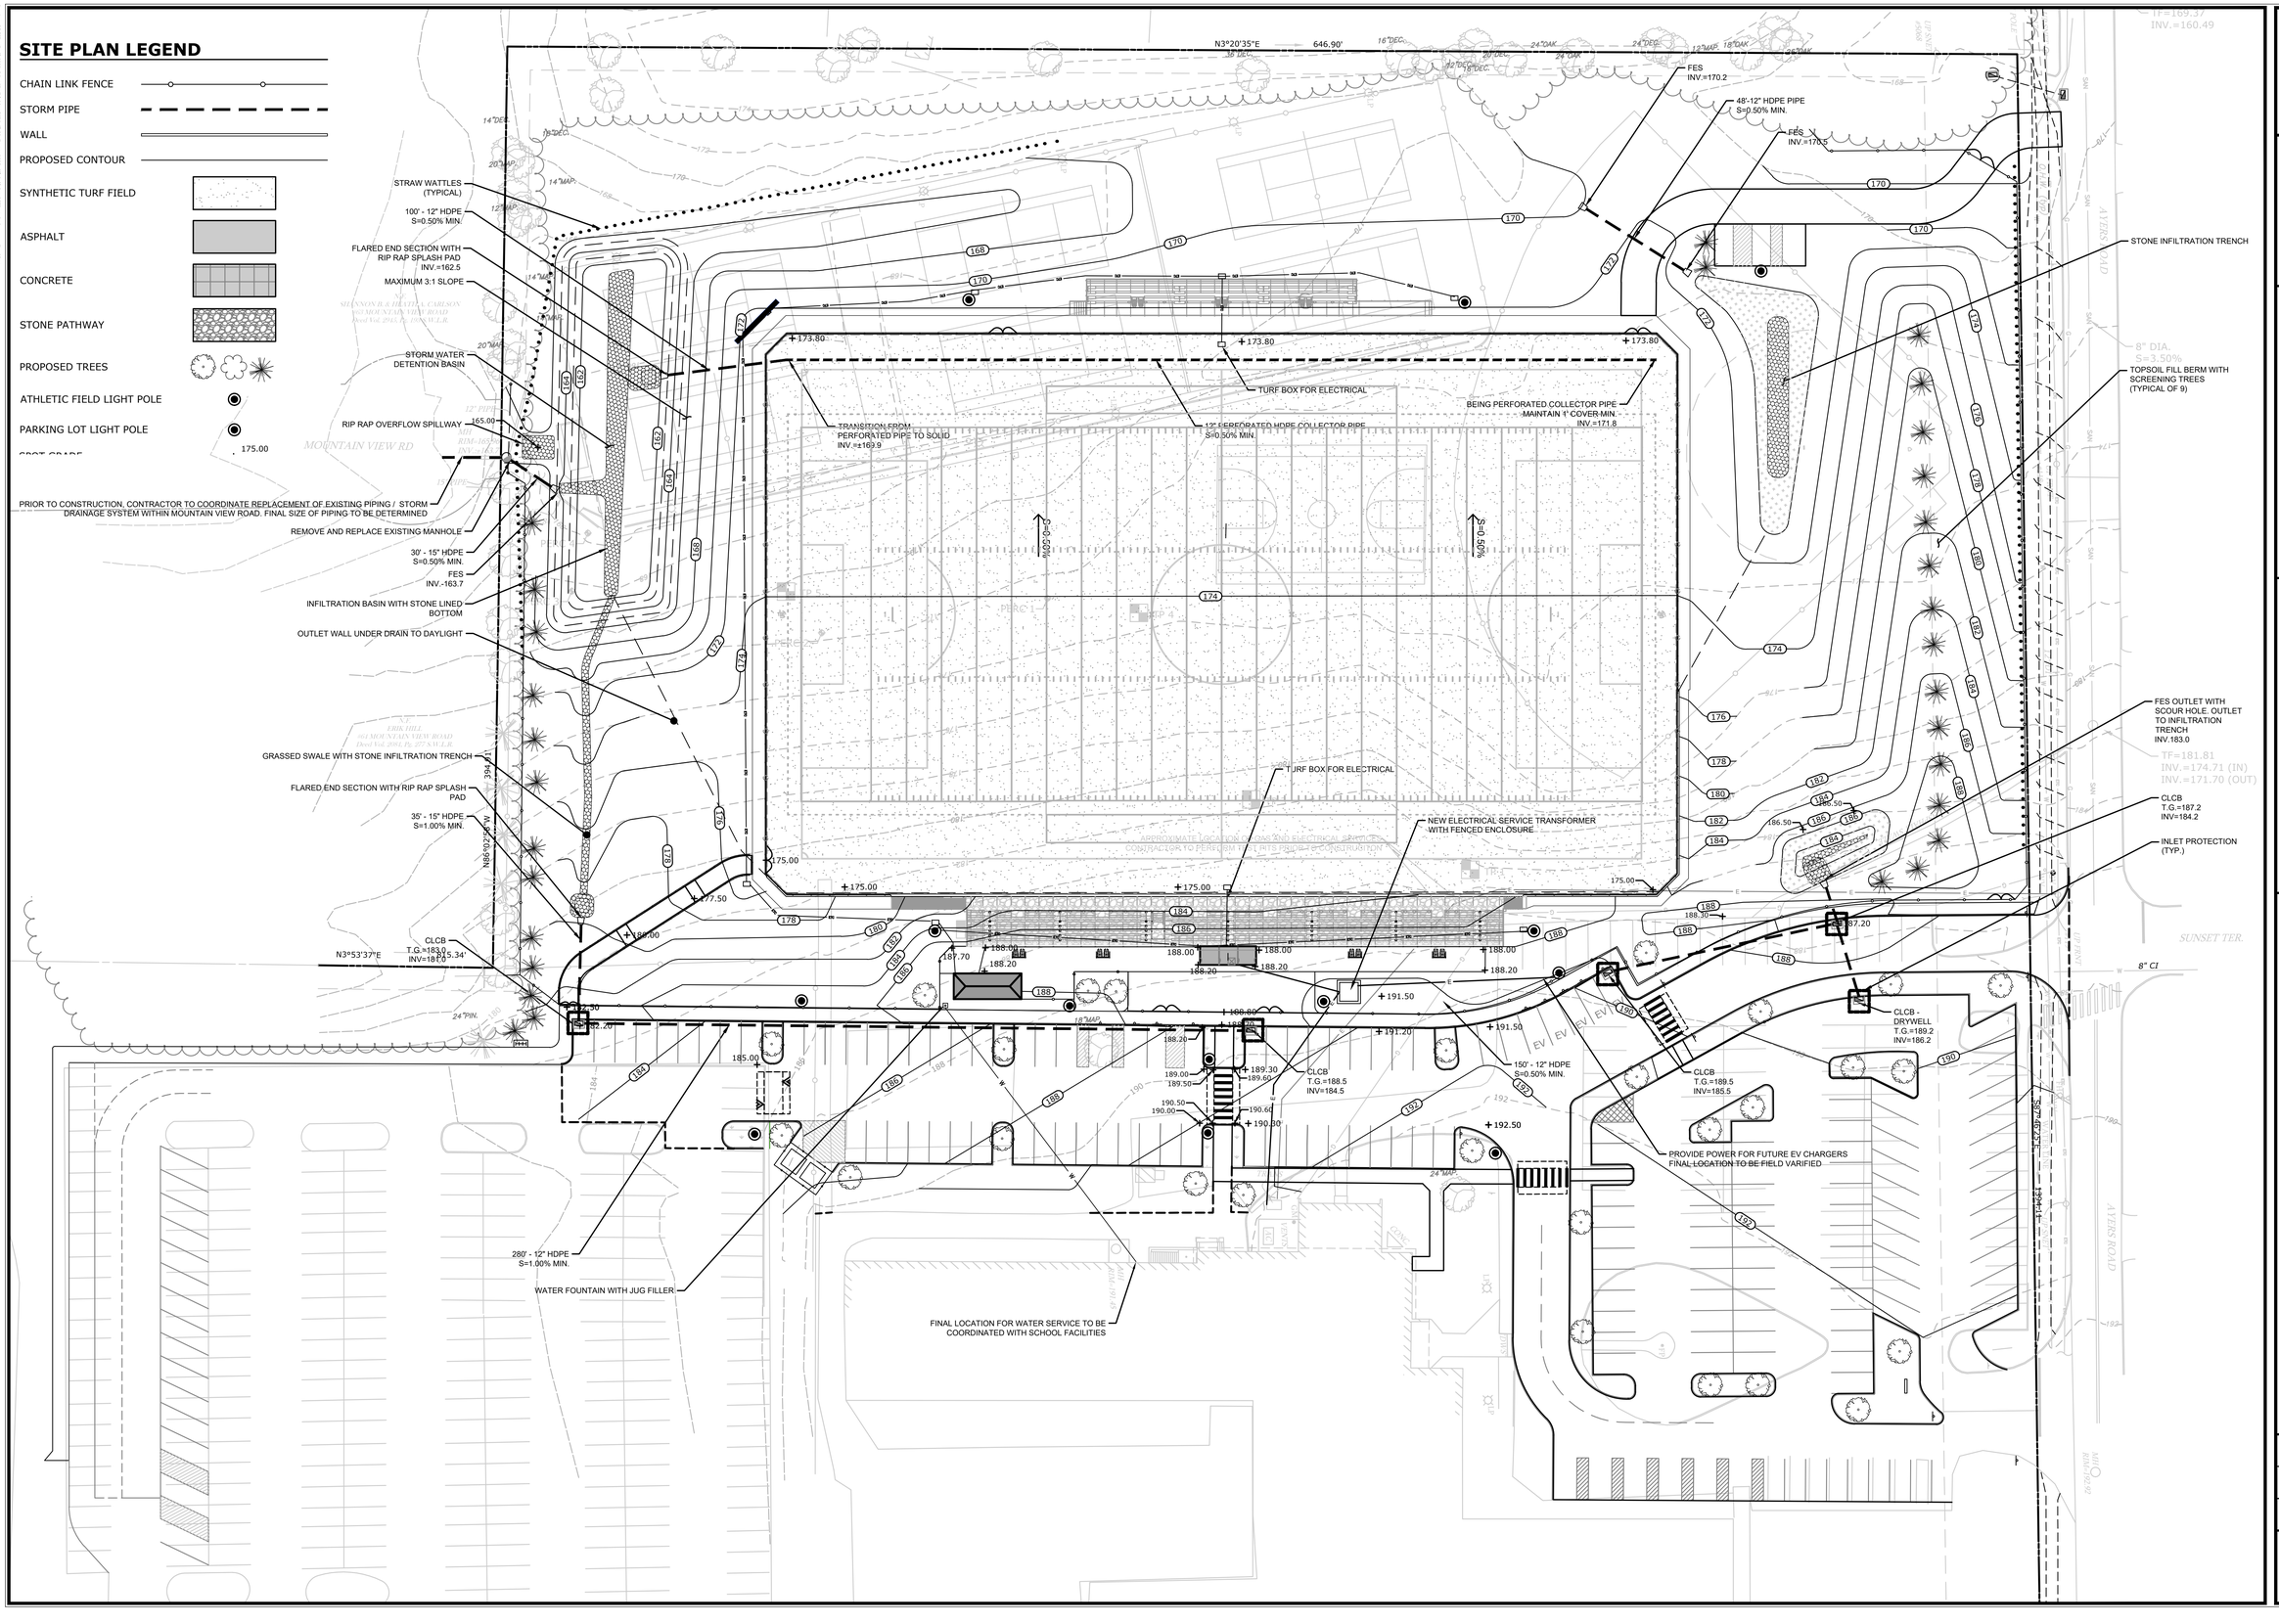

CEH ENGINEERING AND CONSULTING
580 SHEPARD AVENUE
HAMDEN, CT 06514
chris.hulk@yahoo.com, 203-676-4445

FieldTurf
A Tarkett Sports Company

DESCRIPTION	DATE	BY
IWWC SUBMISSION REVISIONS	12/28/2023	CEH
PZC SUBMISSION	1/22/2024	CEH
P & Z SUBMISSION REVISIONS	3/4/2024	CEH
P & Z SUBMISSION REVISIONS	3/21/2024	CEH

SITE PLAN - GRADING AND UTILITIES

PROPOSED SYNTHETIC TURF FIELD AND TENNIS COURT DEVELOPMENT
SOUTH WINDSOR HIGH SCHOOL

AYERS ROAD AND NEVERS ROAD
SOUTH WINDSOR, CONNECTICUT

CEH	JDH
DESIGNED	DRAWN

SCALE: 1"=30'

DATE: DECEMBER 15, 2023

SHEET: **GR-1**