Building Type A - Front Elevation
Scale: 1/8"=1'-0"

Copyright protected by Thomas J. Brennan Architects and South Windsor Developers, L.L.C. Not for reproduction or for any other use by any parties other than Thomas J. Brennan Architects and South Windsor Developers, L.L.C. without the express prior written consent of Thomas J. Brennan Architects and South Windsor Developers, L.L.C.

Building Type A - Typical Side Elevation
Scale: 1/8"=1'-0"

Building Type A - Rear Elevation
Scale: 1/8"=1'-0"

Managed By: BDL
Drawn By:
Checked By:
Redlined By:
Date:
Issue For Permit:
Issue For Review: 06-22-21
Issue For Construction:
Revisions:

© 2021 Thomas J. Brennan Architects, Inc. This Document is the sole property and copyright of the Architect and shall not be used or reproduced in any form without authorization.

STATE OF CONNECTICUT
THOMAS J. BRENNAN
No. 15075
LICENSED ARCHITECT

NEW MULTI-FAMILY APARTMENT PROJECT FOR

EVERGREEN AT SOUTH WINDSOR

Somerville Connecticut

Apartments

Thomas J. Brennan
ARCHITECTS
3803 Parkwood Blvd
Suite 700
Frisco, Texas 75034
972-867-3948
Fax
972-378-9416

Sheet No.
A1
Of Sheets
Project No.
20347

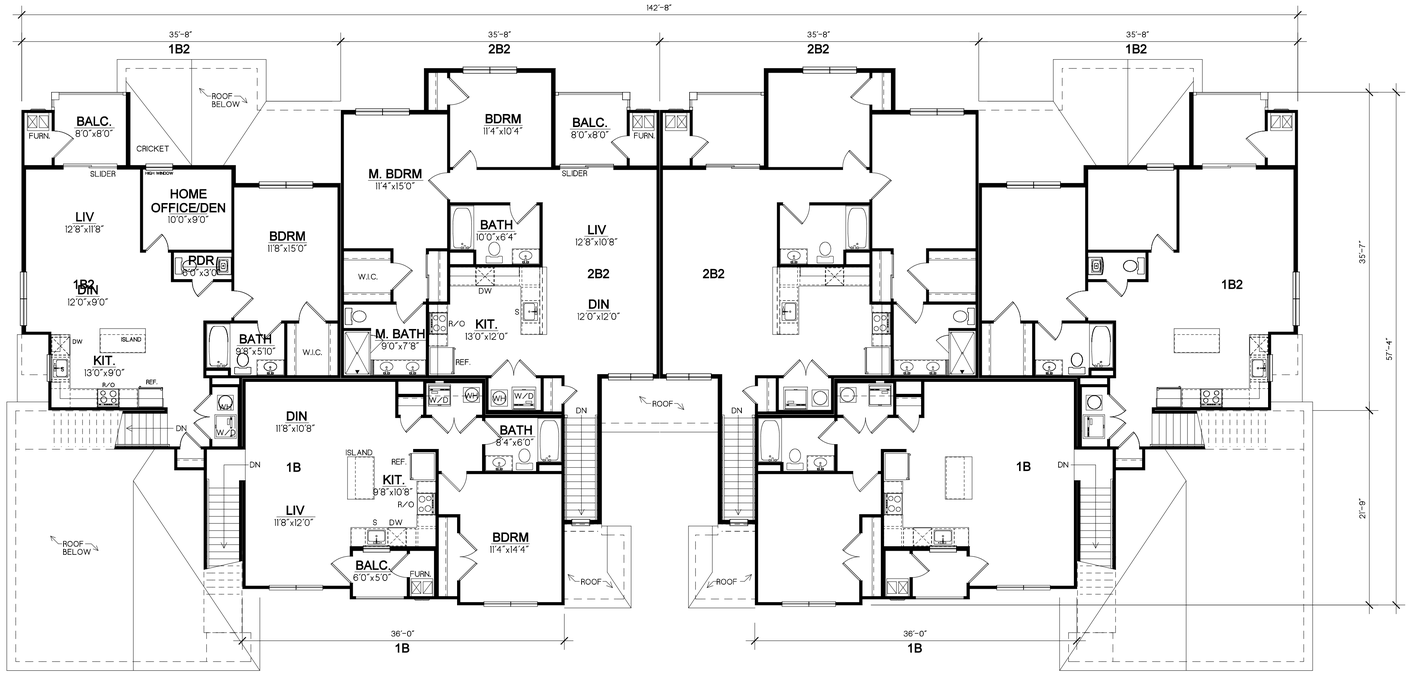

Building Type A - 2nd Floor Plan
Scale: 1/8"=1'-0"

Copyright protected by Thomas J. Brennan Architects and South Windsor Developers, L.L.C. Not for reproduction or for any other use by any parties other than Thomas J. Brennan Architects and South Windsor Developers, L.L.C. without the express prior written consent of Thomas J. Brennan Architects and South Windsor Developers, L.L.C.

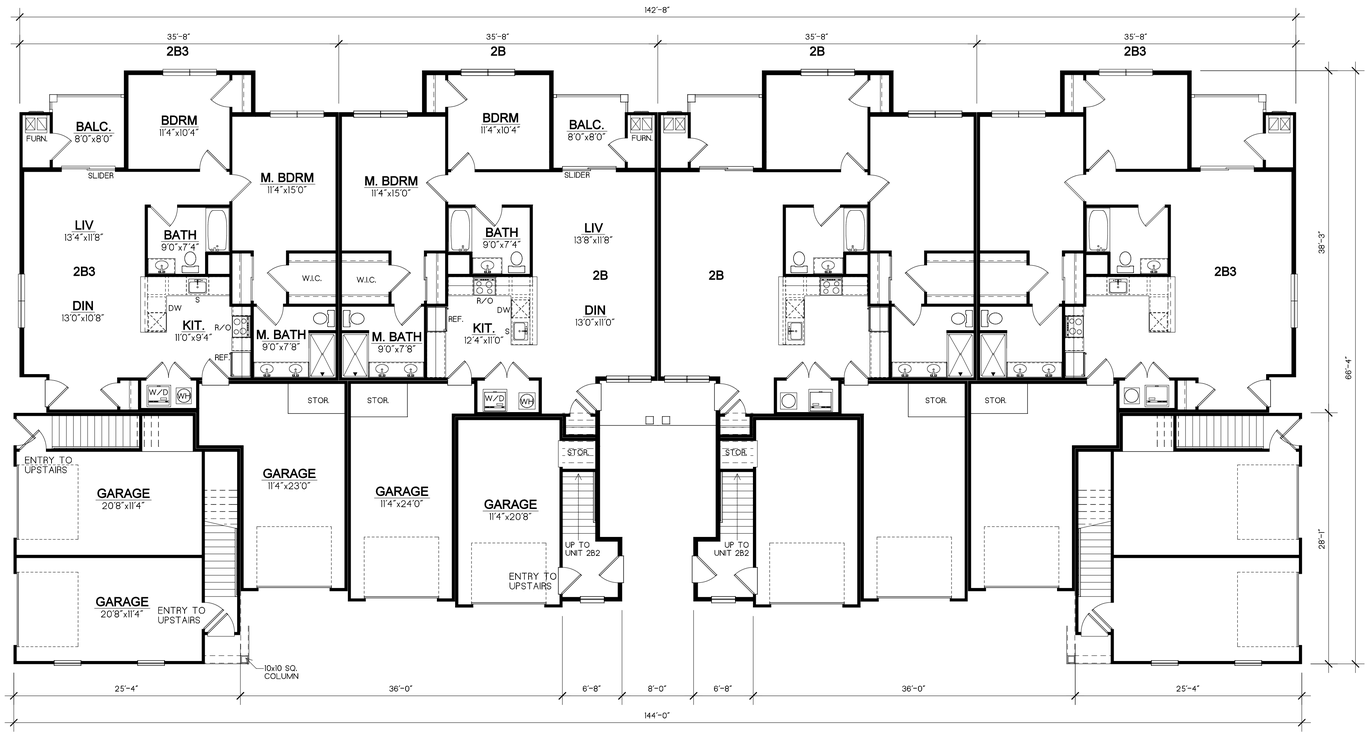

Building Type A - 1st Floor Plan
Scale: 1/8"=1'-0"

Building Type A Program		
Apartment	*Area*	*Units*
Unit 1B	*886 sq.ft.*	*2*
Unit 1B2	*1,007 sq.ft.*	*2*
Unit 2B	*1,131 sq.ft.*	*2*
Unit 2B2	*1,228 sq.ft.*	*2*
Unit 2B3	*1,126 sq.ft.*	*2*
Total Units		*10*
Total Garages		*10*

Managed By: BDL
Drawn By:
Checked By:
Redlined By:
Date:
Issue For Permit:
Issue For Review: 06-22-21
Issue For Construction:
Revisions:

© 2021 Thomas J. Brennan Architects, Inc. This Document is the sole property and copyright of the Architect and shall not be used or reproduced in any form without authorization.

STATE OF CONNECTICUT
THOMAS J. BRENNAN
No. 15075
LICENSED ARCHITECT

NEW MULTI-FAMILY APARTMENT PROJECT FOR
EVERGREEN AT SOUTH WINDSOR
Somerville
Connecticut

Thomas J. Brennan
ARCHITECTS

3803 Parkwood Blvd
Suite 700
Frisco, Texas 75034
972-867-3948
Fax
972-378-9416

Apartments

Sheet No.
A2
Of Sheets
Project No.
20347

Building Type B - Front Elevation
Scale: 1/8"=1'-0"

Copyright protected by Thomas J. Brennan Architects and South Windsor Developers, L.L.C. Not for reproduction or for any other use by any parties other than Thomas J. Brennan Architects and South Windsor Developers, L.L.C. without the express prior written consent of Thomas J. Brennan Architects and South Windsor Developers, L.L.C.

Building Type B - Typical Side Elevation
Scale: 1/8"=1'-0"

Building Type B - Rear Elevation
Scale: 1/8"=1'-0"

Managed By: BDL
Drawn By:
Checked By:
Redlined By:
Date:
Issue For Permit:
Issue For Review: 06-22-21
Issue For Construction:
Revisions:

© 2021 Thomas J. Brennan Architects, Inc. This Document is the sole property and copyright of the Architect and shall not be used or reproduced in any form without authorization.

STATE OF CONNECTICUT
THOMAS J. BRENNAN
No. 15075
LICENSED ARCHITECT

NEW MULTI-FAMILY APARTMENT PROJECT FOR

EVERGREEN AT SOUTH WINDSOR

Somerville Connecticut

Apartments

Thomas J. Brennan
ARCHITECTS
3803 Parkwood Blvd
Suite 700
Frisco, Texas 75034
972-867-3948
Fax
972-378-9416

Sheet No.
A3
Of Sheets
Project No.
20347

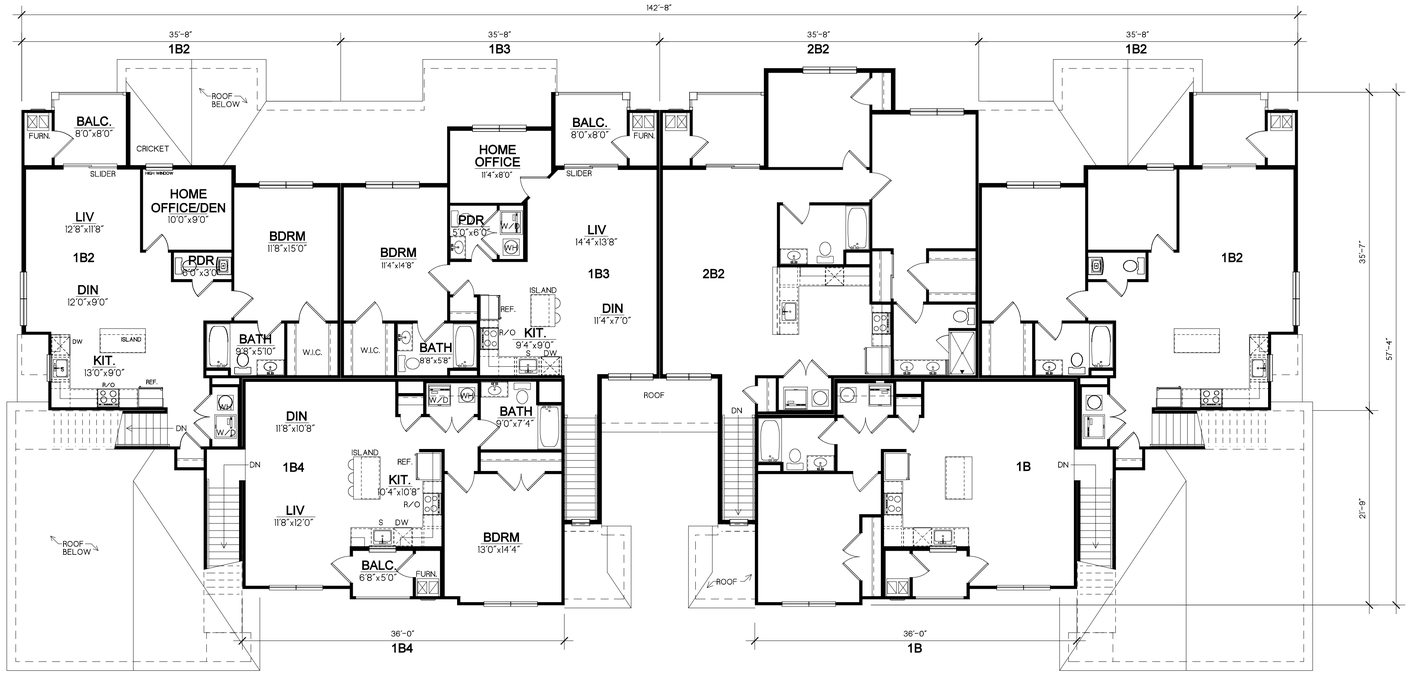

Building Type B - 2nd Floor Plan
Scale: 1/8"=1'-0"

Copyright protected by Thomas J. Brennan Architects and South Windsor Developers, L.L.C. Not for reproduction or for any other use by any parties other than Thomas J. Brennan Architects and South Windsor Developers, L.L.C. without the express prior written consent of Thomas J. Brennan Architects and South Windsor Developers, L.L.C.

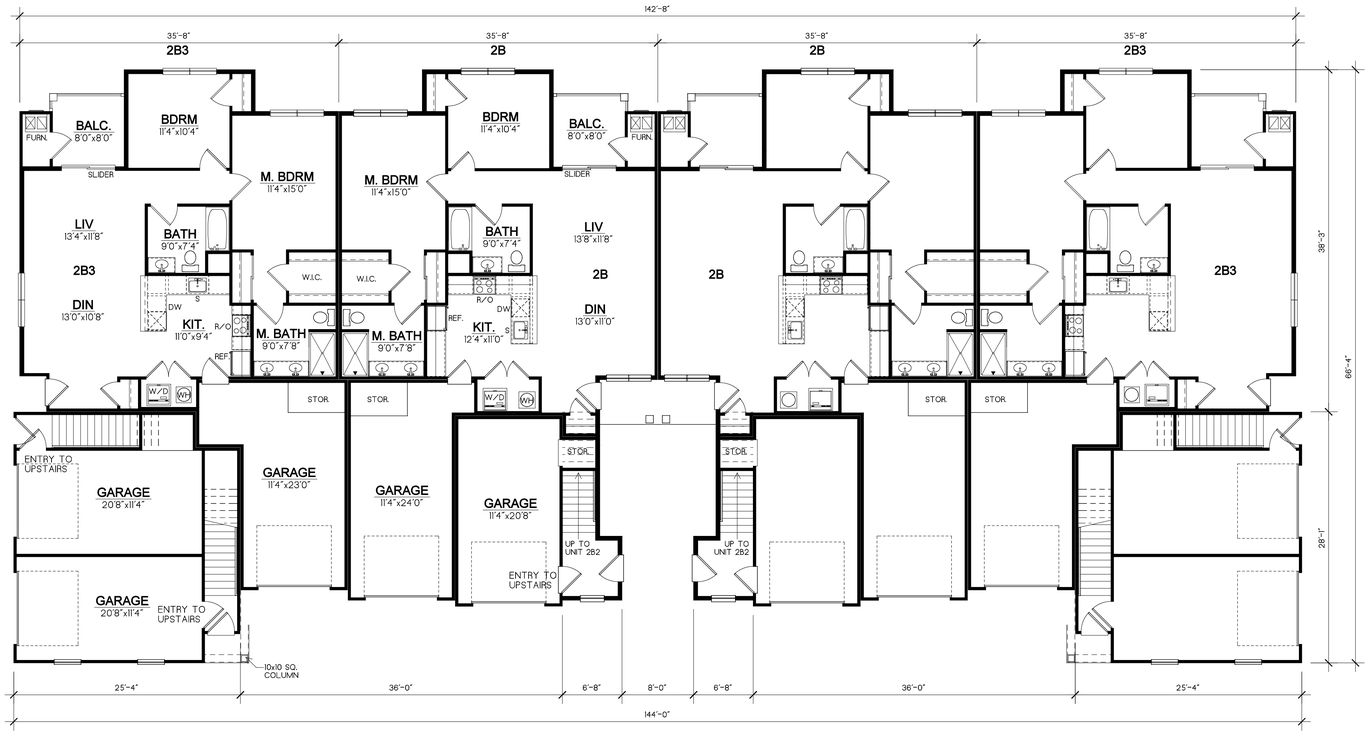

Building Type B - 1st Floor Plan
Scale: 1/8"=1'-0"

Building Type B Program

Apartment	*Area*	*Units*
Unit 1B	*886 sq.ft.*	*1*
Unit 1B2	*1,007 sq.ft.*	*2*
Unit 1B3	*1,003 sq.ft.*	*1*
Unit 1B4	*918 sq.ft.*	*1*
Unit 2B	*1,131 sq.ft.*	*2*
Unit 2B2	*1,228 sq.ft.*	*1*
Unit 2B3	*1,126 sq.ft.*	*2*
Total Units		*10*
Total Garages		*10*

Managed By: BDL
Drawn By:
Checked By:
Redlined By:
Date:
Issue For Permit:
Issue For Review: 06-22-21
Issue For Construction:
Revisions:

© 2021 Thomas J. Brennan Architects, Inc. This Document is the sole property and copyright of the Architect and shall not be used or reproduced in any form without authorization.

STATE OF CONNECTICUT
THOMAS J. BRENNAN
No. 15075
LICENSED ARCHITECT

NEW MULTI-FAMILY APARTMENT PROJECT FOR
EVERGREEN AT SOUTH WINDSOR
Somerville Connecticut

Apartments

Thomas J. Brennan
ARCHITECTS
3803 Parkwood Blvd
Suite 700
Frisco, Texas 75034
972-867-3948
Fax
972-378-9416

Sheet No.
A4
Of Sheets
Project No.
20347