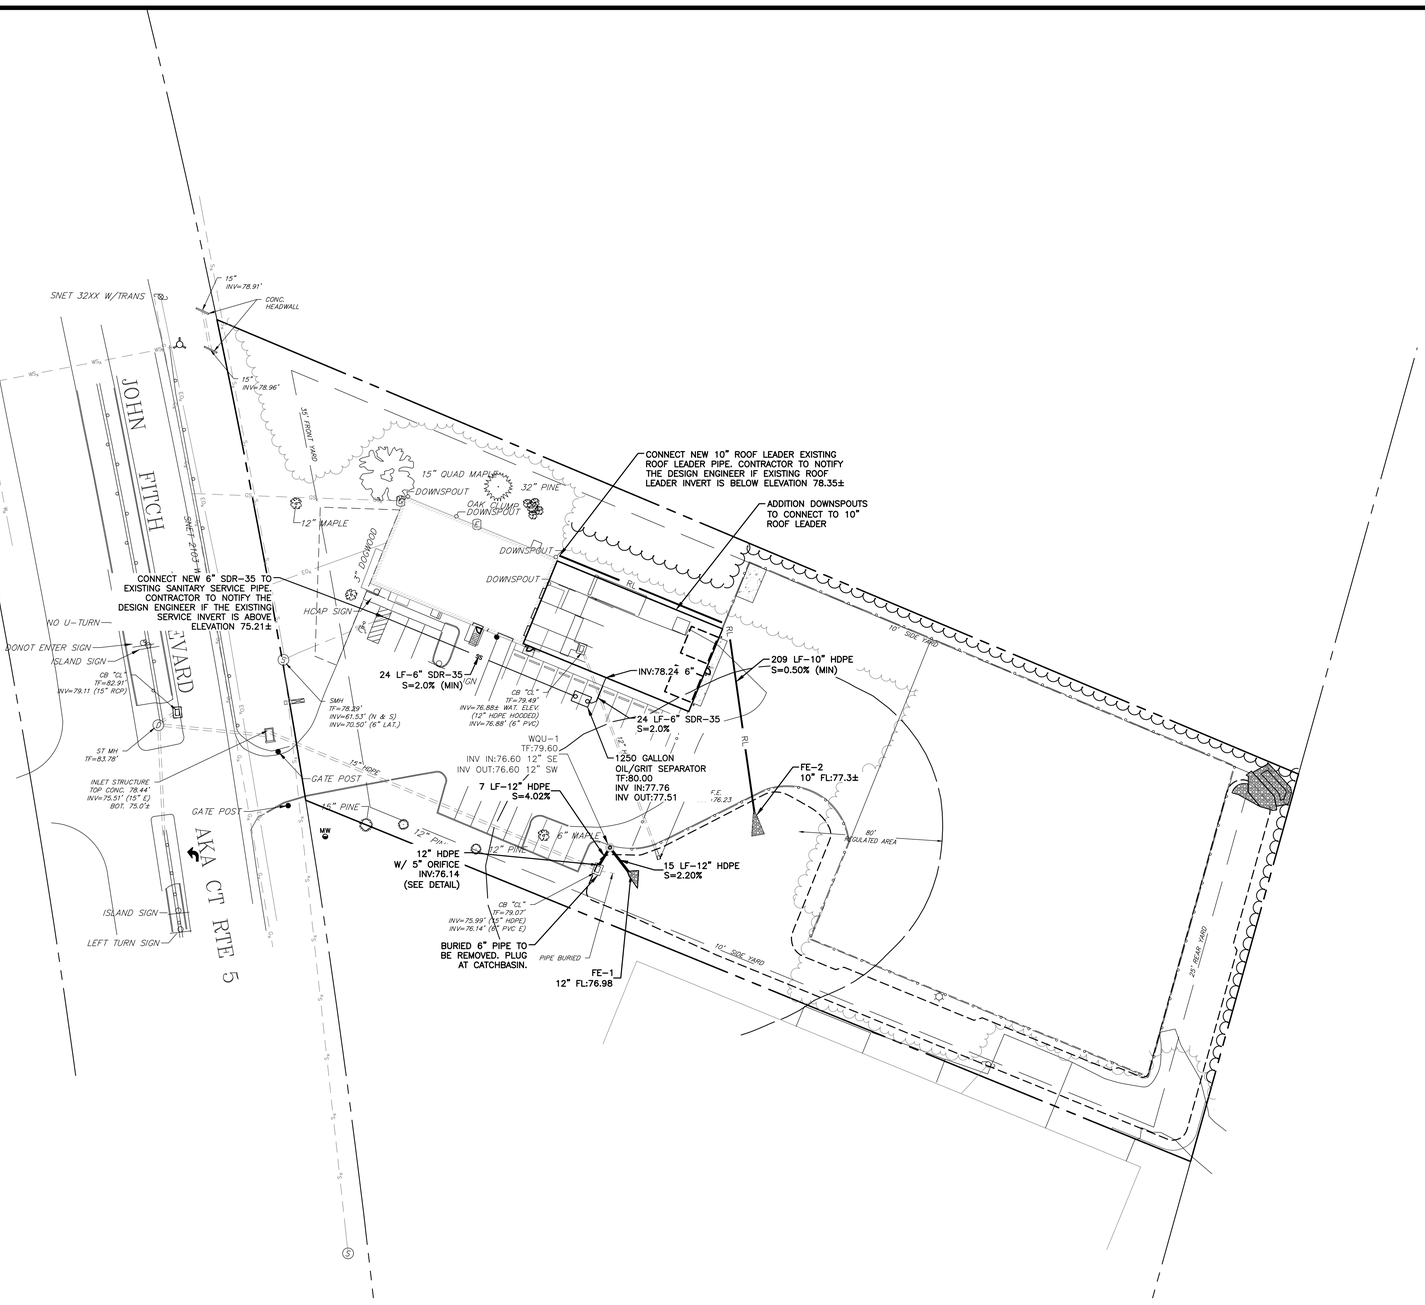

PROPERTY OWNERS:
AIRGAS USA, LLC SUCCESSOR BY MERGER TO ABCO WELDING & INDUSTRIAL SUPPLY INC.
6055 ROCKSIDE WOODS BLVD N.
INDEPENDENCE, OH 44131

APPLICANT:
BARRY EQUIPMENT COMPANY, INC.
30 BIRCH ISLAND ROAD
WEBSTER, MA 01570
508-943-9072

REFERENCES:
THIS PLAN REFERS TO THE FOLLOWING:
1. PLAN TITLED "PROPERTY & TOPOGRAPHIC SURVEY, 1608 JOHN FITCH BOULEVARD, SOUTH WINDSOR, CONNECTICUT" DATED 10-23-2019 PREPARED BY DESIGN PROFESSIONALS, INC.

UTILITY PLAN NOTES:
1. 'CALL BEFORE YOU DIG' – CONTRACTOR SHALL NOTIFY UTILITY COMPANIES OF PENDING EXCAVATION BY CALLING 811 AT LEAST 3 WORKING DAYS PRIOR TO BEGINNING EXCAVATION.
2. THIS PLAN SHALL BE USED FOR UTILITY PURPOSES ONLY
3. REFER TO NOTES SHEET FOR UTILITY NOTES

Copyright © 2020 Design Professionals, Inc. – All Rights Reserved

21 FIRST DRIVE
P.O. BOX 317
SOUTH WINDSOR, CT 06074
860-291-8755 – T
860-291-8757 – F
www.designprofessionals.com

design professionals
CIVIL & TRAFFIC ENGINEERS / LAND SURVEYORS
PLANNERS / LANDSCAPE ARCHITECTS

• The plans, details, sketches, & specs, the ideas, designs and arrangements represented thereon are owned by Design Professionals, Inc. and shall not be used in whole or part without the written permission of the Professional Engineer, Land Surveyor or Landscape Architect. Unauthorized use without permission is prohibited.
• Reproduction techniques used in the production of the plan can stretch or shrink the paper. Scaling of the plan is prohibited. Contact Design Professionals for information is required.
• The plan and other plans prepared by Design Professionals, Inc. are instruments of service and shall remain its property. The use of these plans by OWNER or others on extensions of this project or on any other project without the written permission and full compensation to Design Professionals, Inc. shall be at OWNER's and user's sole risk and without liability to Design Professionals, Inc. OWNER shall indemnify and hold harmless Design Professionals, Inc. from all claims, damages, losses and expenses including attorney's fees arising out of or resulting from such use. Additional use of these plans by OWNER or others shall entitle Design Professionals, Inc. to additional compensation.

PROJECT NO.: 4342
DATE: 9/1/2020
DRAWN BY: DHI
CHECKED BY: REM
ISSUED BY: DHI

PREPARED FOR:
Barry Equipment
c/o Tom & Joseph Barry
30 Birch Island Road
Webster, MA 01570
508-949-0005 - T
508-943-9072 - F

BARRY EQUIPMENT
SITE PLAN MODIFICATION & SPECIAL EXCEPTION
1608 JOHN FITCH BOULEVARD
SOUTH WINDSOR, CONNECTICUT
GIS No. 47701608

NO.	DATE	REVISIONS	BY

UTILITIES PLAN

SCALE: 1" = 40'
0 20' 40' 80'

SHEET
C-UT1
SHEET 5 OF 11

File: C:\Jobs\4342\Engineering\AutoCAD\4342 Site Plan.dwg Layout: 05 C-UT1 Plotted: 9/1/2020 3:20 PM Last Saved: 9/1/2020 2:37 PM Last Saved By: RachelMeier